


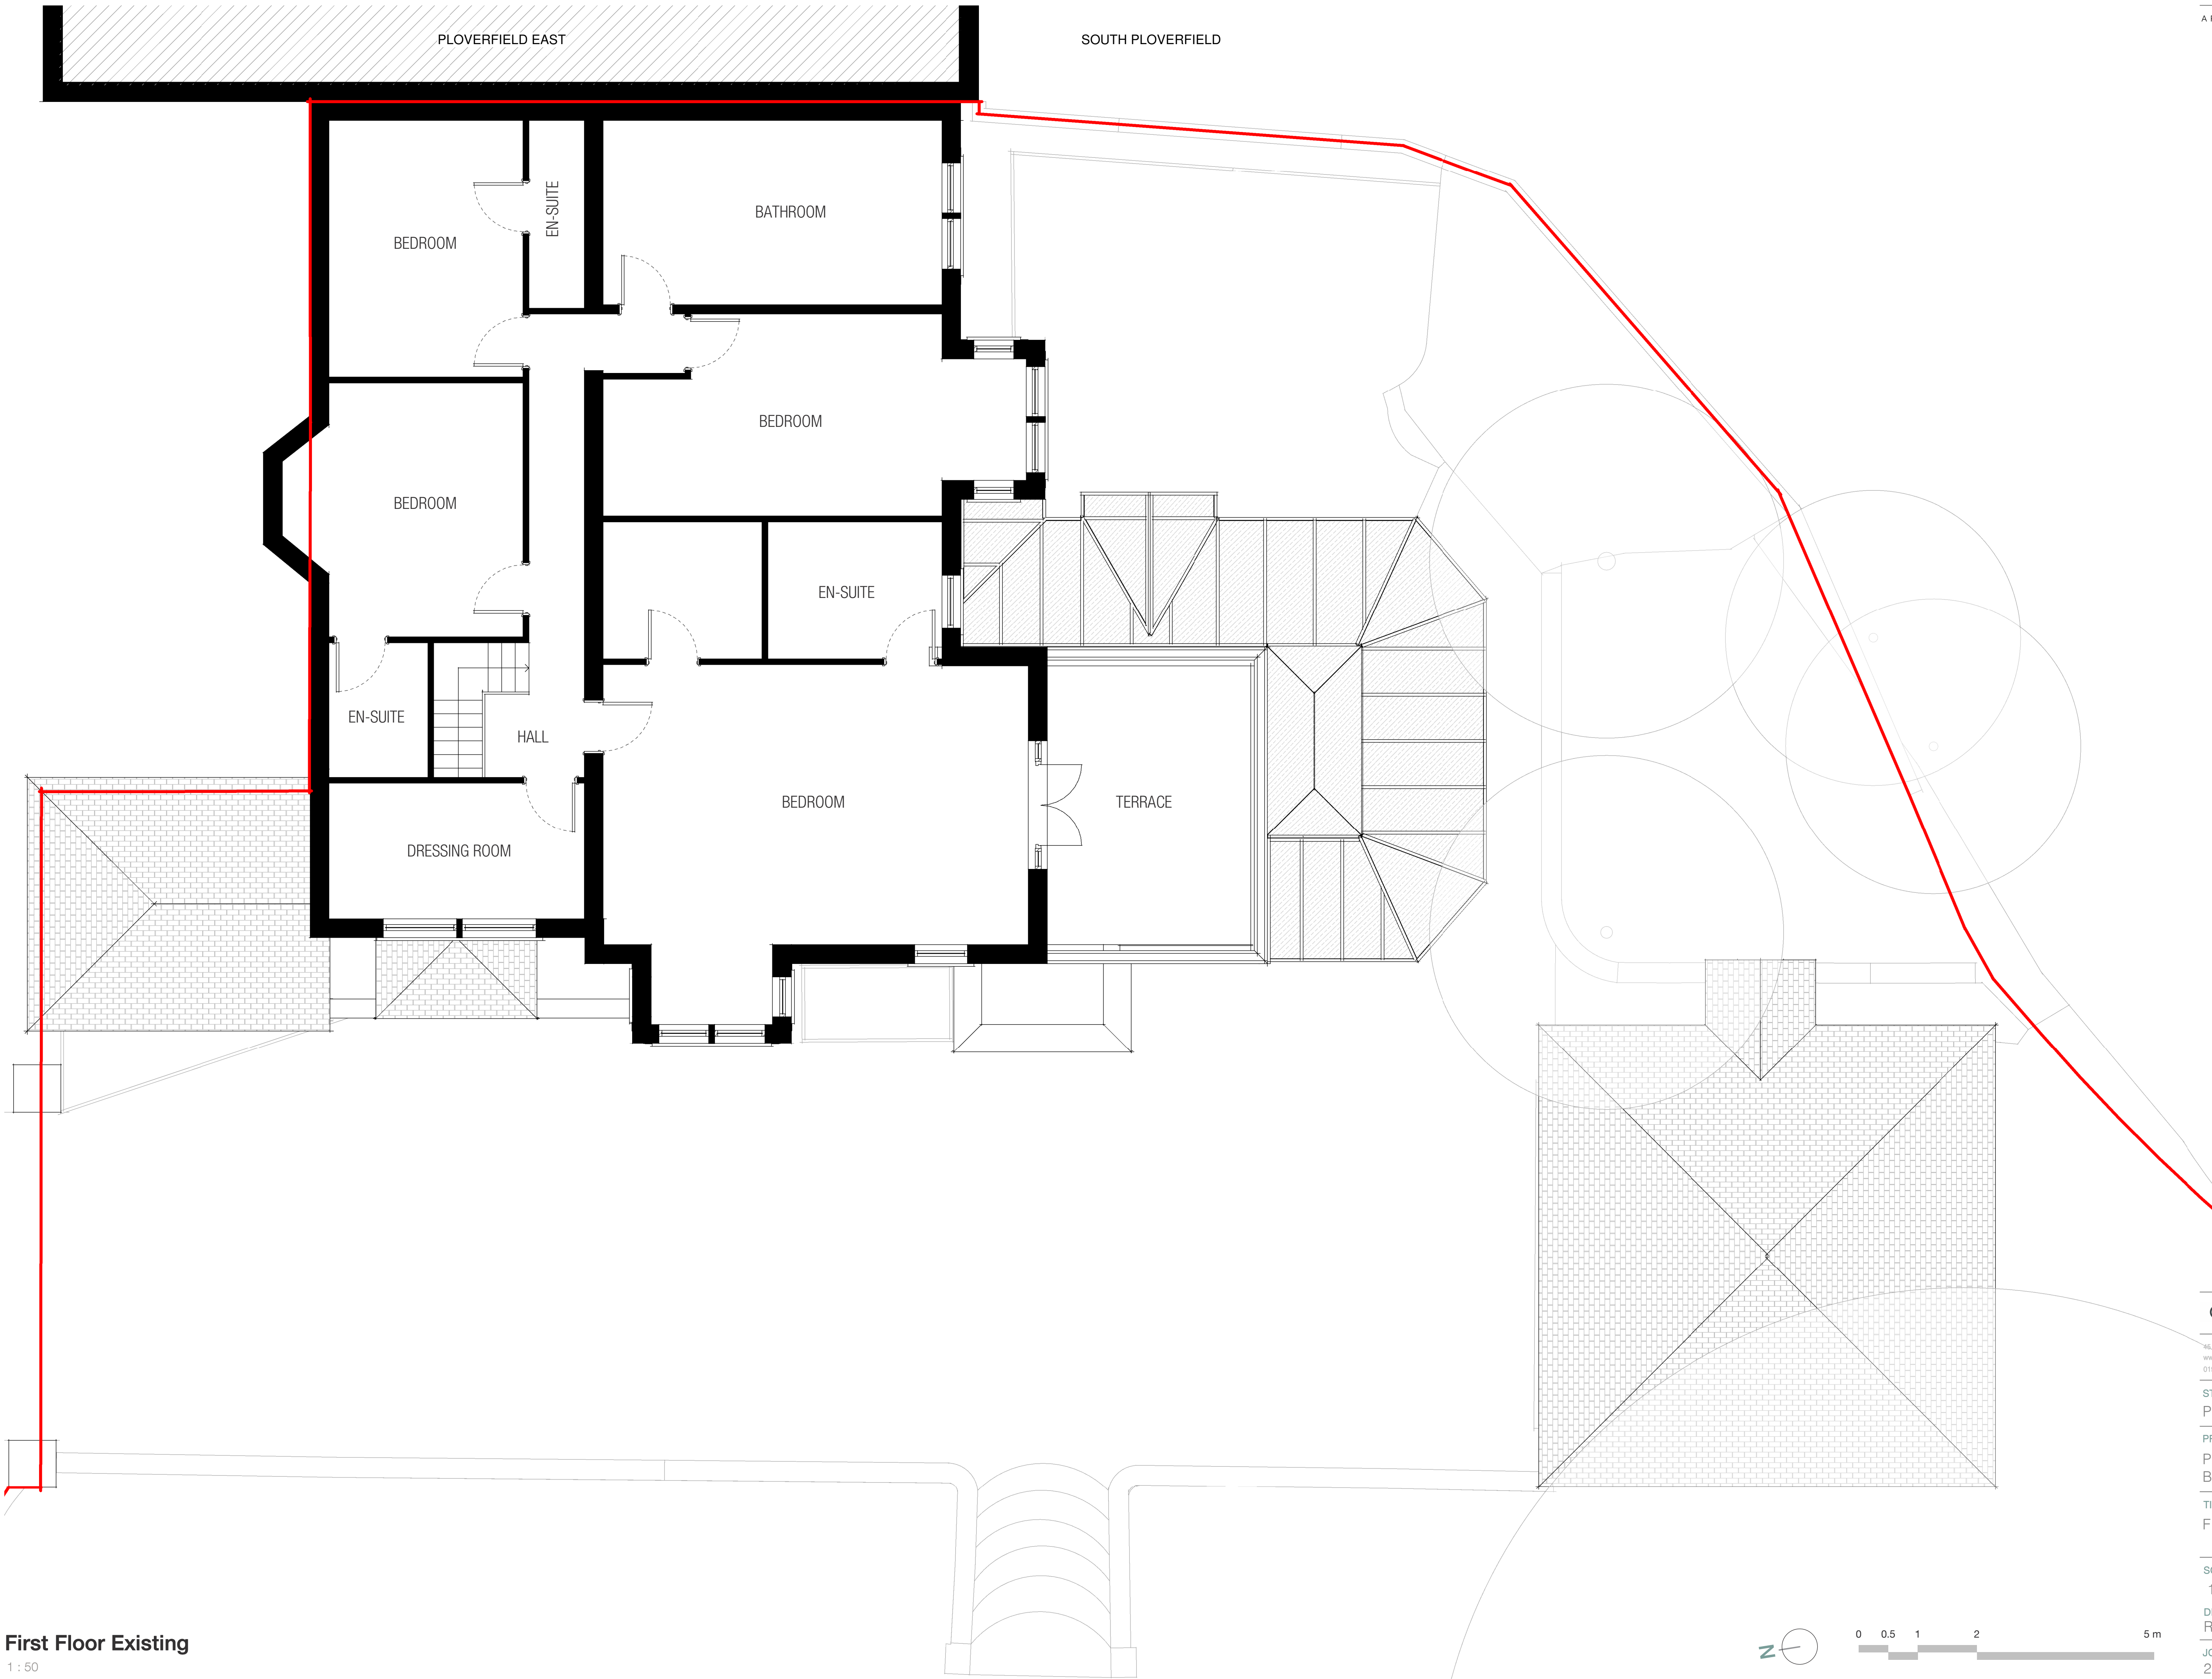

First Floor Existing
1 : 50

NOT FOR CONSTRUCTION

GILES ARCHITECTS

46 Southgate Street - Winchester
www.gilesarchitects.co.uk
01962 458 078

STATUS	PLANNING
PROJECT	PLOVERFIELD WEST BURSLEDON
TITLE	FIRST FLOOR EXISTING
SCALE	1 : 50 @ A1
DATE	29/04/22
DRAWN	RS
REVIEWED	AG
JOB NO.	2022-002
NUMBER	102
REVISION	A