



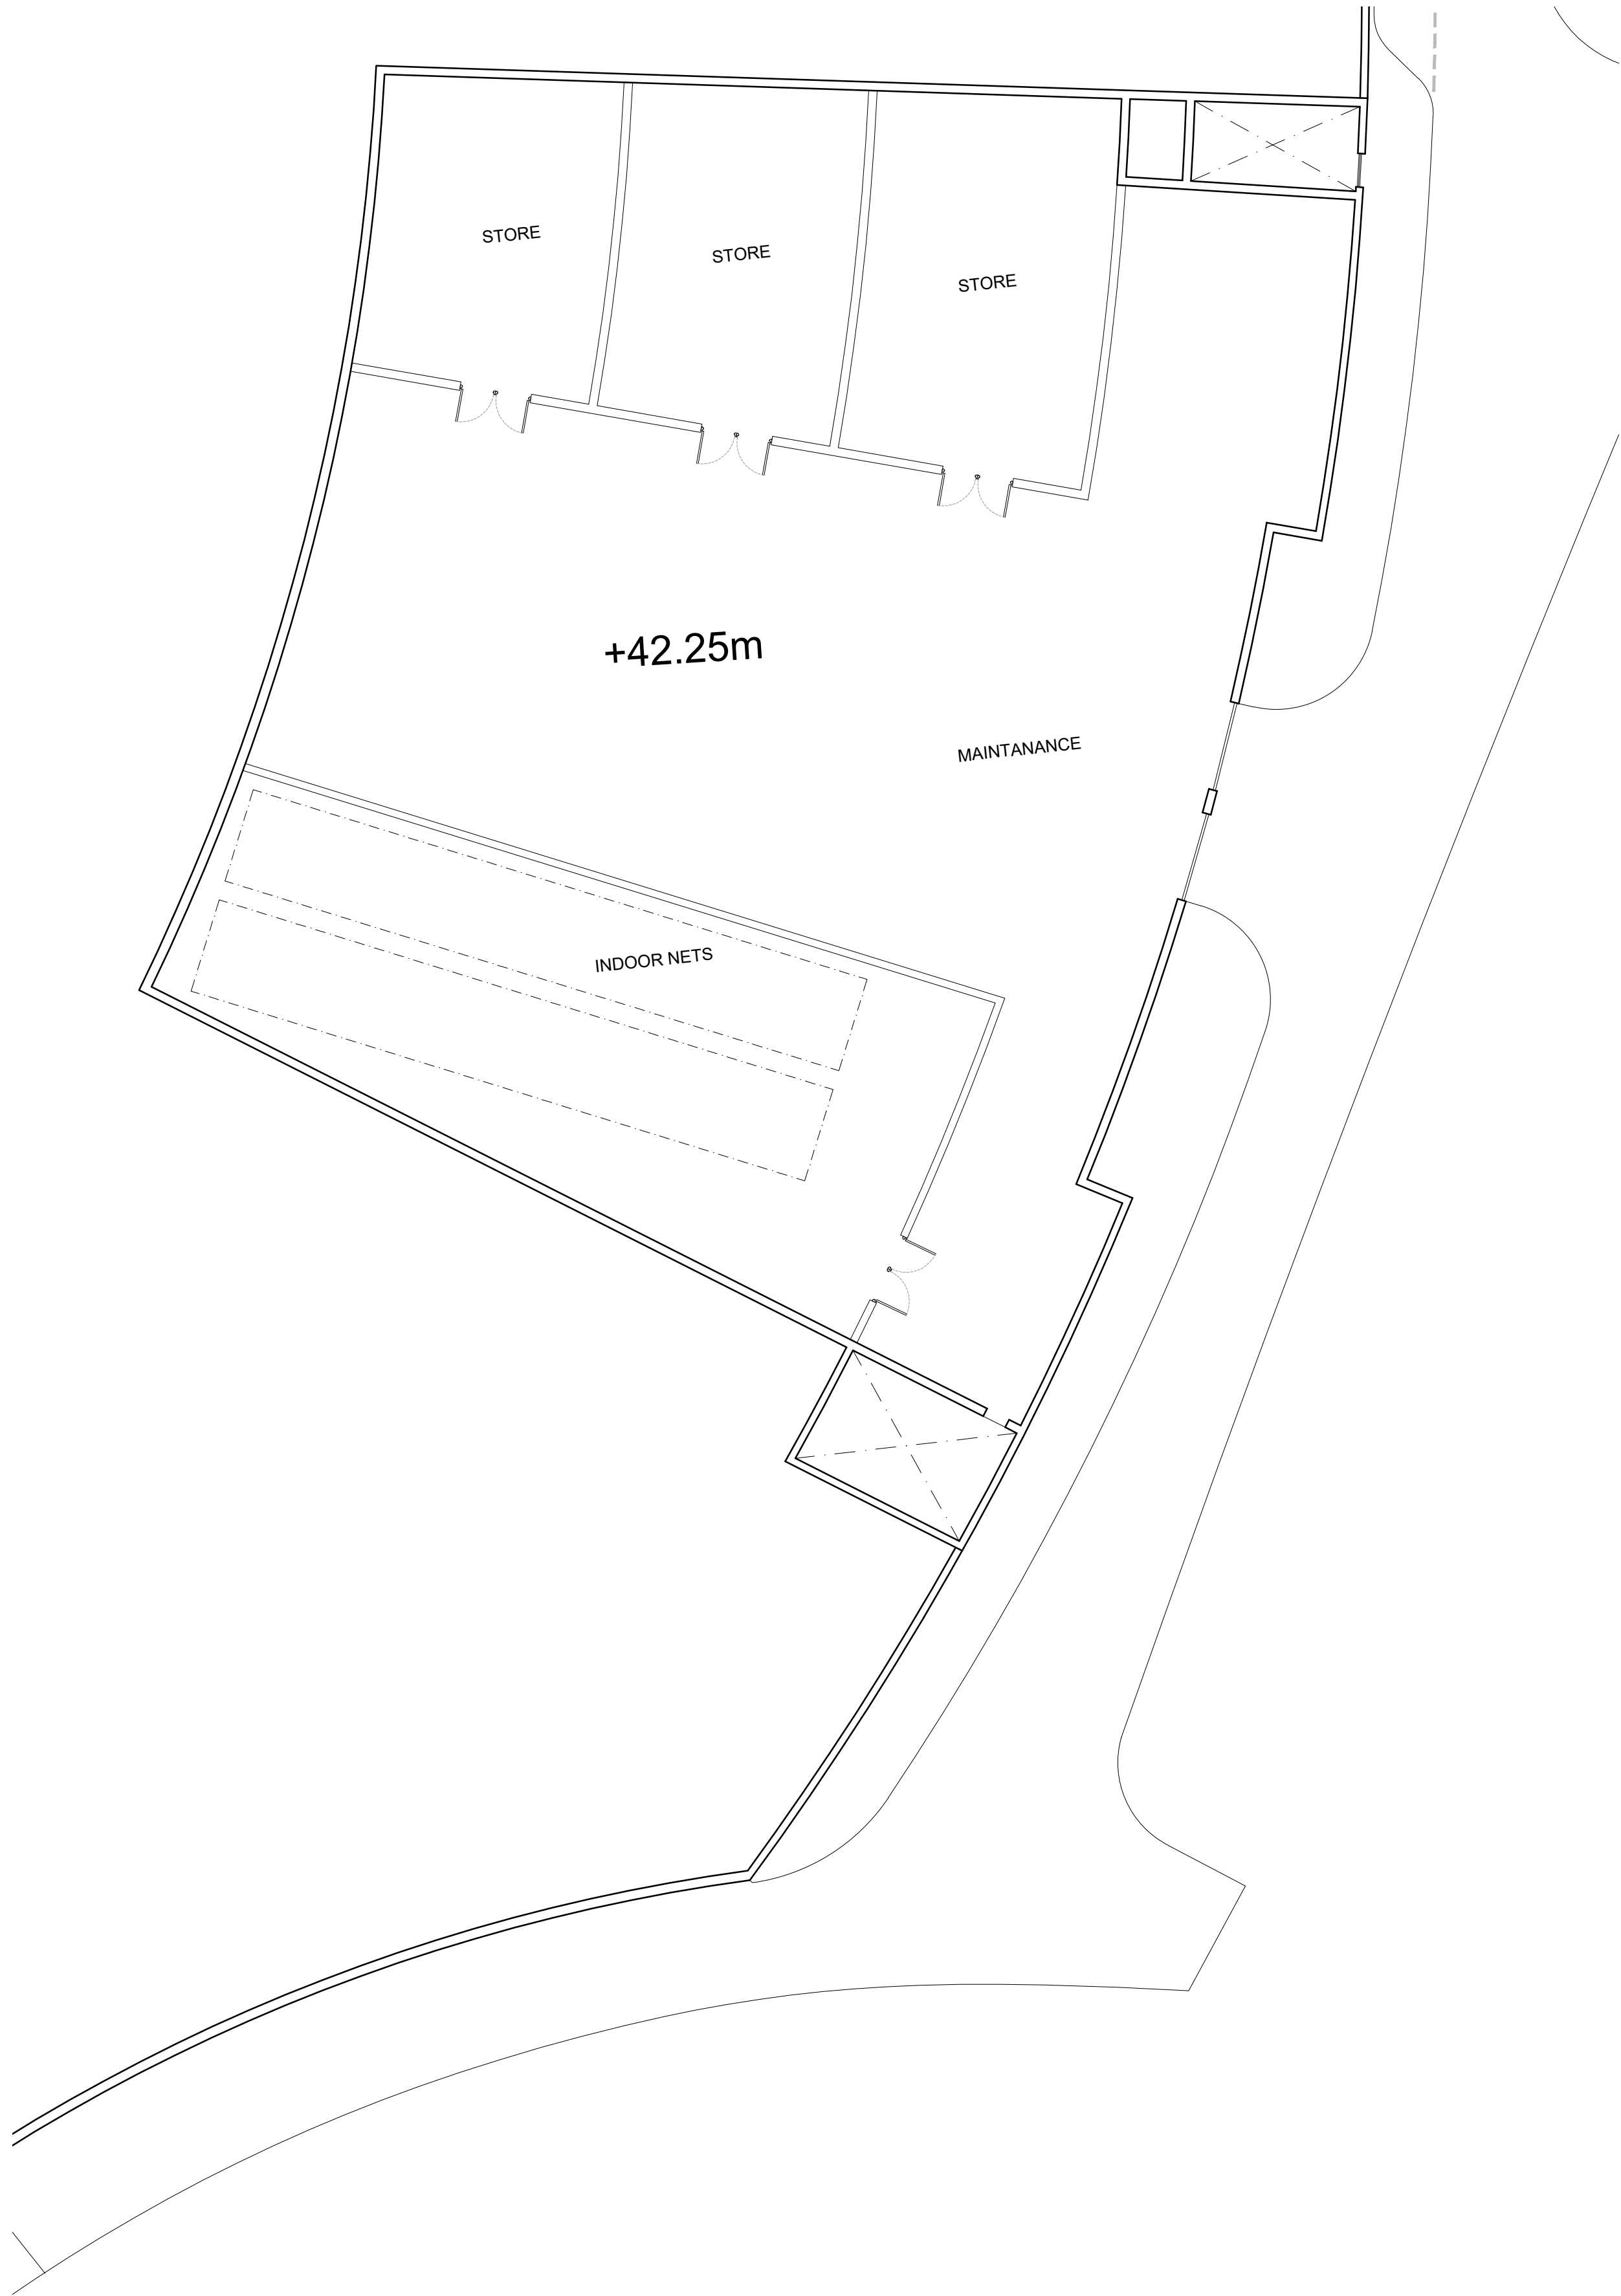

LOWER GROUND FLOOR

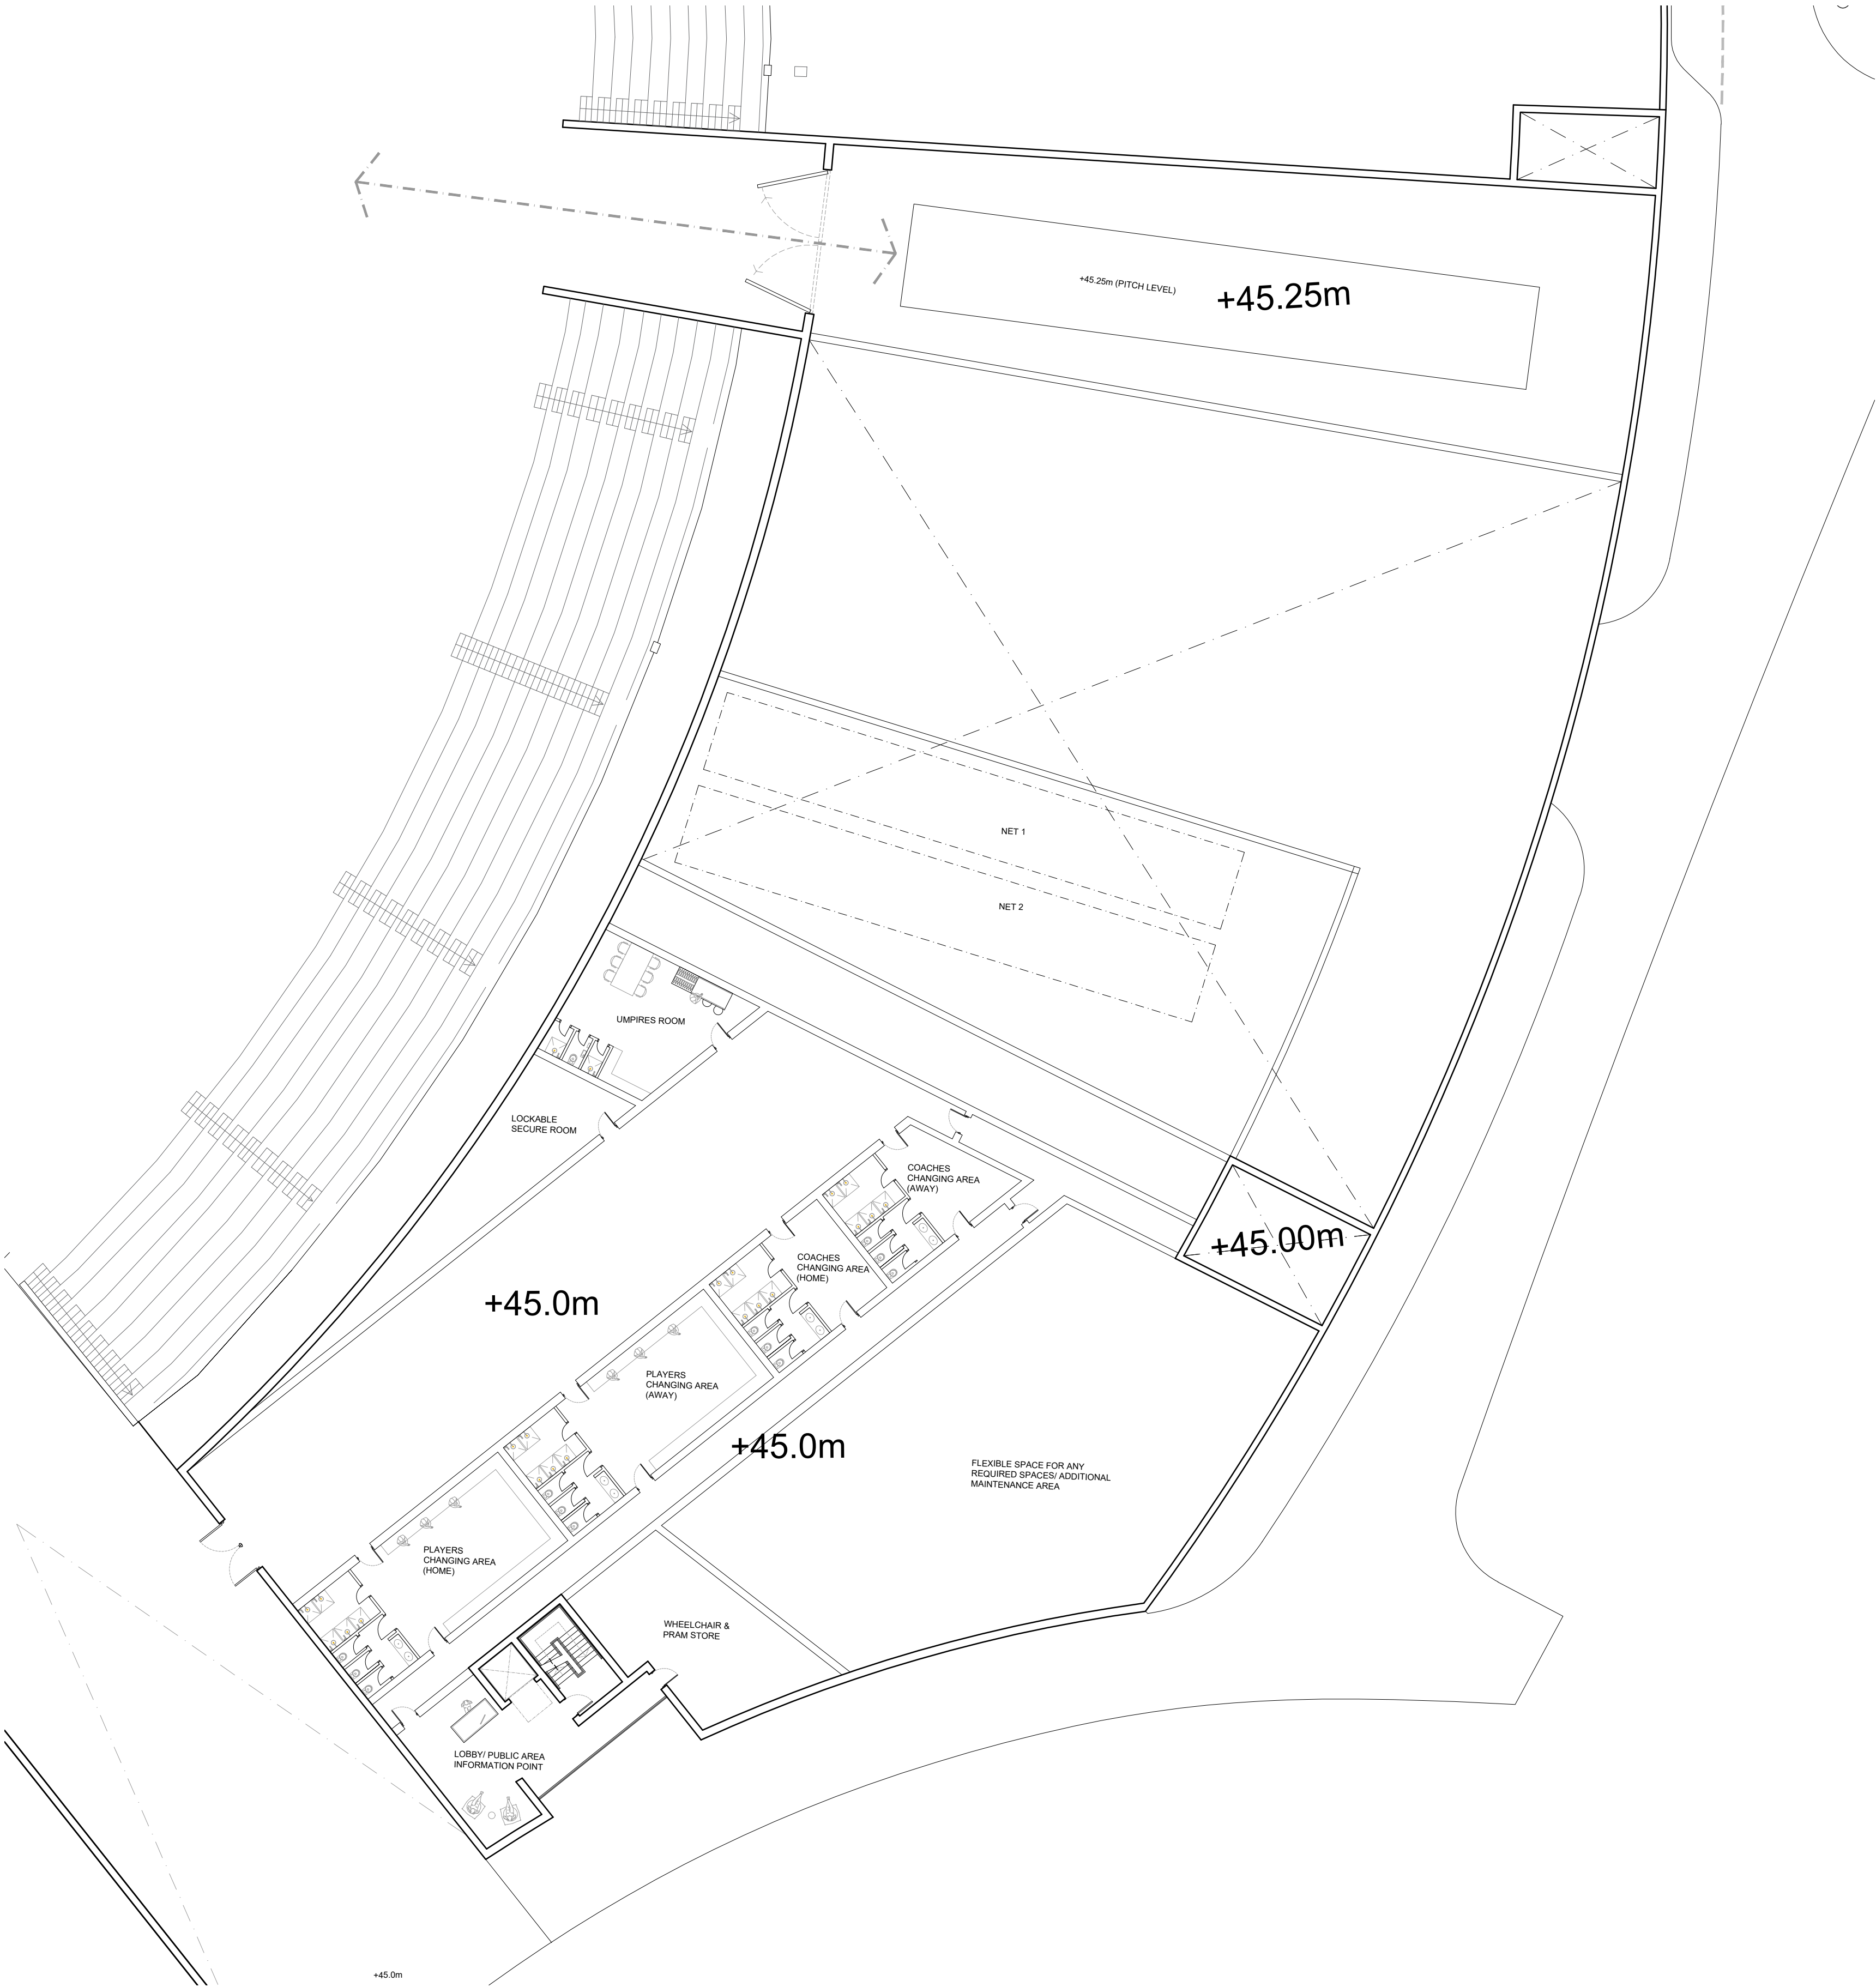

UPPER GROUND FLOOR

