



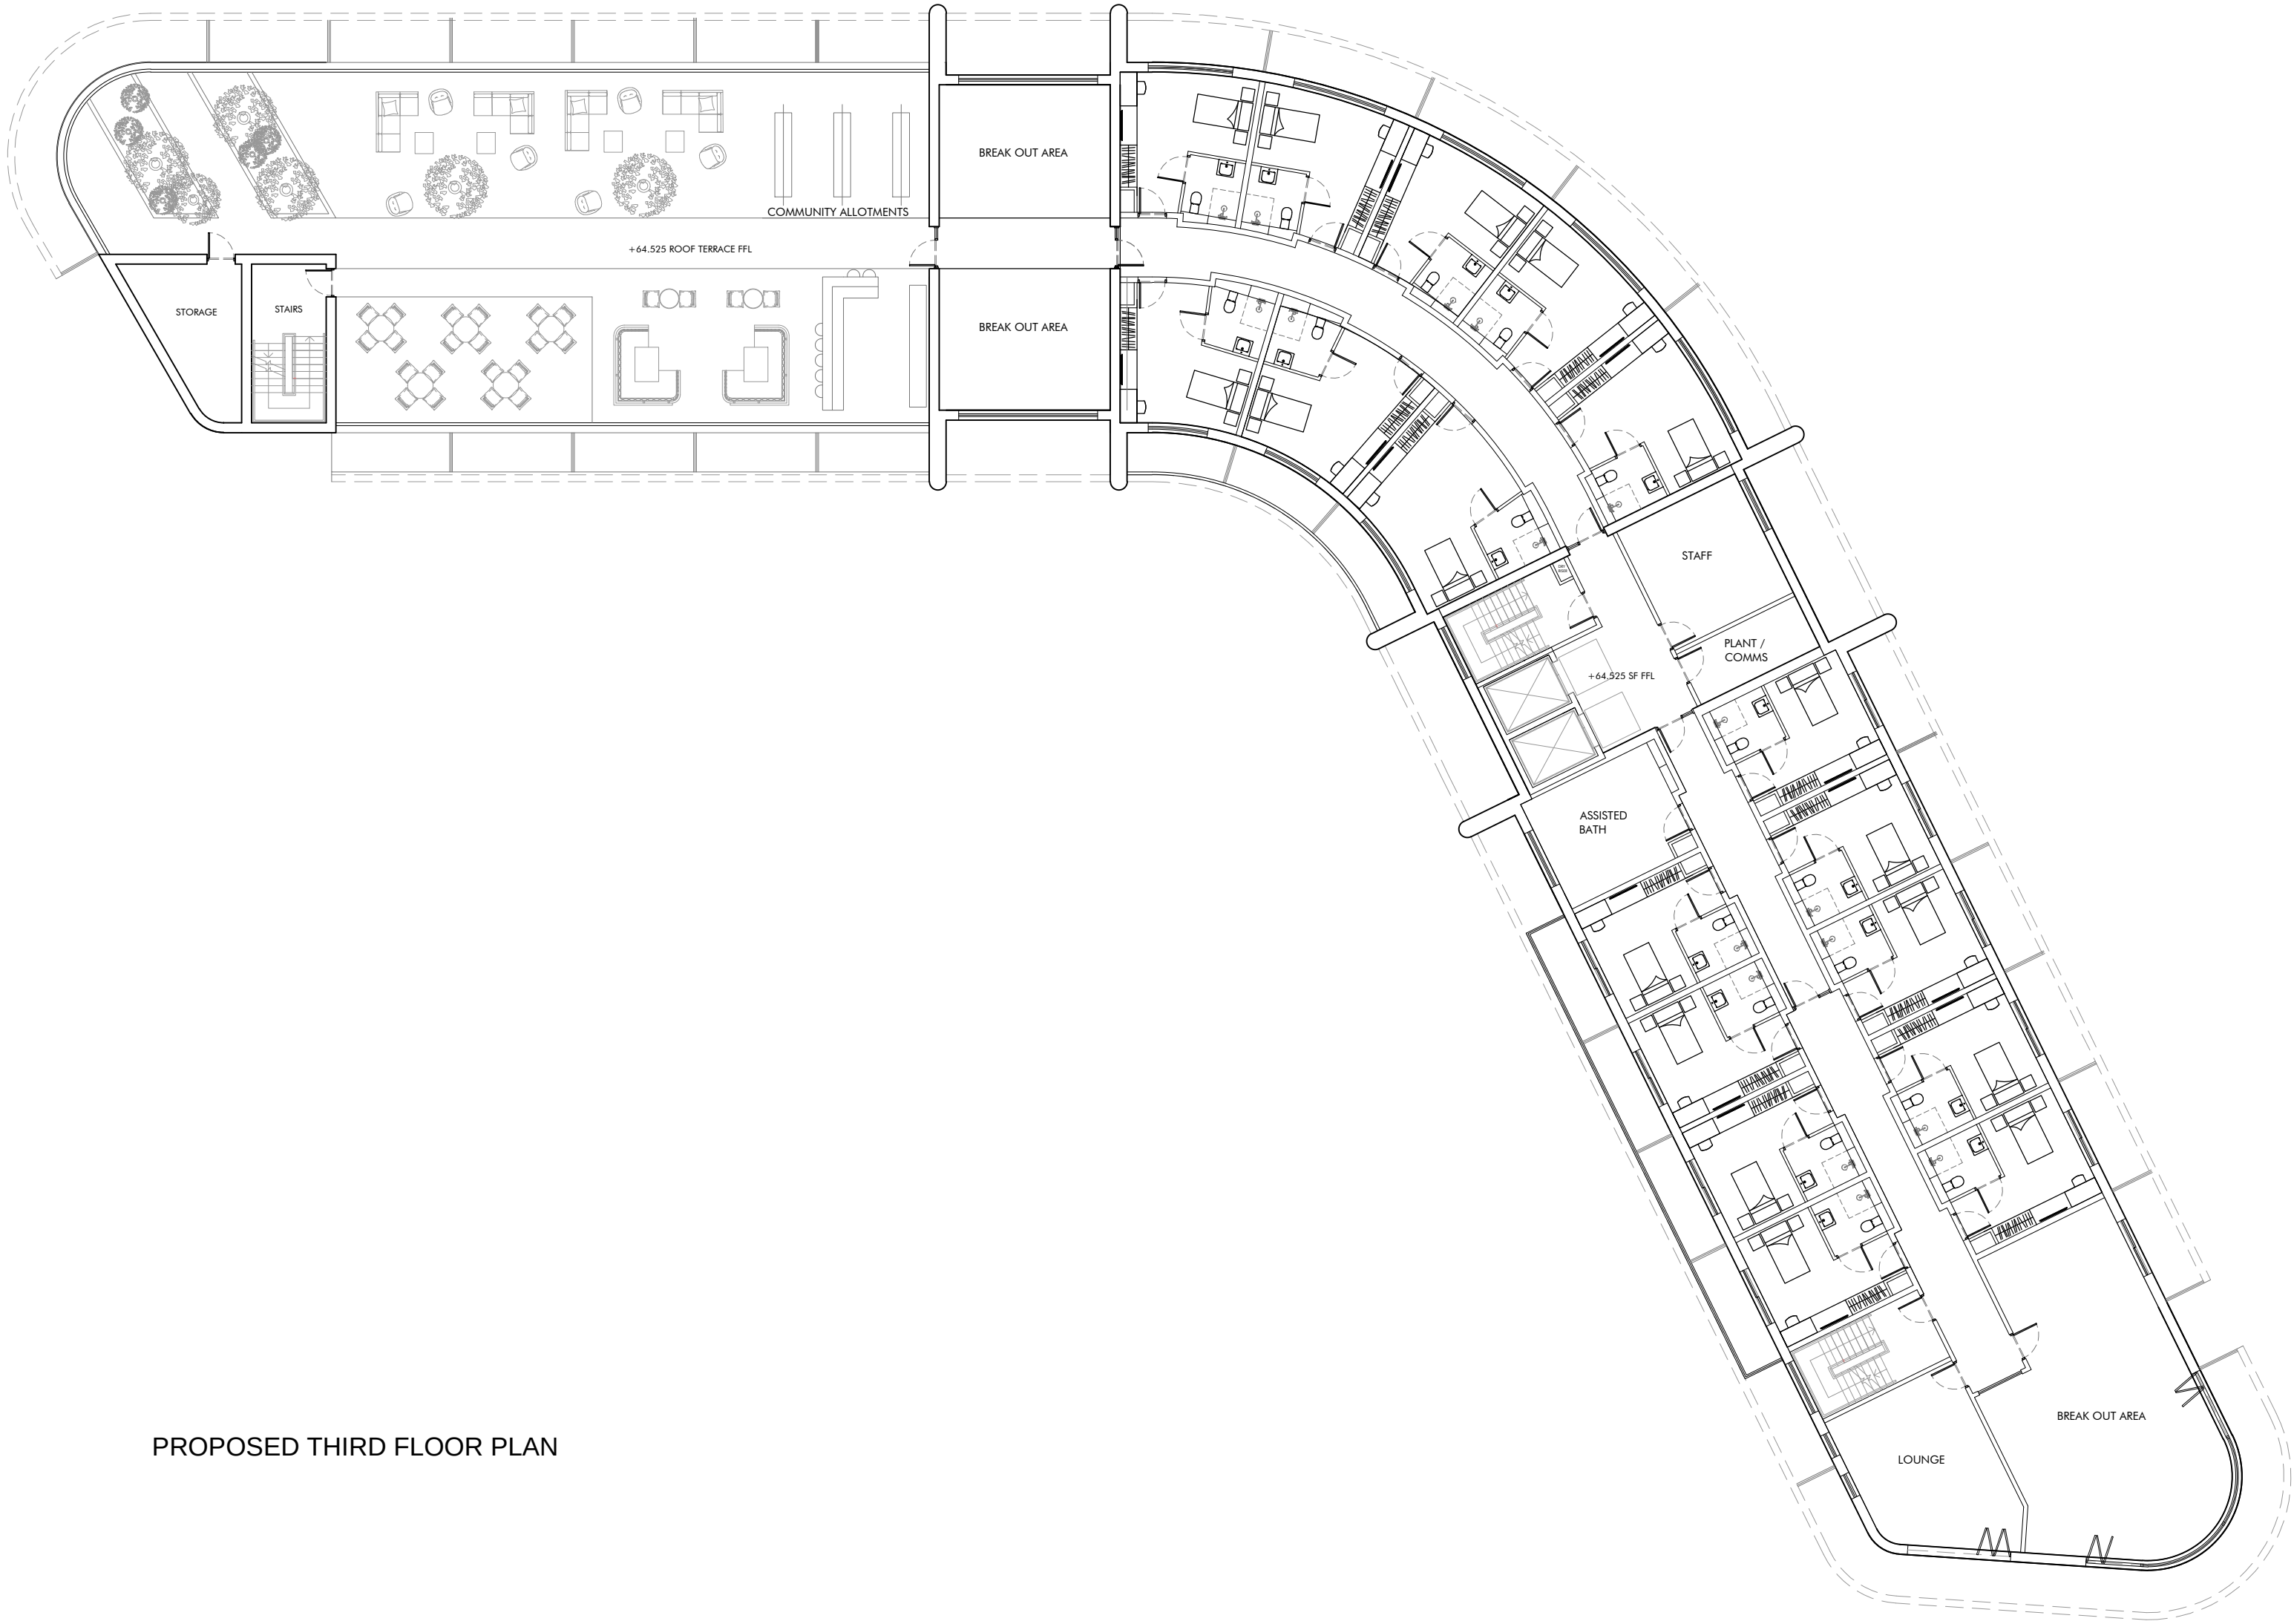

PROPOSED THIRD FLOOR PLAN

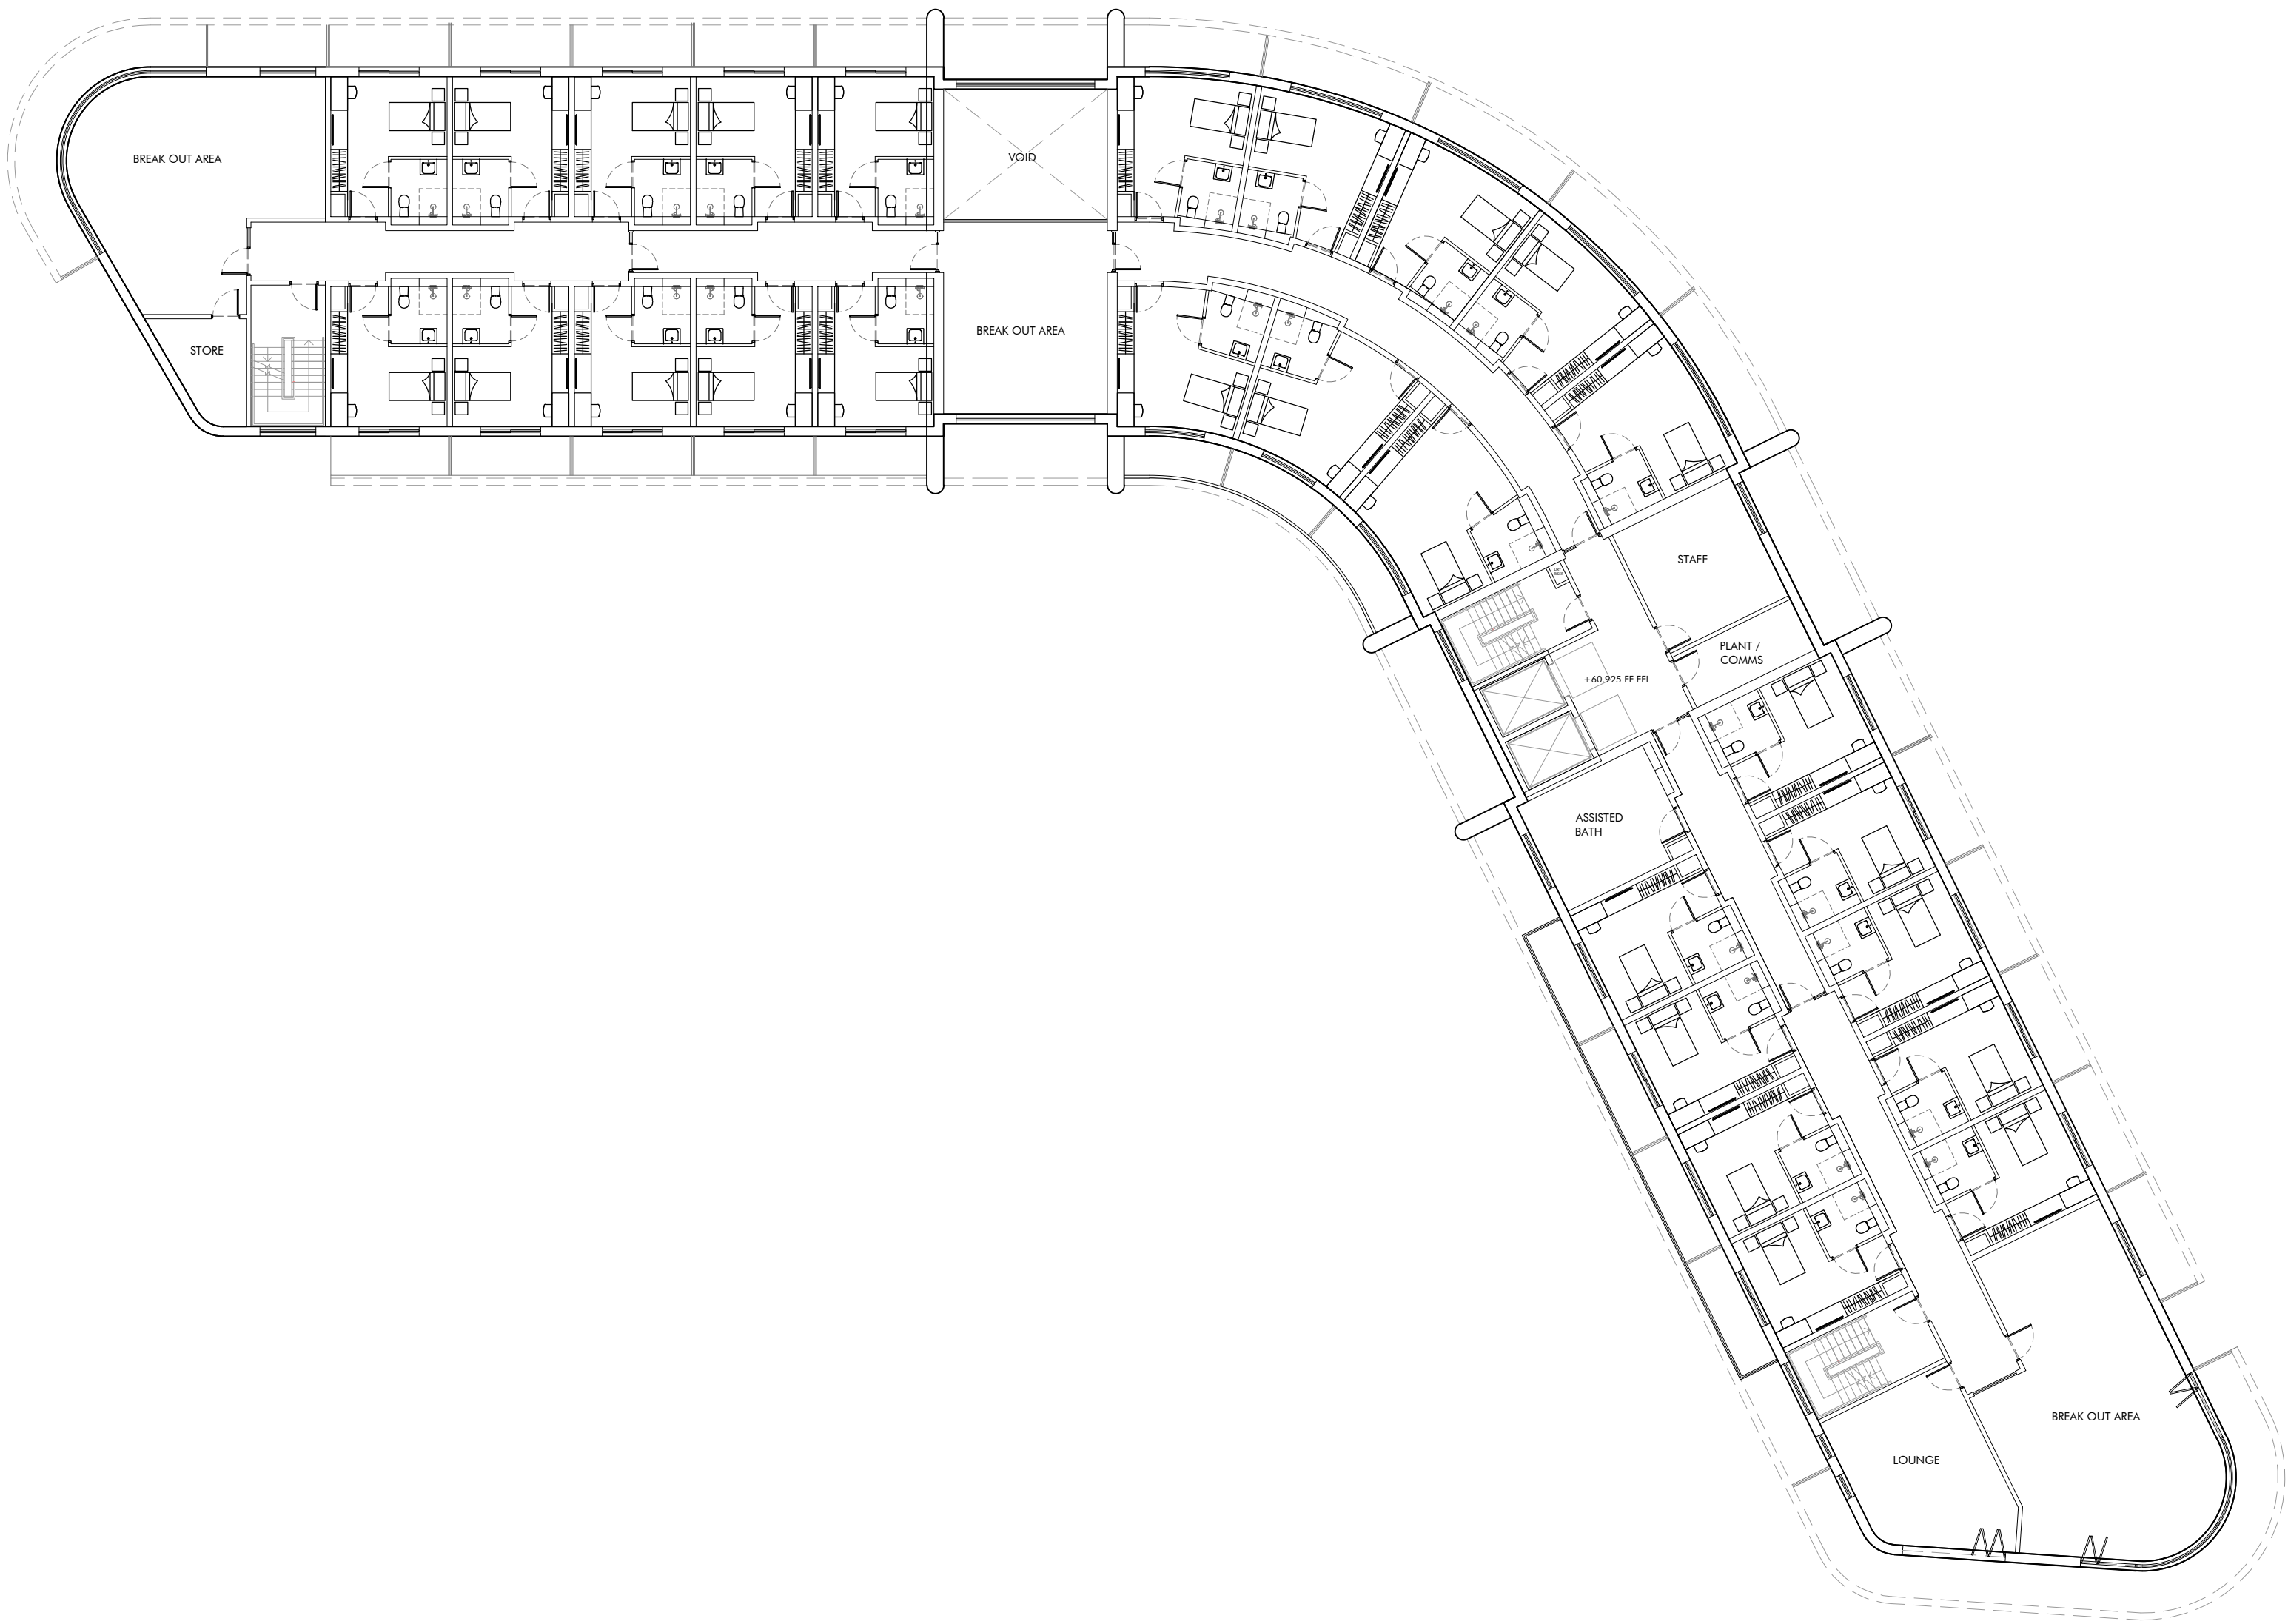

PROPOSED SECOND FLOOR PLAN

