



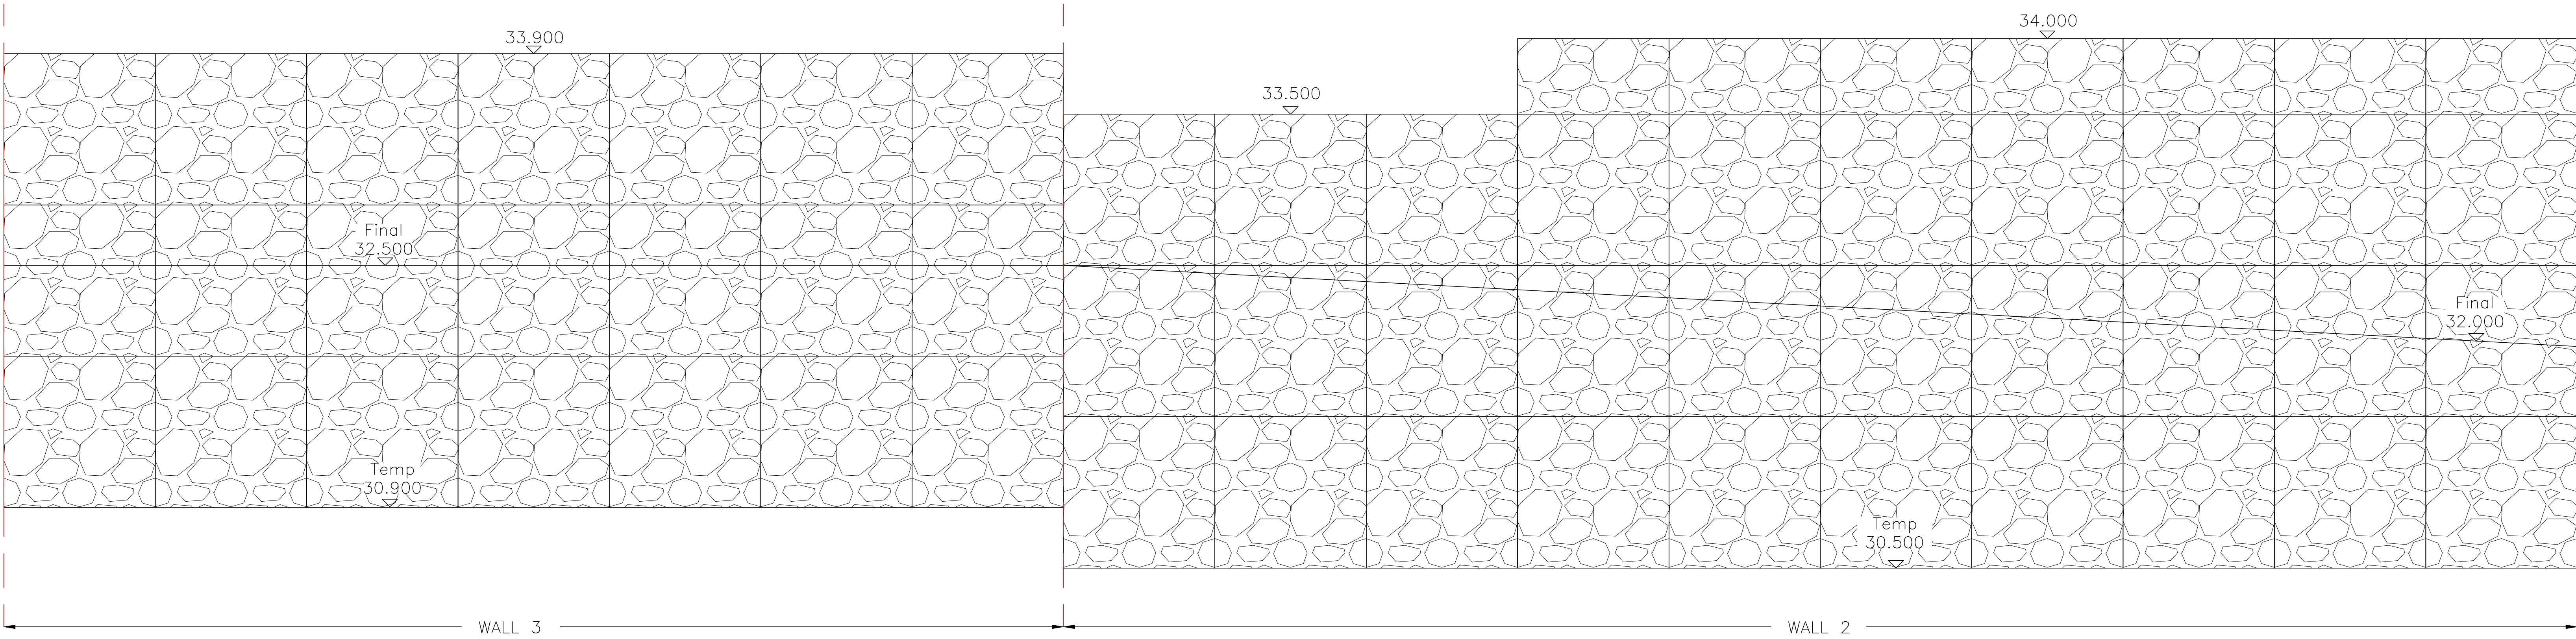


WALL 2 & 3
Woven Gabion Retaining Wall Elevation
(1:20)

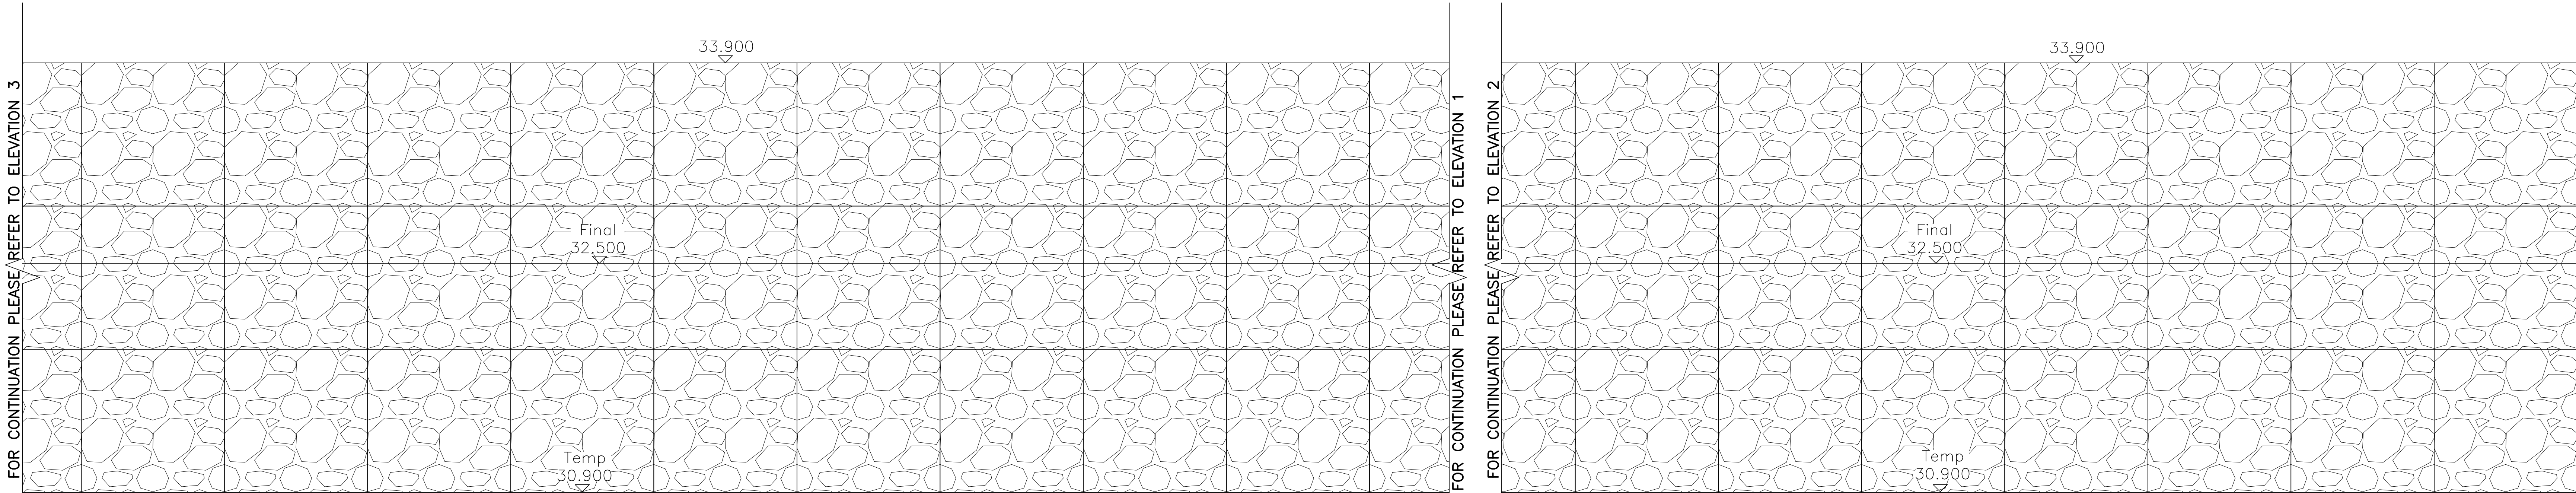


WALL 3/ELEVATION 2
Woven Gabion Retaining Wall
(1:20)

WALL 3/ELEVATION 1
Woven Gabion Retaining Wall
(1:20)

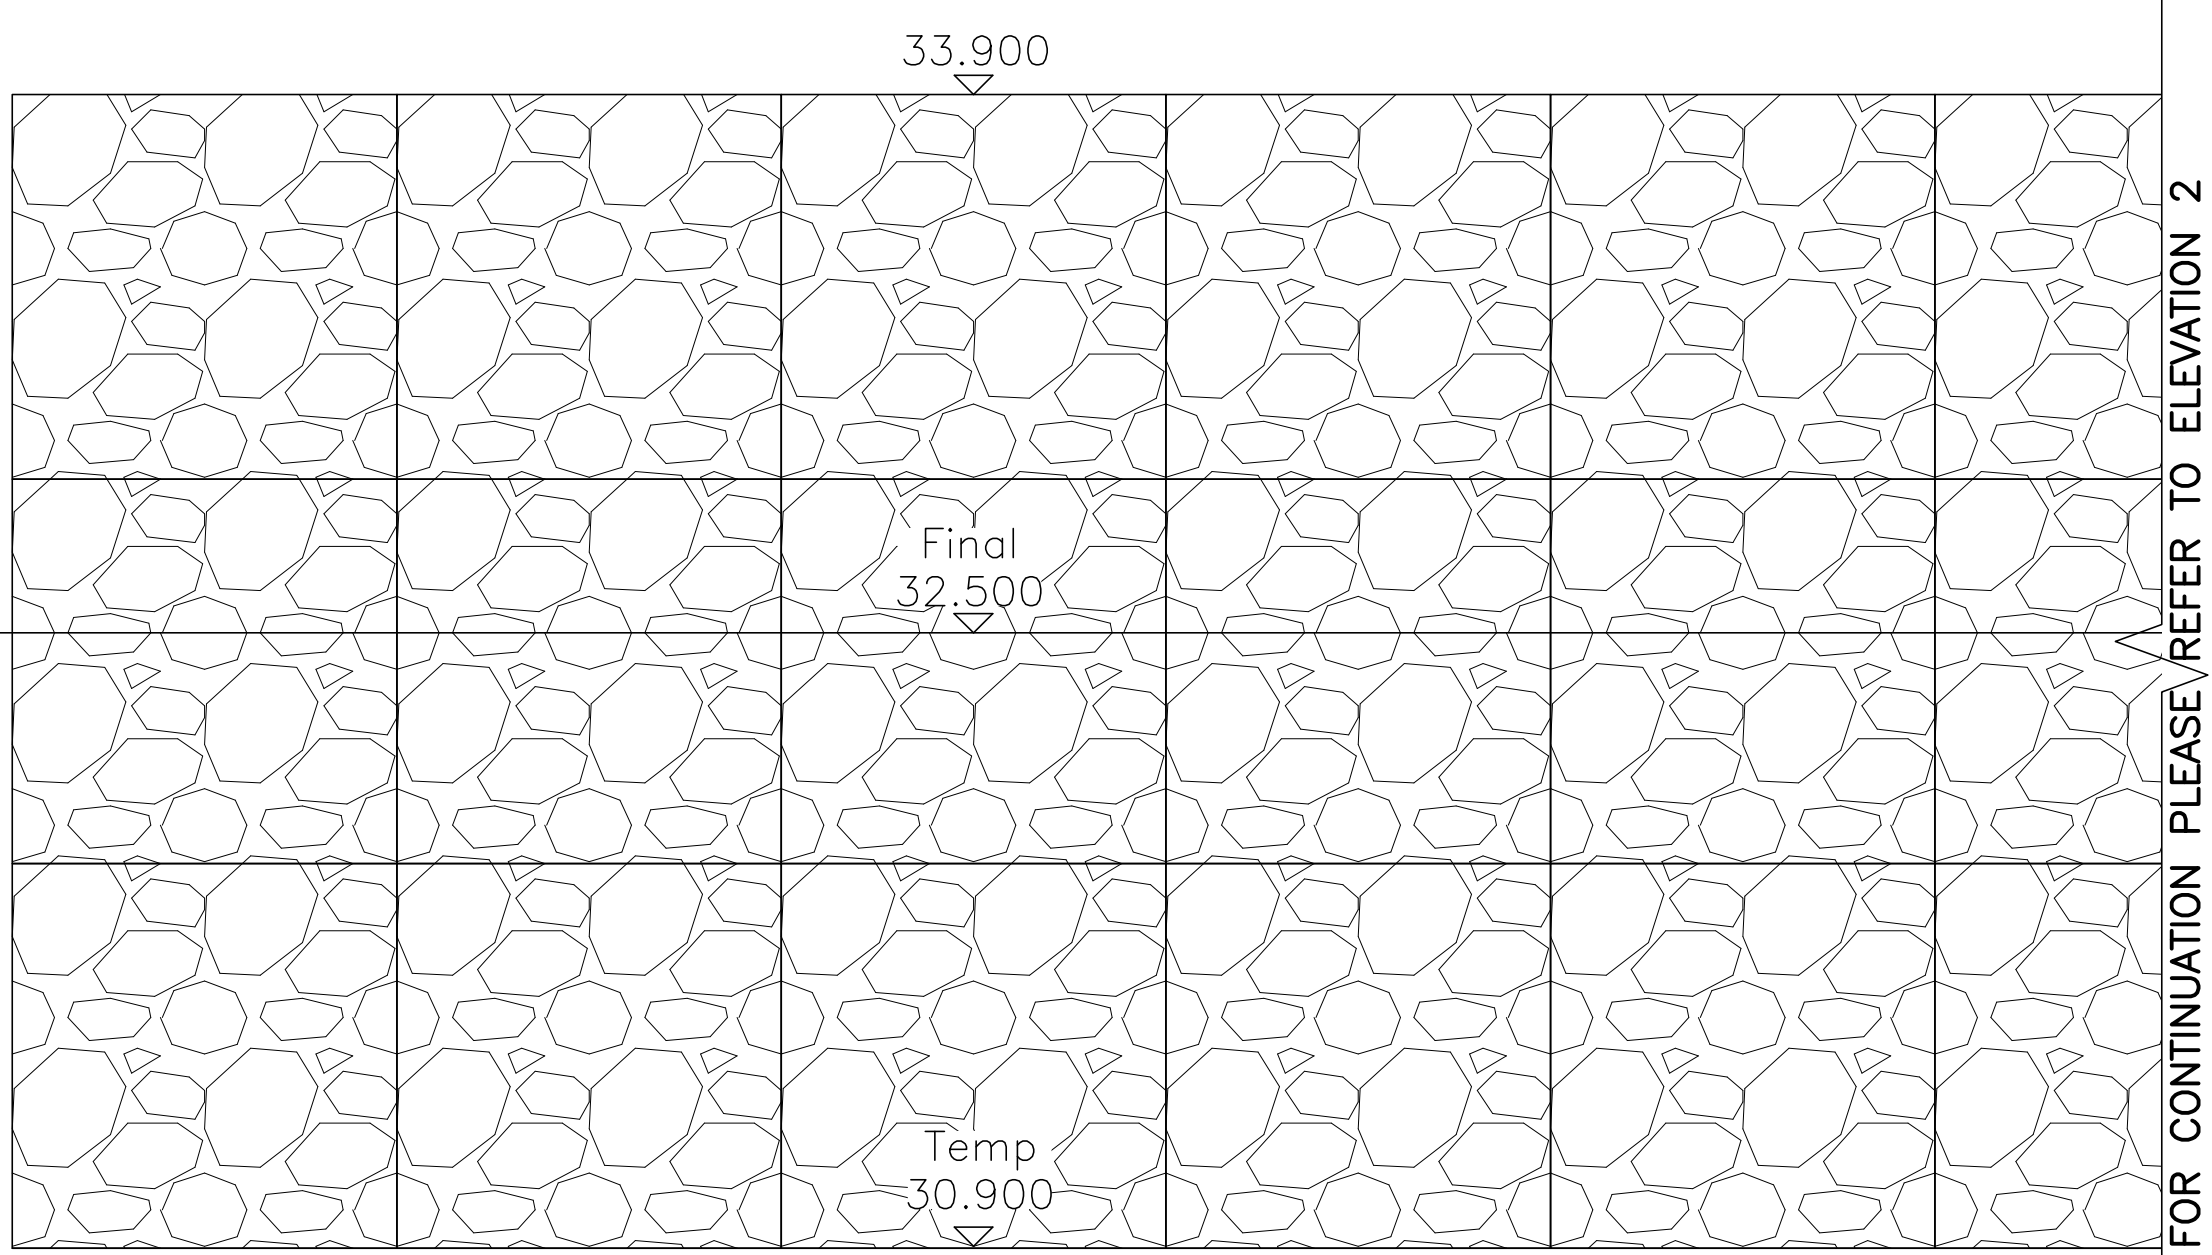

WALL 3/ELEVATION 3
Woven Gabion Retaining Wall
(1:20)

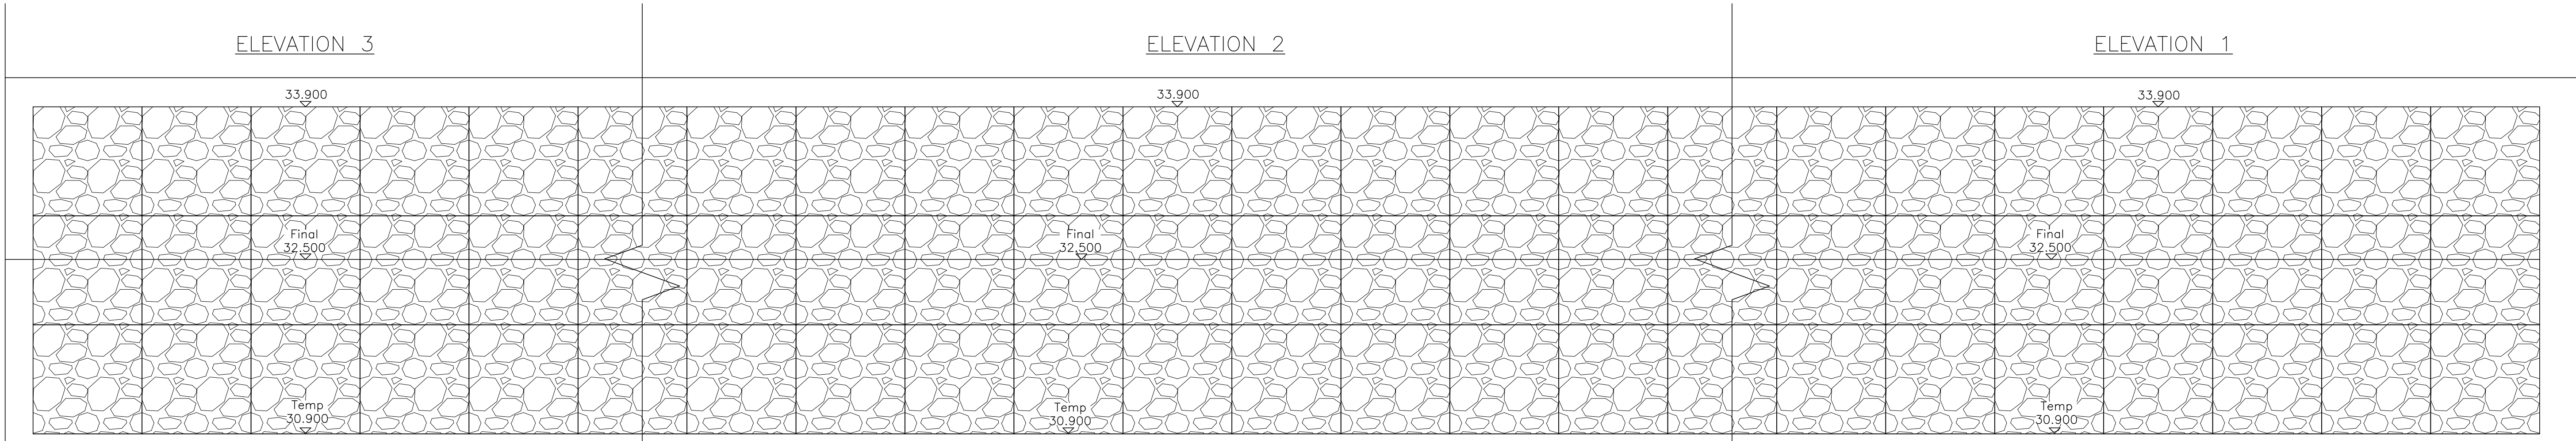

WALL 3 Overall Elevation
(Not To Scale)



WALL'S 2,3 & 4 Location Plan
(1:250)

T1	24/02/22	First issue.	LH	RF
REV. No.	DATE	DESCRIPTION	DRAWN	CHECKED
Client			Vistry Group	
Project			Boorley Green, Gateway	
Title			Gabion Wall 3 Elevation Sheet	
Scale:			AS SHOWN @A0	
Status:			TENDER	
Drawn:			Project Engineer	
LH			RF	
MJA Project No:			6663	
Date:			24/02/2022	
Drawing Number:			6663-MJA-SW-XX-DR-S-1174	
Rev:			T1	