




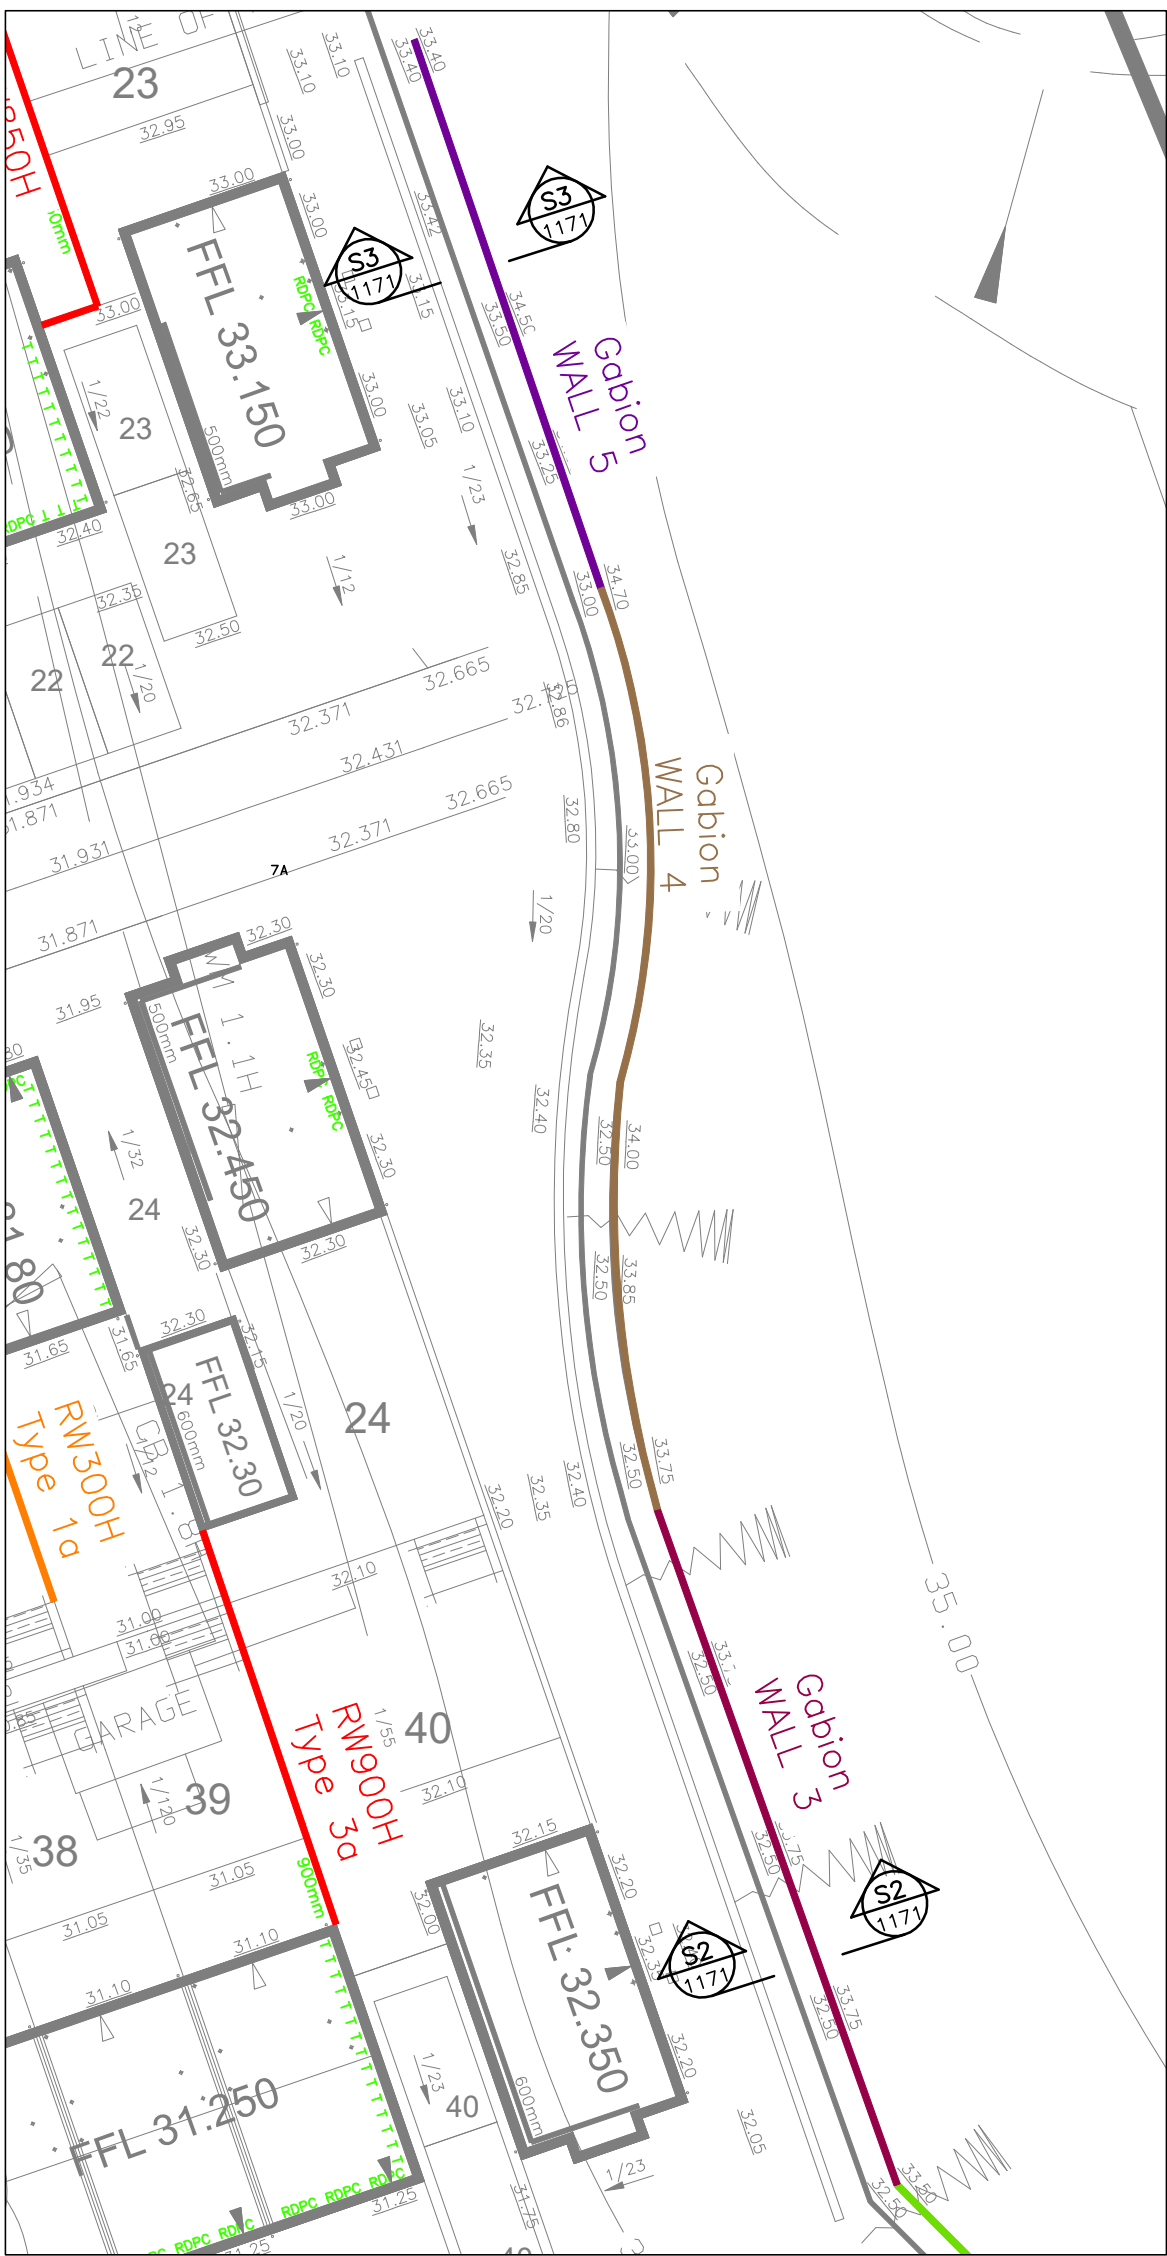

WALL'S 3,4 & 5 Location Plan
(1:250)

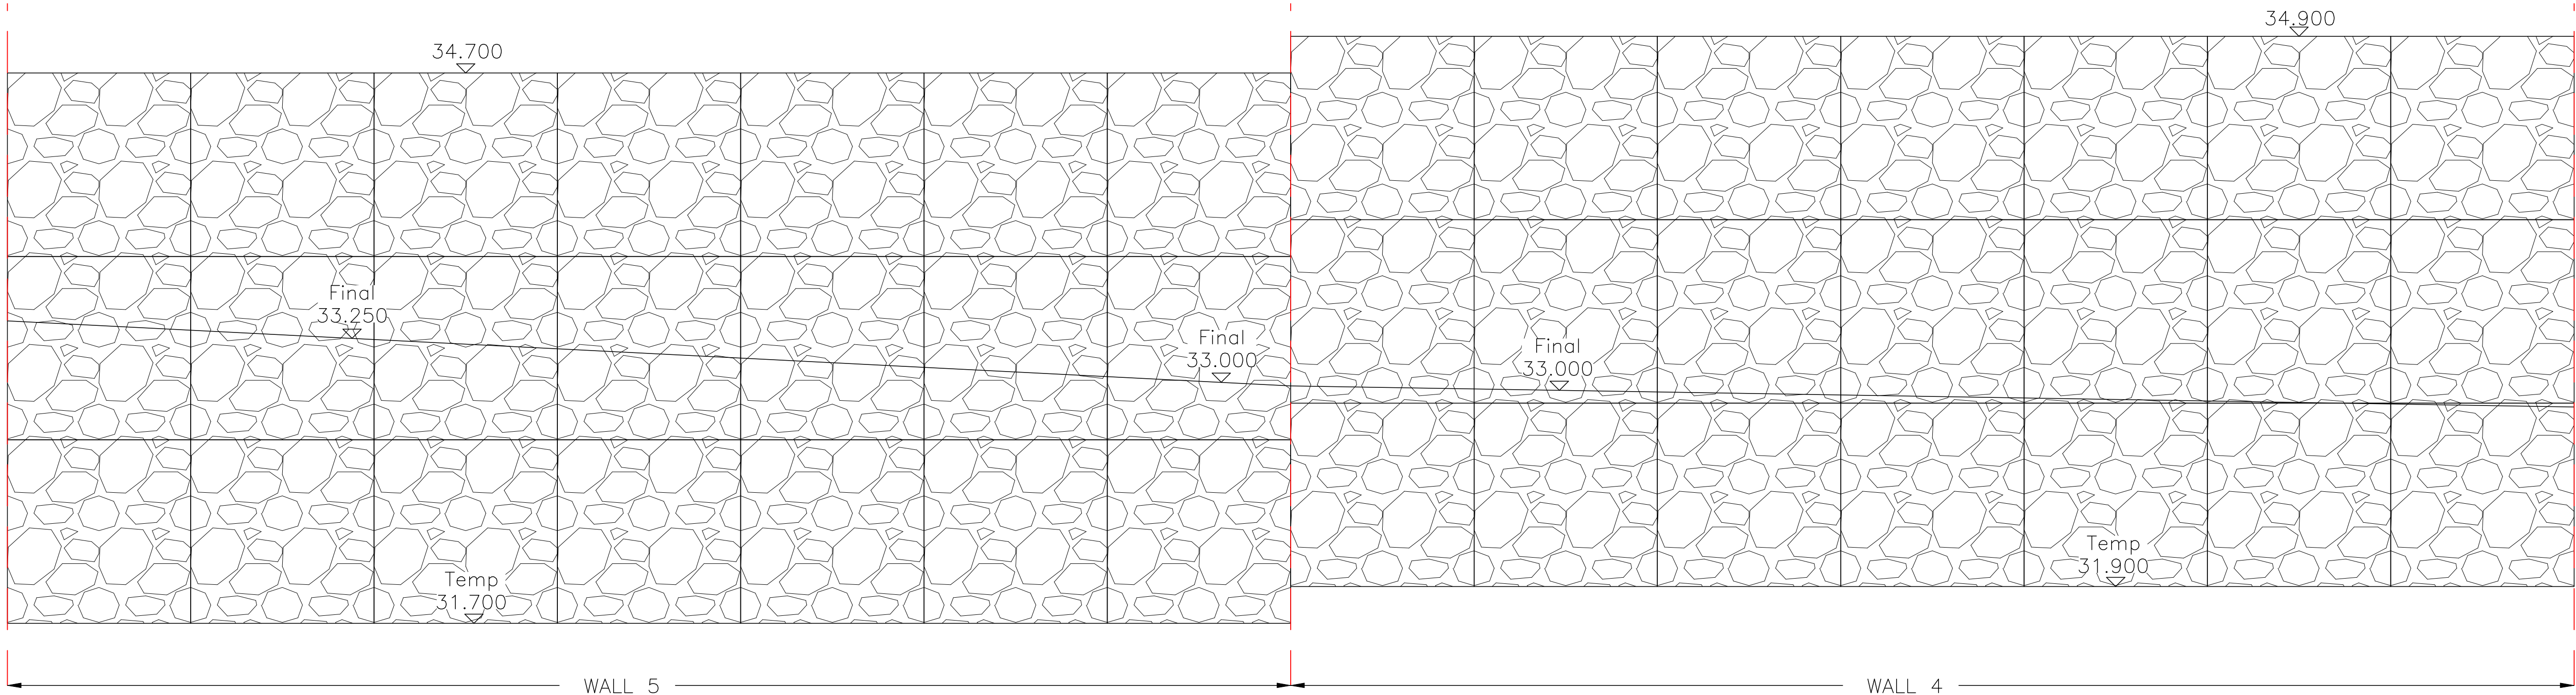

WALL 4 & 5
Woven Gabion Retaining Wall Elevation
(1:20)

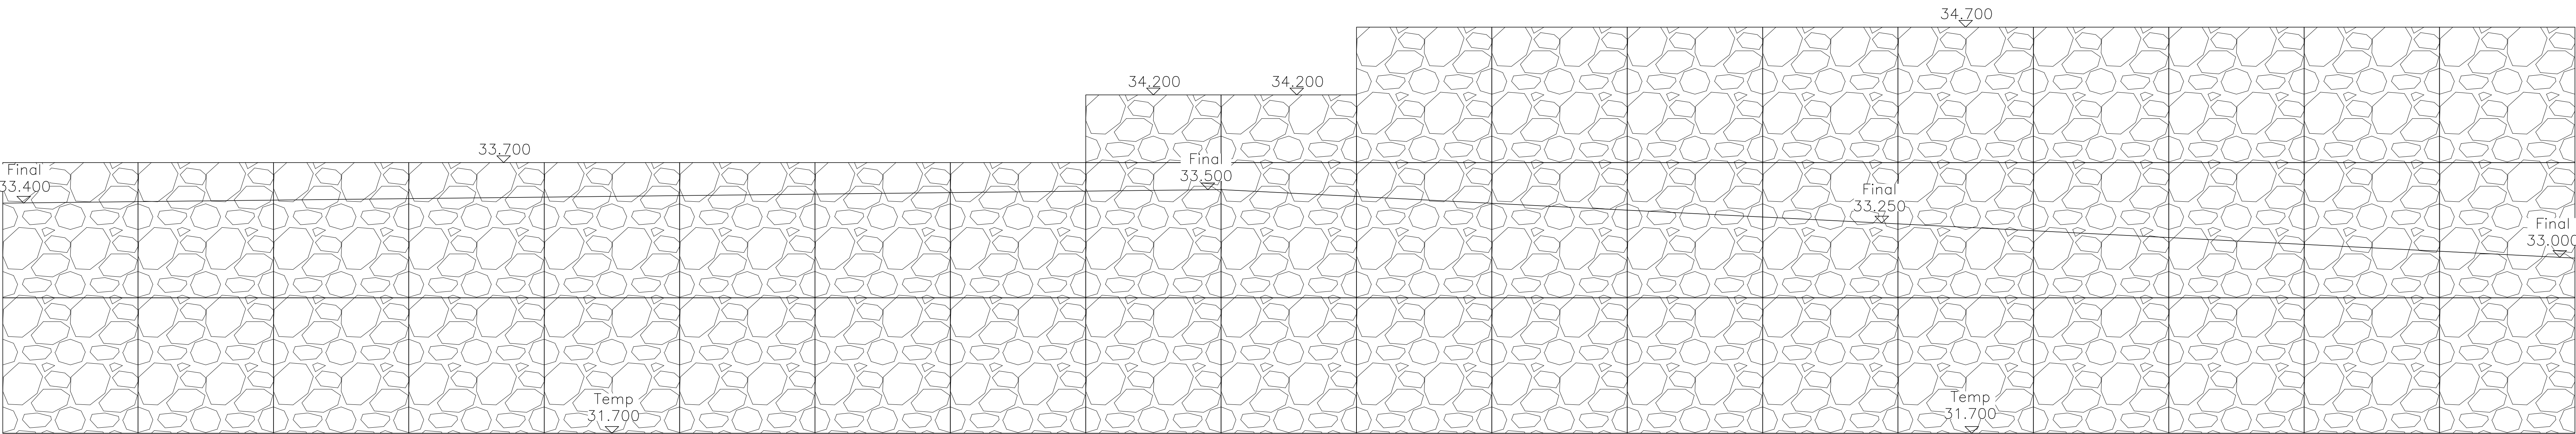

WALL 5
Woven Gabion Retaining Wall Elevation
(1:20)

T1	24/02/22	First issue.	LH	RF
REV. No.	DATE	DESCRIPTION	DRAWN	CHECKED
Client			Vistry Group	
Project			Boorley Green, Gateway	
Title			Gabion Wall 5 Elevation Sheet	
Scale:			AS SHOWN @A0	
Status:			TENDER	
Drawn:			LH RF	
Project Engineer			6663	
MJA Project No:			24/02/2022	
Drawing Number			6663-MJA-SW-XX-DR-S-1176	
Rev:			T1	