
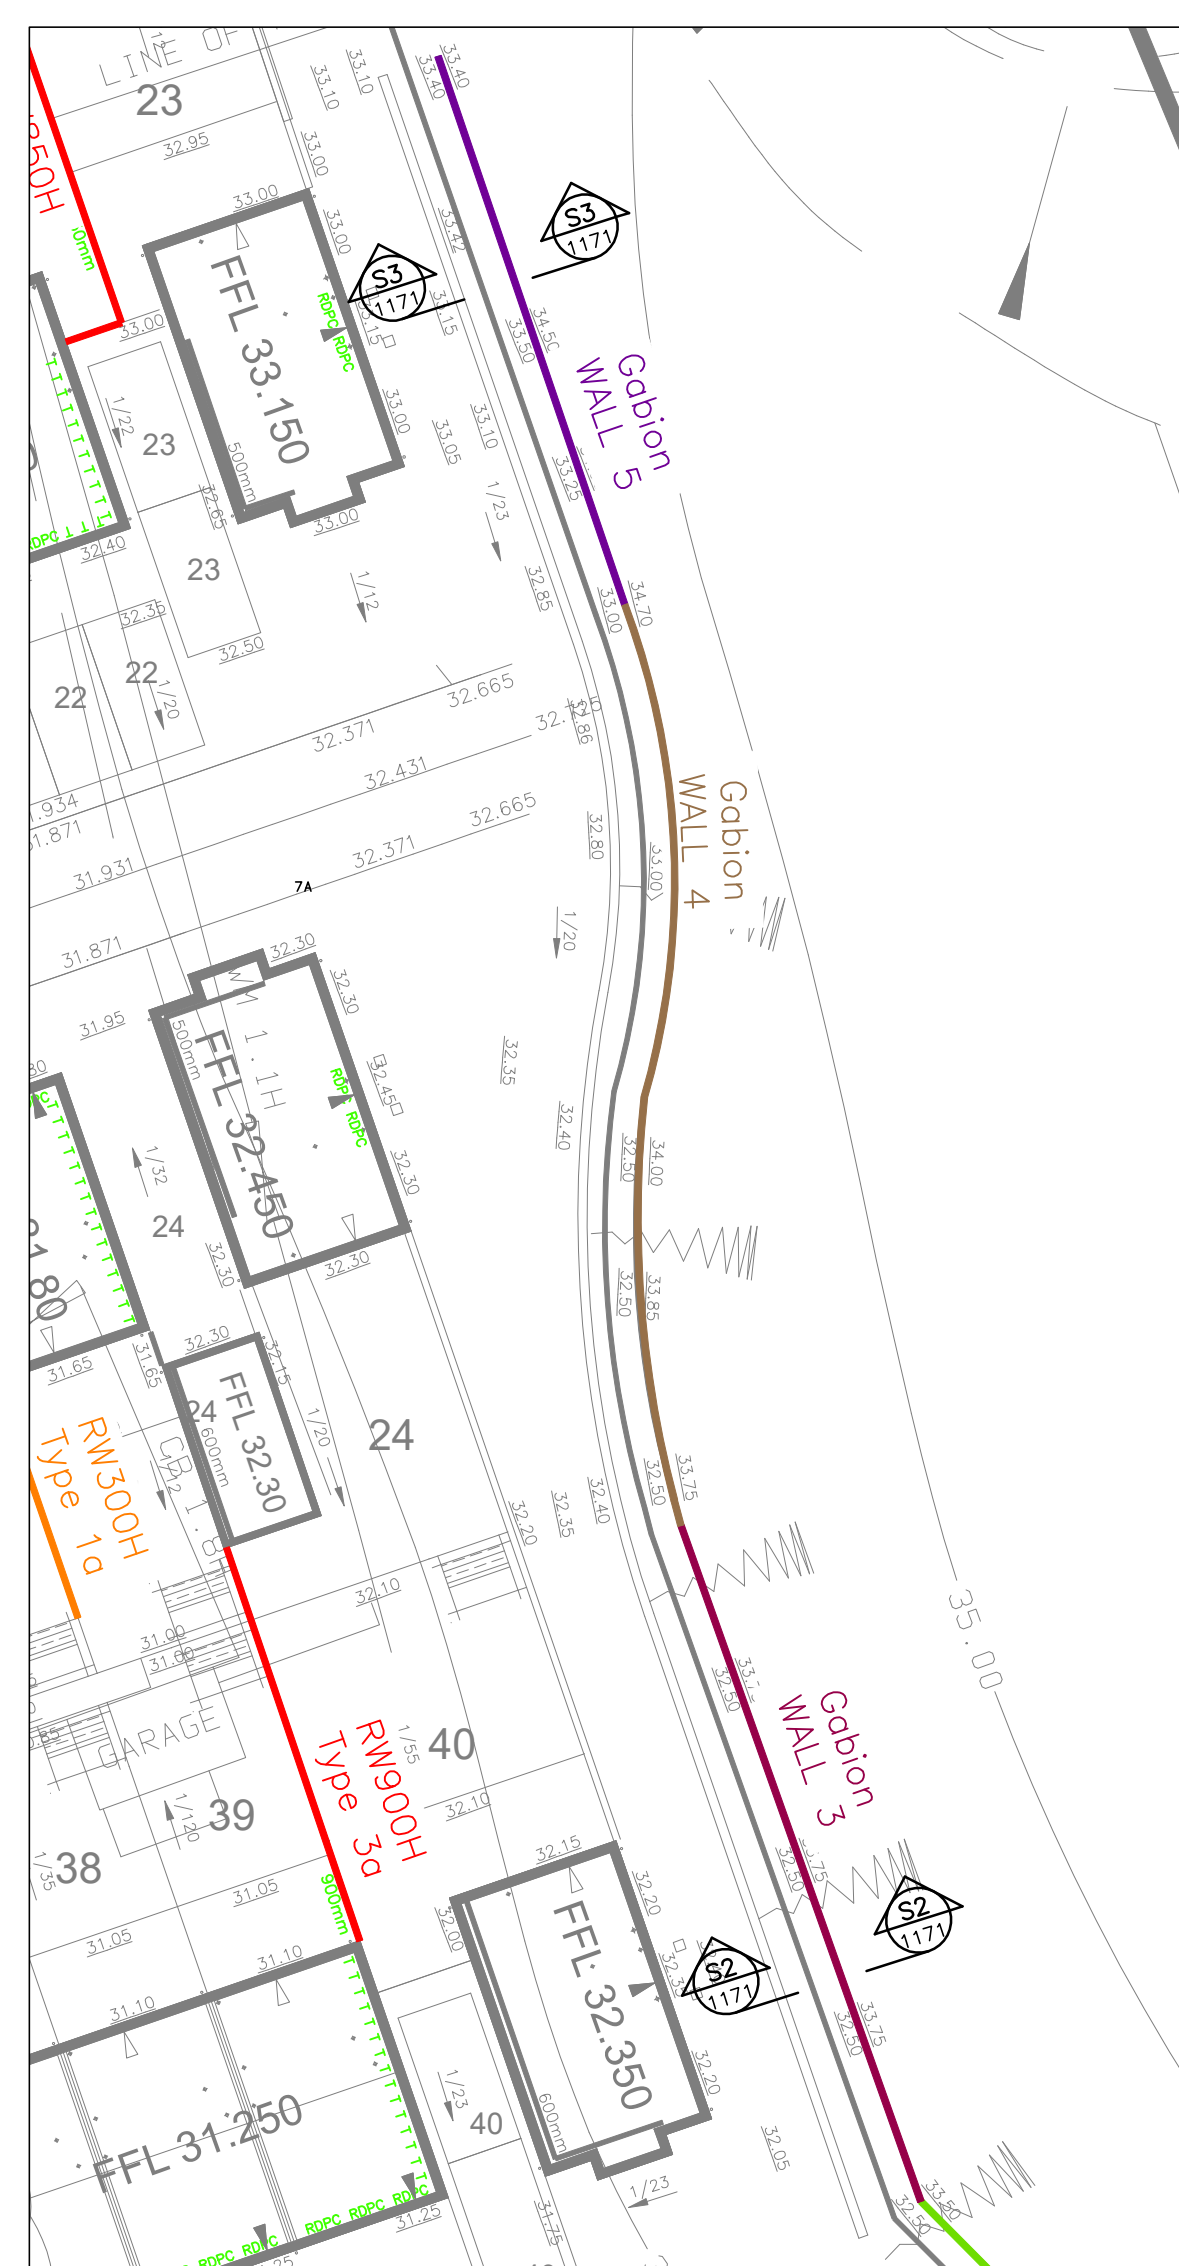
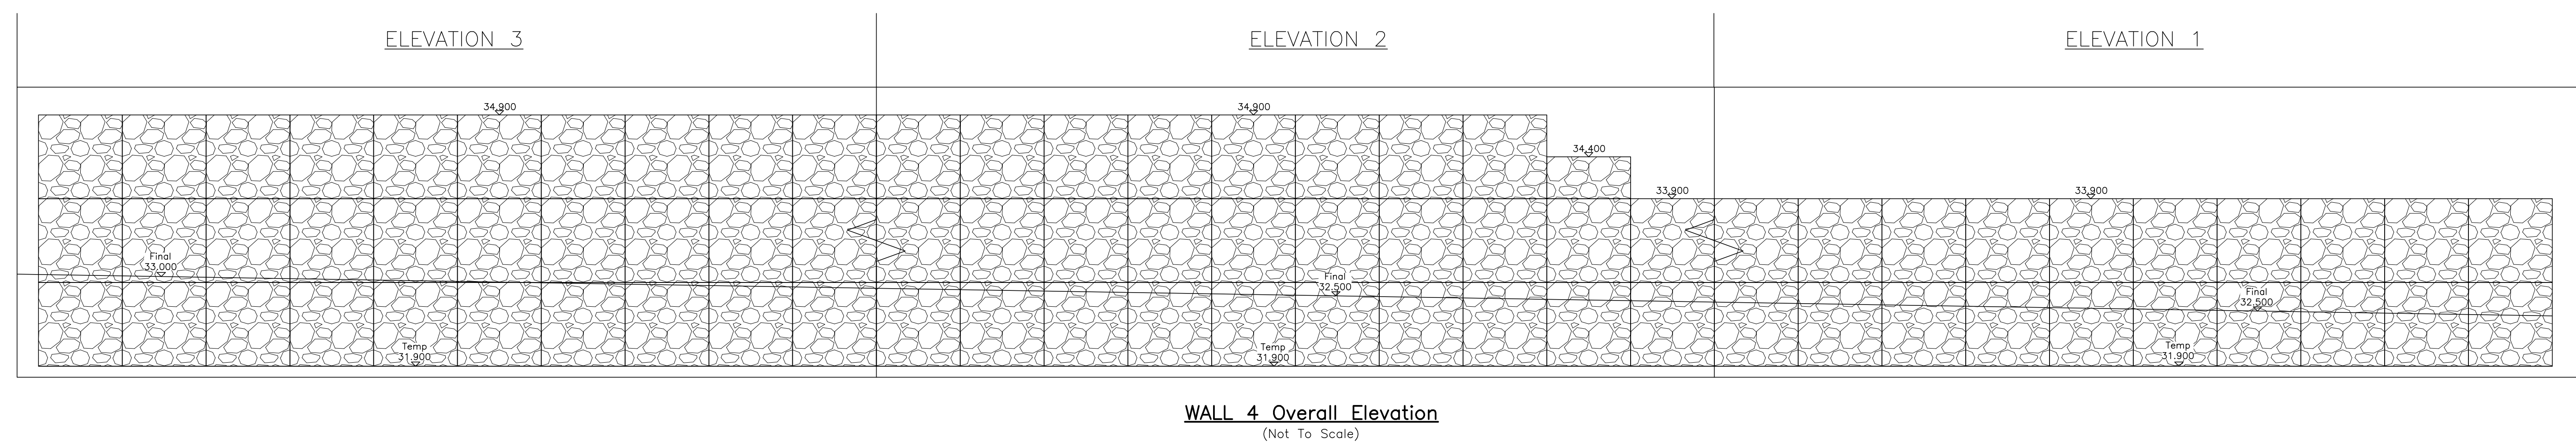
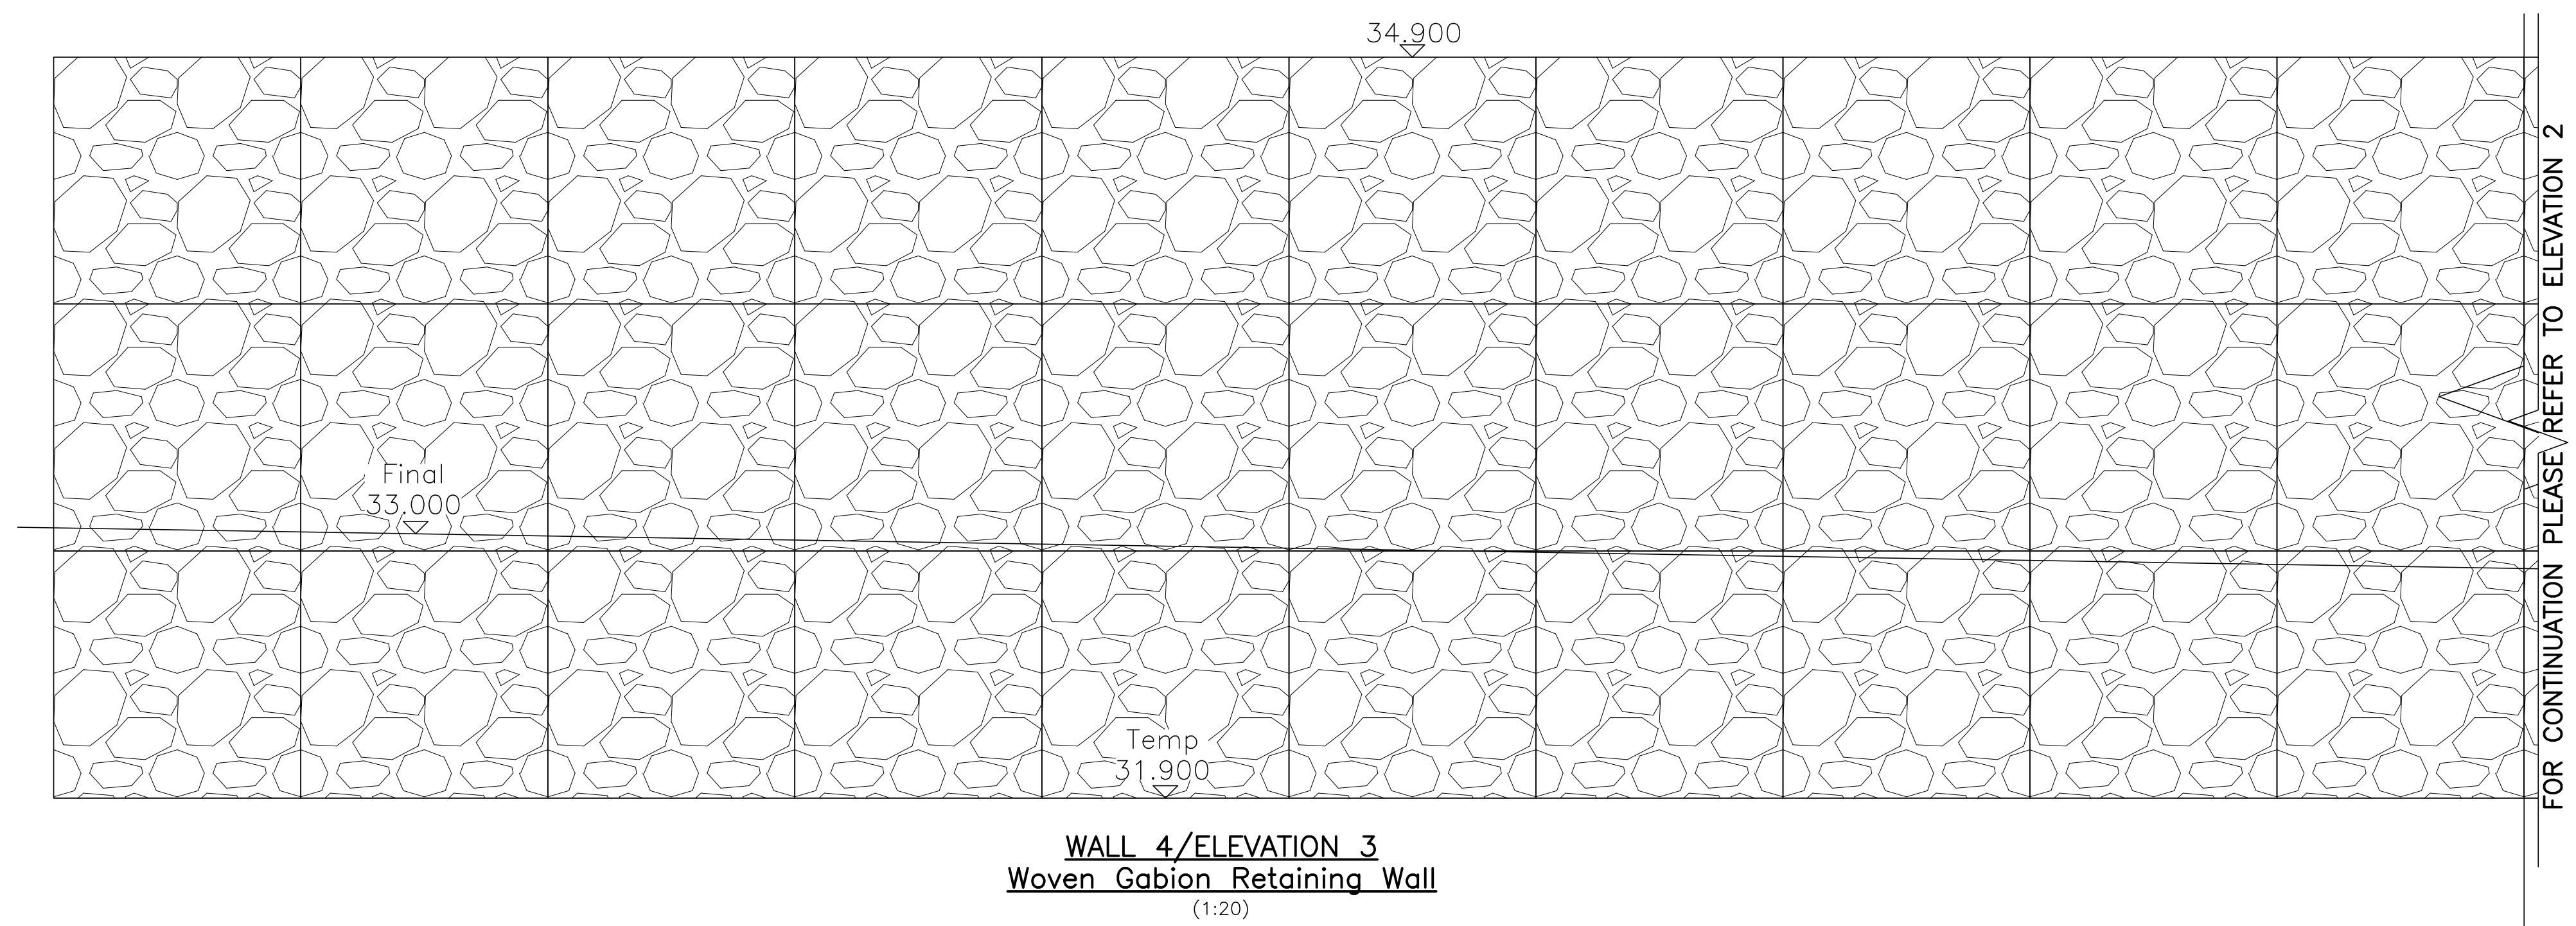
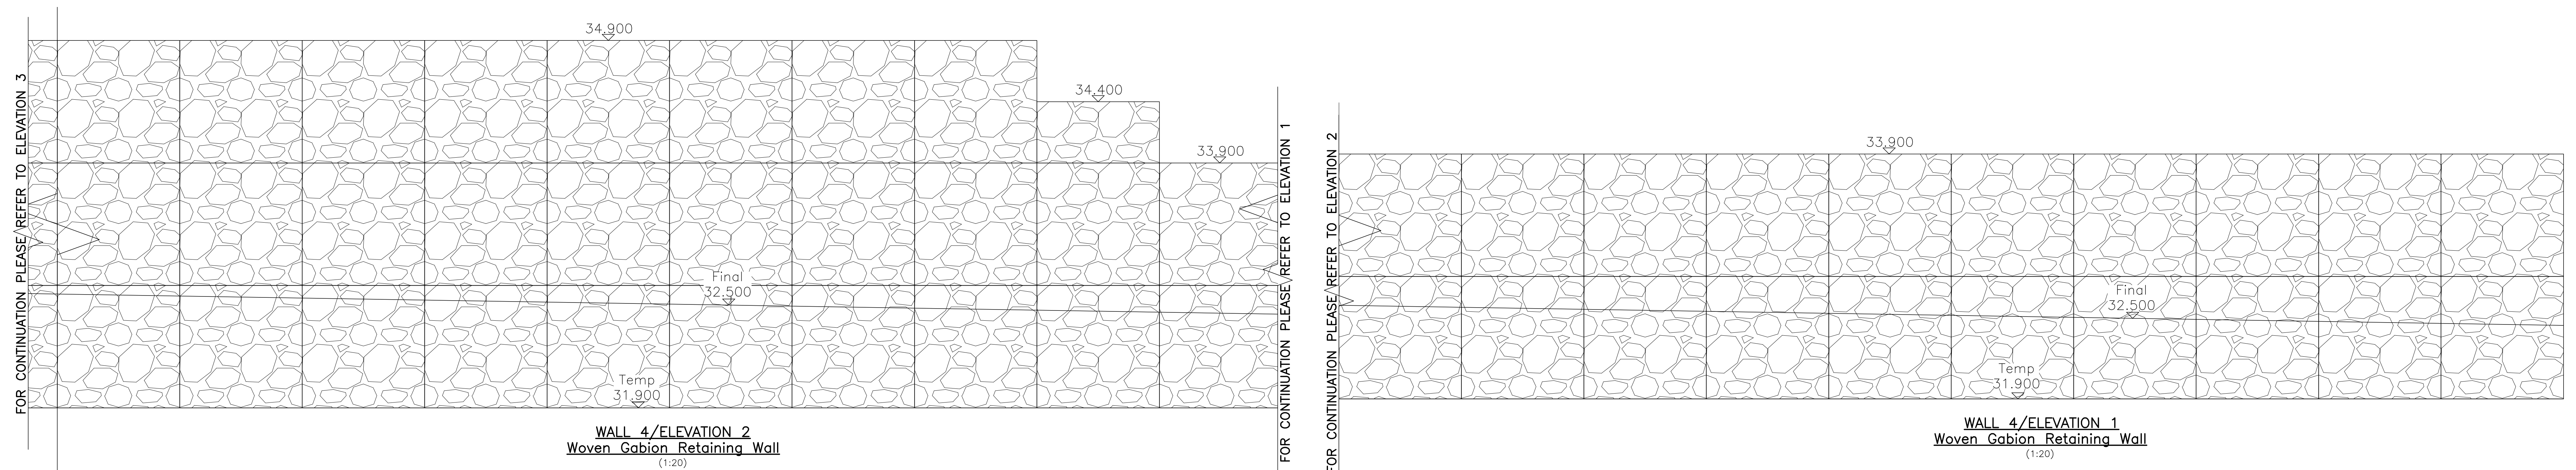
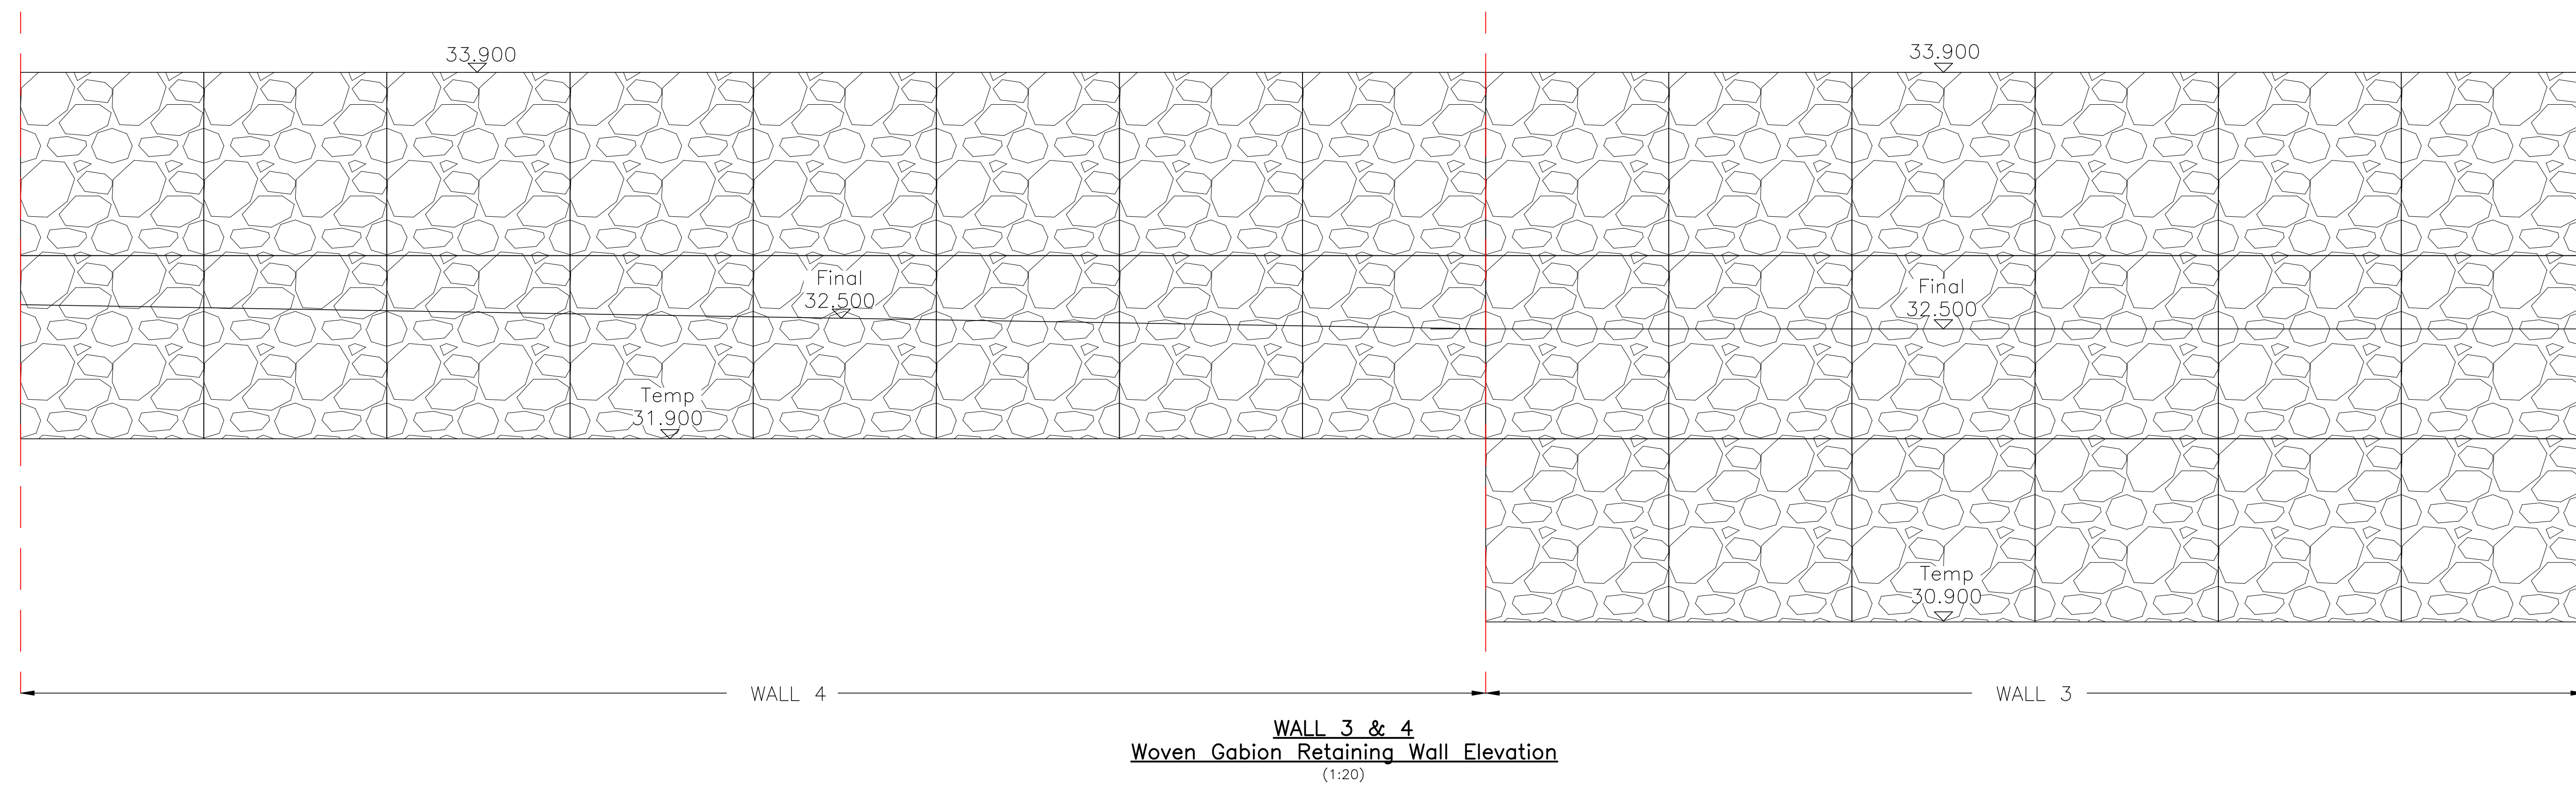


 

T1	24/02/22	First issue.		LH	RF
REV. No.	DATE	DESCRIPTION		DRAWN	CHECKED
Client					
Project			Vistry Group Isipum Court, 24 The Quadrant, Abingdon Science Park, Abingdon Oxon, OX14 3YS Tel: 01235 555173 Email: mail@mjaconsulting.co.uk		
Title			Scale: AS SHOWN @A0 Status: TENDER Drawn: LH Project Engineer: RF Project No: 6663 Date: 24/02/2022 Draw number: 6663-MW-SW-XX-DR-S-1175 Rev: T1		
Gabion Wall 4 Elevation Sheet					