


Note:- This document and its design content is copyright ©. It shall be read in conjunction with all other associated project information including models, specifications, schedules and related consultants documents. Do not scale from documents. All dimensions to be checked on site. Immediately report any discrepancies, errors or omissions on this document to the Originator. If in doubt ASK.

In addition to the hazards/risks normally associated with the types of work detailed on this drawing take note of the above. It is assumed that all works on this drawing will be carried out by a competent contractor working, where appropriate, to an appropriate method statement.

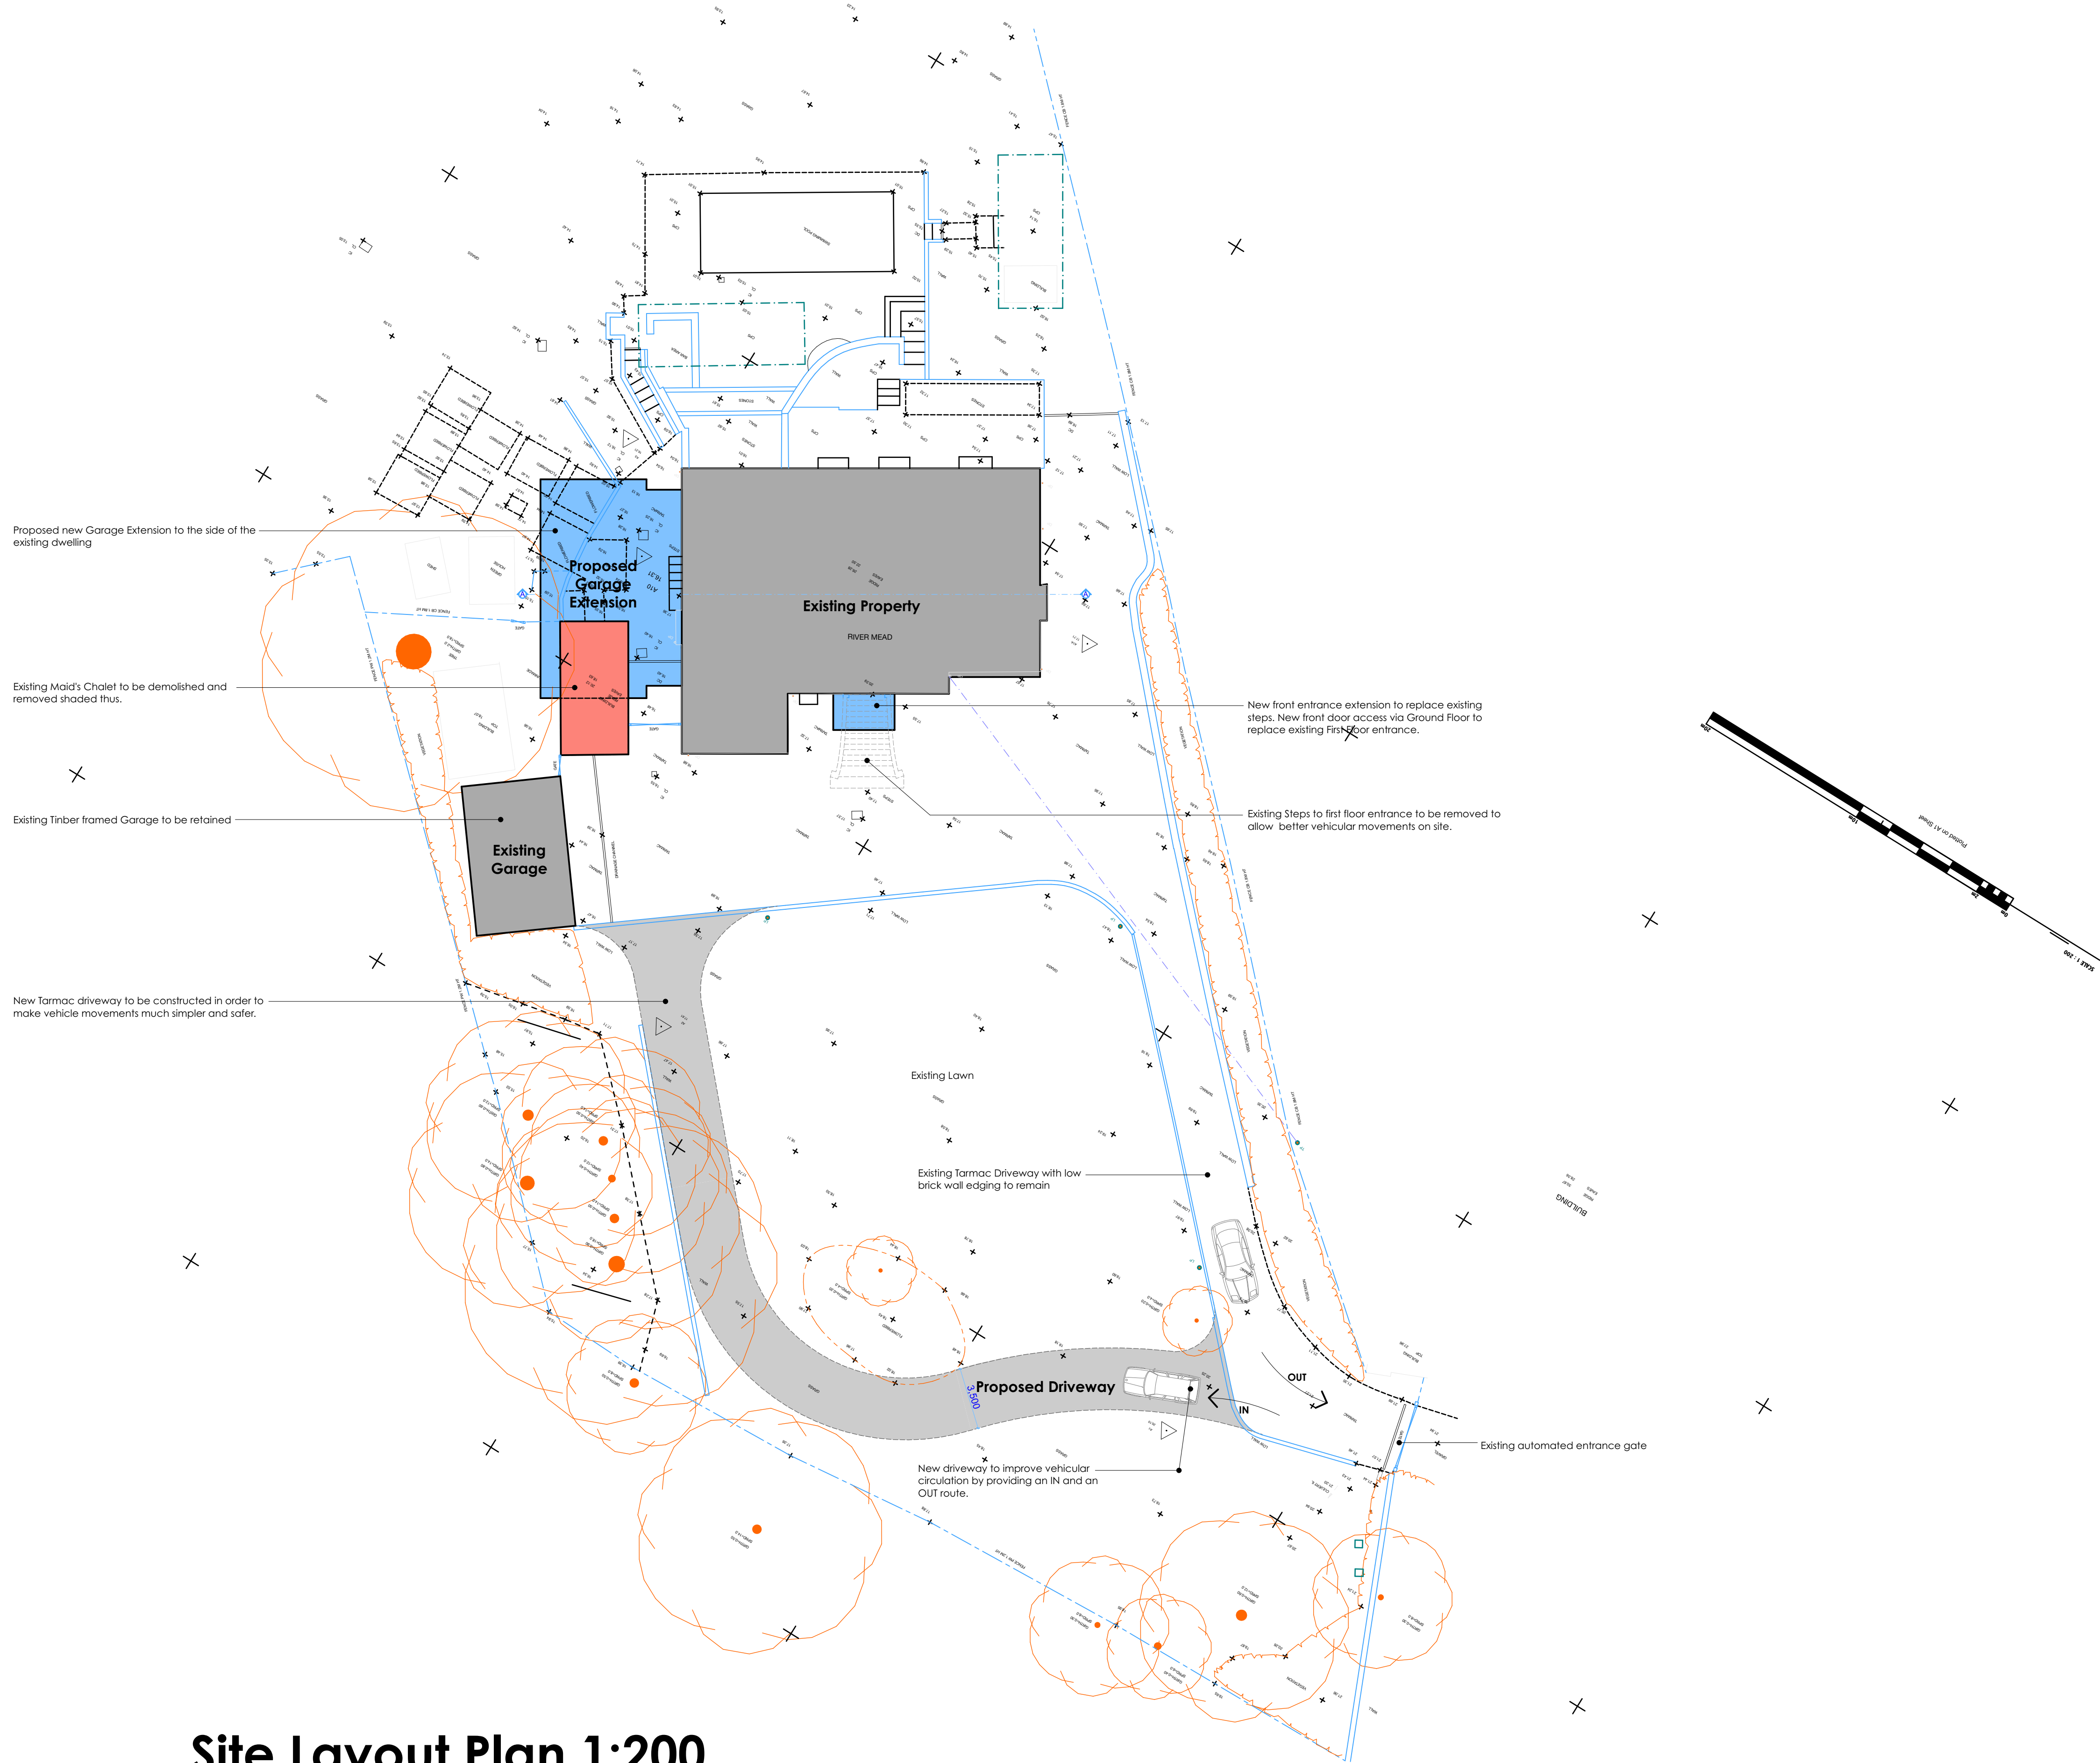

Site Layout Plan 1:200



MTA ARCHITECTS LTD

The Boat House 1 Admiralty Cottages
Fort Road Gosport Hampshire PO12 2AP
Tel:- 023 9258 8699 Fax:- 023 925 20322
E-mail:- mtagos@aol.com
Web Site:- www.mtaarchitects.co.uk

Project

**Proposed Alterations to
River Mead
Saltern's Lane
Bursledon
Hampshire SO31 8DH**

Drawing Name

Proposed Site Layout Plan

Drawing Status

Planning Drawing

Drawn by

JMT

Date

June 2022

Drawing Scale

As shown @ A1 size

Drawing Number

3954-P01

Also at 52 Fore Street Brixham South Devon TQ5 8DZ
Tel:- 01803 851010