



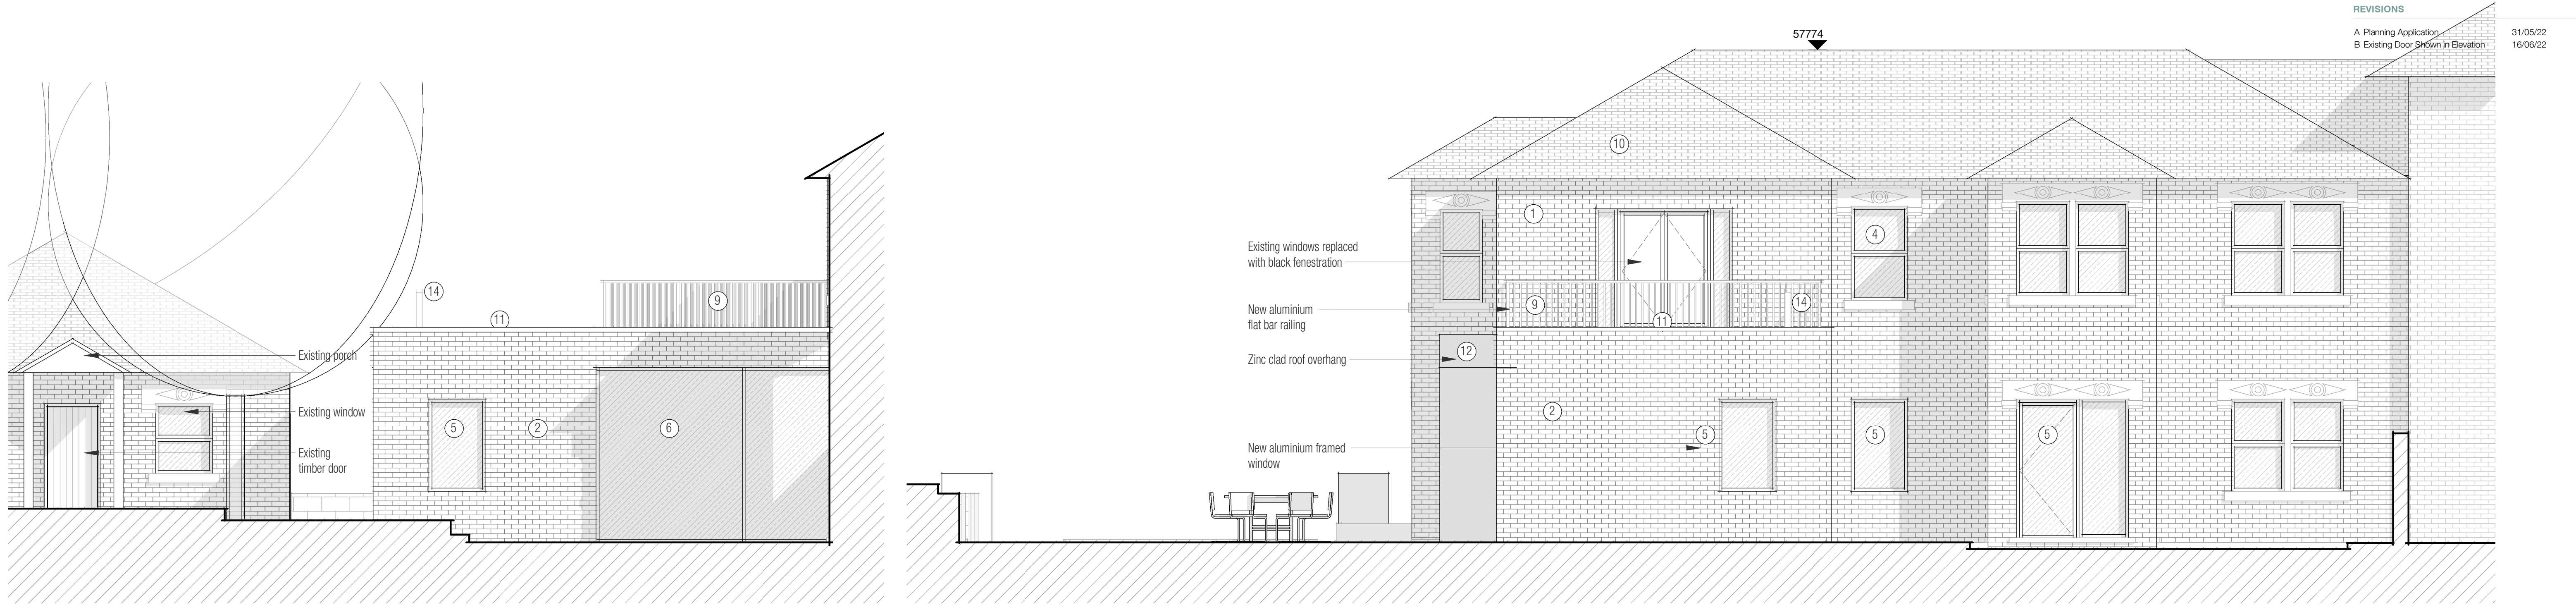


East Elevation Proposed
1 : 50

South Elevation Proposed
1 : 50

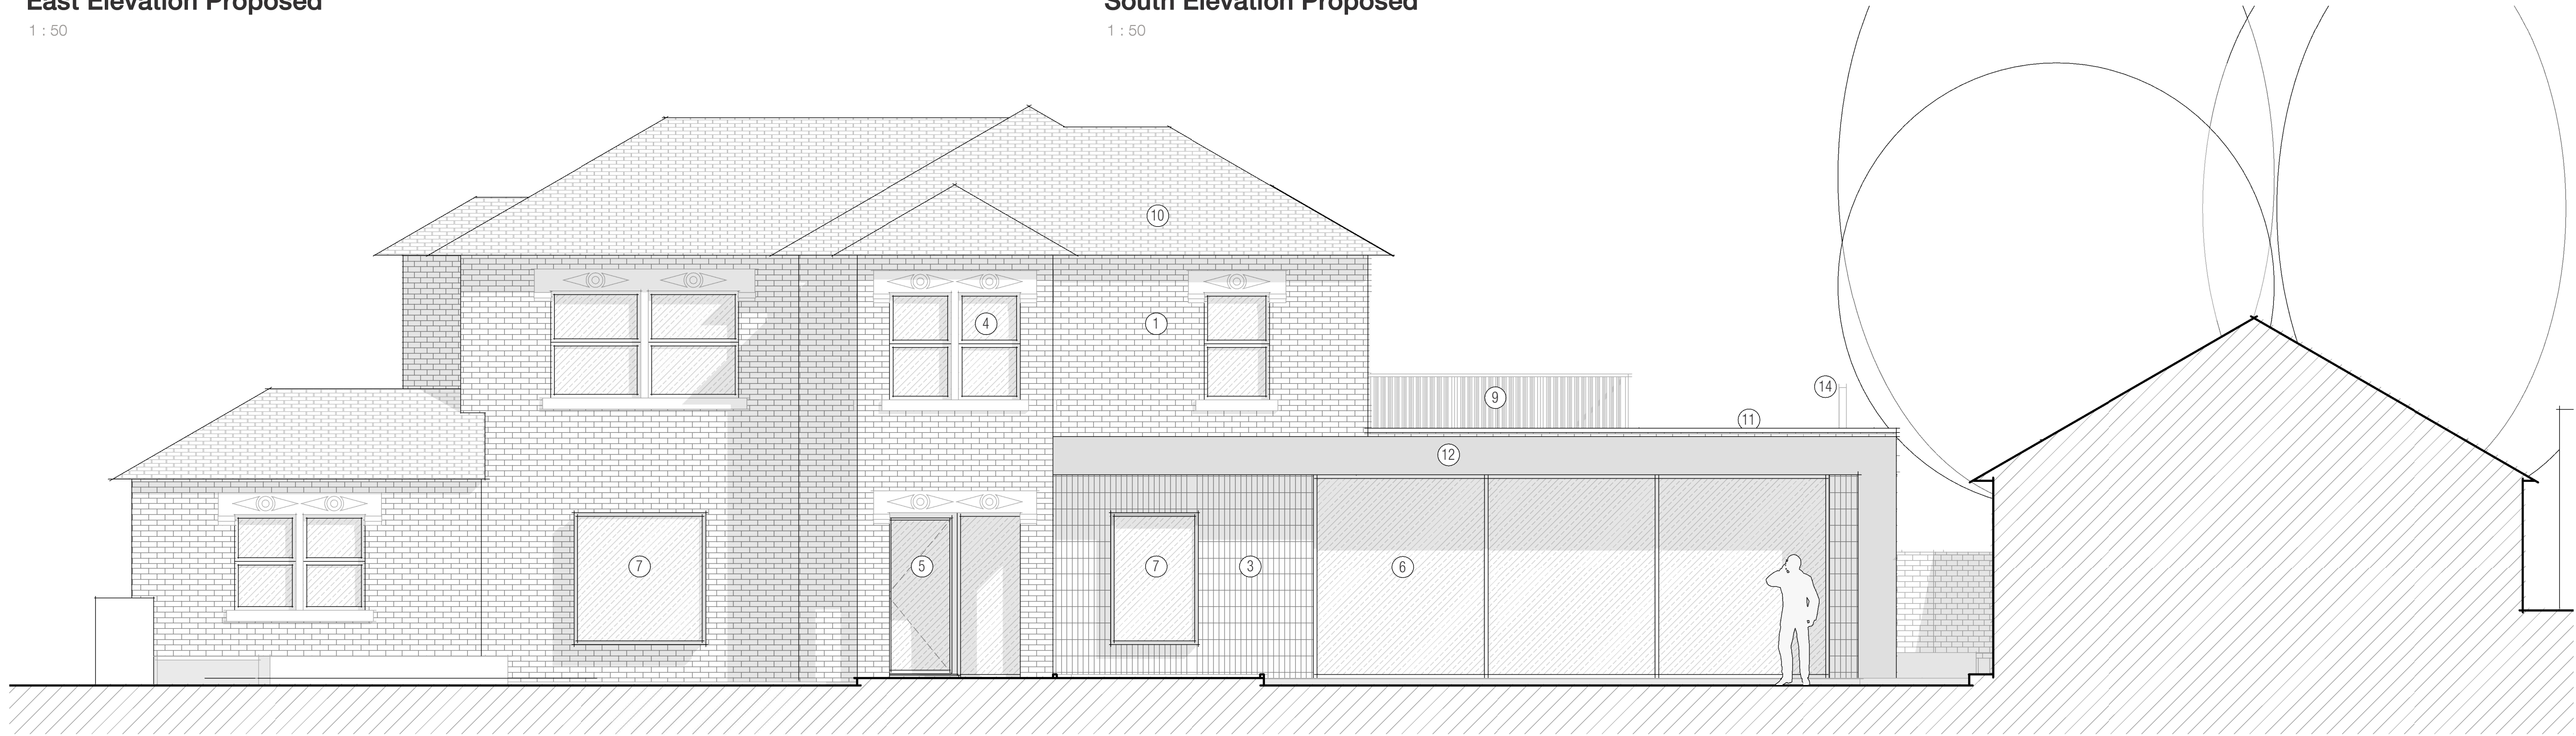

West Elevation Proposed
1 : 50

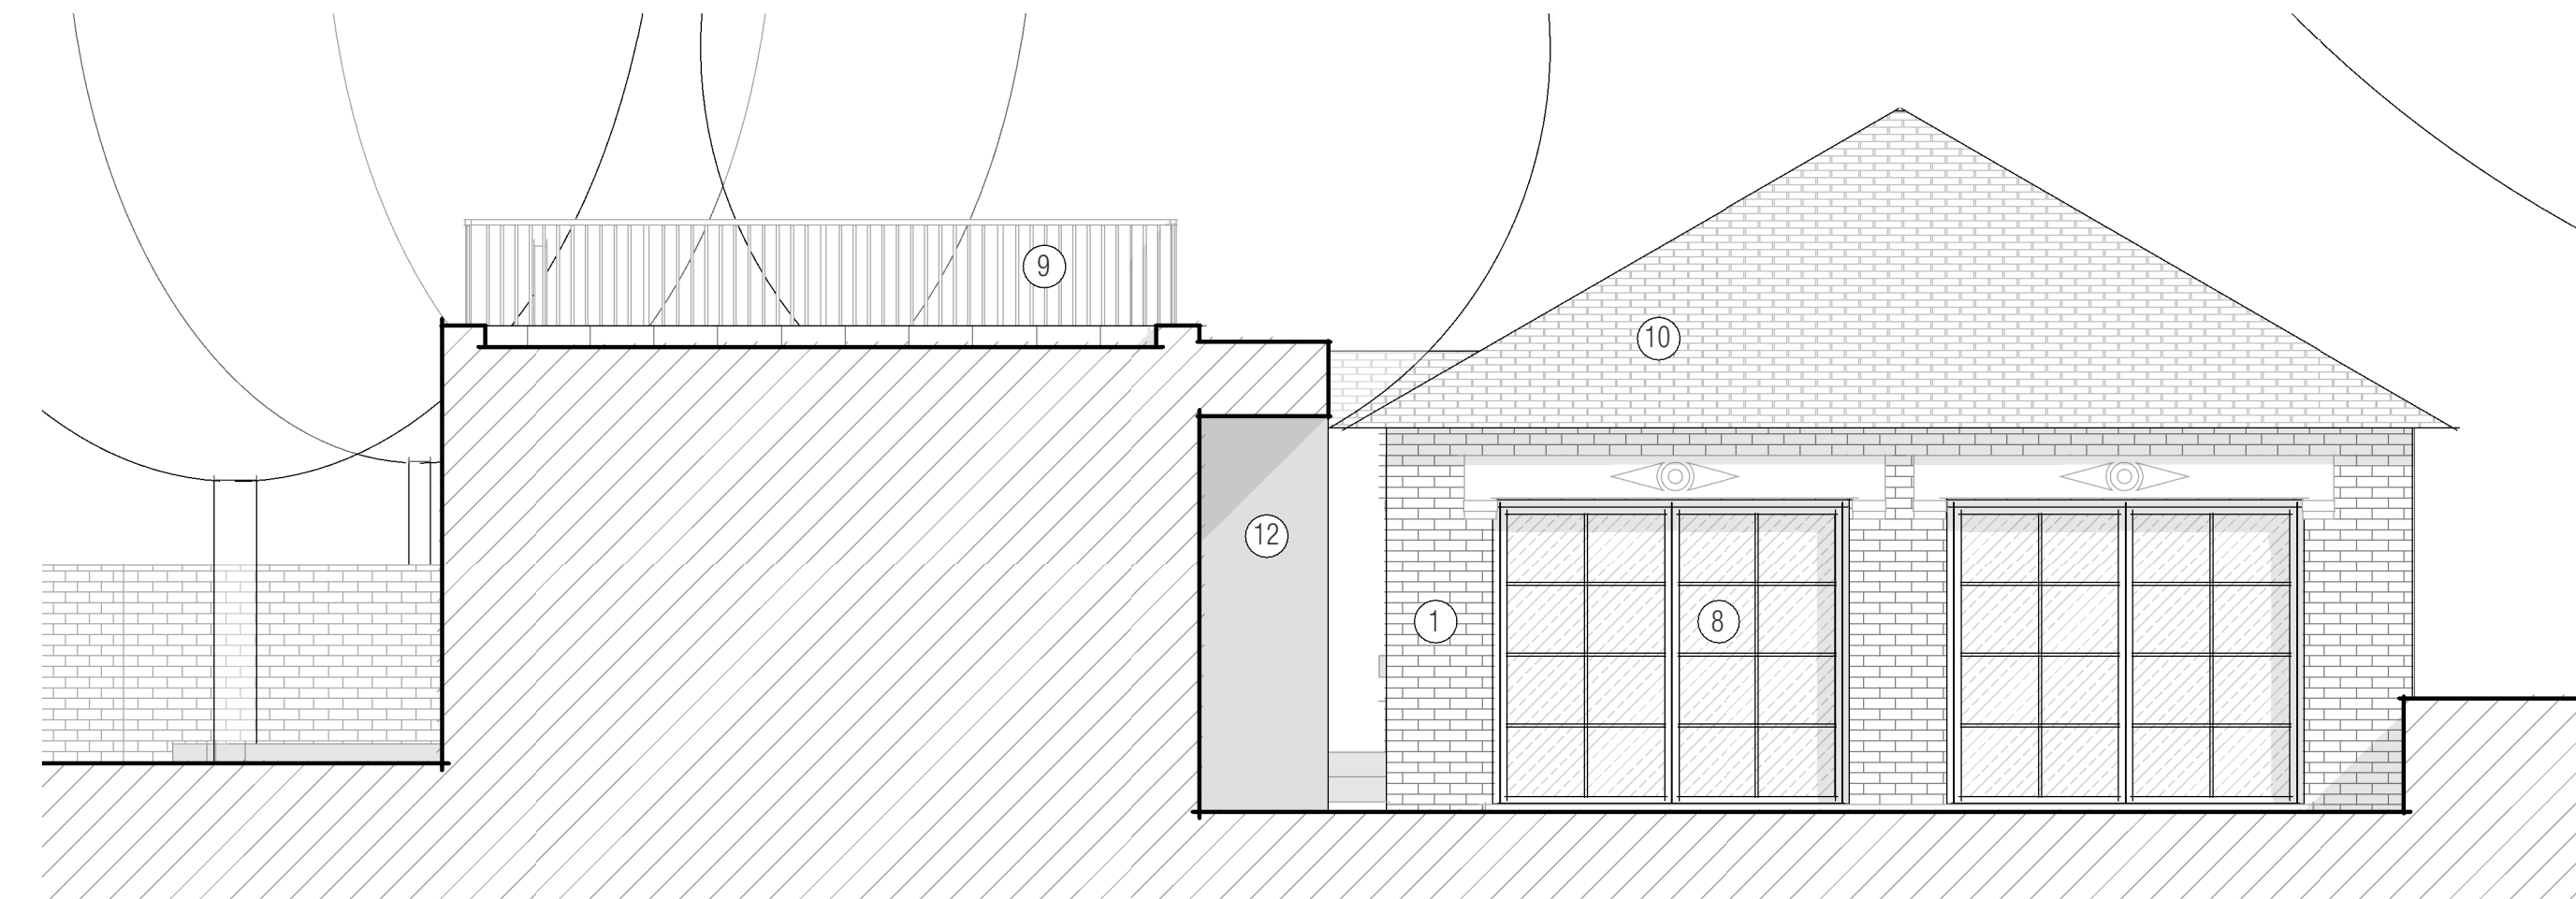


North Elevation Proposed
1 : 50

REVISIONS
A Planning Application
B Existing Door Shown in Elevation
31/05/22
16/06/22

MATERIALS KEY

- 1 Existing bricks painted white
- 2 Proposed bricks painted white to match existing
- 3 New glazed bricks
- 4 Existing windows replaced
- 5 New aluminium framed windows and doors
- 6 New aluminium framed sliding doors
- 7 New aluminium framed pop-out window
- 8 New crittall style doors
- 9 New aluminium flat bar railing
- 10 Existing slate roof
- 11 New green roof
- 12 New zinc clad roof overhang
- 13 New aluminium framed rooflight
- 14 Log burner flue

KEY PLAN

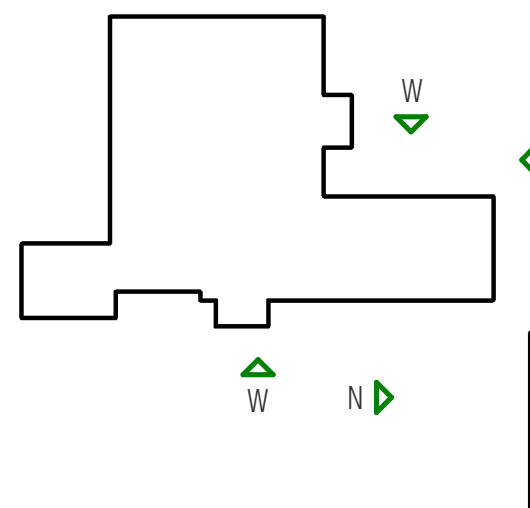

NOT FOR CONSTRUCTION

GILES ARCHITECTS

45 Southgate Street : Winchester
www.gilesarchitects.co.uk
01982 458 078

STATUS
PLANNING

PROJECT
PLOVERFIELD WEST
BURSLEDON

TITLE
ELEVATIONS PROPOSED

SCALE
1 : 50 @ A1
DRAWN
RS

DATE
29/04/22
REVIEWED
AG

JOB NO.
2022-002

NUMBER
210

REVISION
B

