



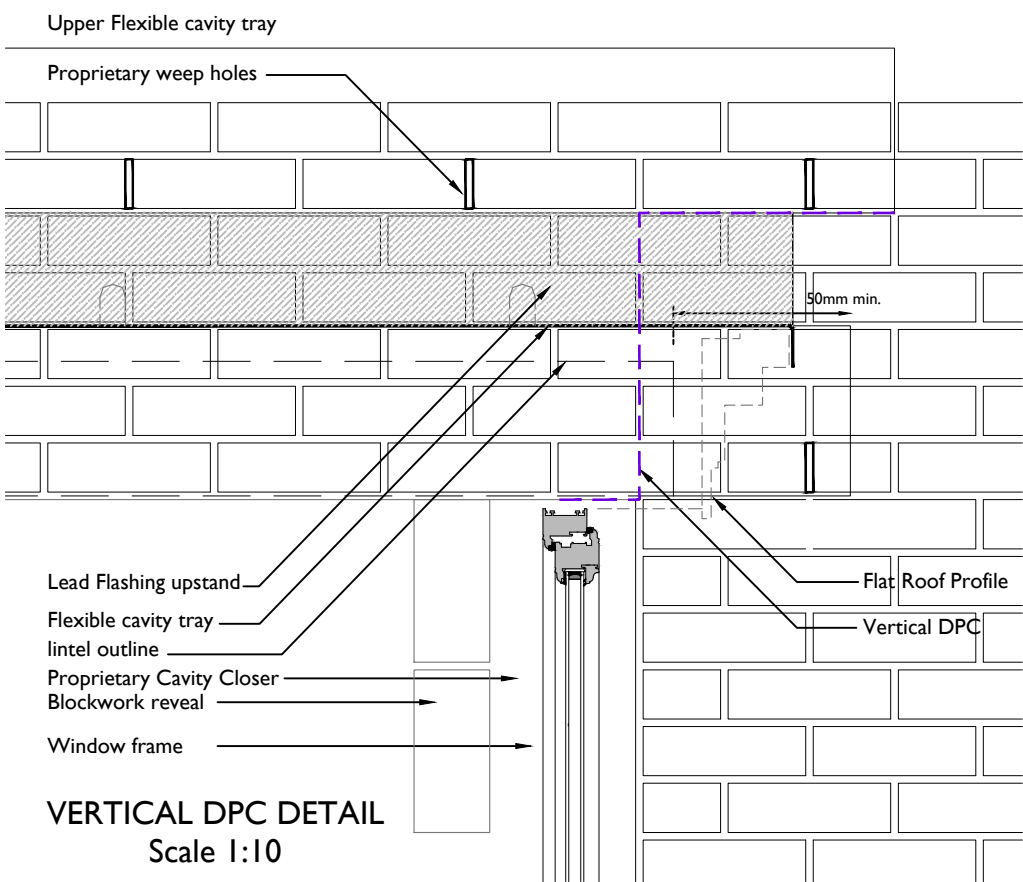

SCALE DATE
Varies July 2019

DRAWING TITLE
Details - Superstructure,
Typical Bay -
Square with Flat Roof

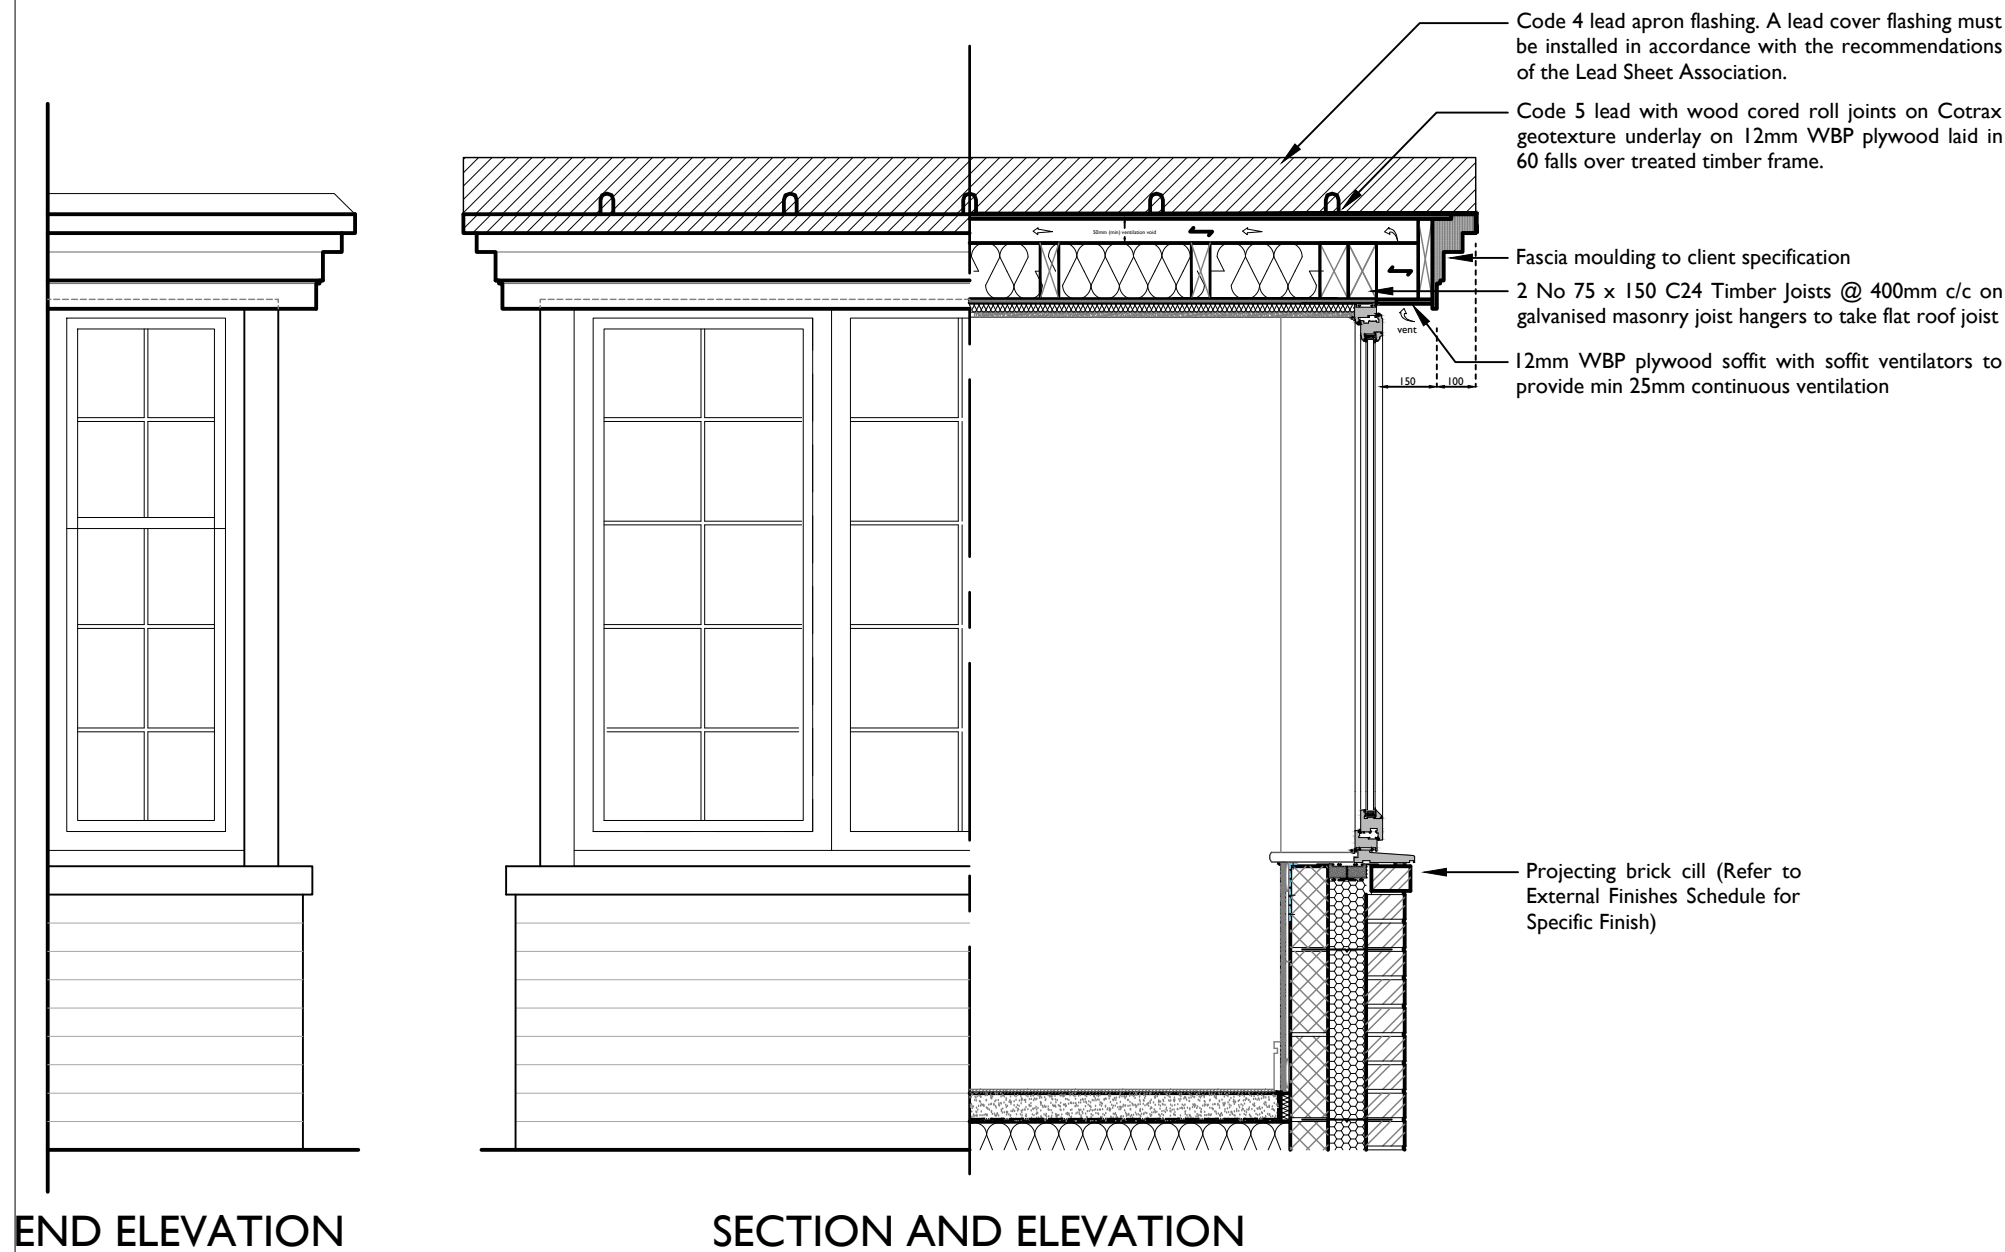

18-1039-SS-TR-B-SQFR-100-1st