


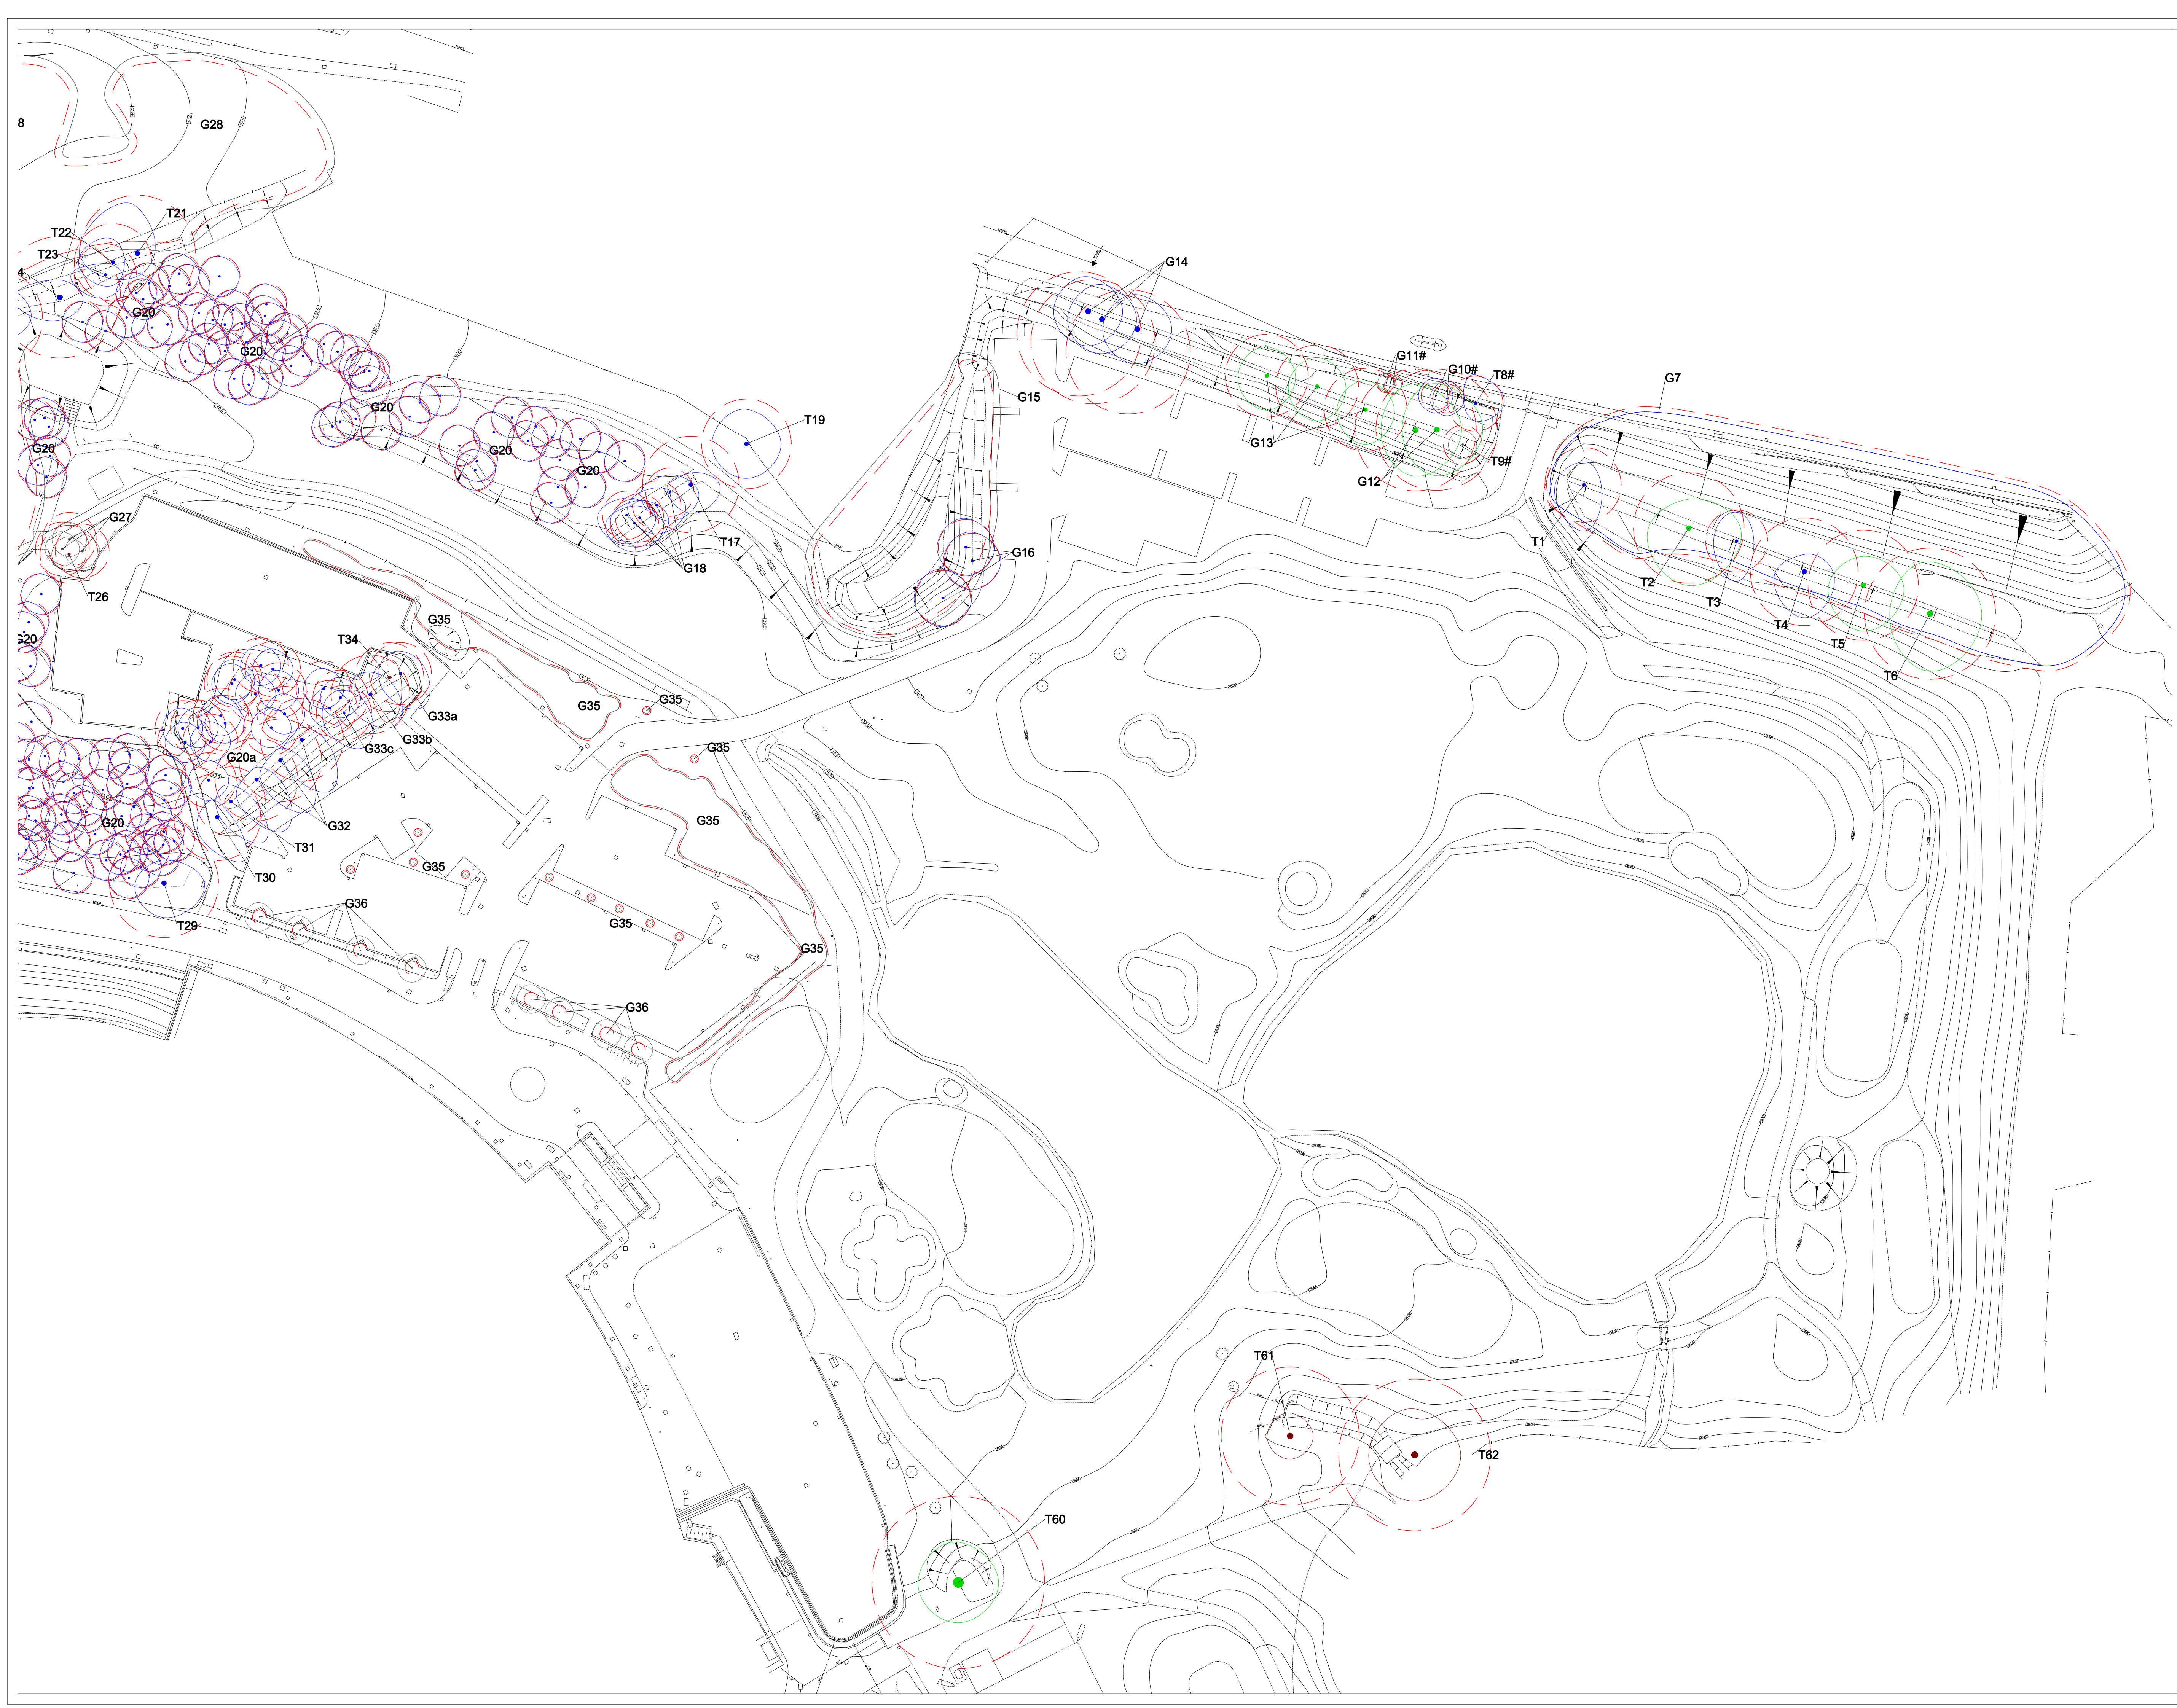

-  Category A Trees
-  Category B Trees
-  Category C Trees
-  Category U Trees
-  Root protection area
-  Estimated Position

Mulberry TMC
Adamson House
Towers Business Park
Wilmslow Road
Didsbury
M20 2YY

Tel: 0161 955 3628
Email: info@mulberrytmc.co.uk



Site Address:
Ageas Bowl
Southampton

Drawing Title:
BS5837 Plan - Sheet 1


Drawing No:
ABS/BS/01

Date:
23/06/2022

Scale:
1:500@A1

Drawn by:
CS

Note: Dimensions are not to be scaled from this drawing.
All written measurements are to be checked on site by the contractor. Copyright Mulberry TMC.
Note: All rights described in Chapter IV of the Copyright Design & Patents Act 1988 have generally been asserted.

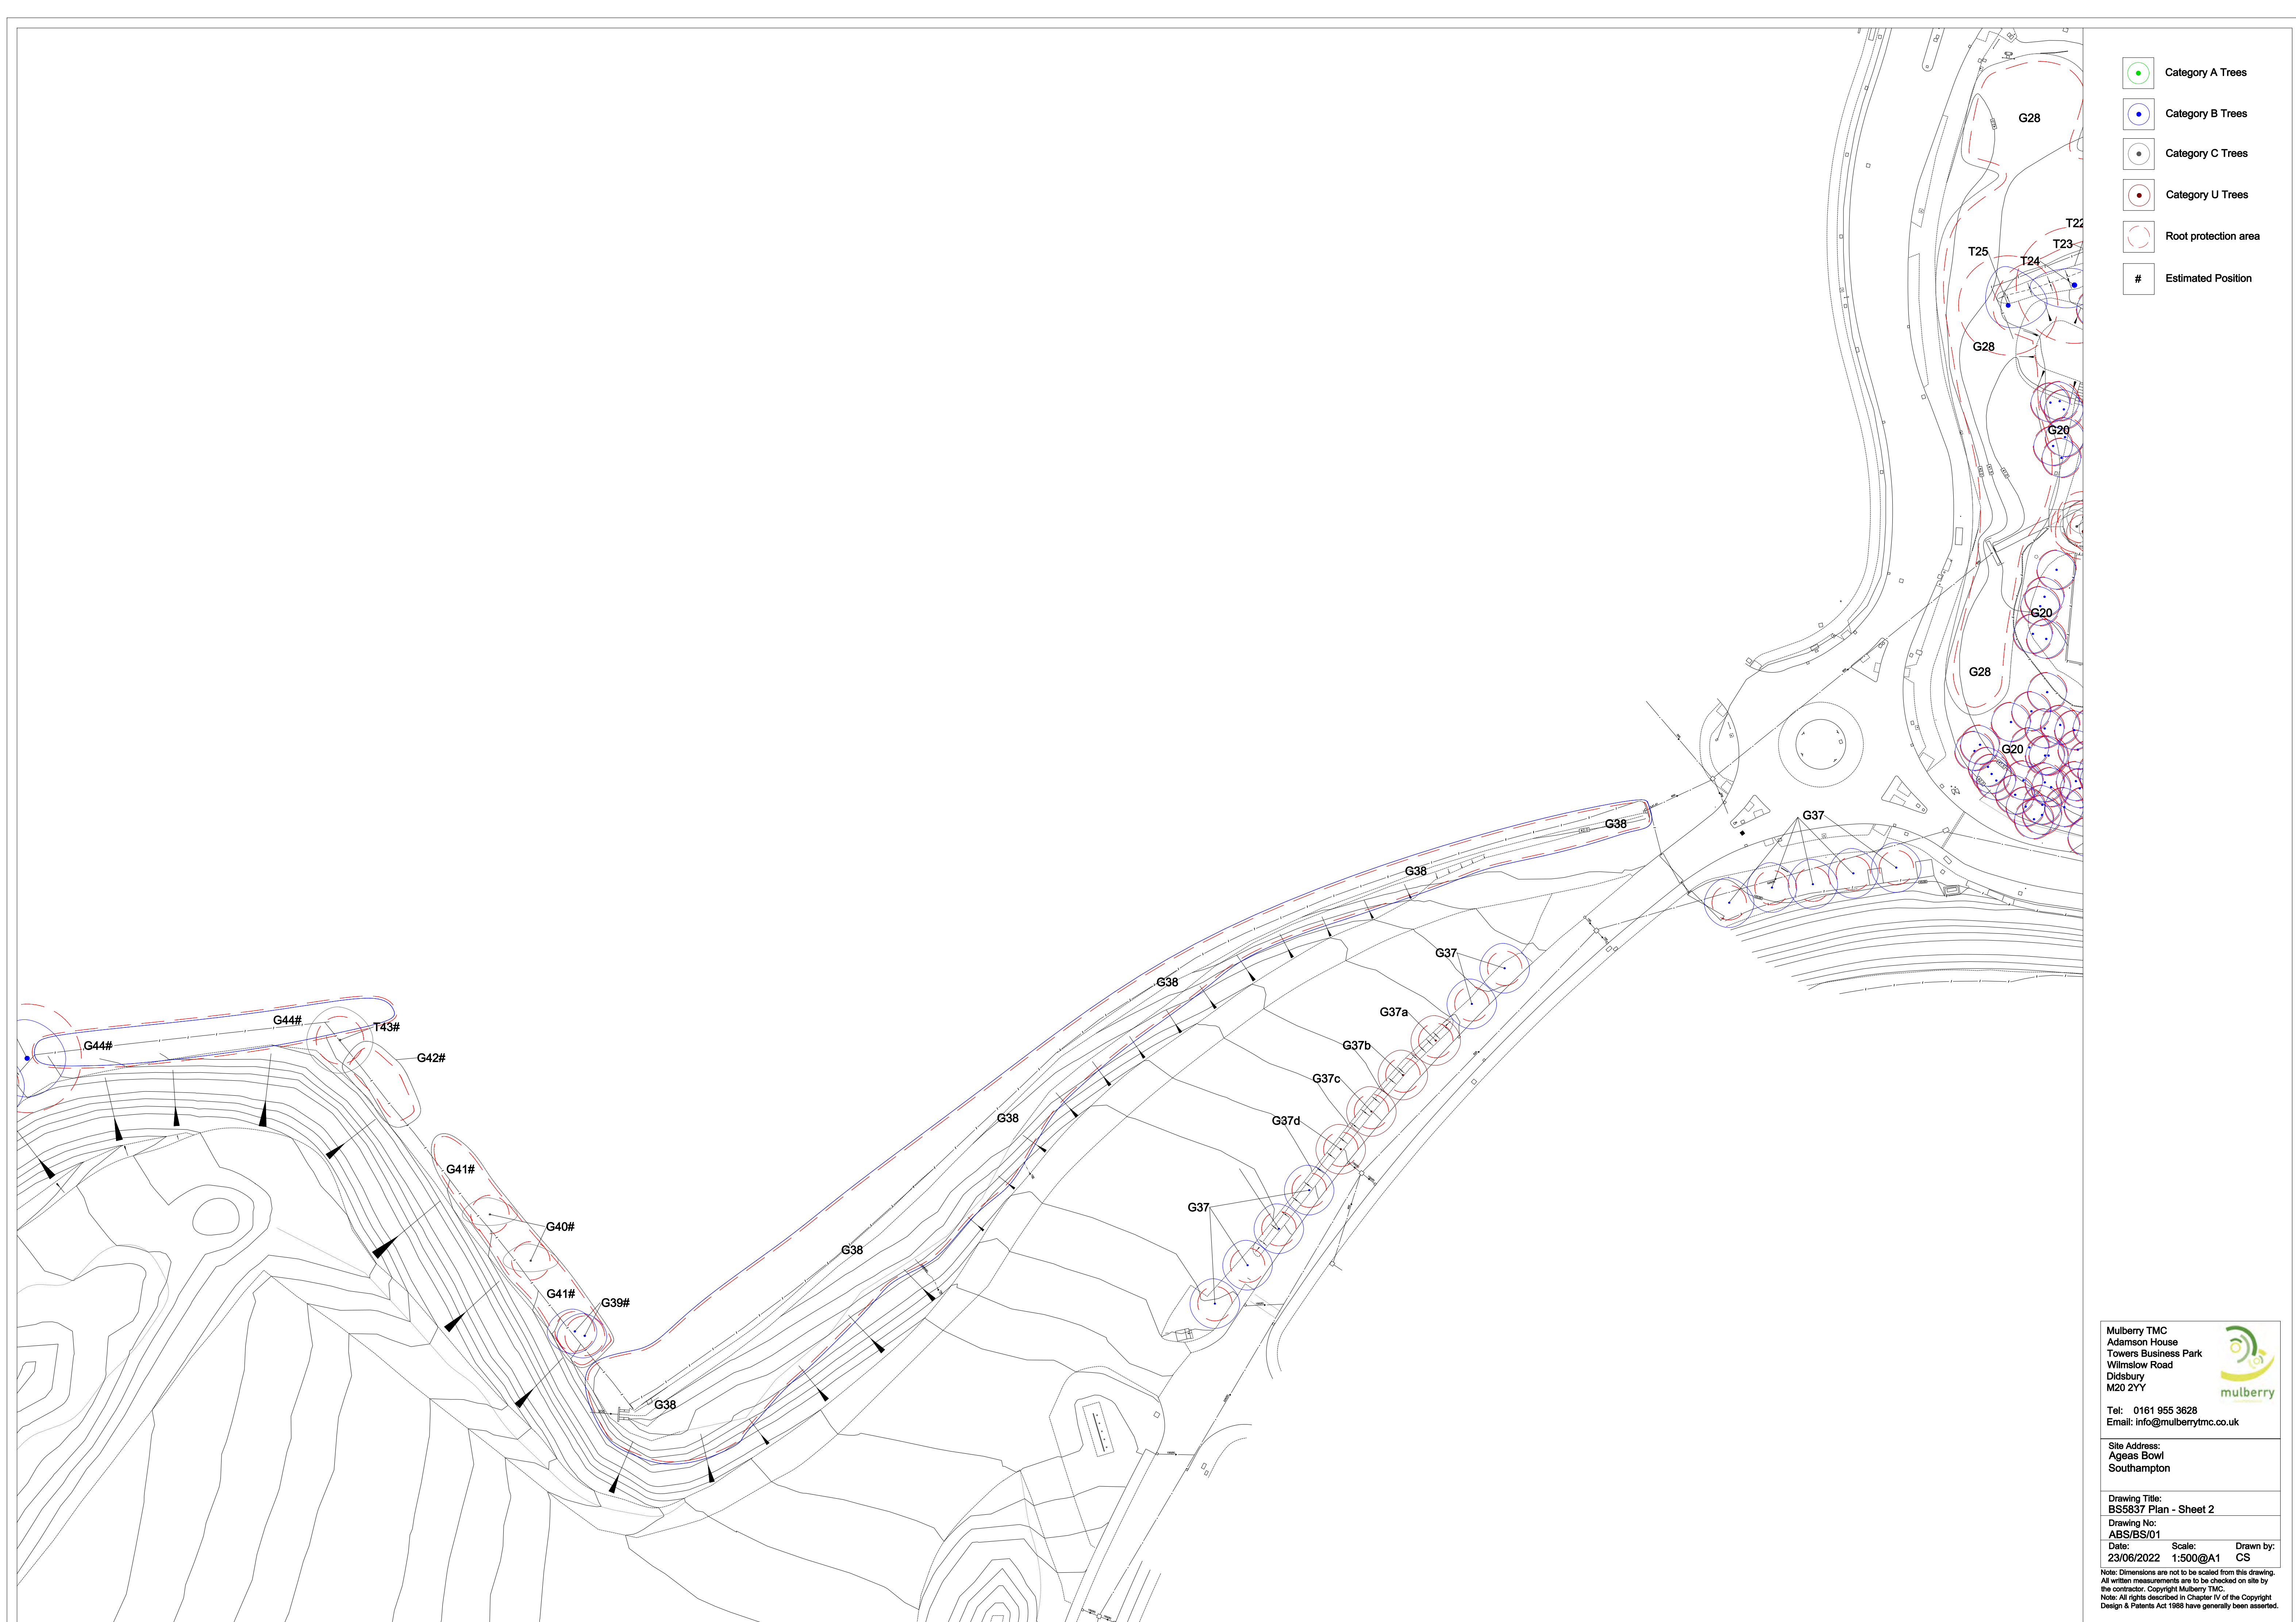

- Category A Trees
- Category B Trees
- Category C Trees
- Category U Trees
- Root protection area
- # Estimated Position

Mulberry TMC
Adamson House
Towers Business Park
Wilmslow Road
Didsbury
M20 2YY

Tel: 0161 955 3628
Email: info@mulberrytmc.co.uk

Site Address:
Ageas Bowl
Southampton

Drawing Title:
BS5837 Plan - Sheet 2


Drawing No:
ABS/BS/01

Date:
23/06/2022

Scale:
1:500@A1

Drawn by:
CS

Note: Dimensions are not to be scaled from this drawing.
All written measurements are to be checked on site by the contractor. Copyright Mulberry TMC.
Note: All rights described in Chapter IV of the Copyright Design & Patents Act 1988 have generally been asserted.

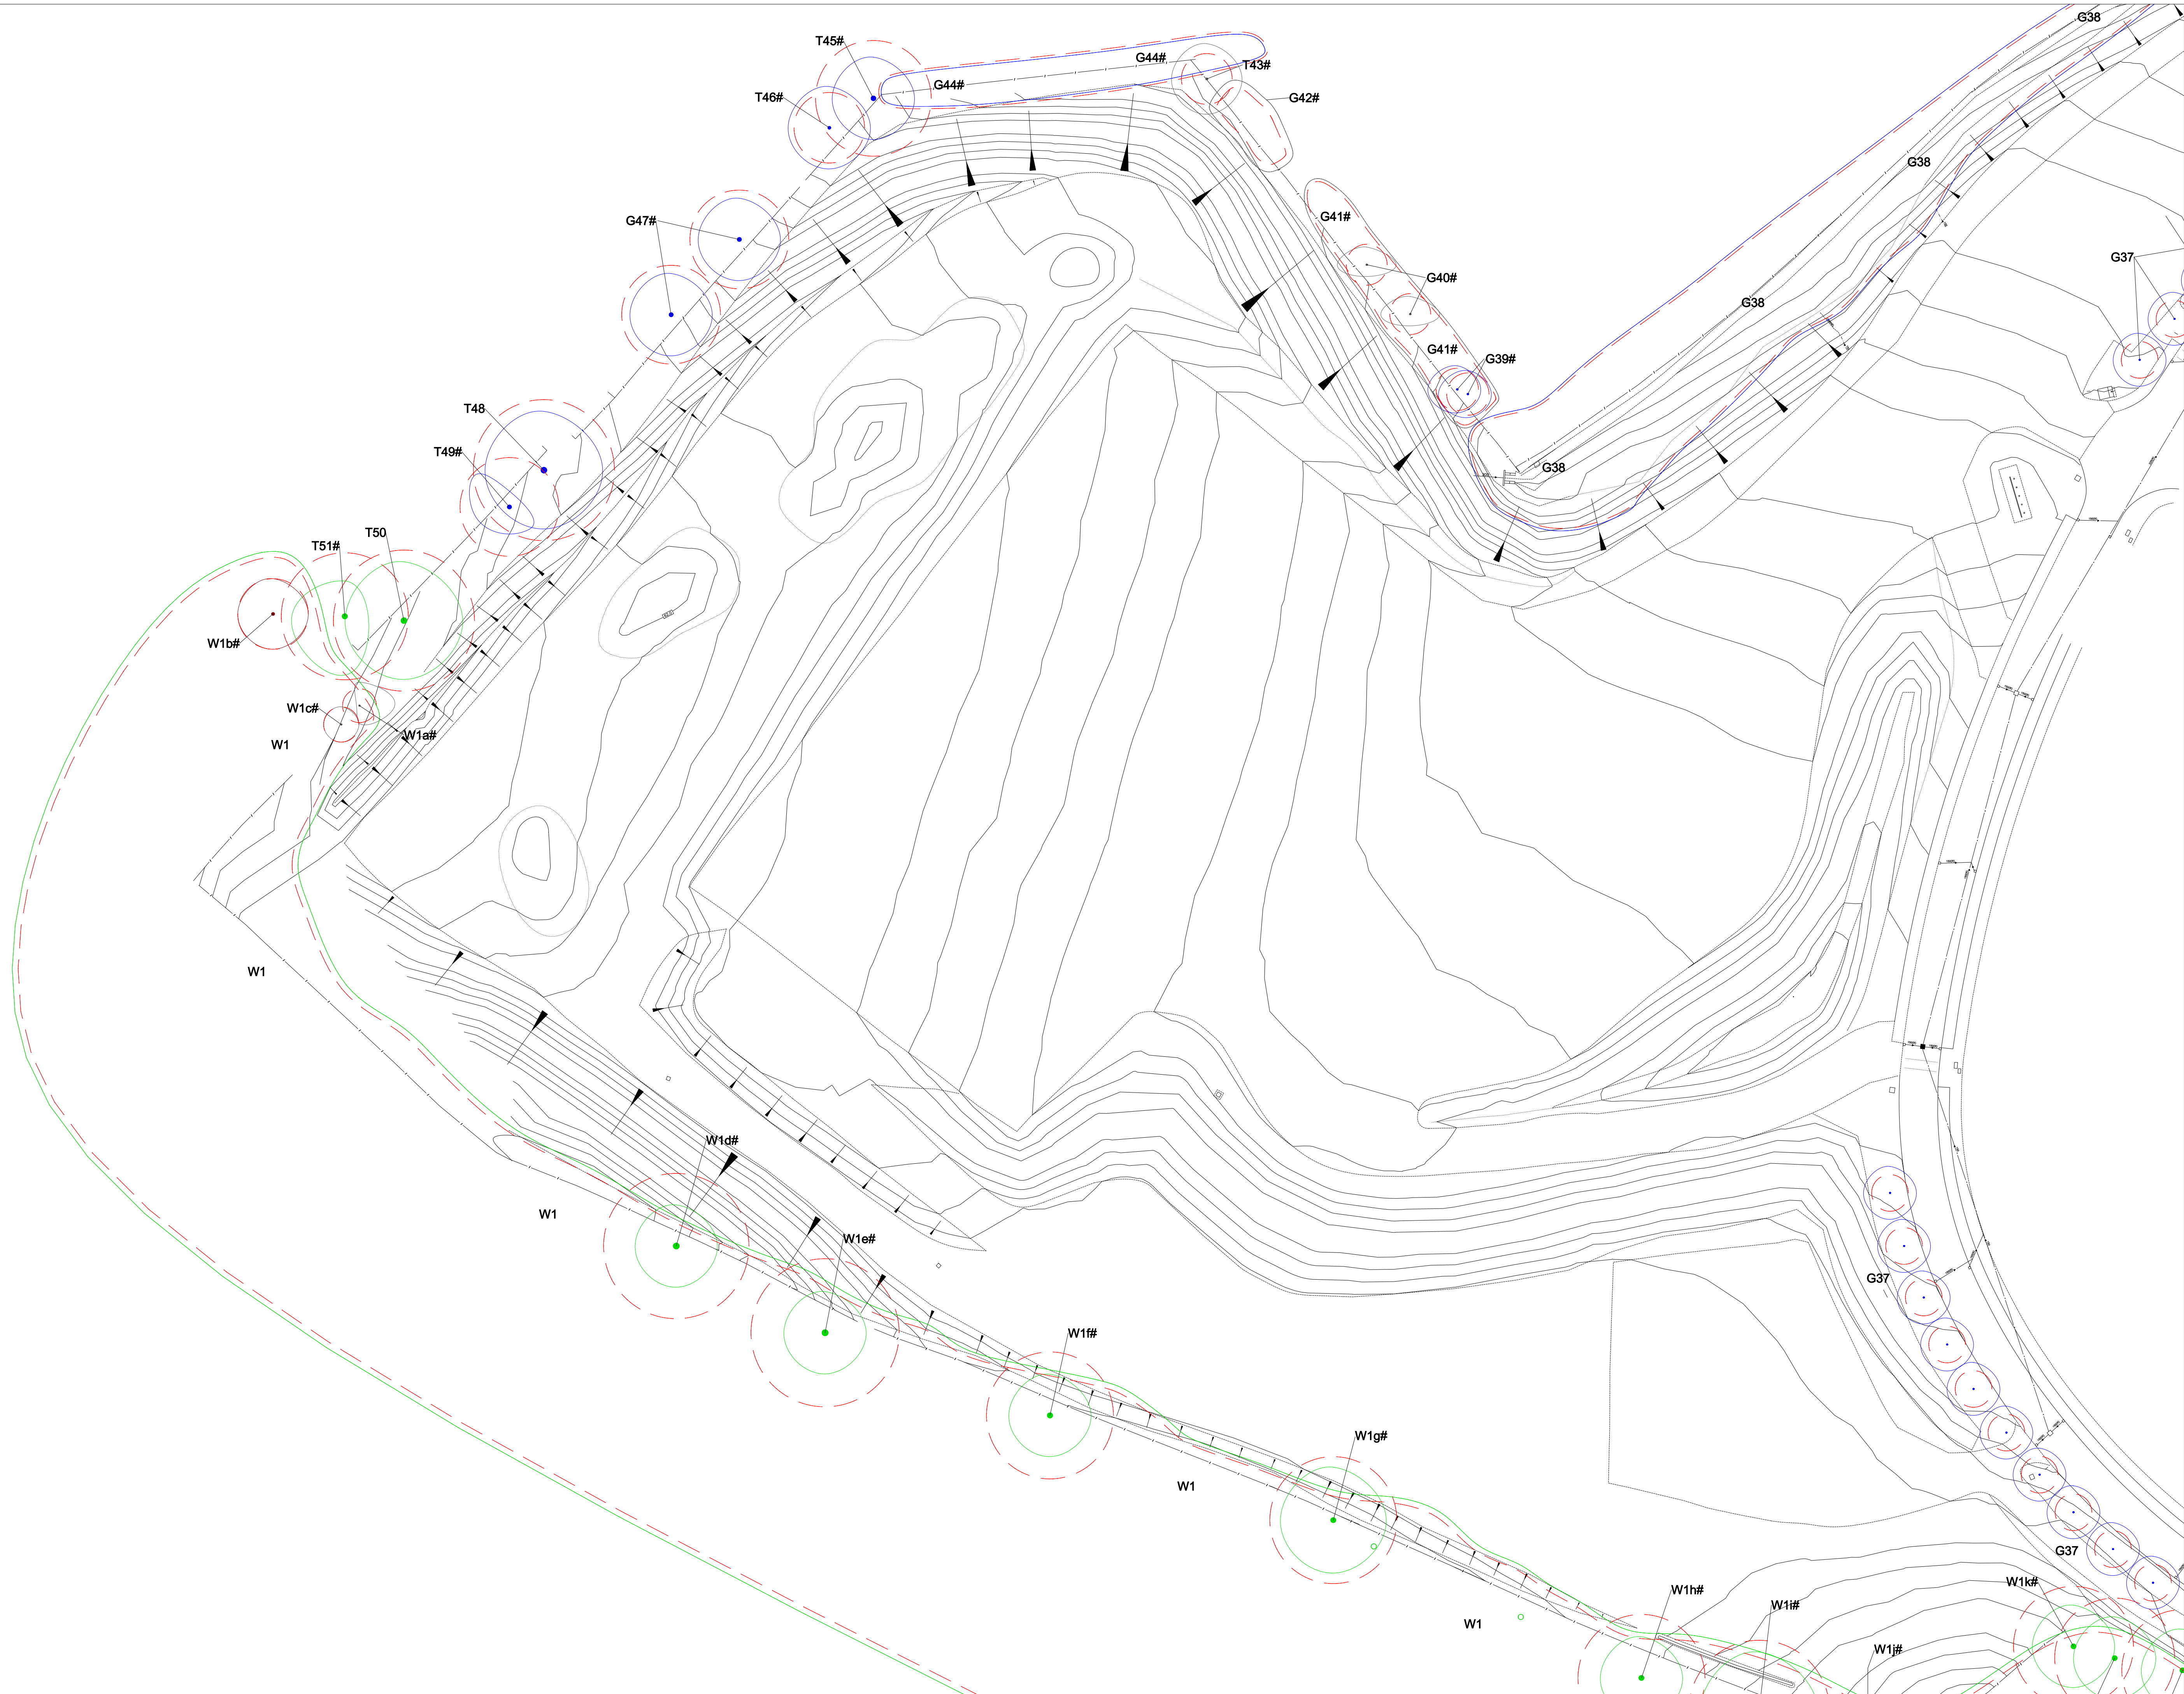

- Category A Trees
- Category B Trees
- Category C Trees
- Category U Trees
- Root protection area
- Estimated Position

Mulberry TMC
Adamson House
Towers Business Park
Wilmslow Road
Didsbury
M20 2YY

Tel: 0161 955 3628
Email: info@mulberrytmc.co.uk

Site Address:
Ageas Bowl
Southampton

Drawing Title:
BS5837 Plan - Sheet 3

Drawing No:
ABS/BS/01


Date:
23/06/2022

Scale:
1:500@A1

Drawn by:
CS

Note: Dimensions are not to be scaled from this drawing.
All written measurements are to be checked on site by the contractor. Copyright Mulberry TMC.
Note: All rights described in Chapter IV of the Copyright Design & Patents Act 1988 have generally been asserted.

-  Category A Trees
-  Category B Trees
-  Category C Trees
-  Category U Trees
-  Root protection area
-  Estimated Position

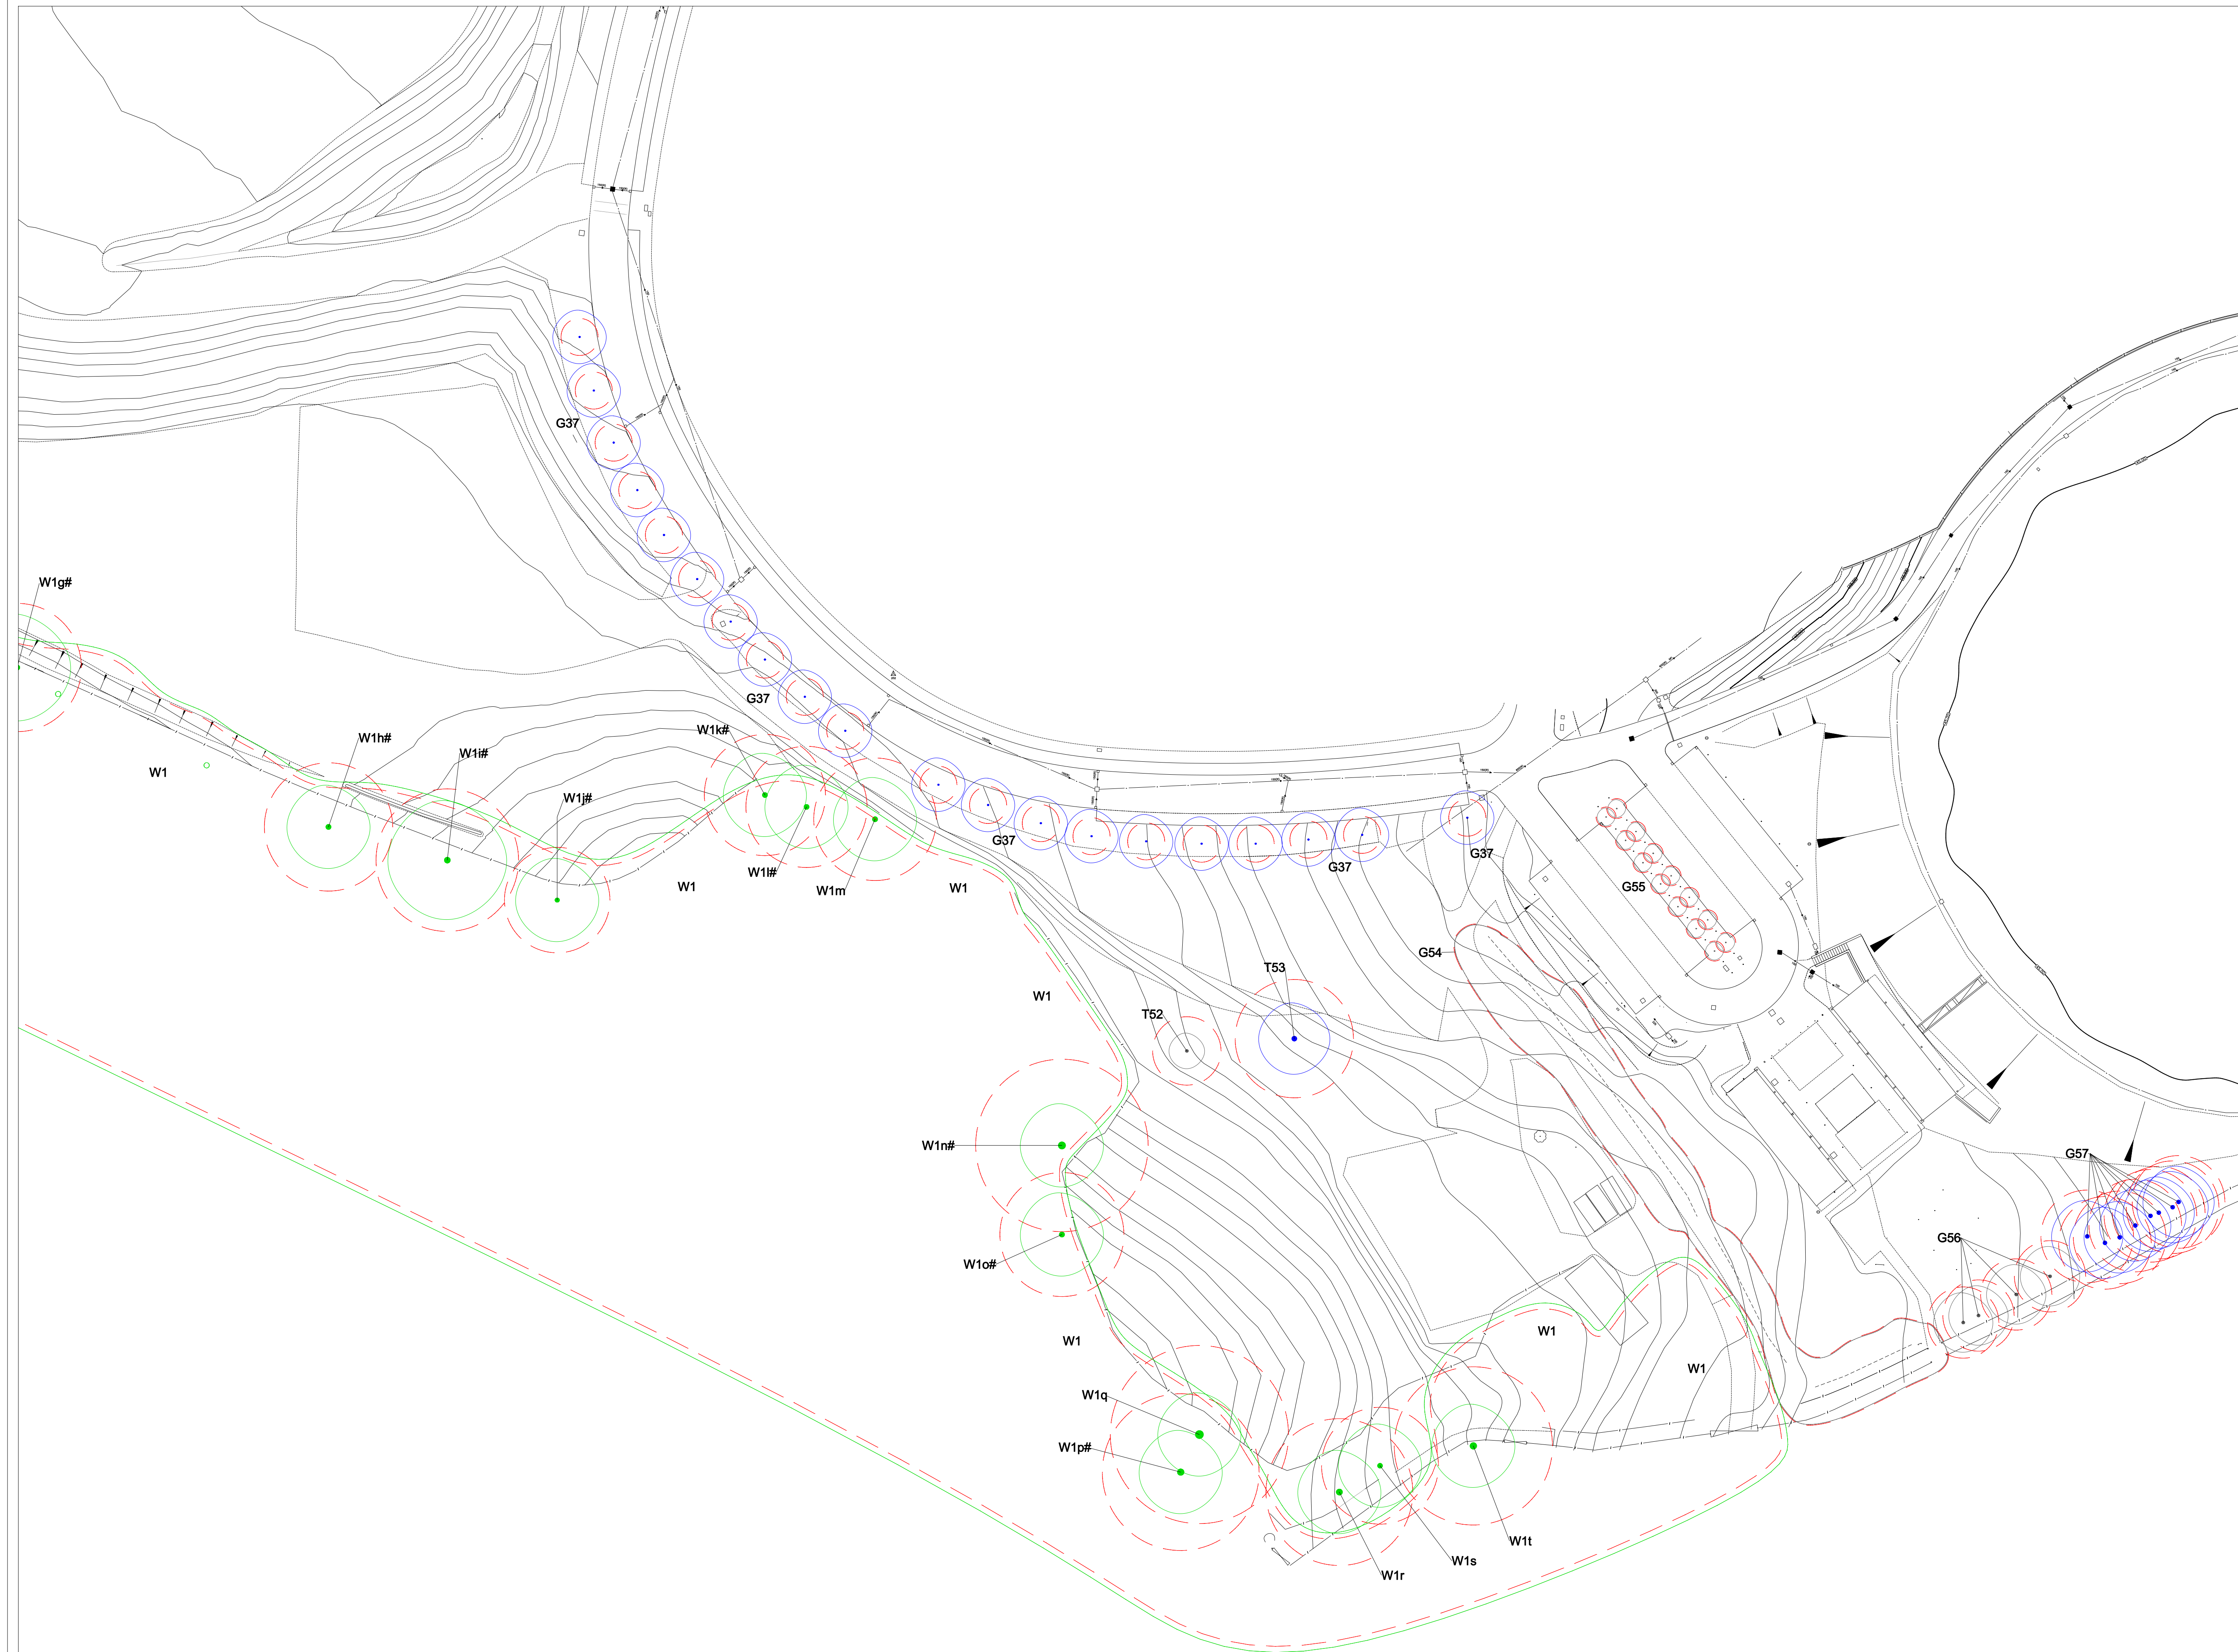

Mulberry TMC
Adamson House
Towers Business Park
Wilmslow Road
Didsbury
M20 2YY

Tel: 0161 955 3628
Email: info@mulberrytmc.co.uk



Site Address:
Ageas Bowl
Southampton

Drawing Title:
BS5837 Plan - Sheet 4


Drawing No:
ABS/BS/01

Date:
23/06/2022

Scale:
1:500@A1

Drawn by:
CS

Note: Dimensions are not to be scaled from this drawing.
All written measurements are to be checked on site by the contractor. Copyright Mulberry TMC.
Note: All rights described in Chapter IV of the Copyright Design & Patents Act 1988 have generally been asserted.

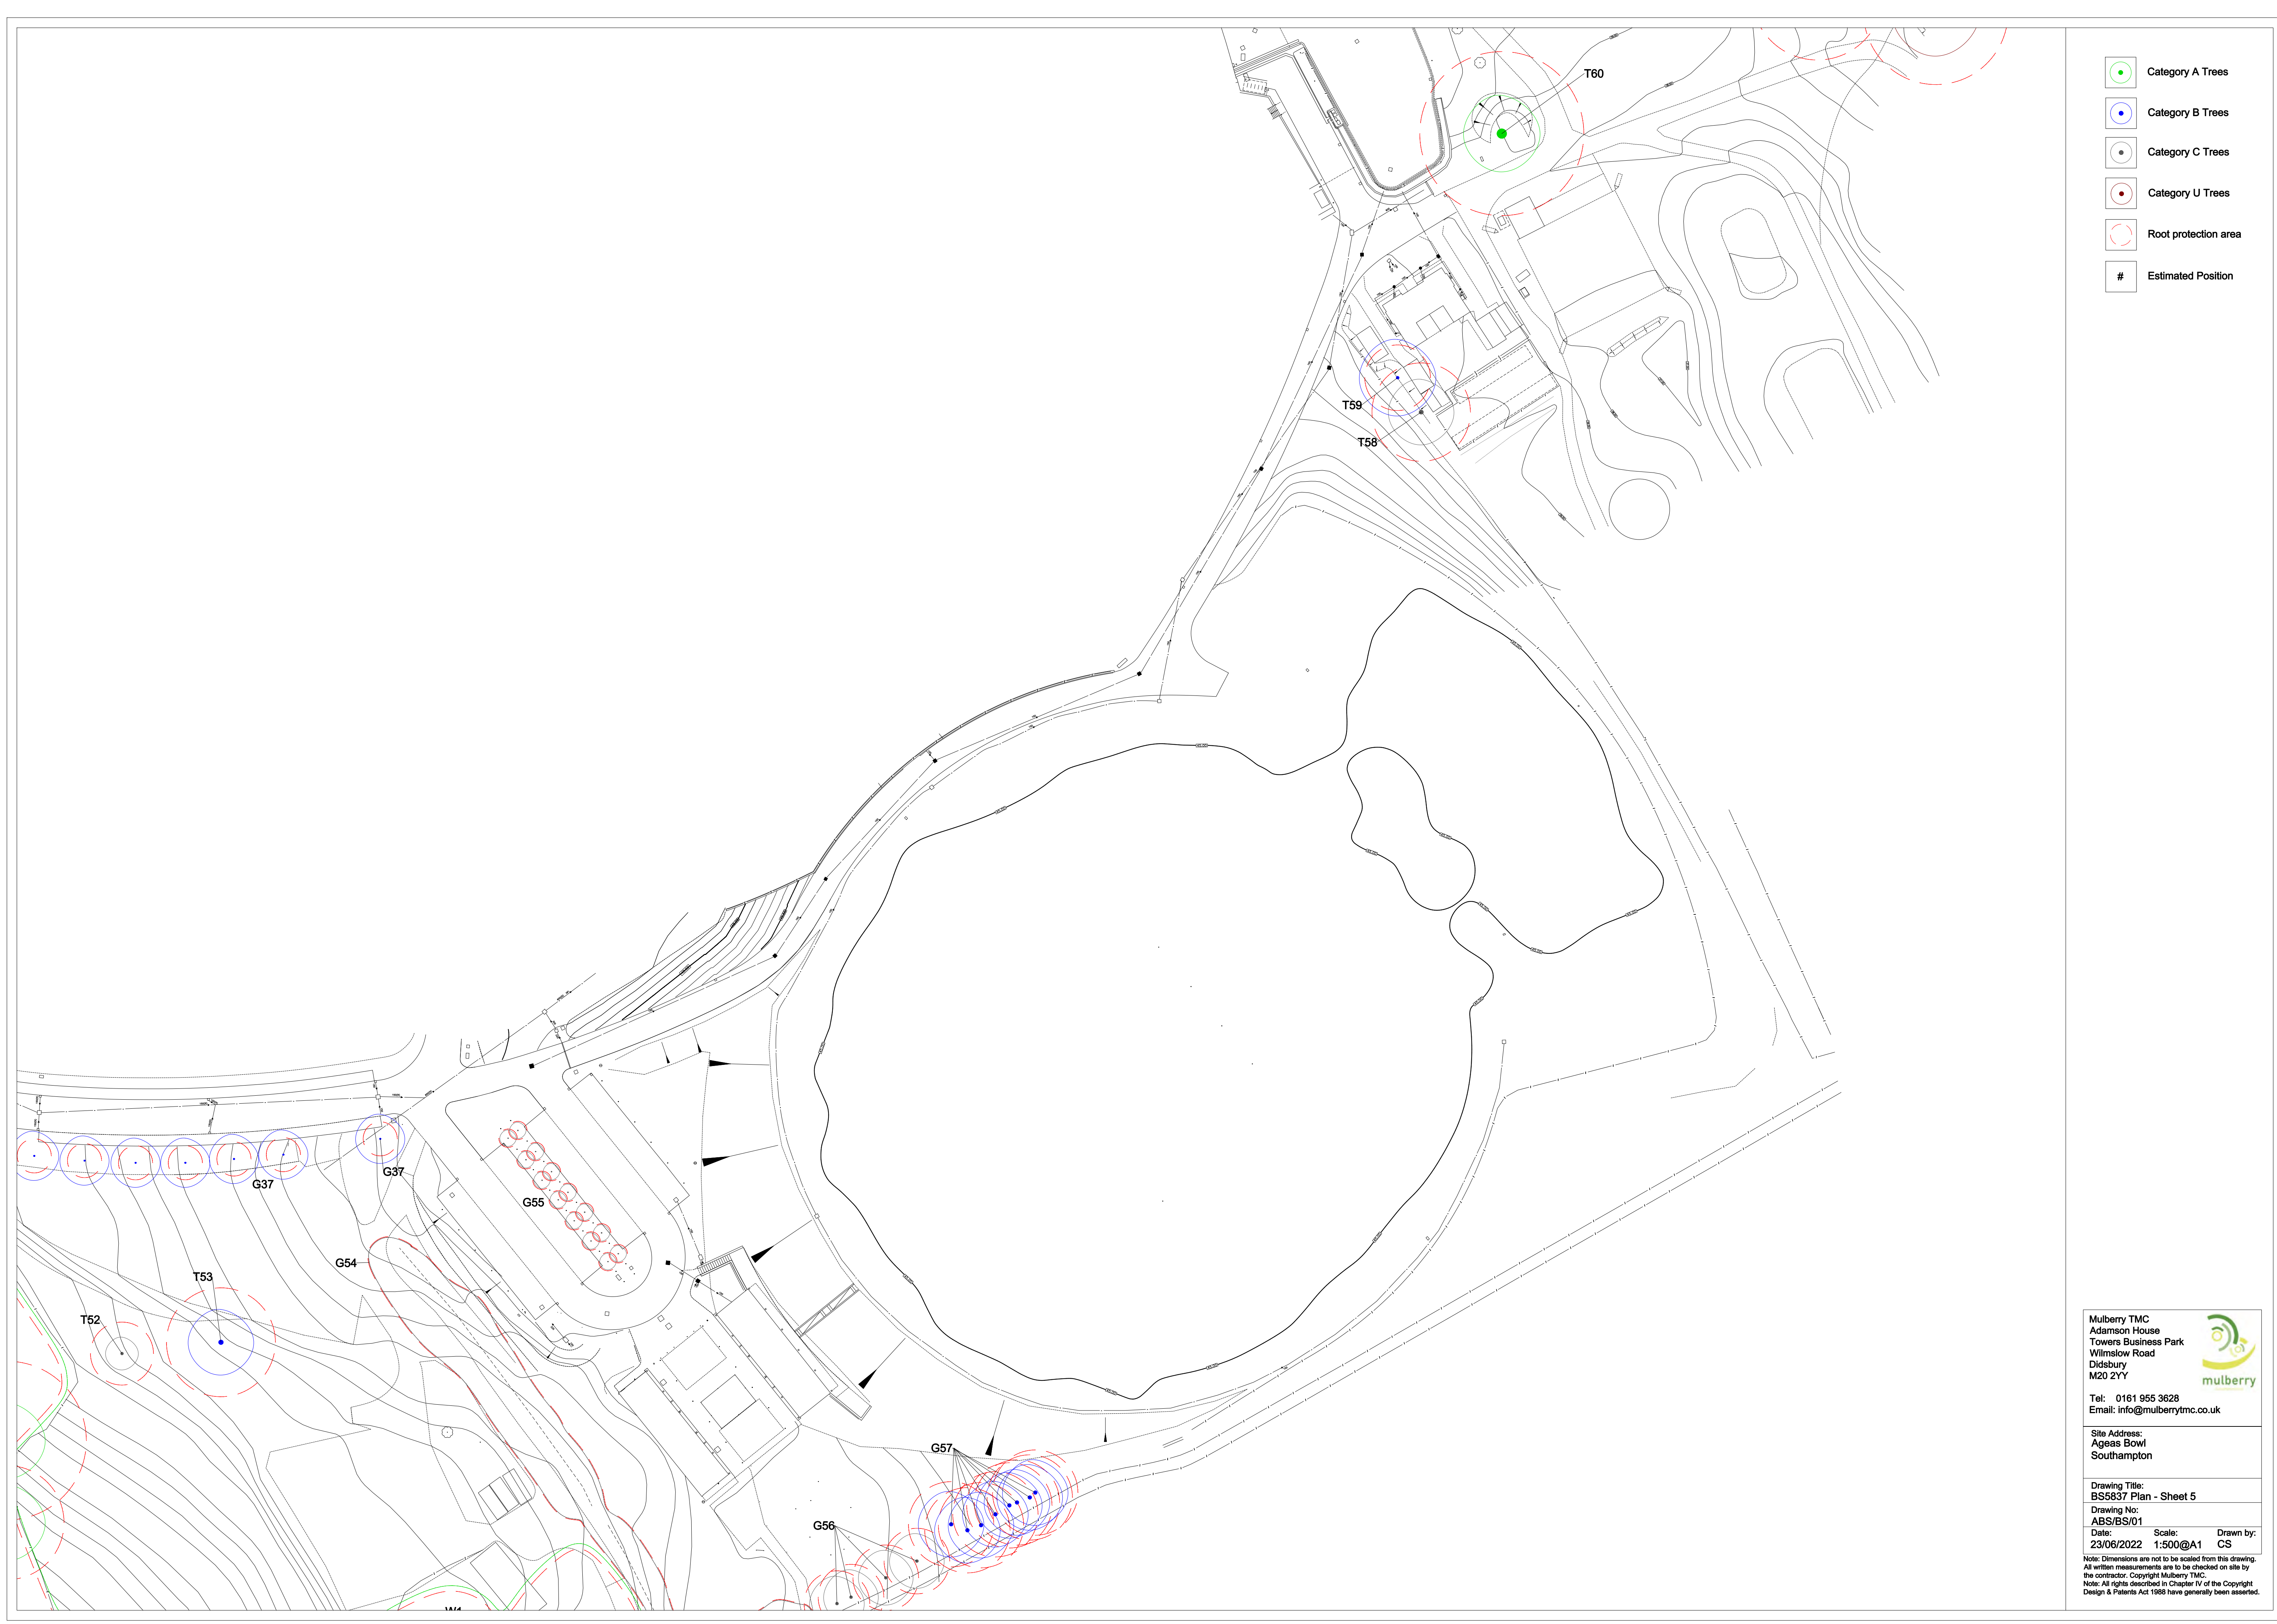

- Category A Trees
- Category B Trees
- Category C Trees
- Category U Trees
- Root protection area
- Special Measures




Mulberry TMC
Adamson House
Towers Business Park
Wilmslow Road
Didsbury
M20 2YY
Tel: 0161 955 3628
Email: info@mulberrytmc.co.uk

Site Address:
Ageas Bowl
Southampton

Drawing Title:
AIS Plan - Character Area 1
Drawing No:
ABS/AIS/01 Rev. D
Date: 23/06/2022 Scale: 1:600@A1 Drawn by: CS

Note: Dimensions are not to be scaled from this drawing.
All written measurements are to be checked on site by the contractor. Copyright Mulberry TMC.
Note: All rights described in Chapter IV of the Copyright Design & Patents Act 1988 have generally been asserted.

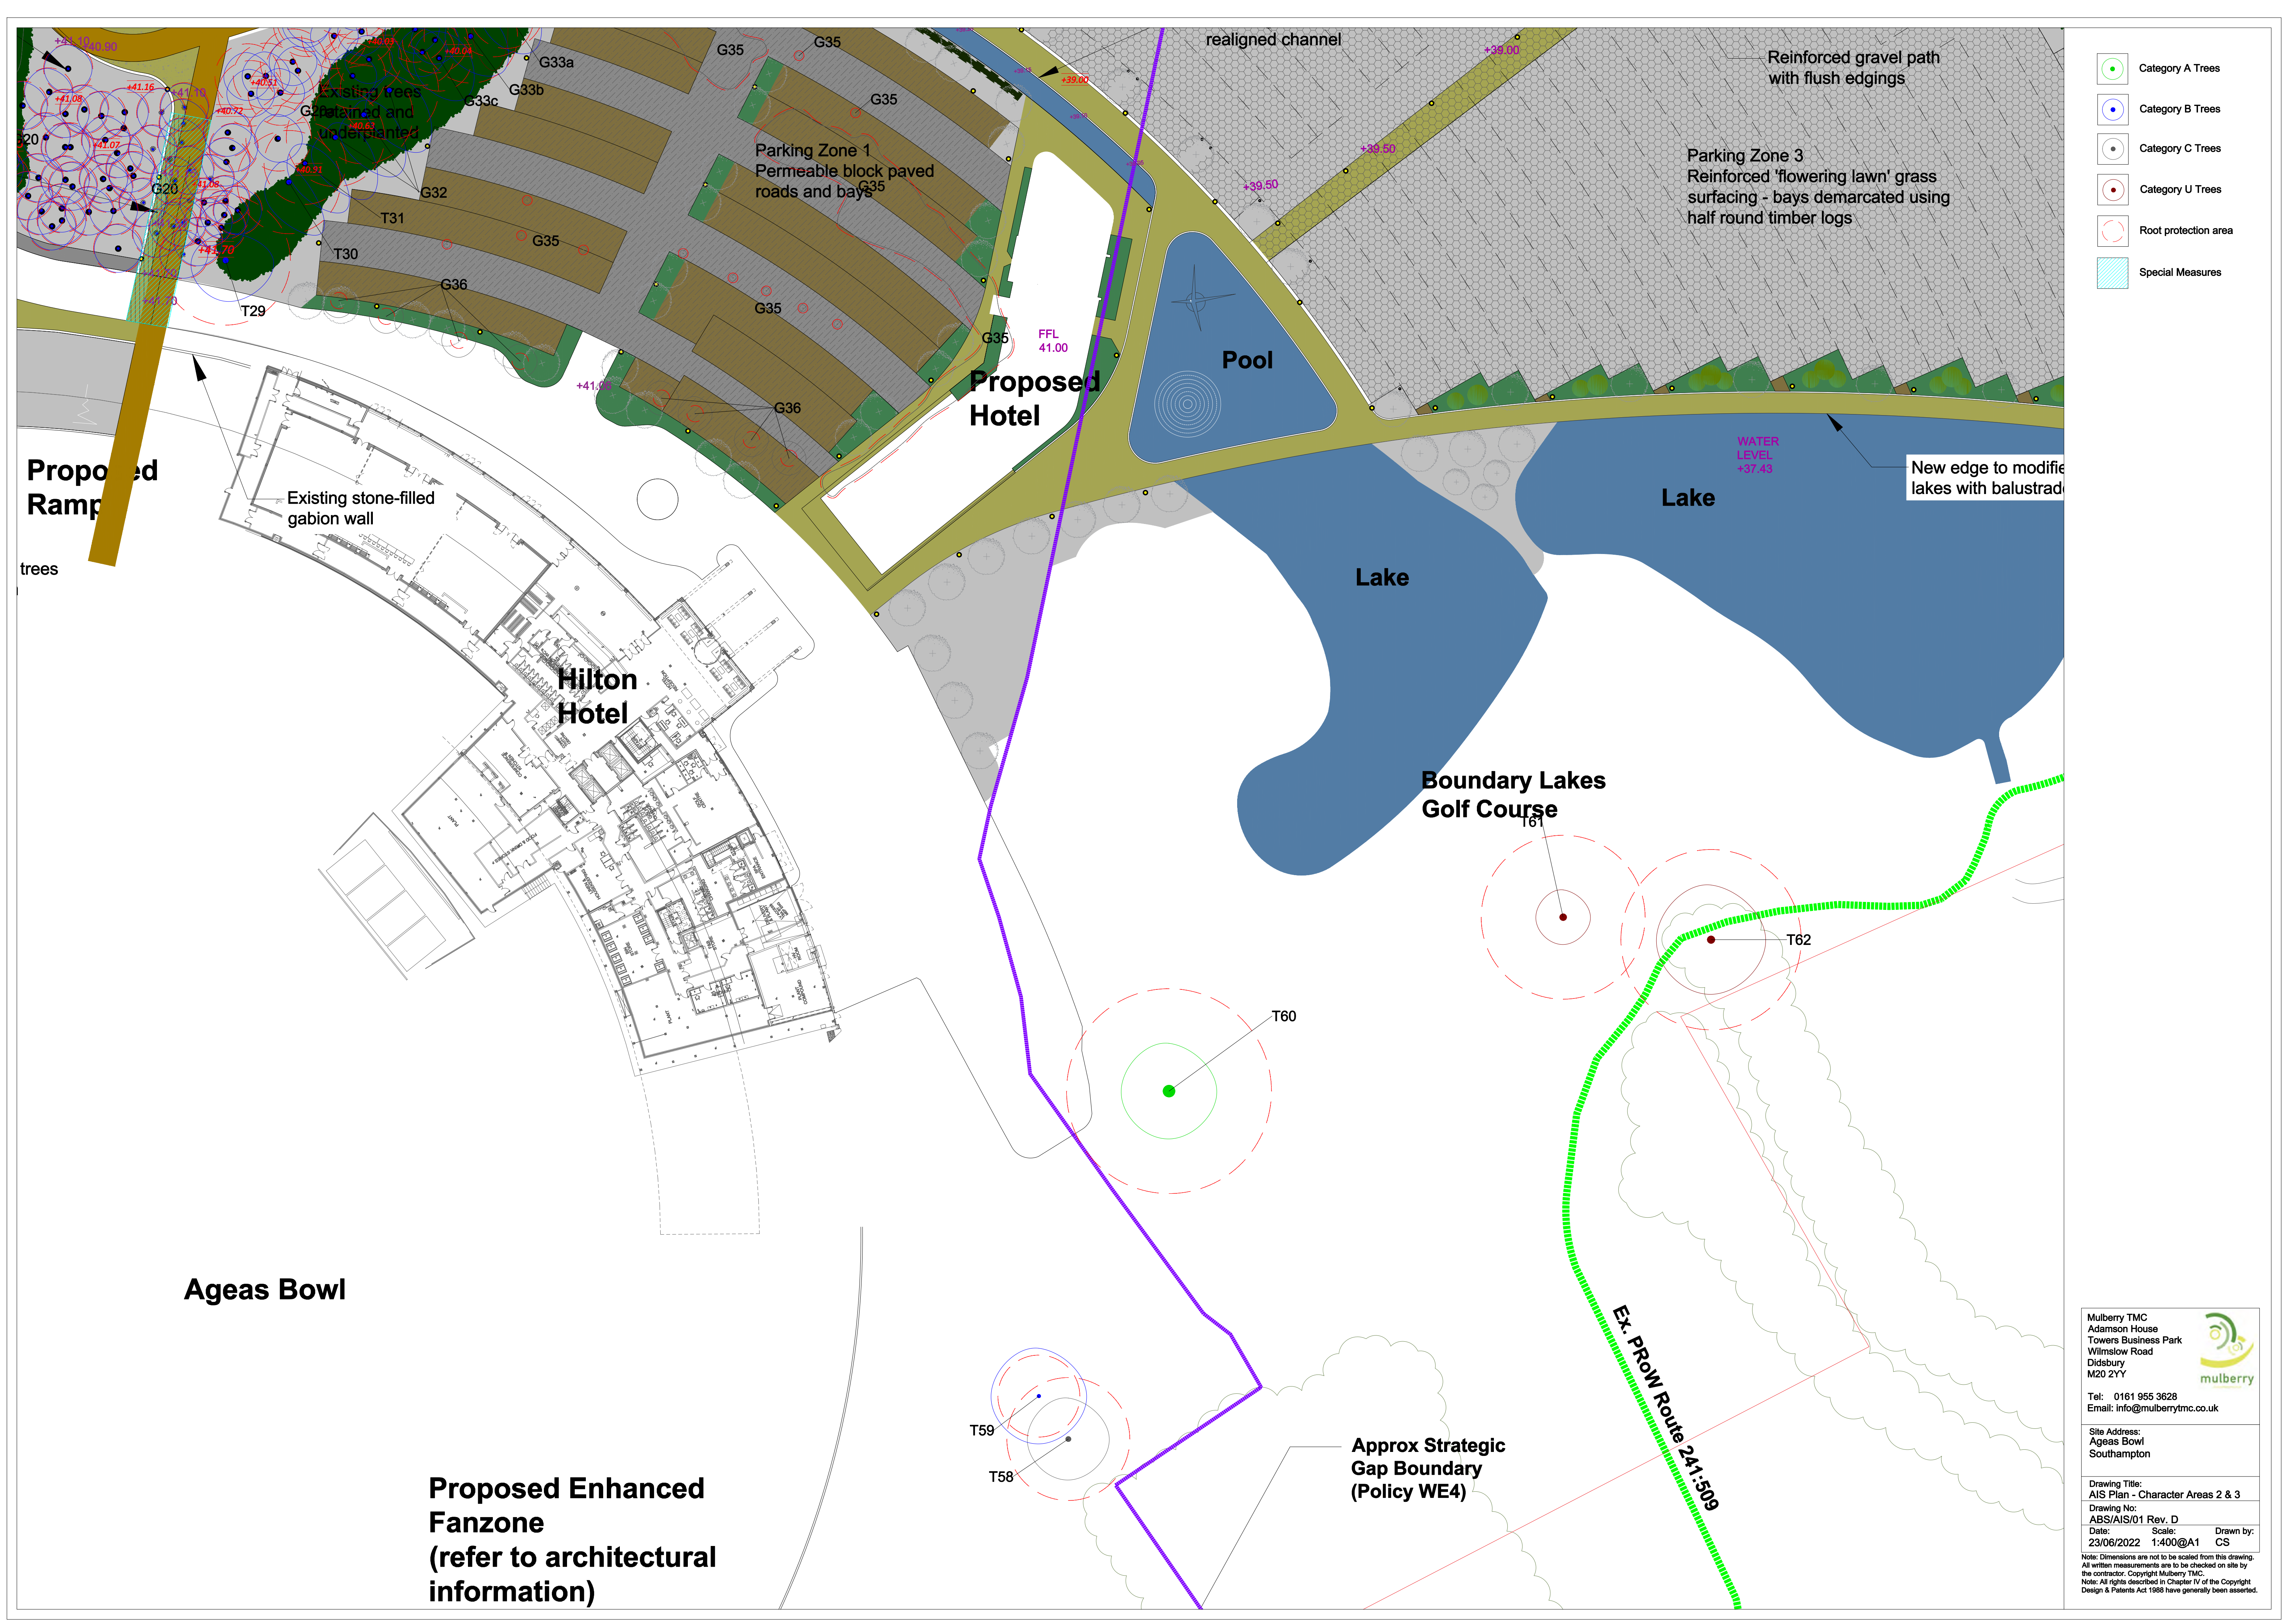

Turnstiles

	Category A Trees
	Category B Trees
	Category C Trees
	Category U Trees
	Root protection area
	Special Measures

**Proposed
Care Home**

Ex. Cricket Pavilion

Ex. Wellbeing Centre +52.05

Terraced Gardens

Service Area

Bins

Woodland Walk

Boundary Lake Golf Course

- No dig construction required within

- Retaining wall to accommodate Service Yard area including stepped access to rear of Care Home.

Mulberry TMC
Adamson House
Towers Business Park
Wilmslow Road
Didsbury
M20 2YY


Tel: 0161 955 3628
Email: info@mulberrytmc.co.uk

The Mulberry logo features a stylized green graphic of three curved lines forming a partial circle, with a small green circle in the center. Below the graphic, the word "mulberry" is written in a lowercase, green, sans-serif font.

Site Address:
Ageas Bowl
Southampton

Drawing Title: AIS Plan - Character Area 4		
Drawing No: ABS/AIS/01 Rev. D		
Date: 23/06/2022	Scale: 1:300@A1	Drawn by: CS

Note: Dimensions are not to be scaled from this drawing.
All written measurements are to be checked on site by the contractor. Copyright Mulberry TMC.
Note: All rights described in Chapter IV of the Copyright Design & Patents Act 1988 have generally been asserted.

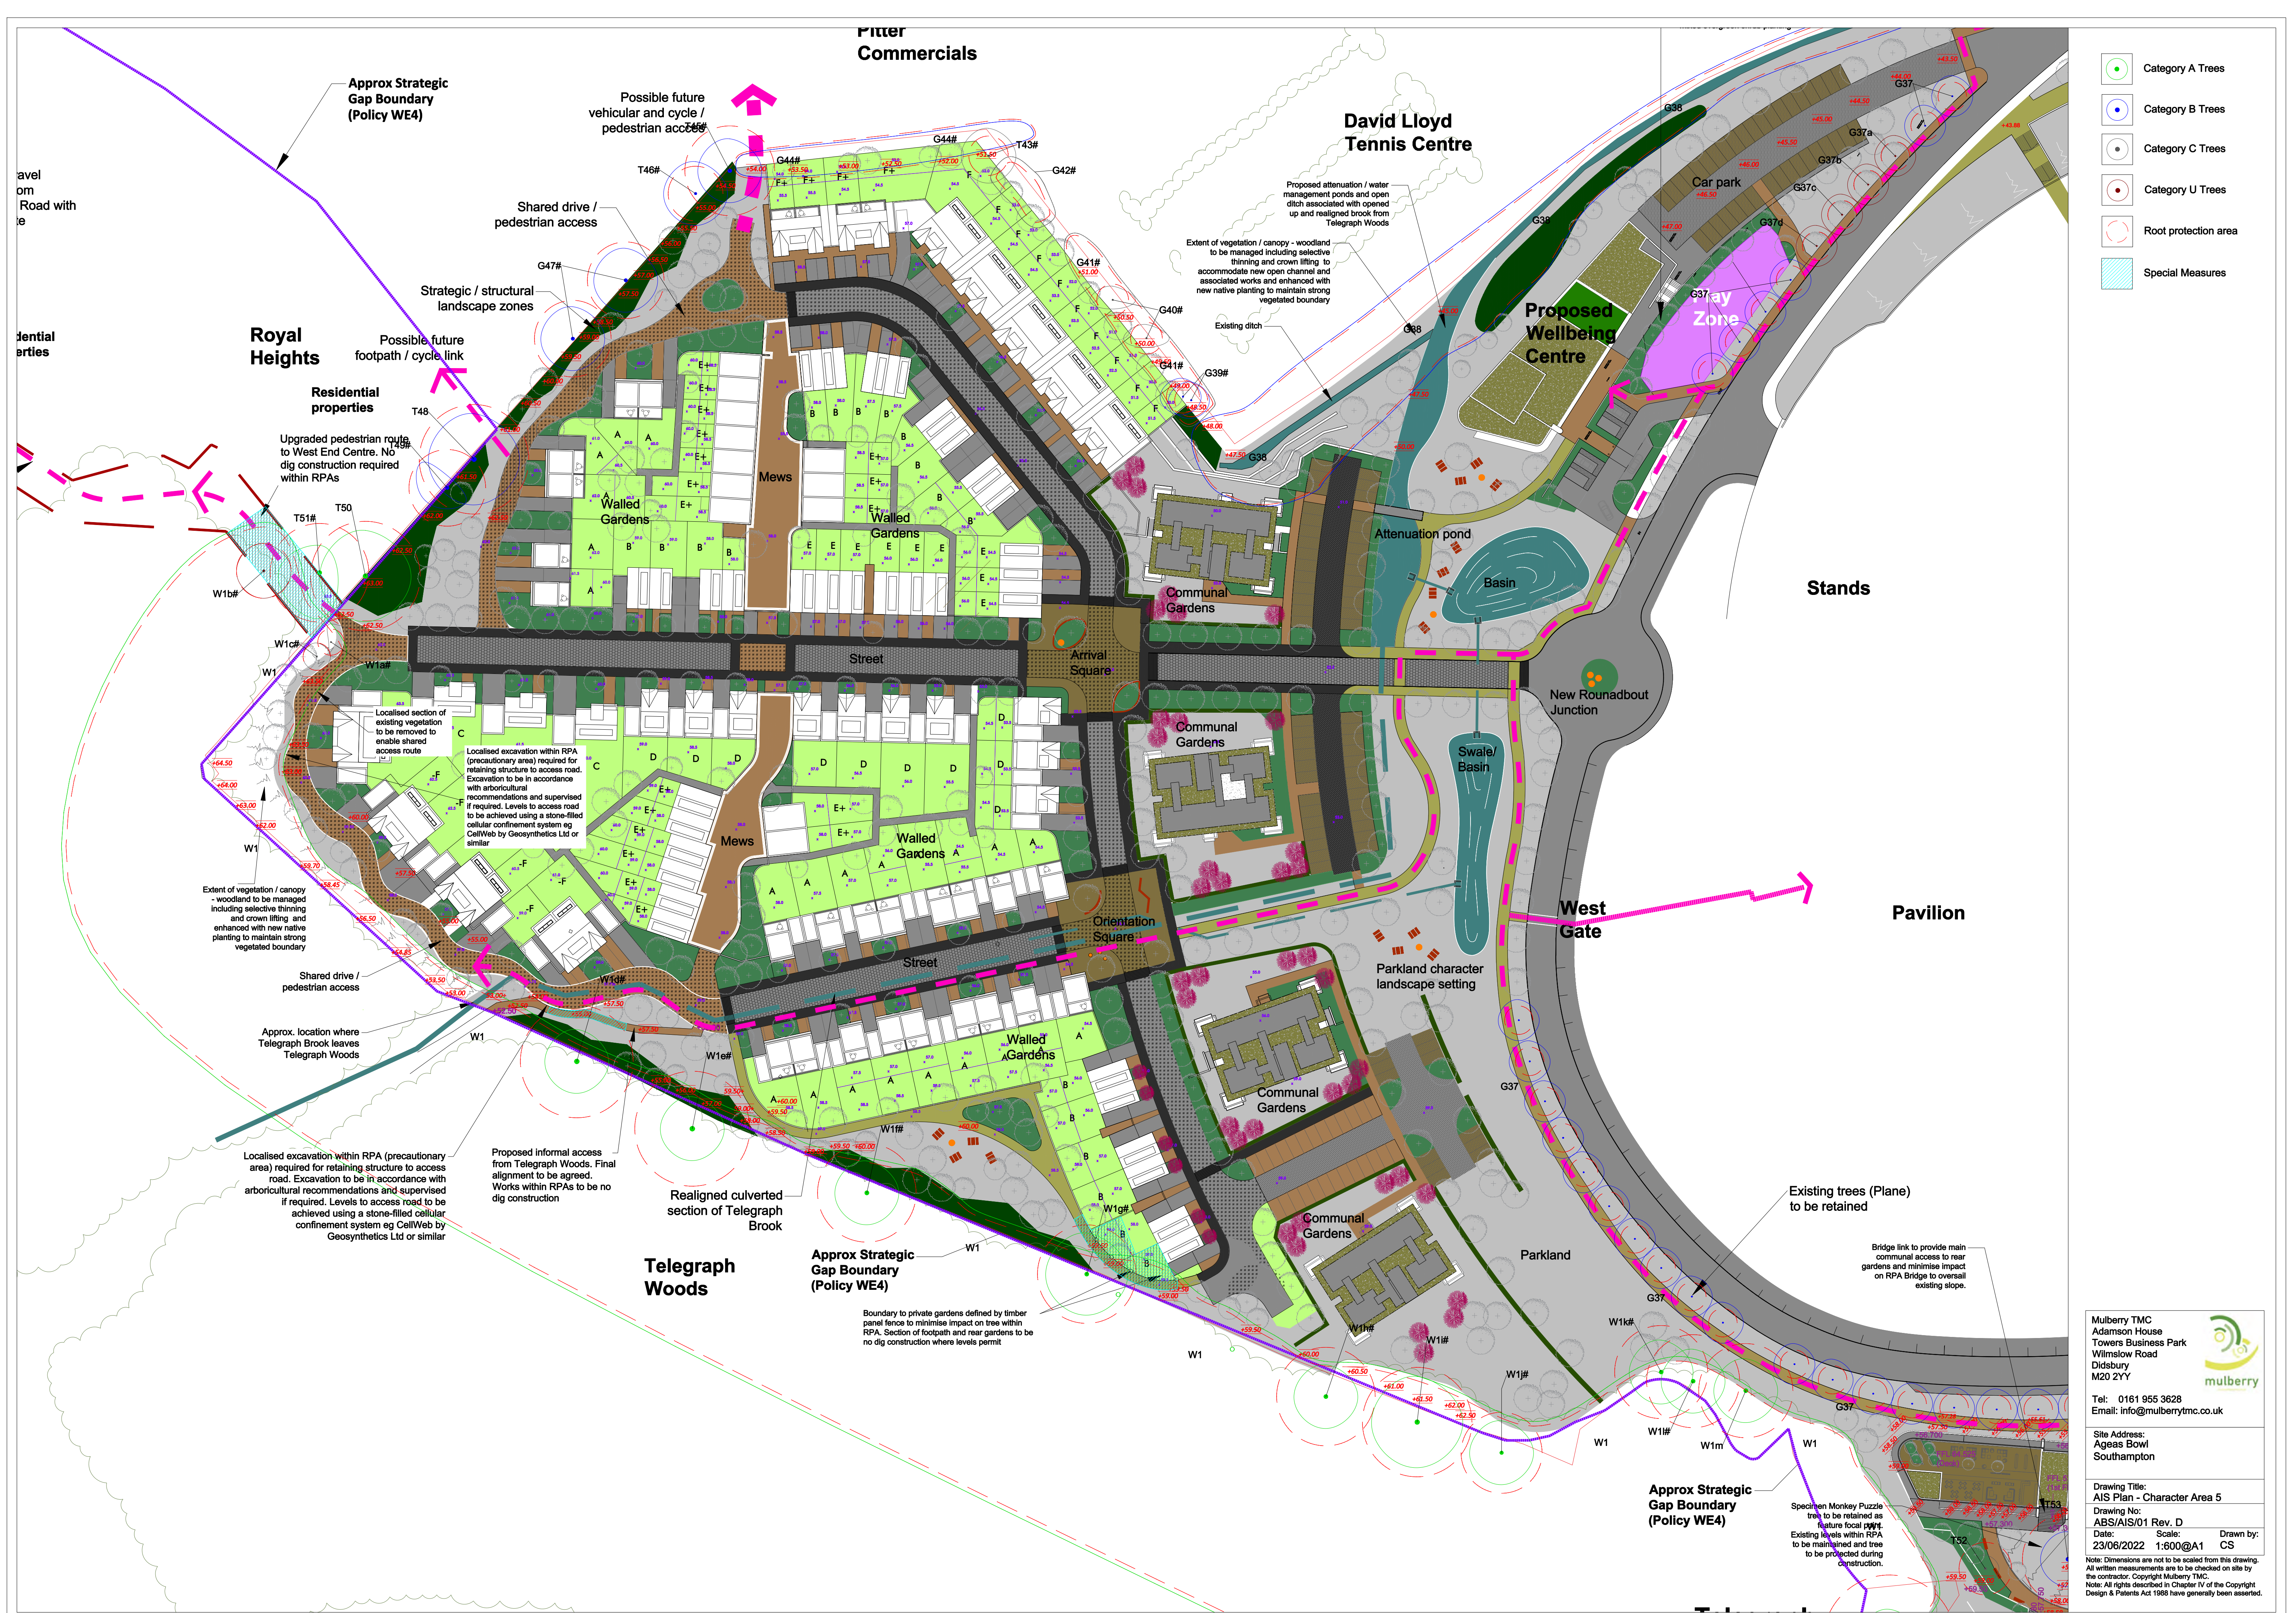

- Existing Trees Retained
- Existing Trees Removed
- Root Protection Area
- Tree protection fencing
- Special Measures




Mulberry TMC
Adamson House
Towers Business Park
Wilmslow Road
Didsbury
M20 2YY
Tel: 0161 955 3628
Email: info@mulberrytmc.co.uk

Site Address:
Ageas Bowl
Southampton

Drawing Title:
Method Statement Plan - Character Area 1
Drawing No:
ABS/MS/01 Rev. D
Date: 23/06/2022 Scale: 1:600@A1 Drawn by: CS

Note: Dimensions are not to be scaled from this drawing.
All written measurements are to be checked on site by the contractor. Copyright Mulberry TMC.
Note: All rights described in Chapter IV of the Copyright Design & Patents Act 1988 have generally been asserted.

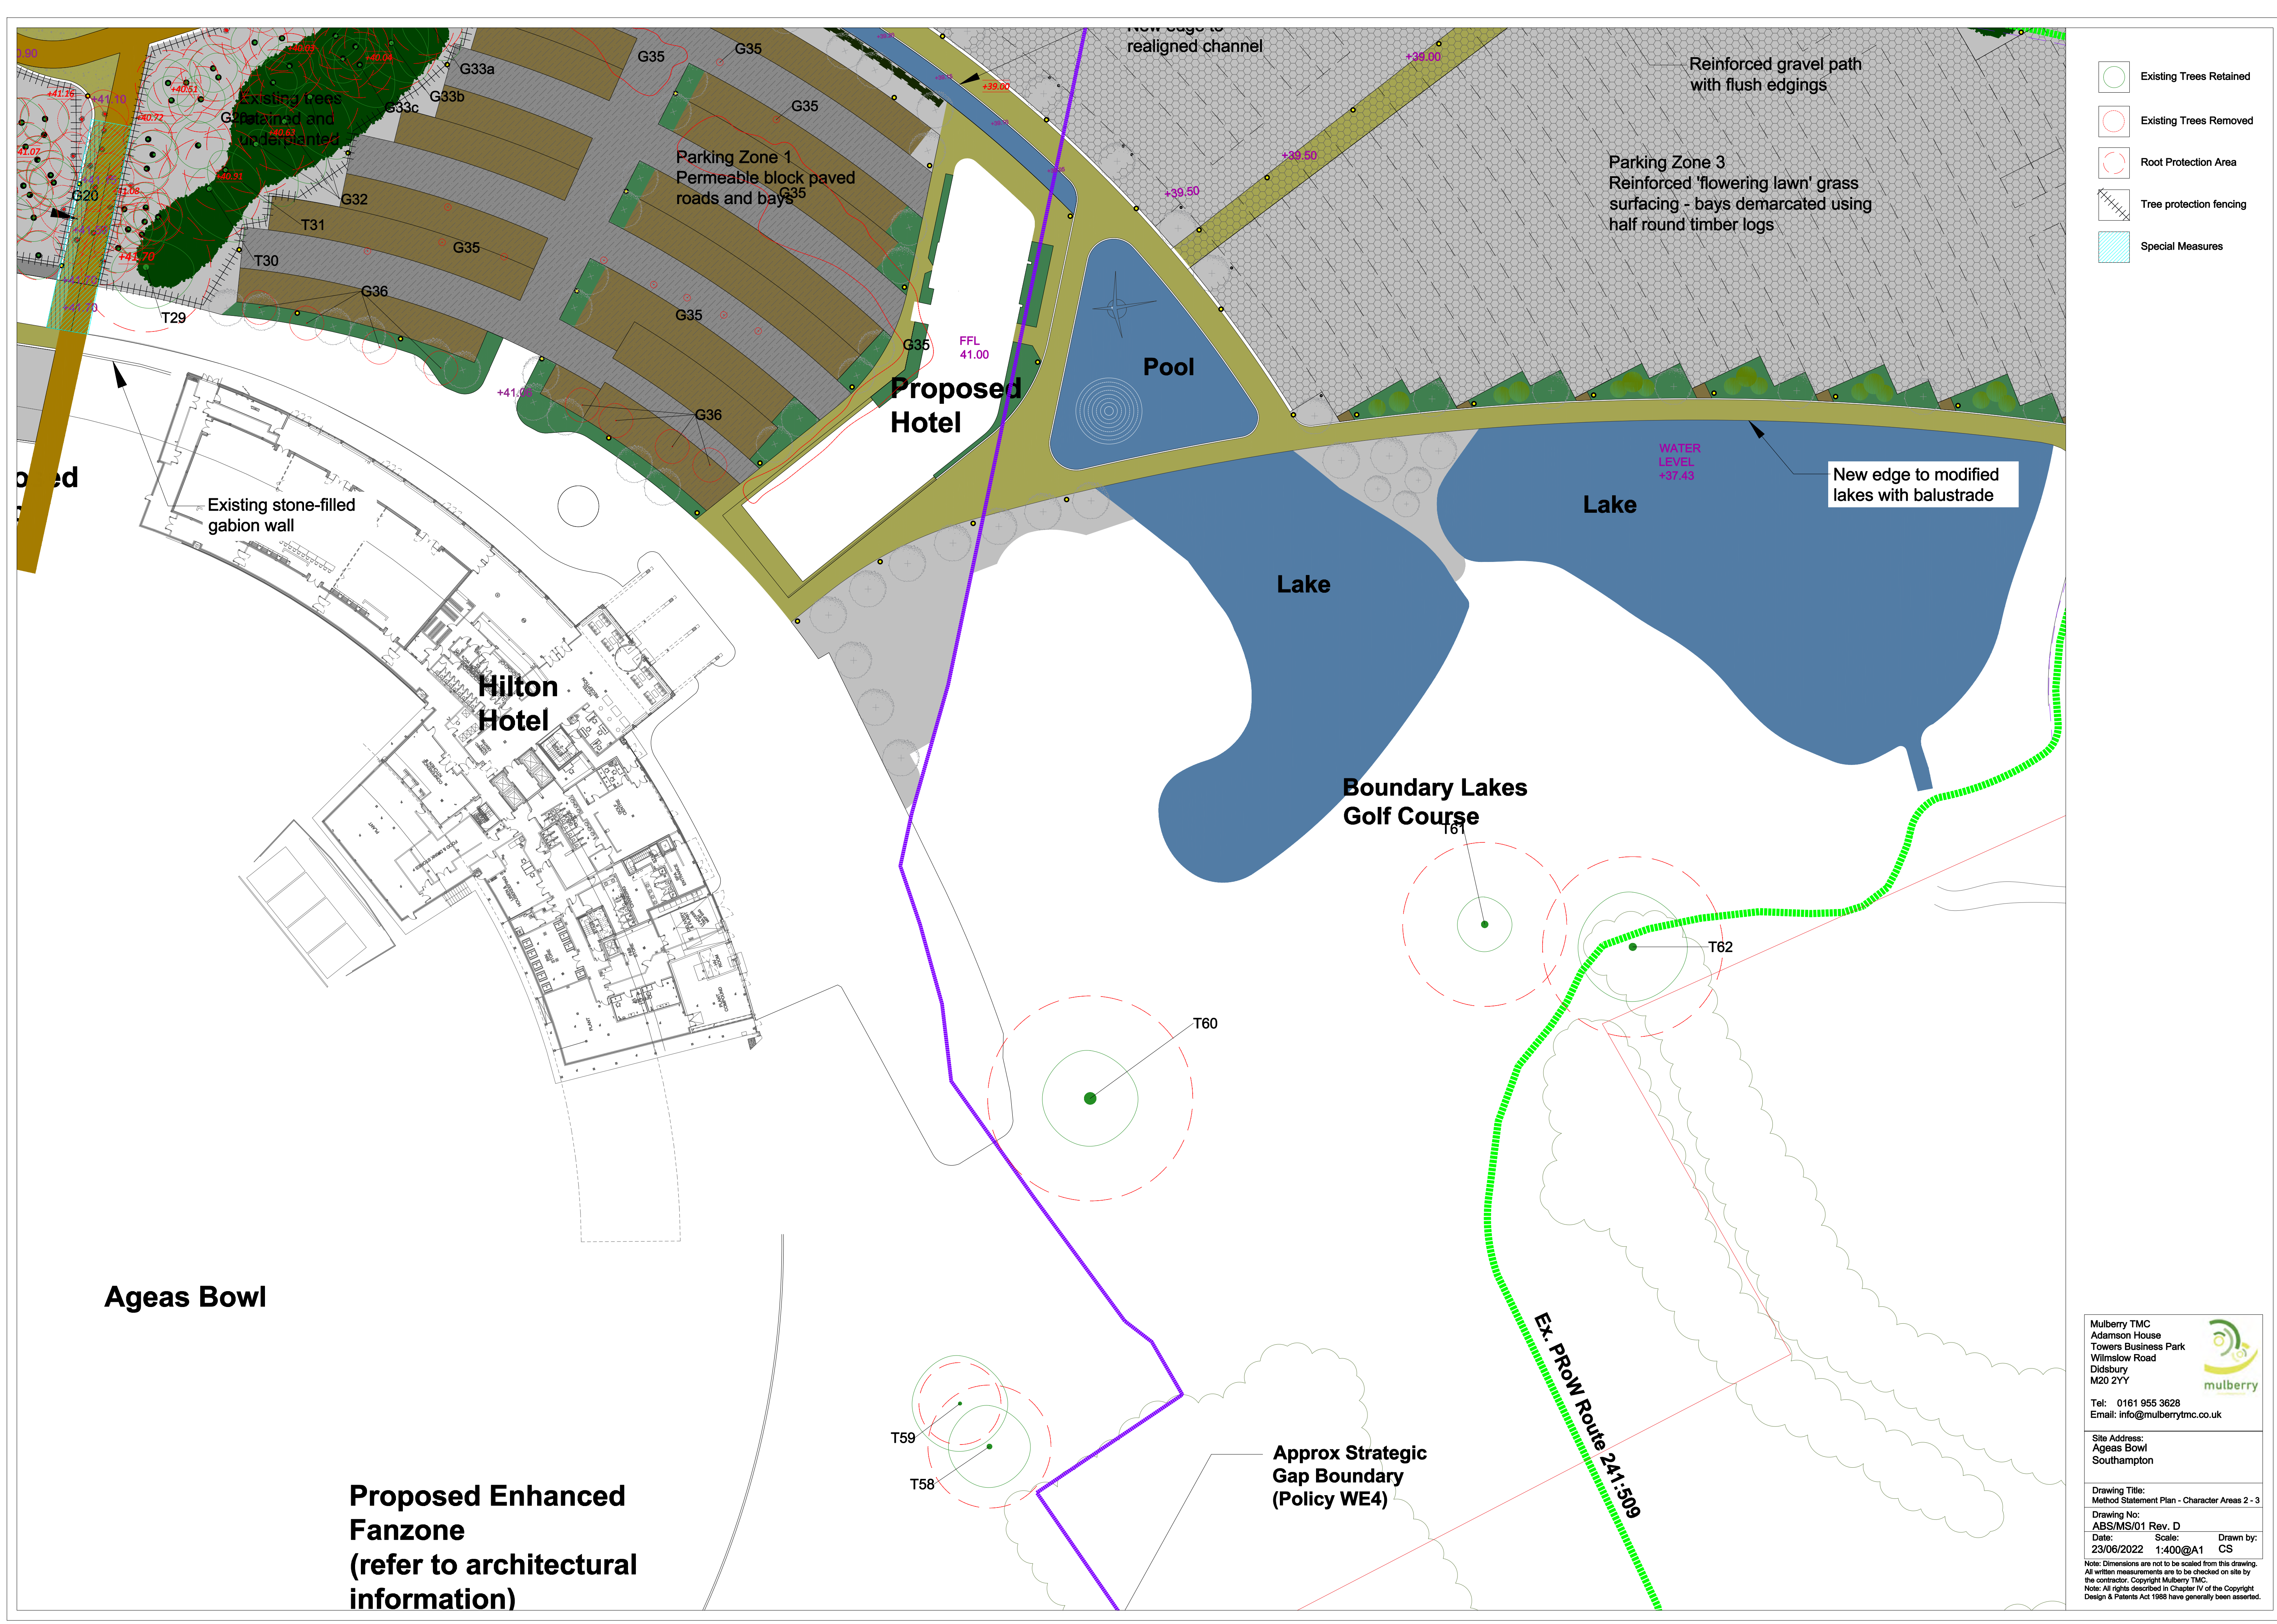

- Existing Trees Retained
- Existing Trees Removed
- Root Protection Area
- Tree protection fencing
- Special Measures

Mulberry TMC
Adamson House
Towers Business Park
Wilmslow Road
Didsbury
M20 2YY


Tel: 0161 955 3628
Email: info@mulberrytmc.co.uk

Site Address:
Ageas Bowl
Southampton

Drawing Title:
Method Statement Plan - Character Areas 2 - 3

Drawing No:
ABS/MS/01 Rev. D


Date:
23/06/2022

Scale:
1:400@A1

Drawn by:
CS

Note: Dimensions are not to be scaled from this drawing.
All written measurements are to be checked on site by the contractor. Copyright Mulberry TMC.

Note: All rights described in Chapter IV of the Copyright Design & Patents Act 1988 have generally been asserted.

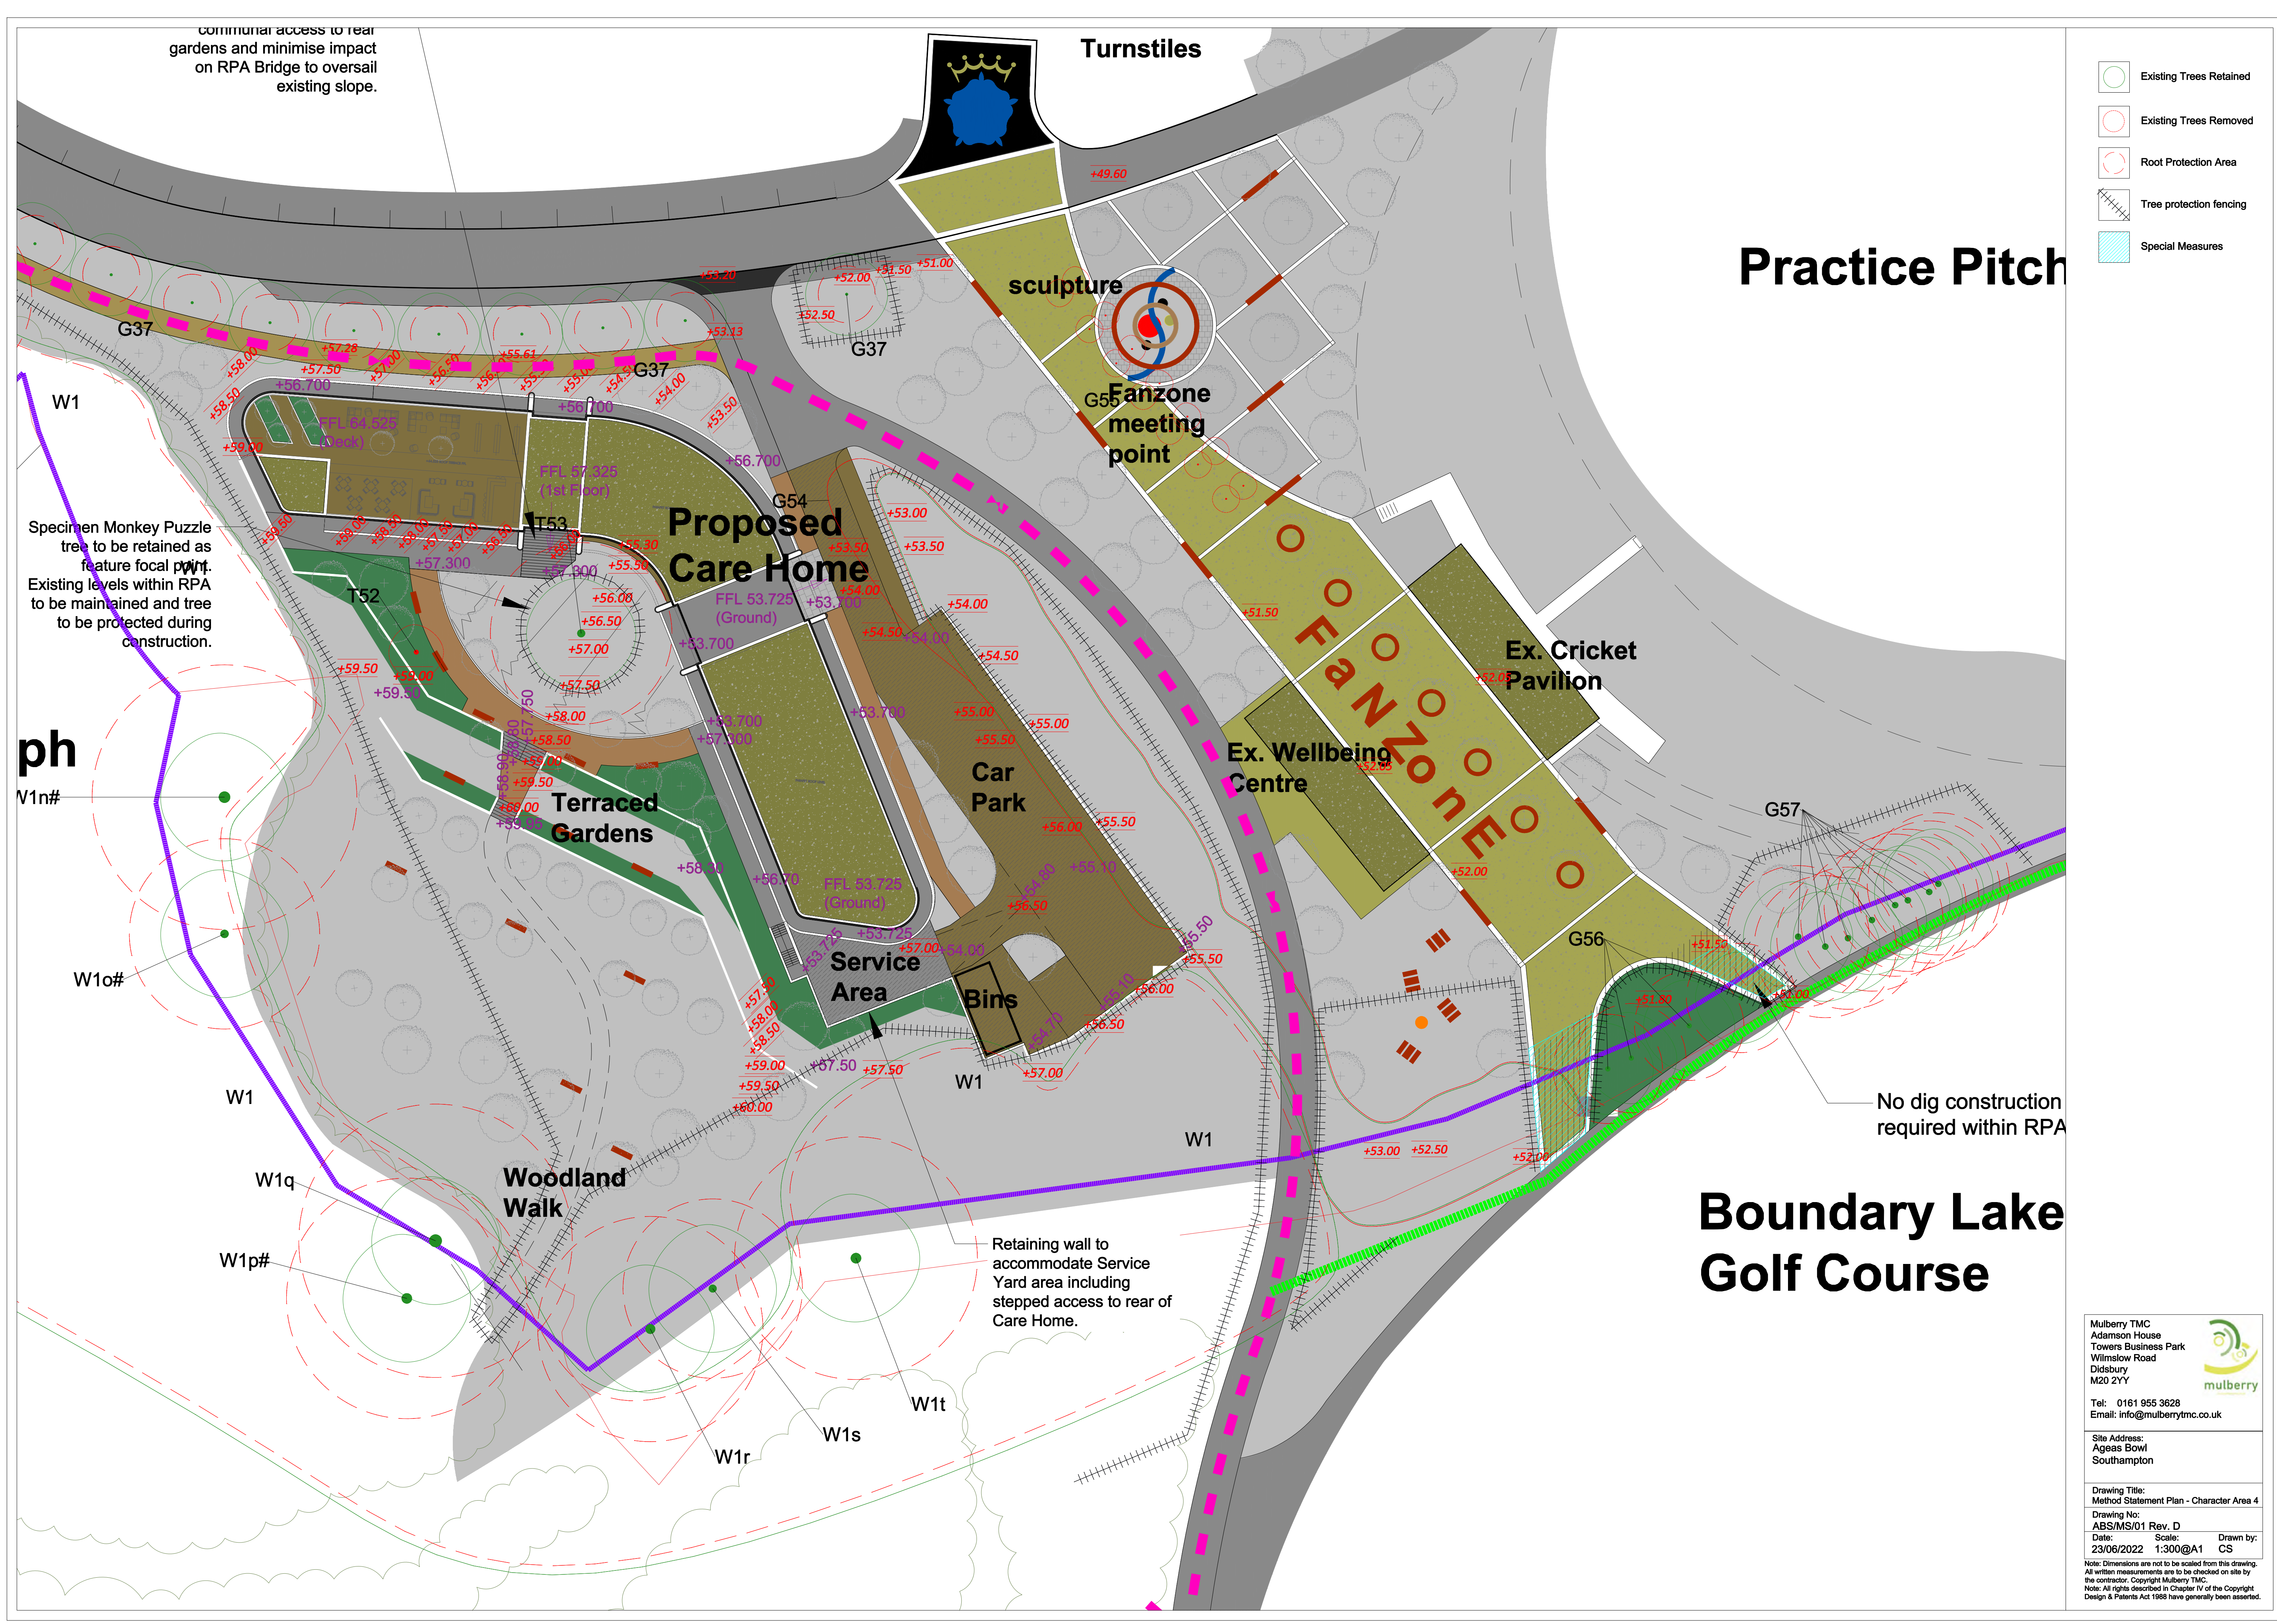

Practice Pitch

Boundary Lake Golf Course

- Existing Trees Retained
- Existing Trees Removed
- Root Protection Area
- Tree protection fencing
- Special Measures

Mulberry TMC
Adamson House
Towers Business Park
Wilmslow Road
Didsbury
M20 2YY
Tel: 0161 955 3628
Email: info@mulberrytmc.co.uk


mulberry

Site Address:
Ageas Bowl
Southampton

Drawing Title:
Method Statement Plan - Character Area 4


Drawing No:
ABS/MS/01 Rev. D

Date:
23/06/2022

Scale:
1:300@A1

Drawn by:
CS

Note: Dimensions are not to be scaled from this drawing. All written measurements are to be checked on site by the contractor. Copyright Mulberry TMC.
Note: All rights described in Chapter IV of the Copyright Design & Patents Act 1988 have generally been asserted.

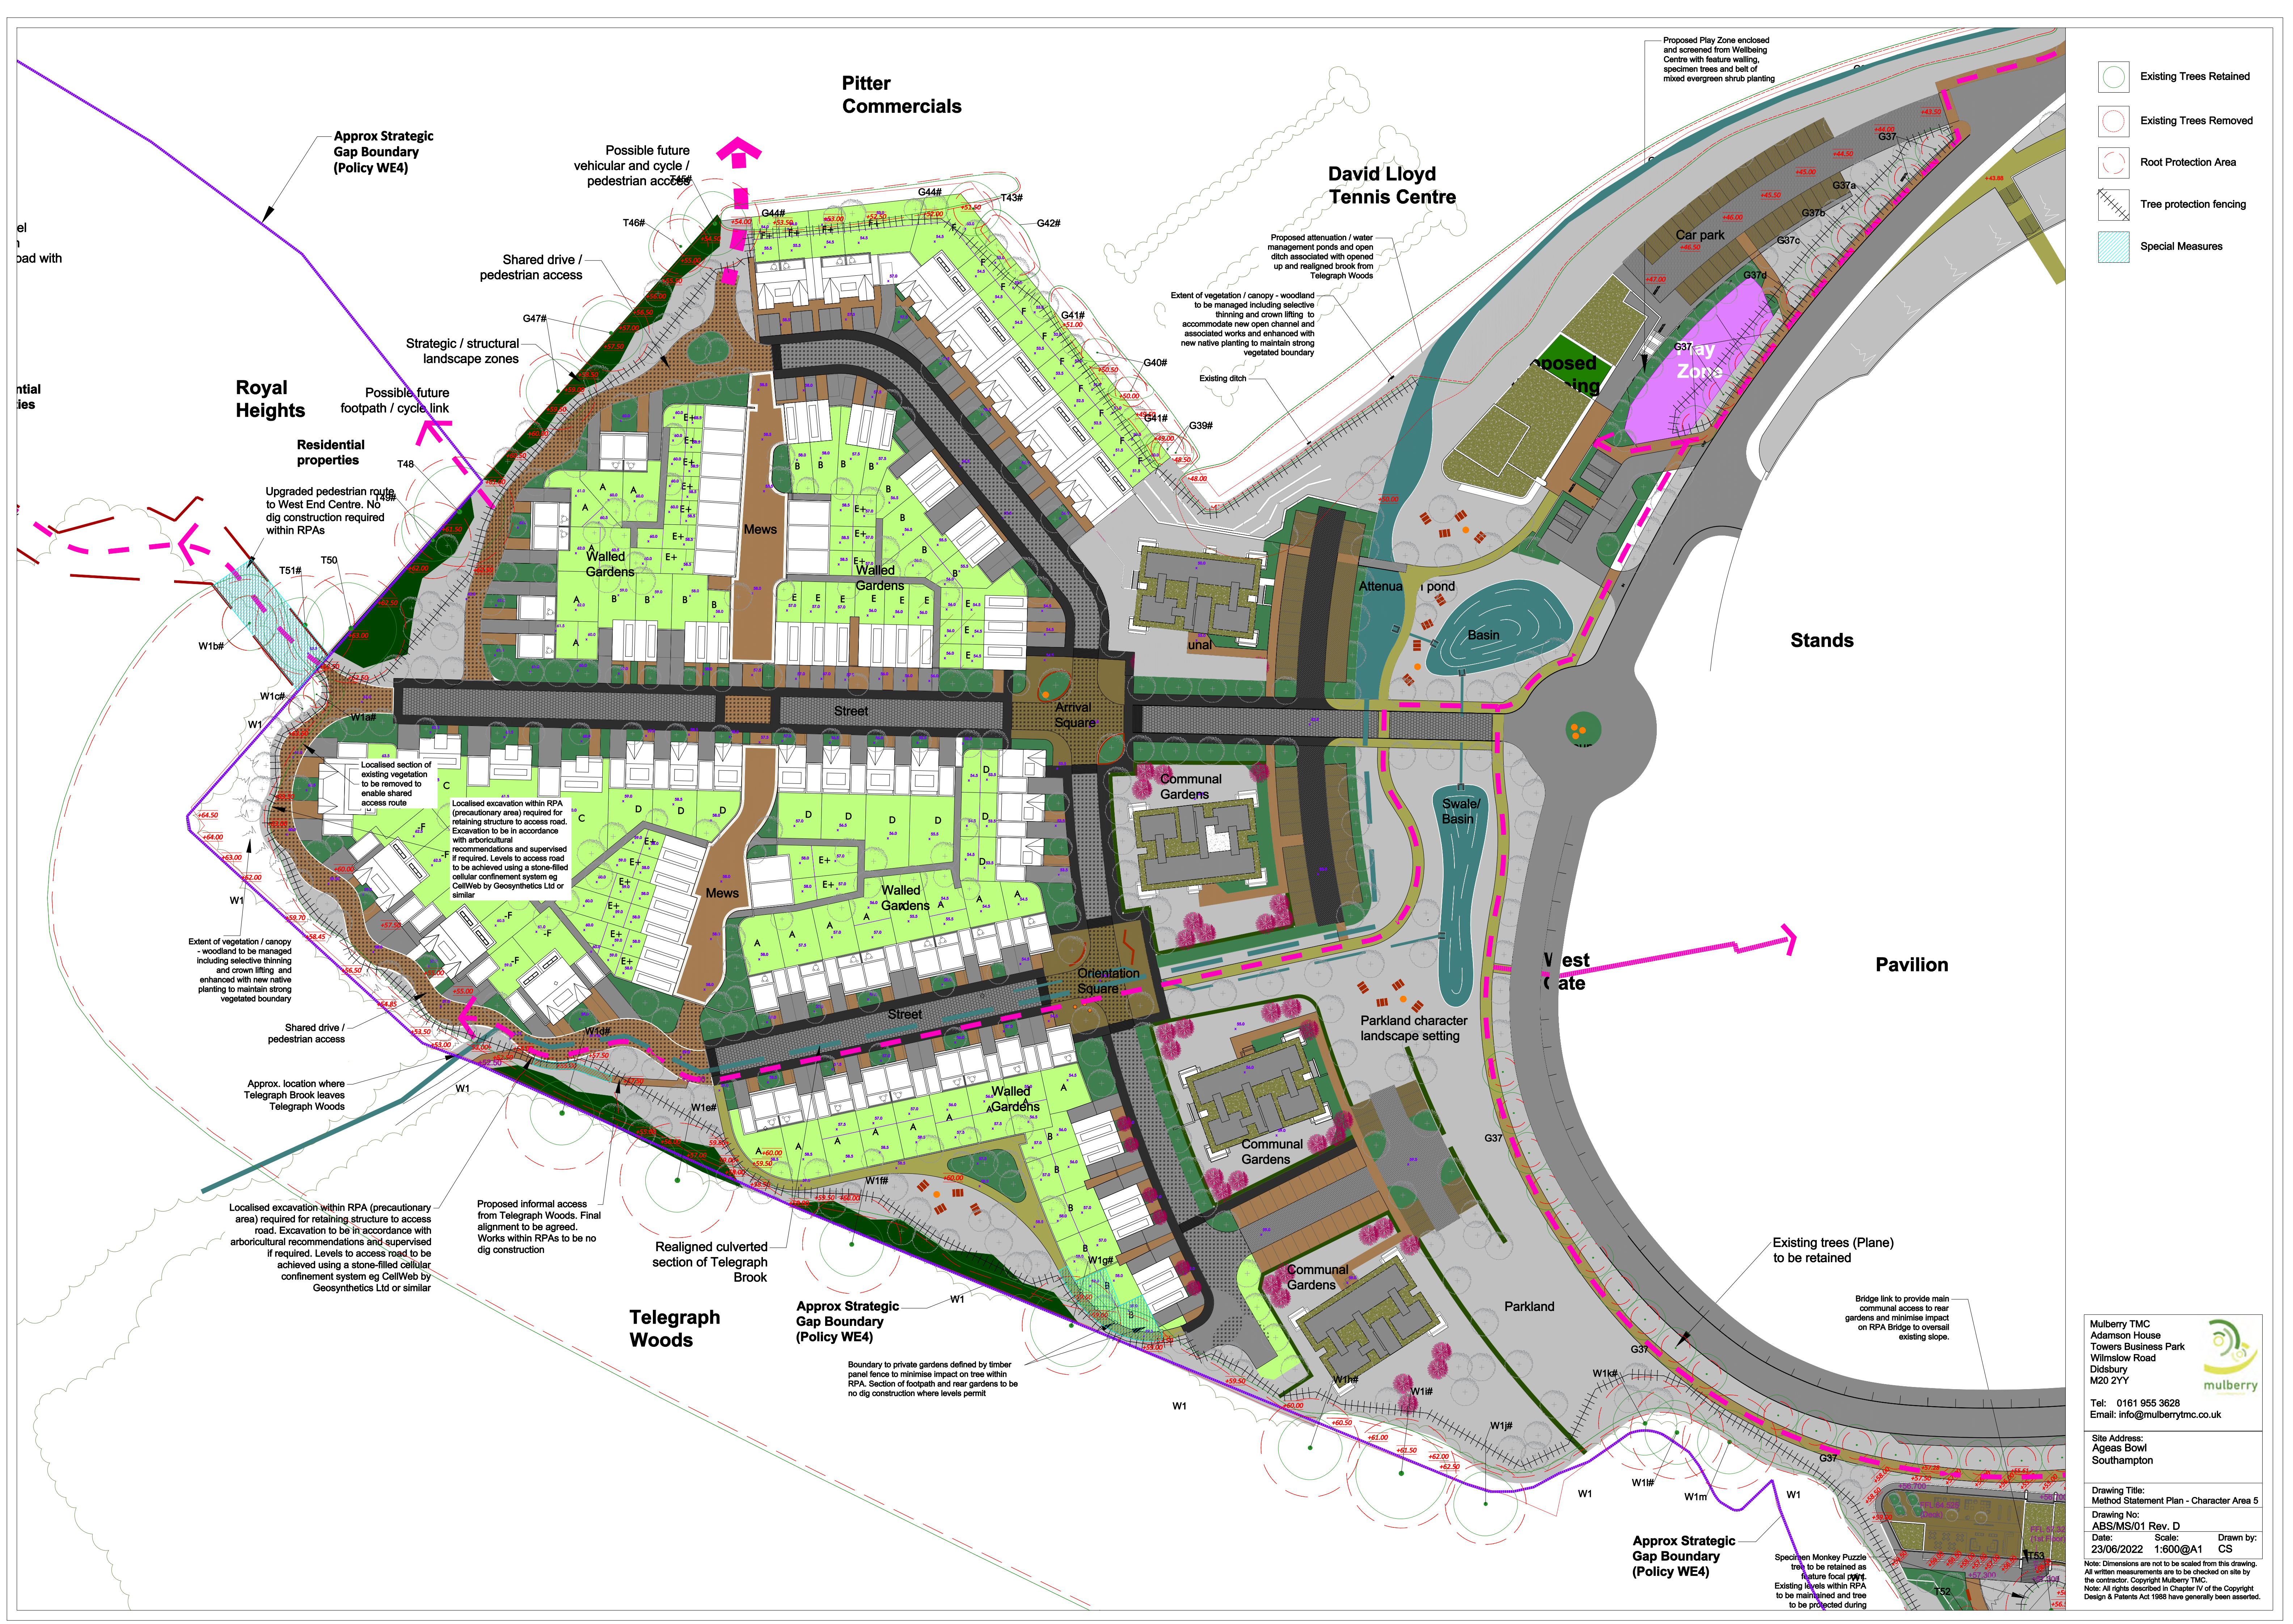

- Existing Trees Retained
- Existing Trees Removed
- Root Protection Area
- Tree protection fencing
- Special Measures

Mulberry TMC
Adamson House
Towers Business Park
Wilmslow Road
Didsbury
M20 2YY
Tel: 0161 955 3628
Email: info@mulberrytmc.co.uk

Drawing Title:
Method Statement Plan - Character Area 5
Drawing No:
ABS/MS/01 Rev. D
Date: 23/06/2022 Scale: 1:600@A1 Drawn by: CS
Note: Dimensions are not to be scaled from this drawing.
All written measurements are to be checked on site by the contractor. Copyright Mulberry TMC.
Note: All rights described in Chapter IV of the Copyright Design & Patents Act 1988 have generally been asserted.