




Porch Details

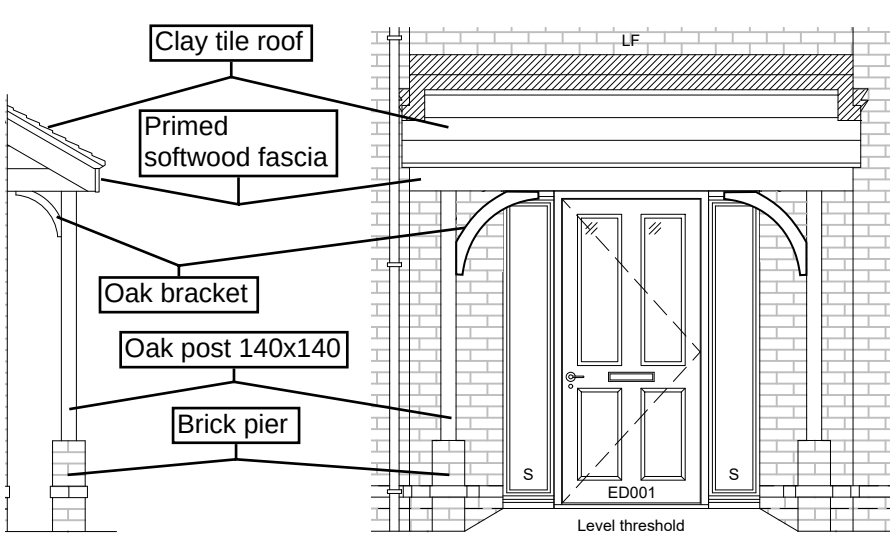


HT 1 & 1.1 Woodland Edge

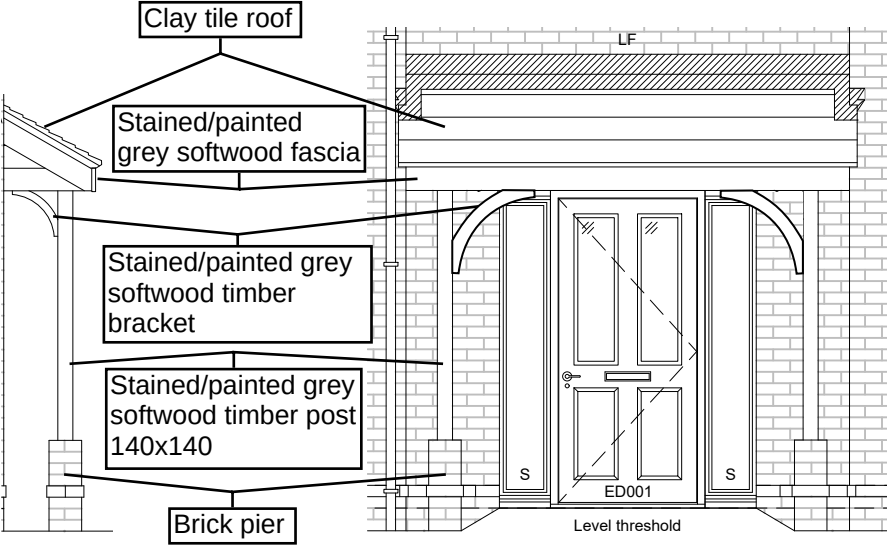


HT 1.1 Woodland Edge Feature

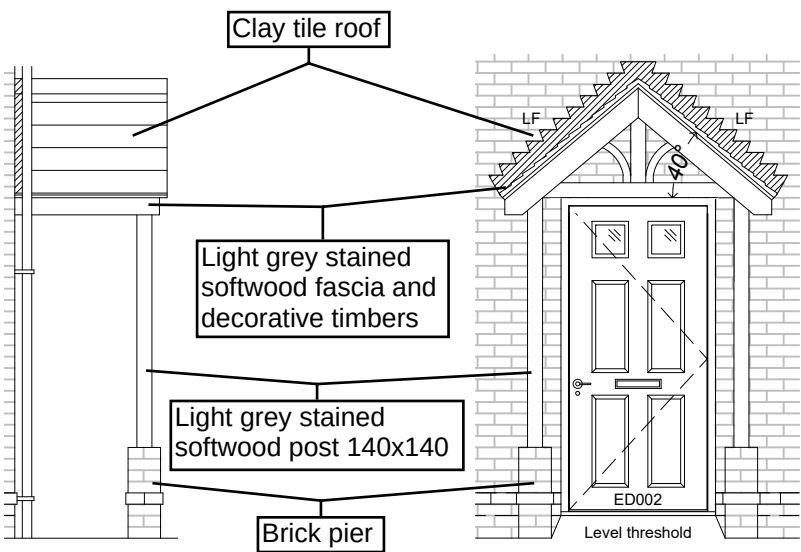


HT 2 Inner Housing

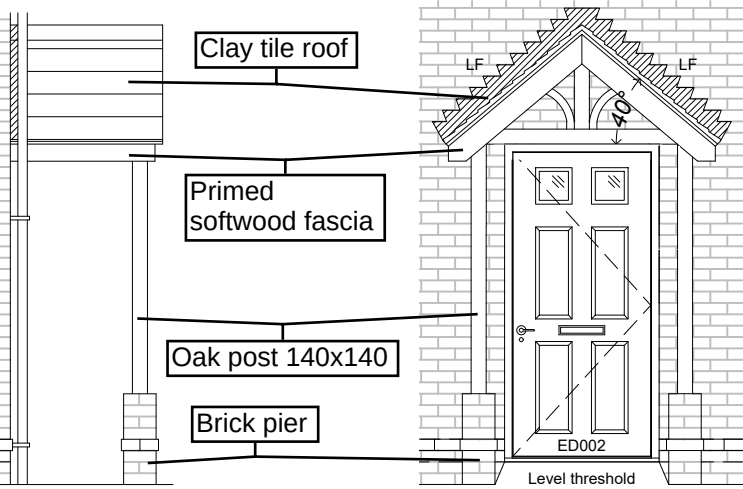


HT 2 Woodland Edge

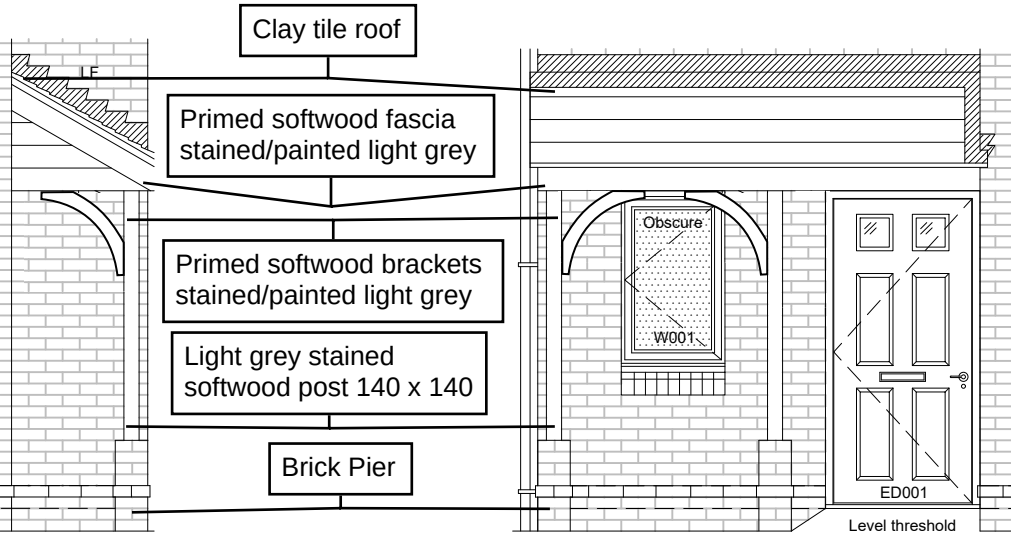


HT 3 Inner Housing

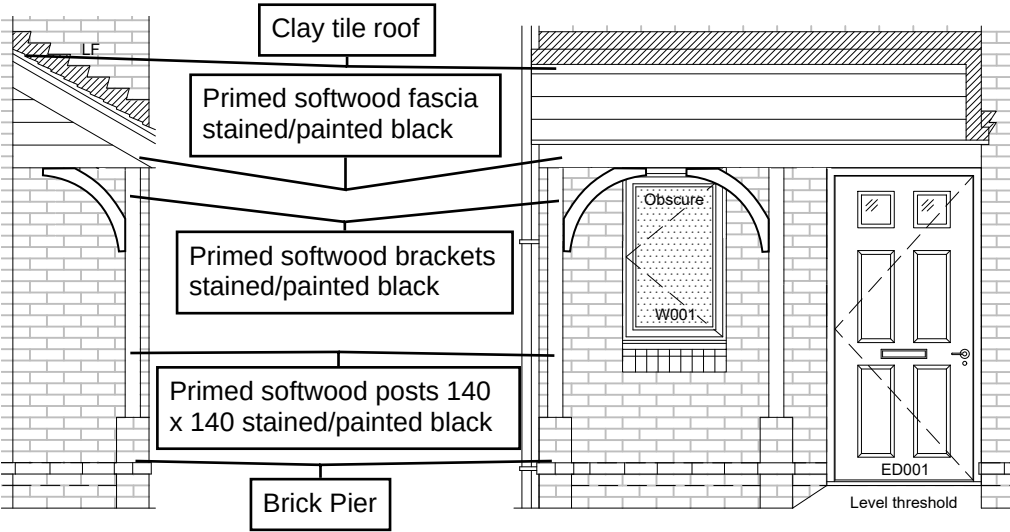


HT 3 Inner Housing Feature

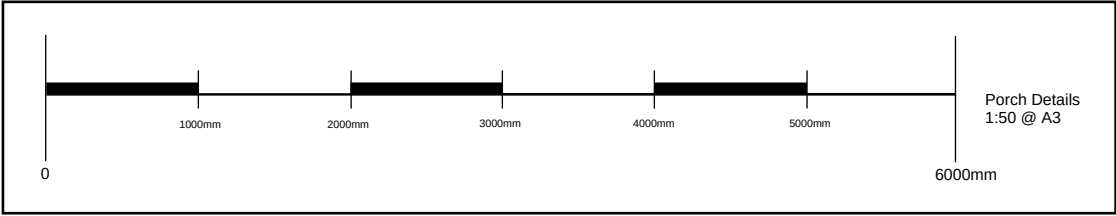


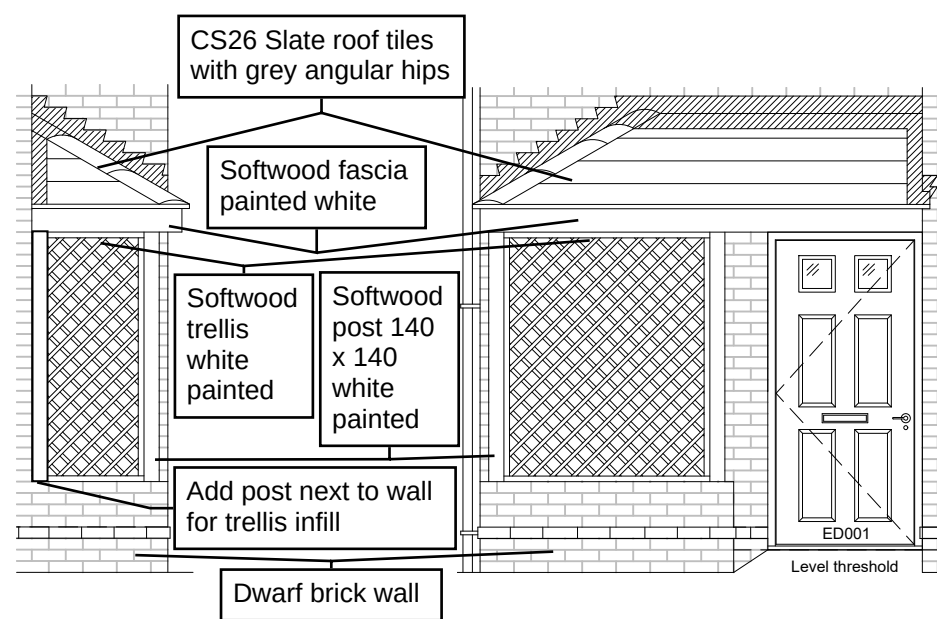


HT 3 Green Avenue & Green Avenue Feature

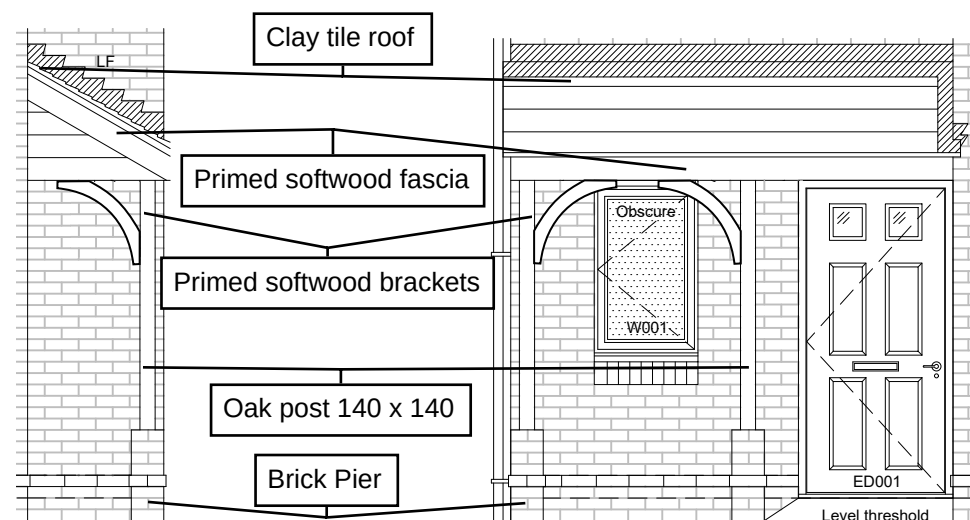


HT 3 Woodland Edge

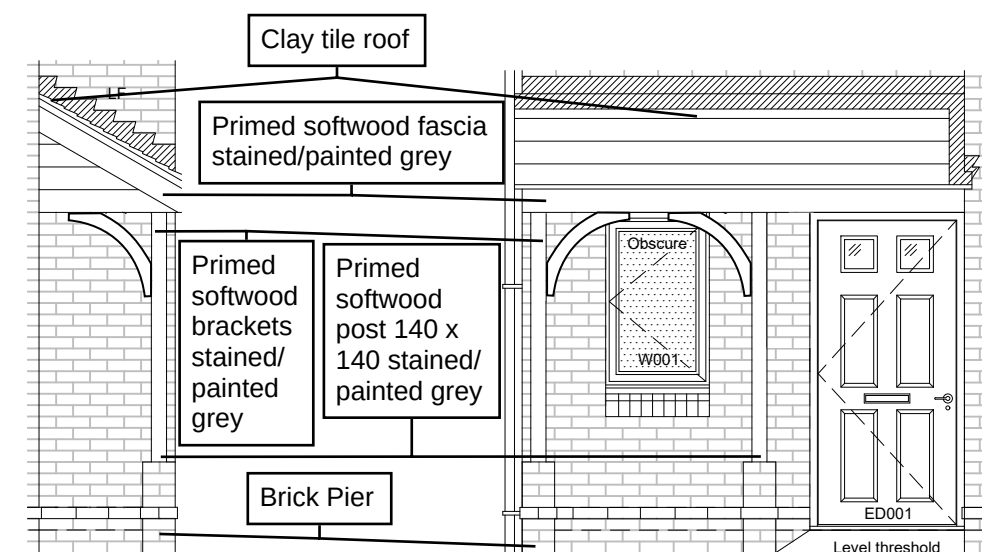


HT 3 Woodland Edge Feature

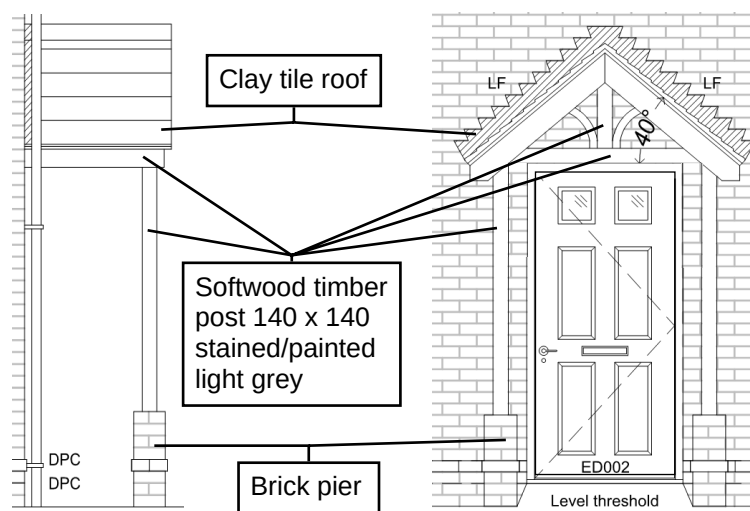


HT 4 Inner Housing

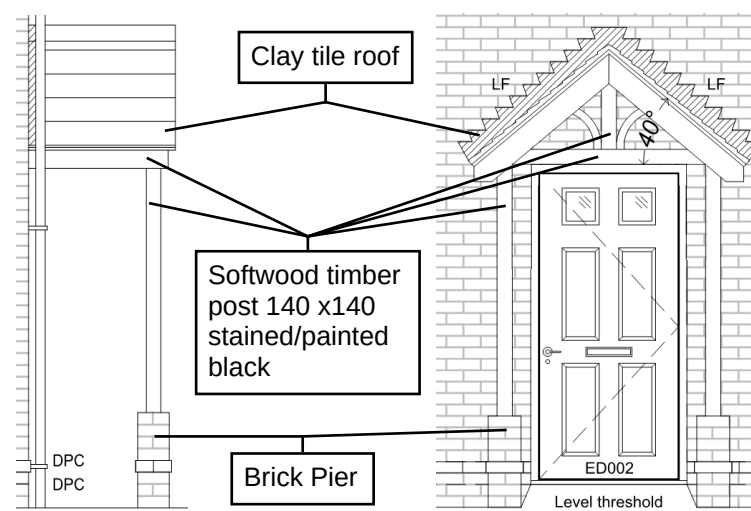


HT 4 Inner Housing Feature

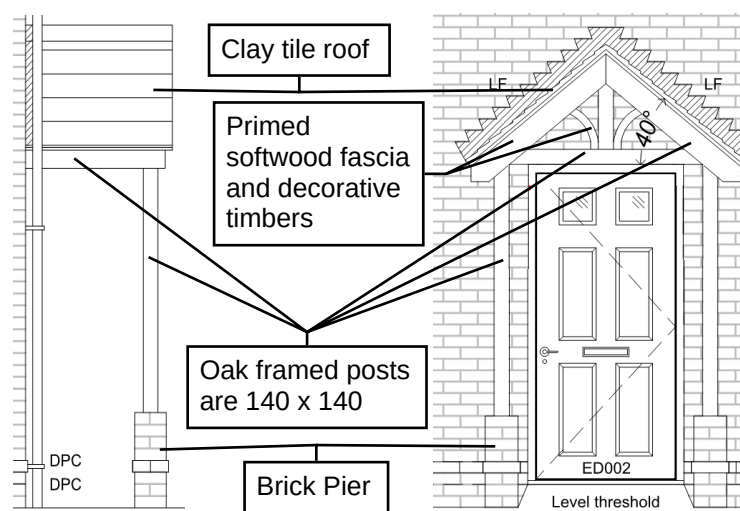


HT 4 Woodland Edge

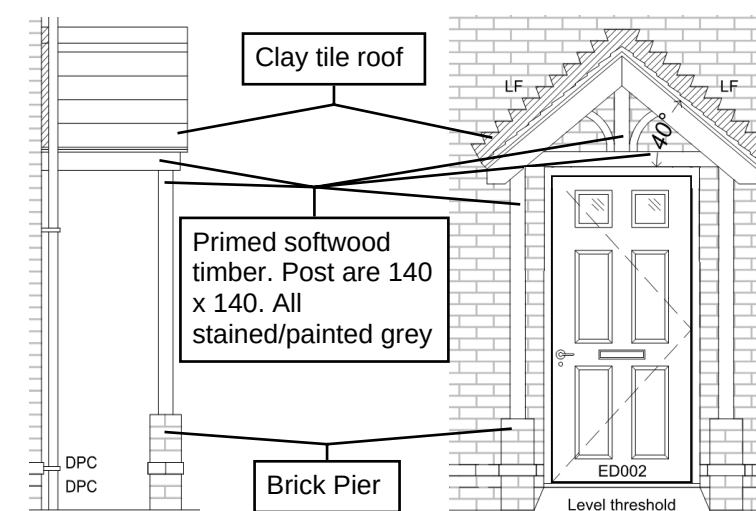


HT 4 Woodland Edge Feature

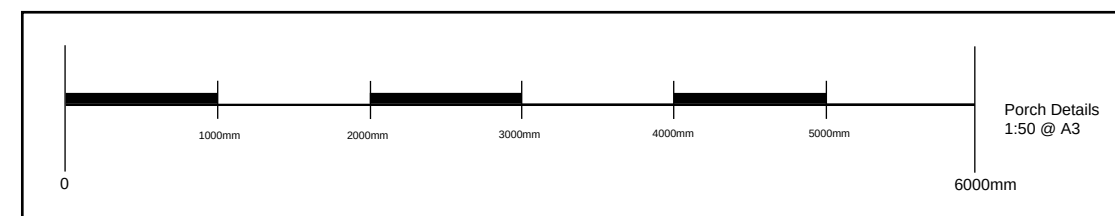


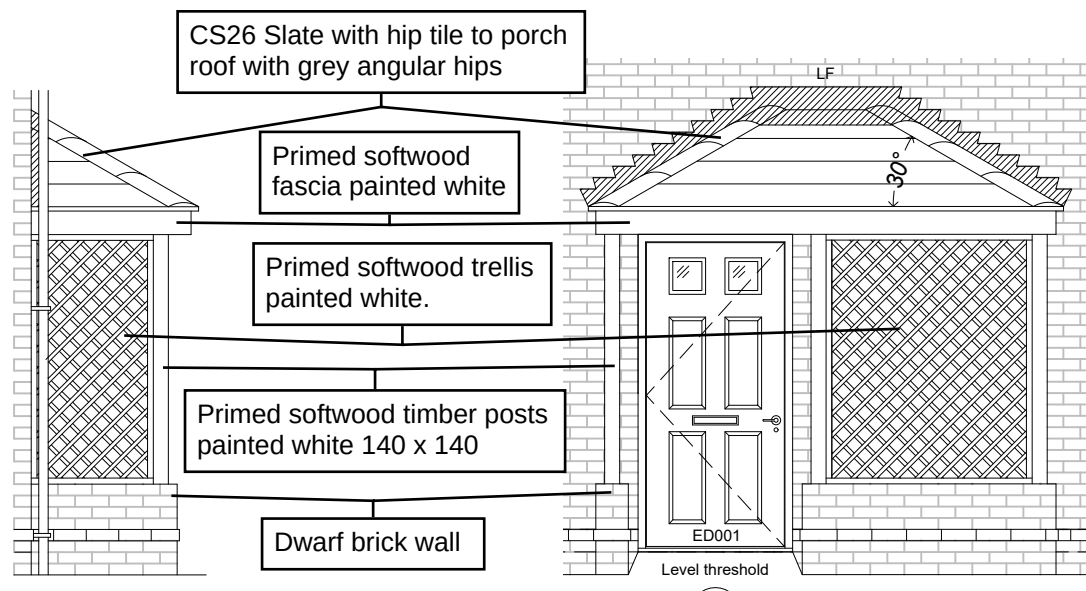


HT 5 Green Avenue Feature

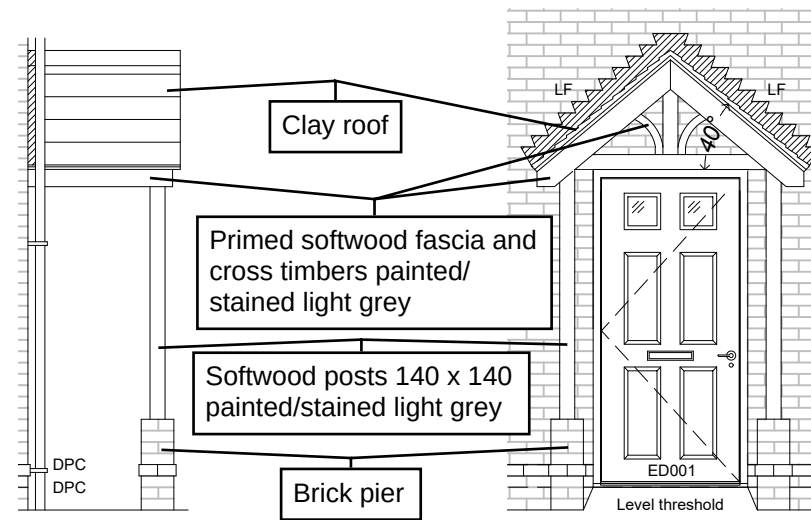


HT 5 Inner Housing

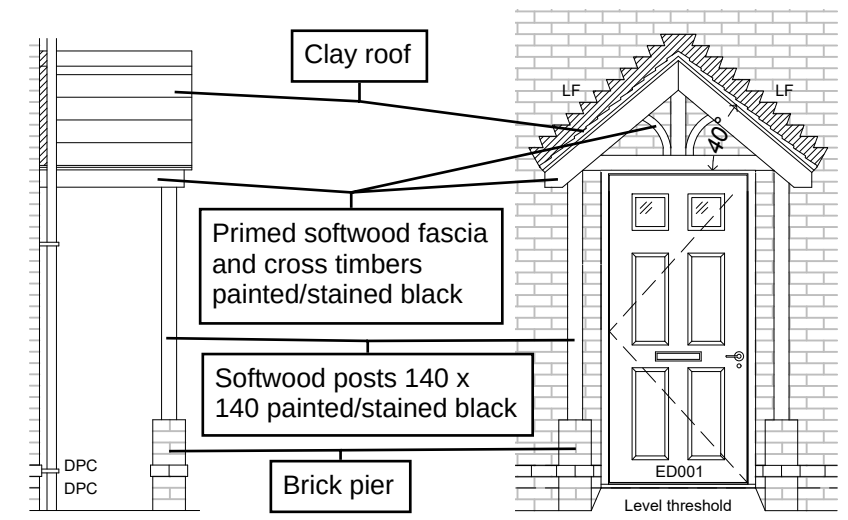


HT 5 Inner Housing Feature

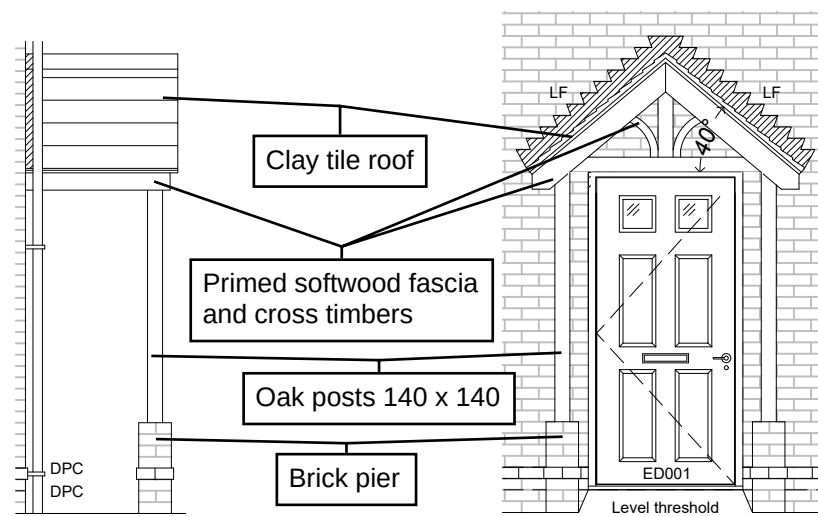


HT 5 Woodland Edge

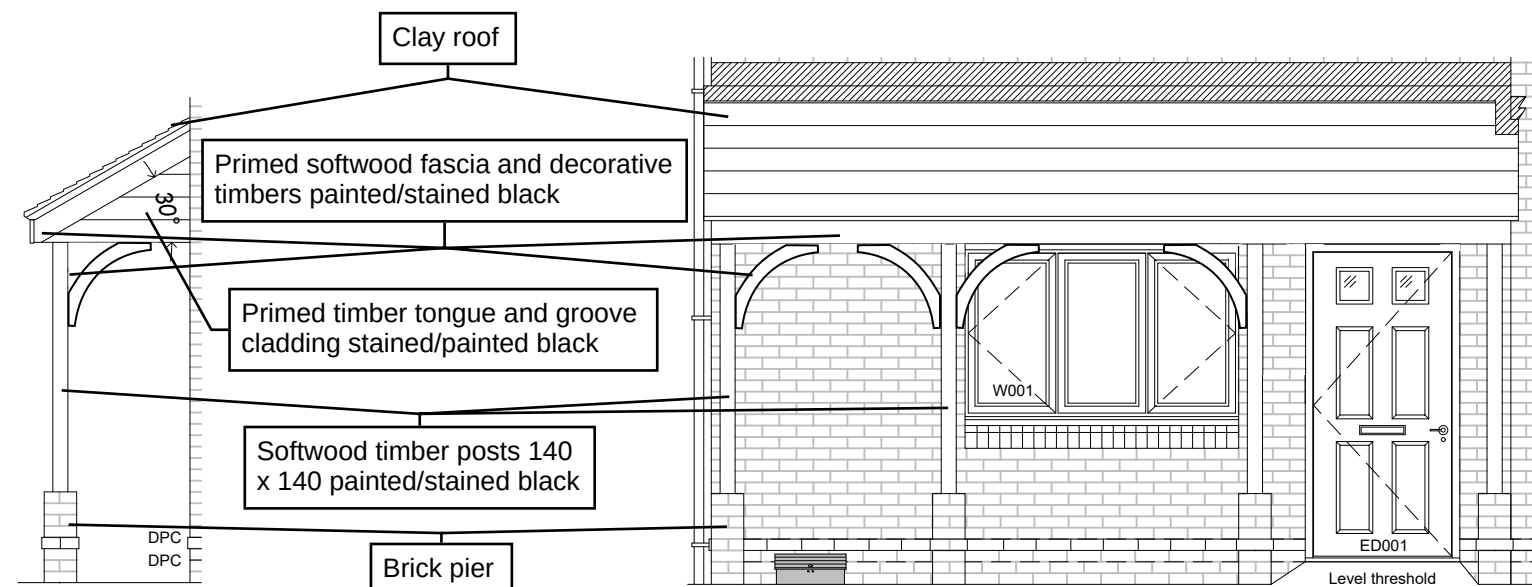


HT 6 Inner Housing Feature

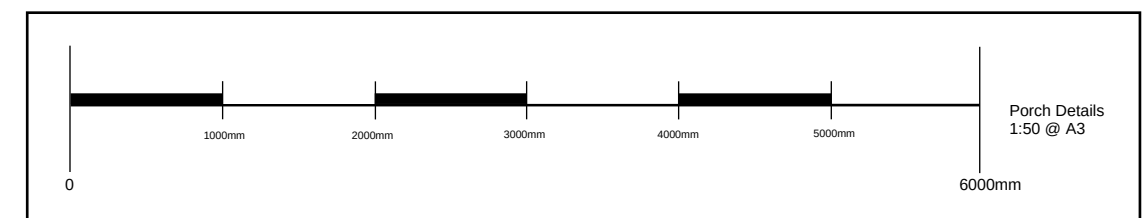


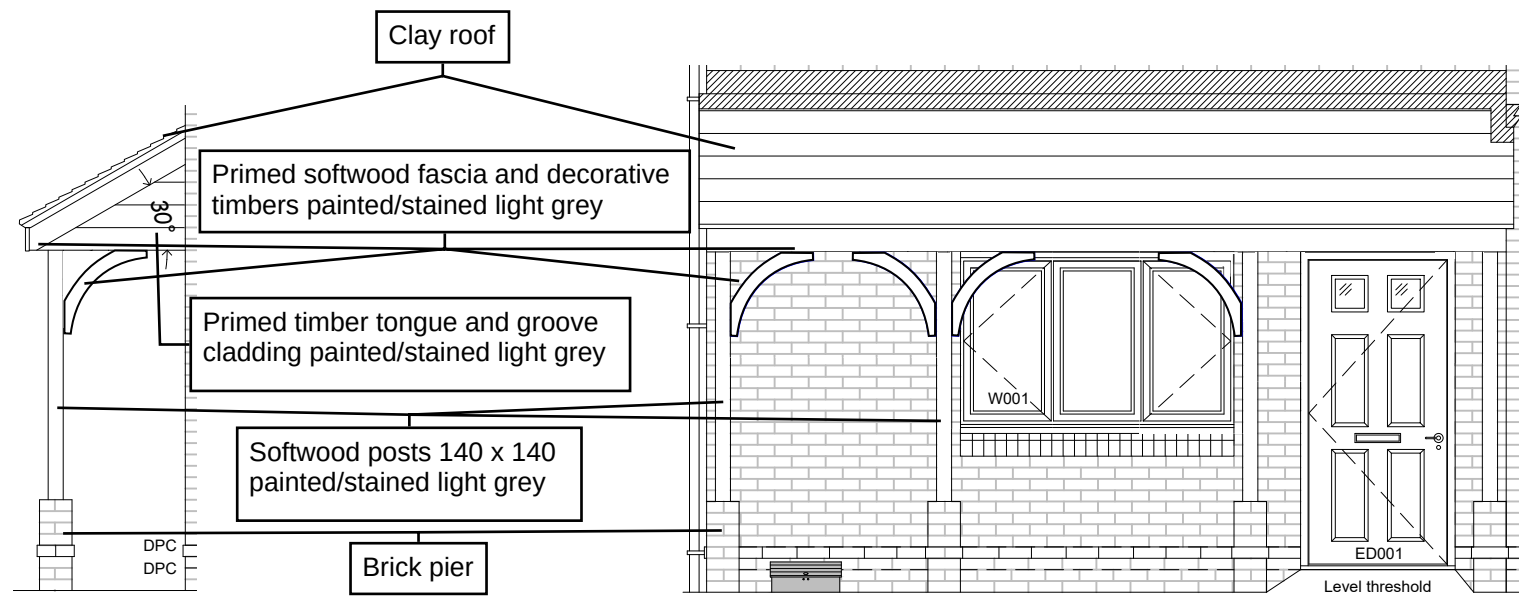


HT 6 Inner Housing

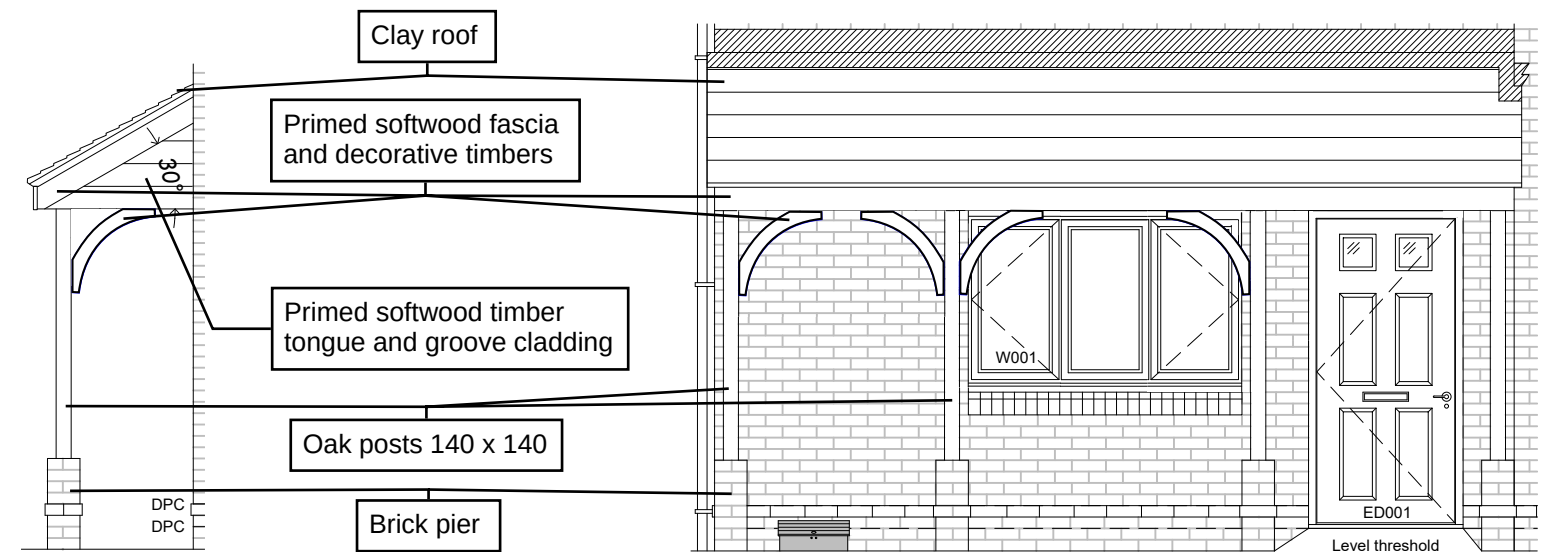


HT 6 & HT 6.1 Woodland Edge

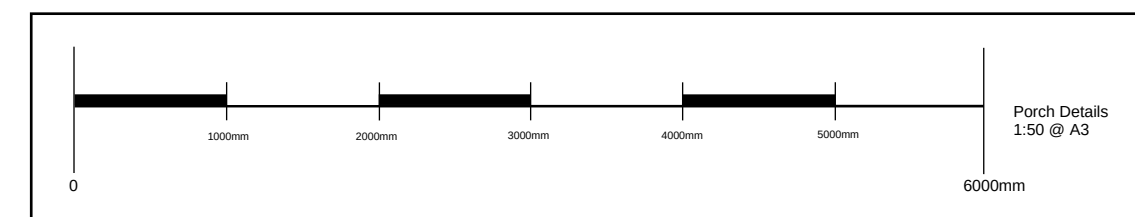


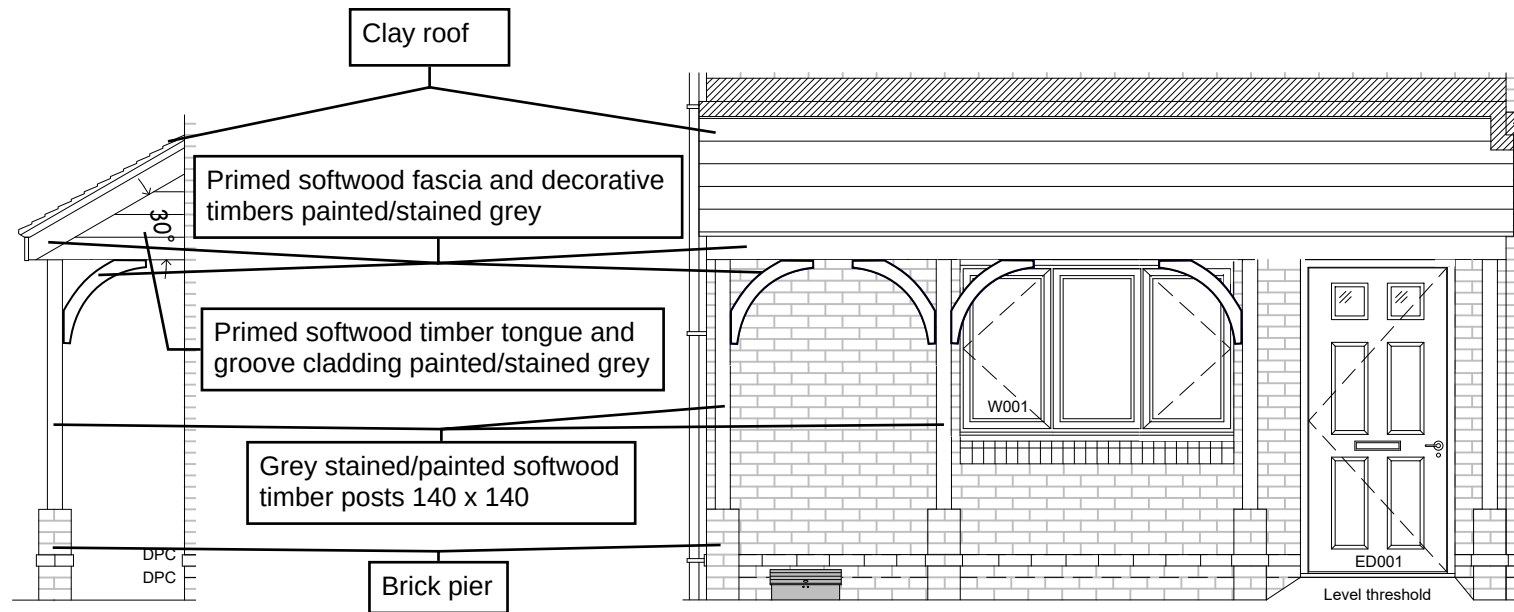


HT 6 & HT 6.1 Woodland Edge Feature

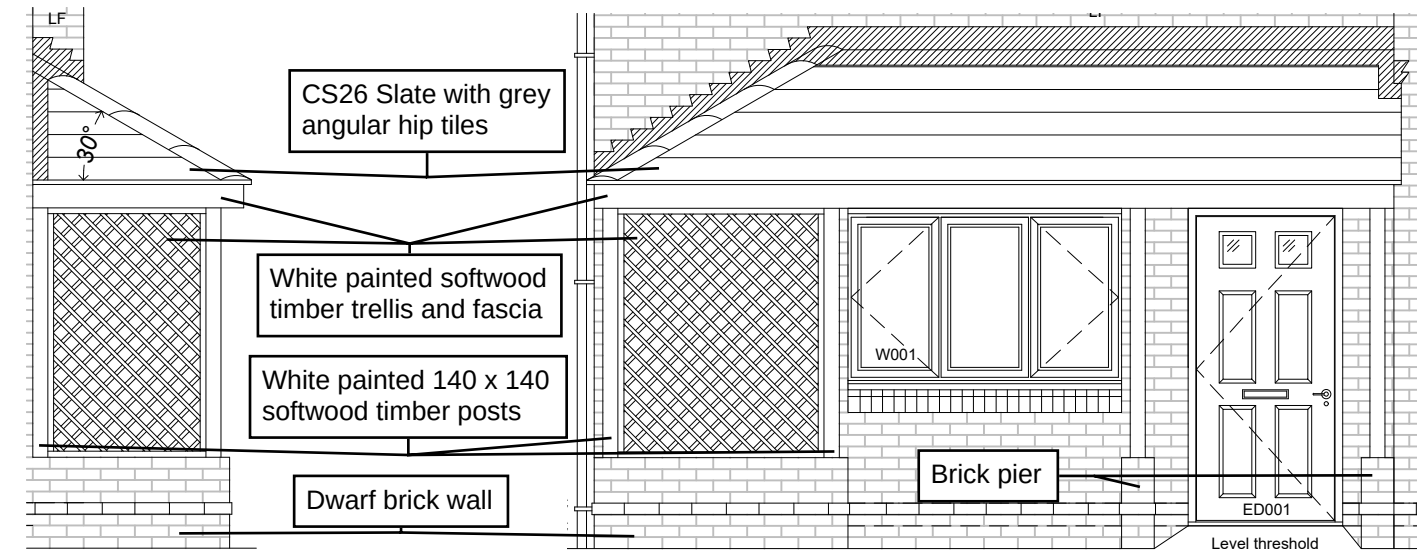


HT 6 & HT 6.1 Green Avenue & Green Avenue Feature

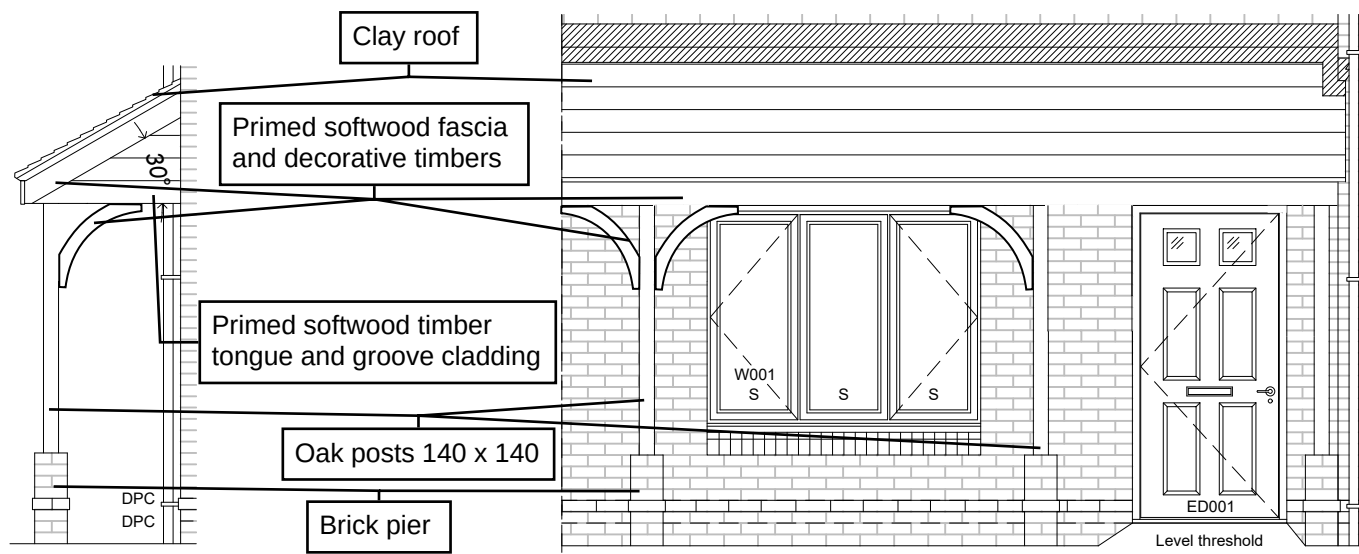


HT 6HA Woodland Edge

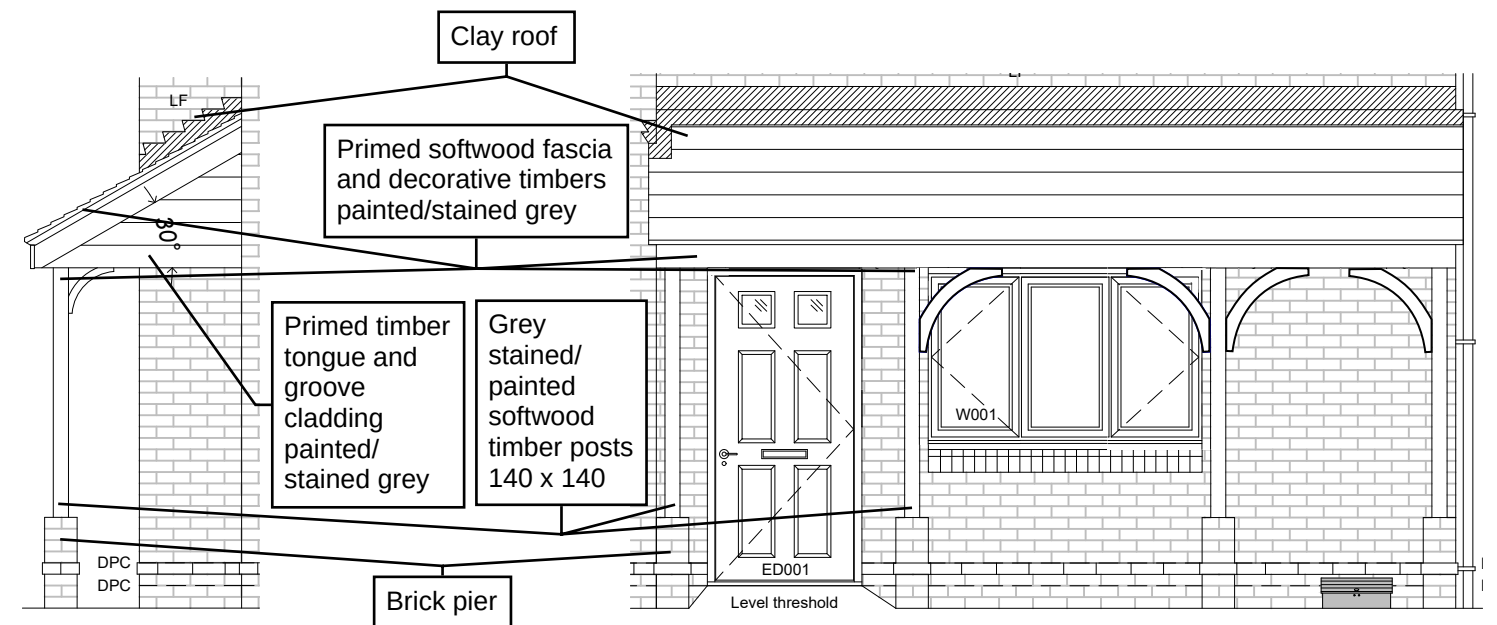


HT 6.2 Woodland Edge Feature

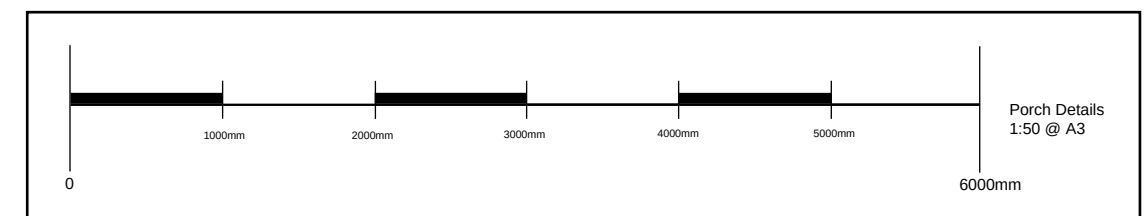


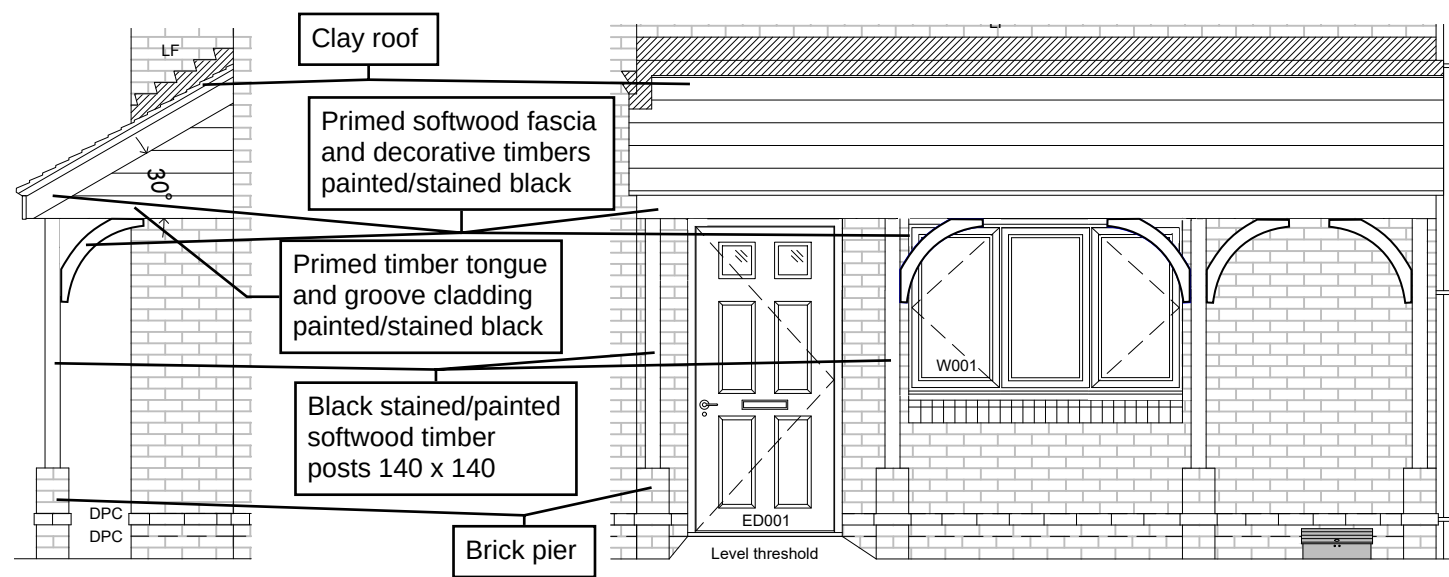


HT 6.2 Inner Housing Feature

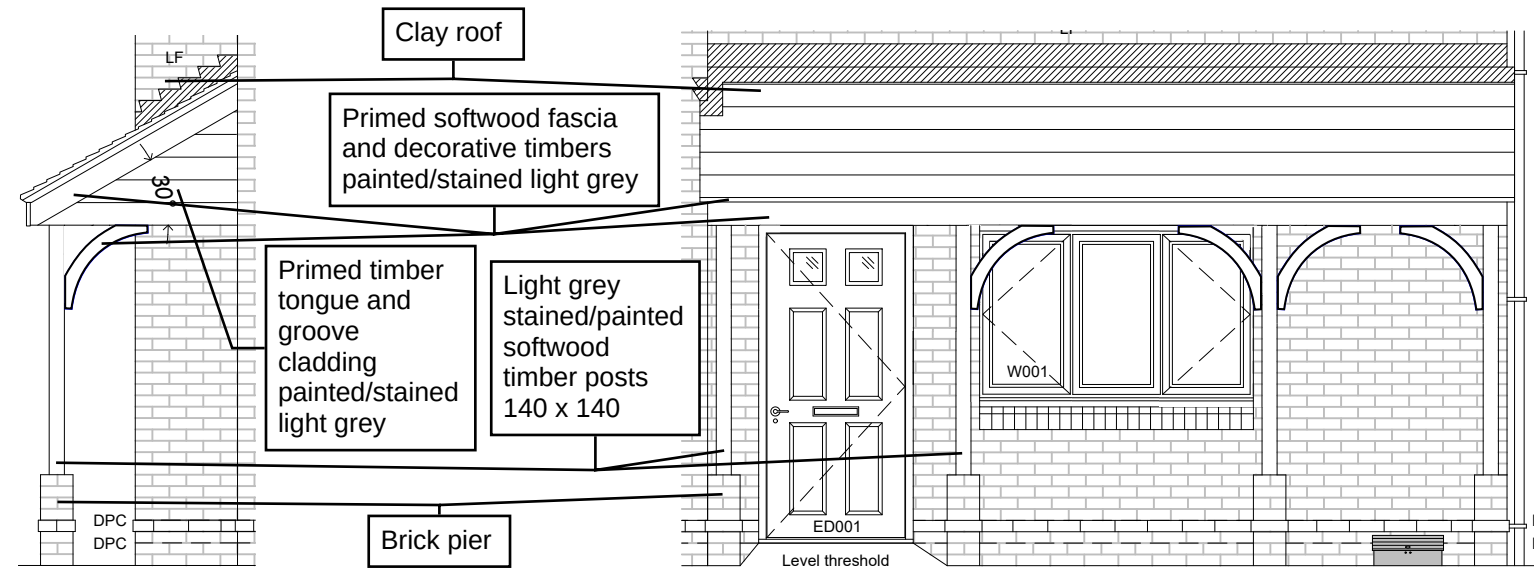


HT 6.2 Inner Housing

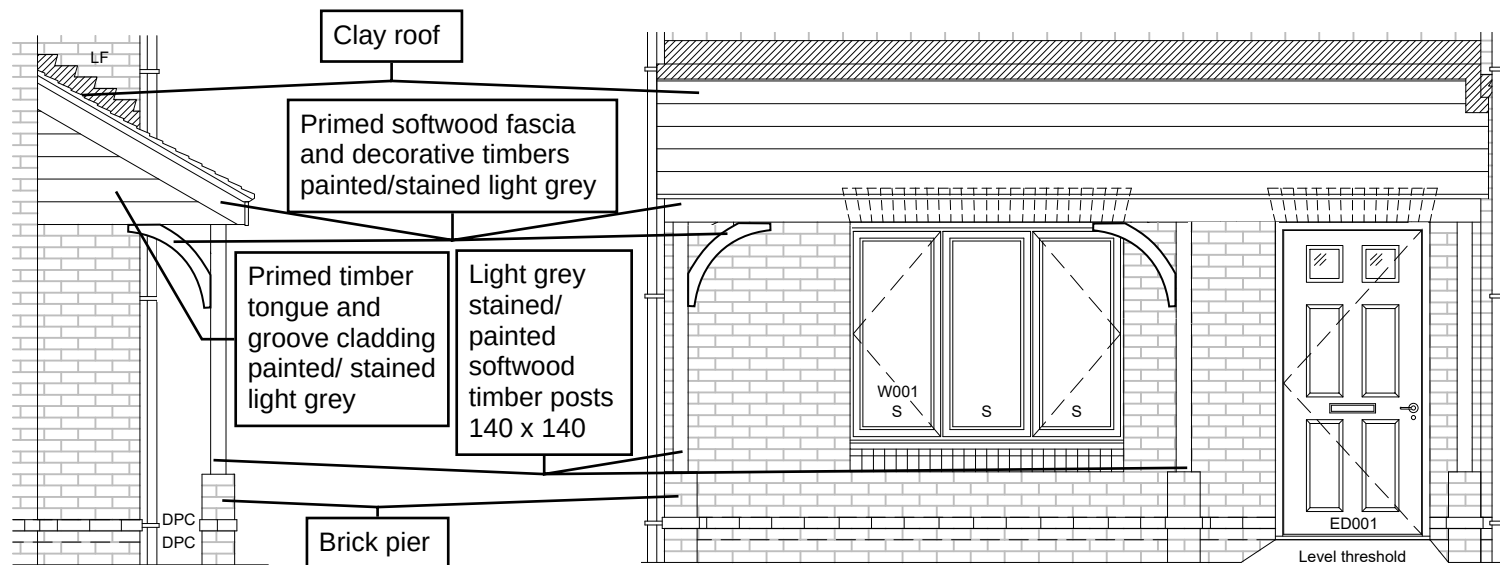


HT 6.2HA Inner Housing

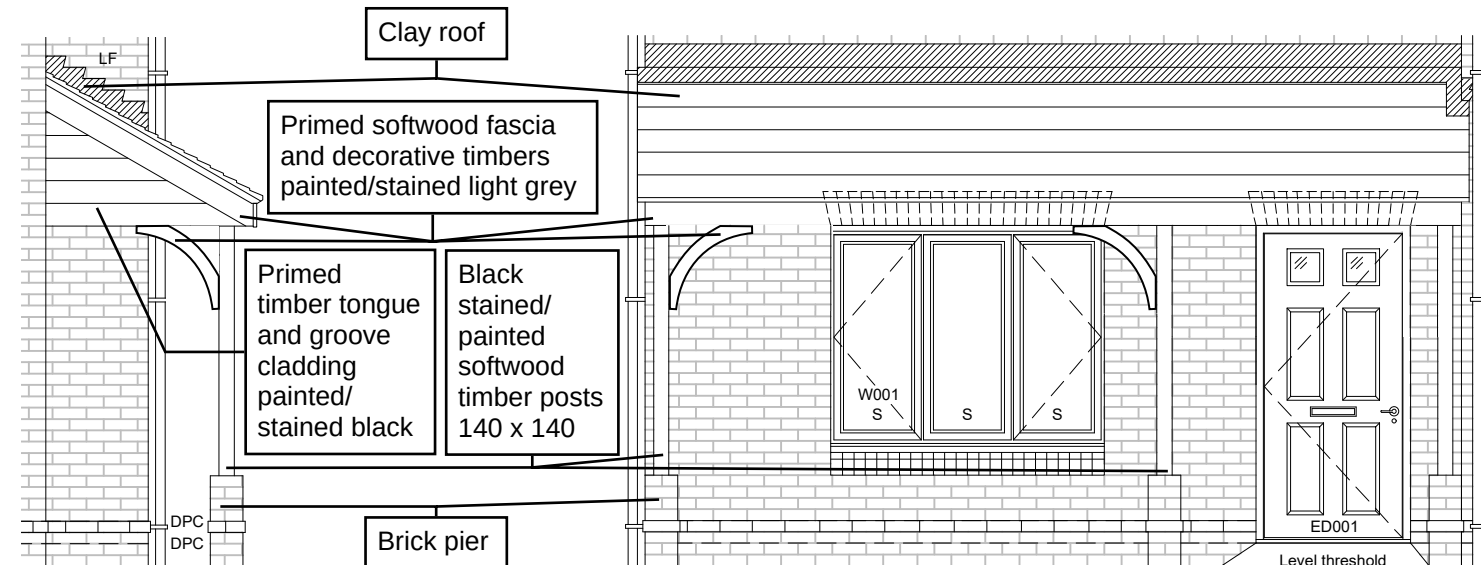


HT 6.2HA Inner Housing Feature

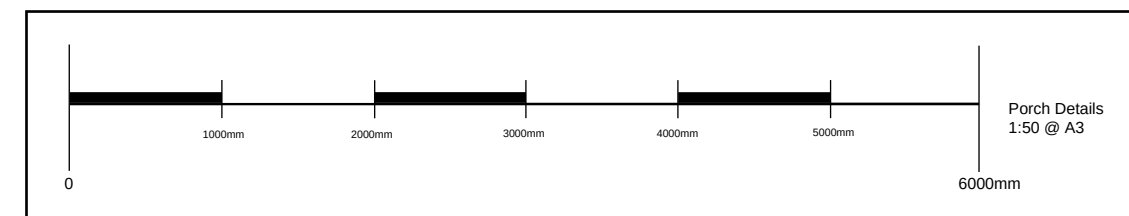


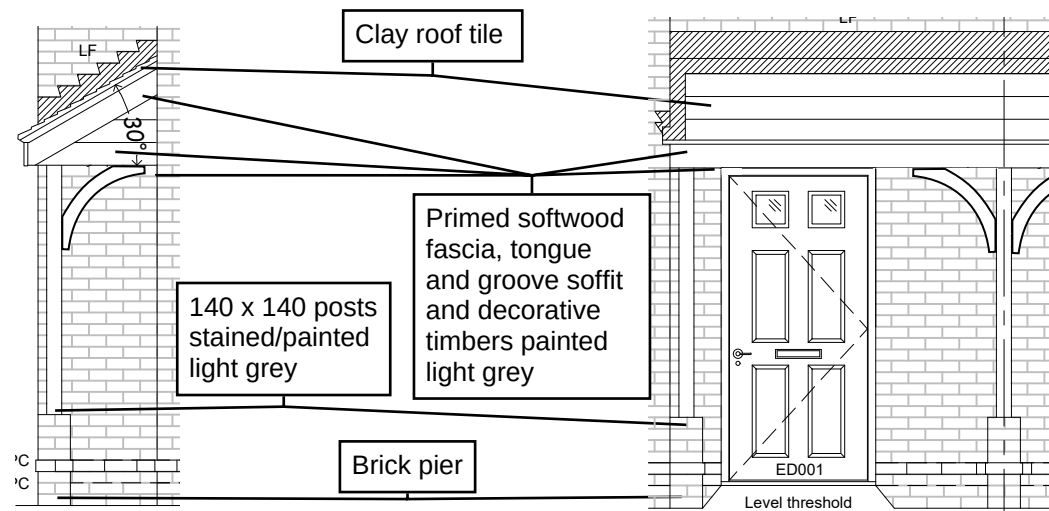


HT 7 Inner Housing

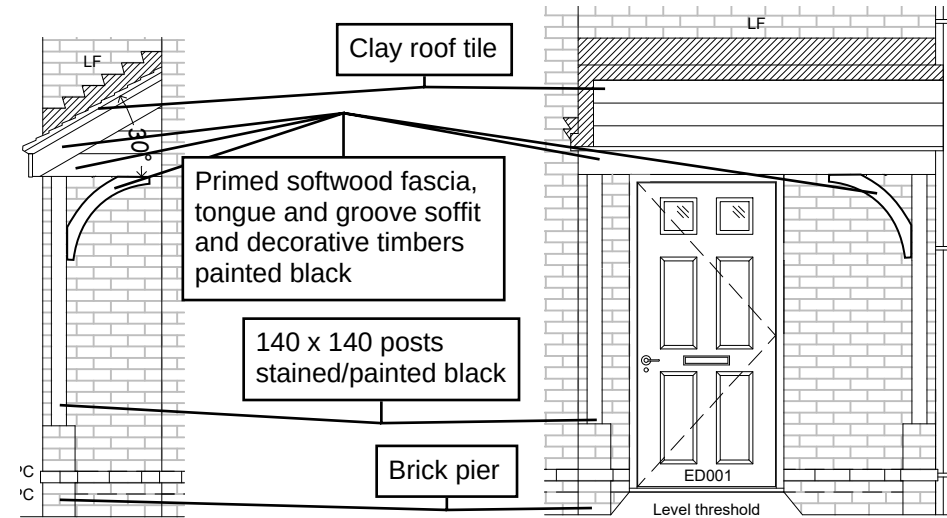


HT 7 Inner Housing Feature

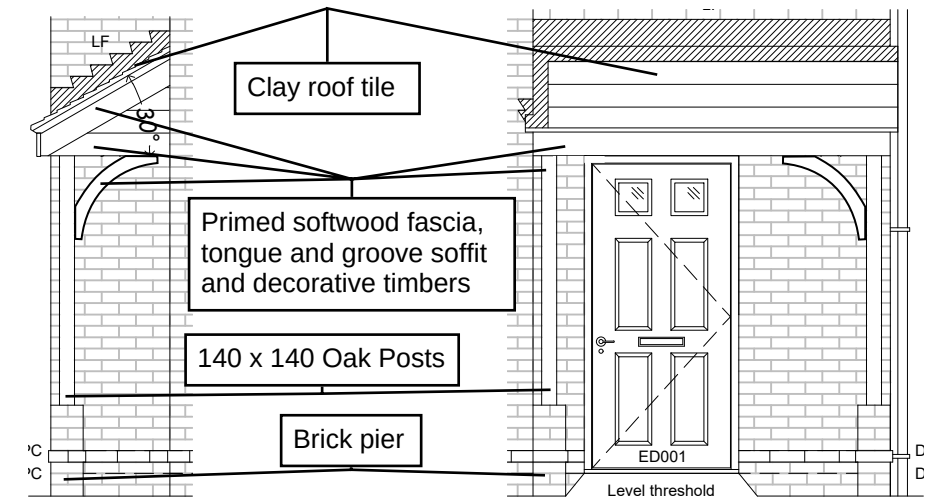


HT 7 Woodland Edge

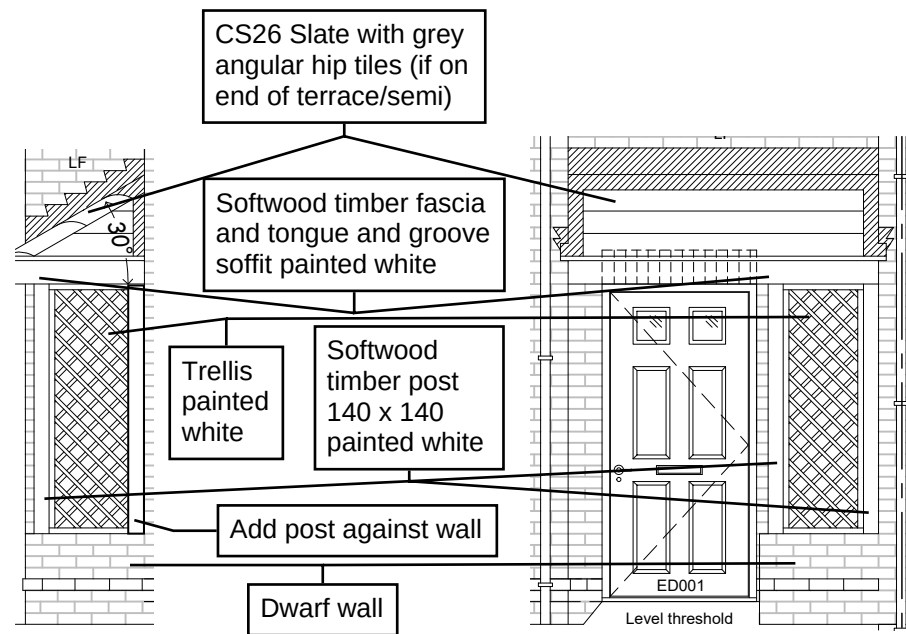


HT 7HA Green Avenue

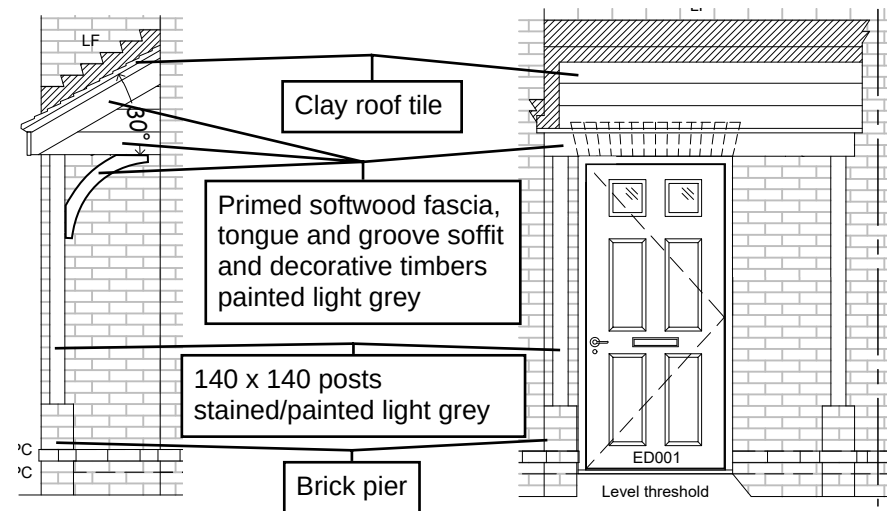


HT 7HA Inner Housing
Please note side elevation not drawn so copied from HT 7

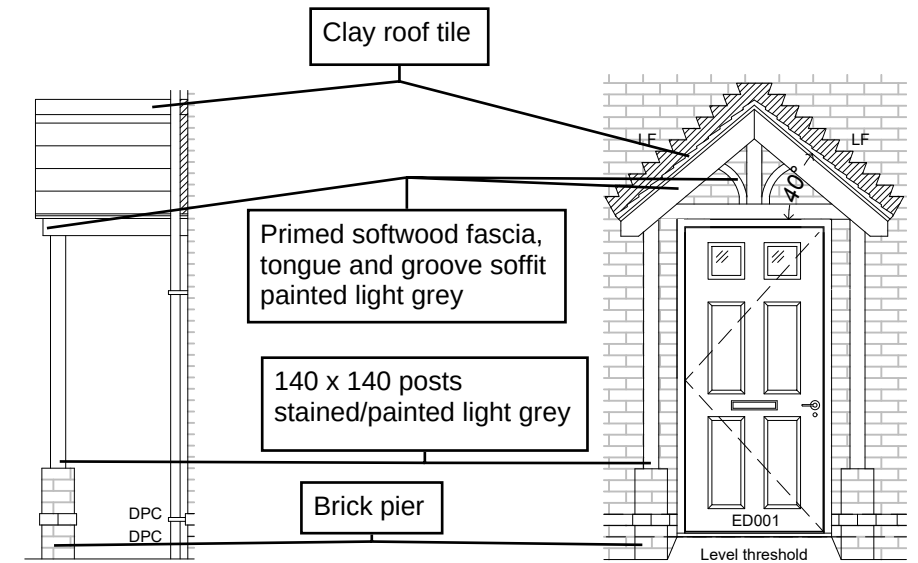

HT 8 & 8HA Inner Housing

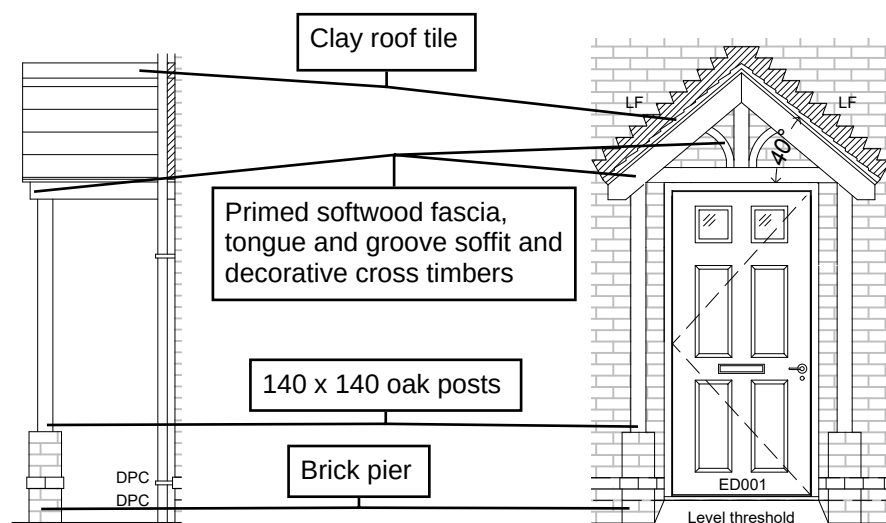

HT 8HA Woodland Edge

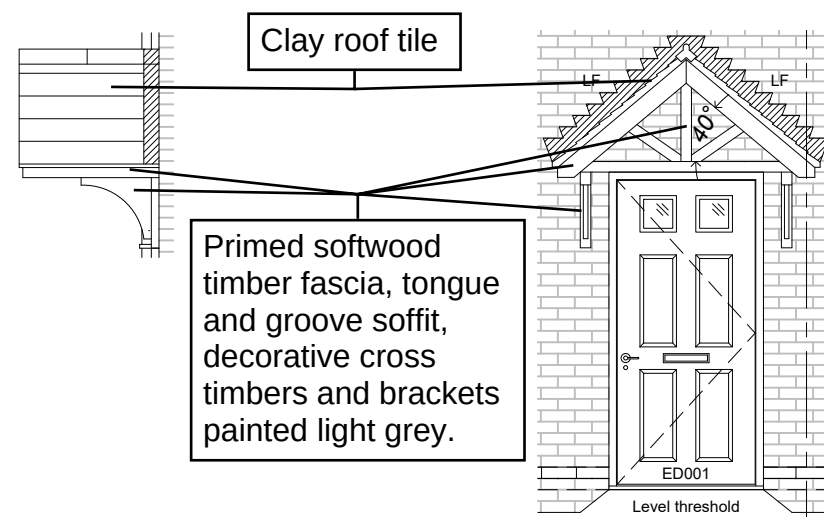

HT 9HA Inner Housing

