


LINEAR SCALE 1:100

A1 @ 1:100

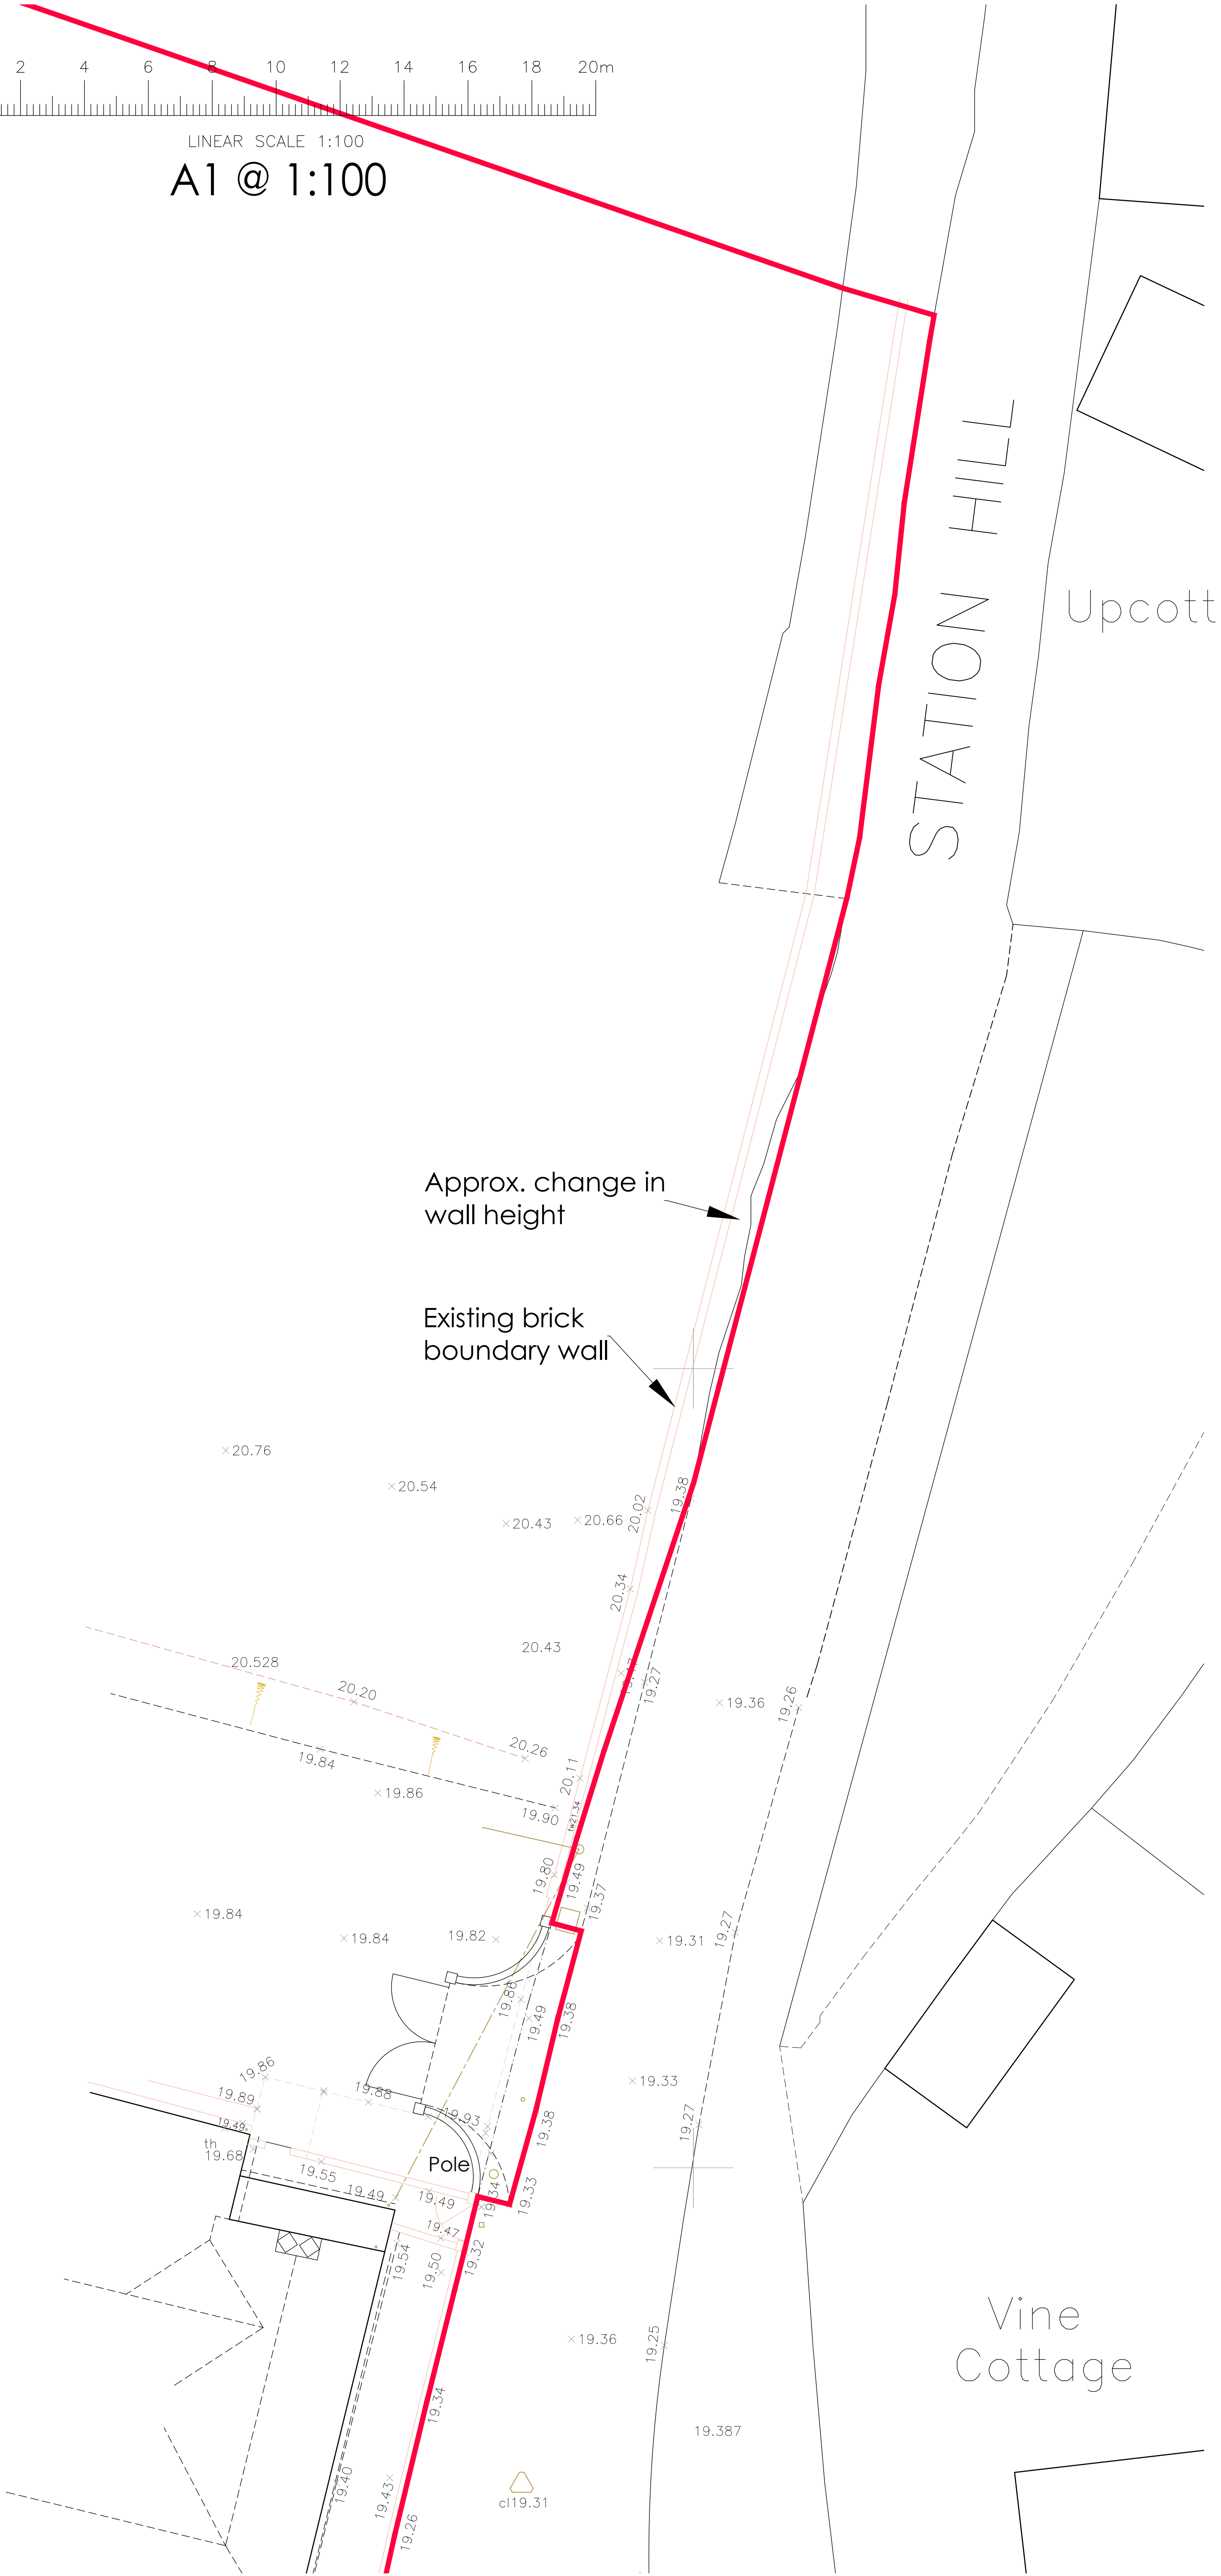

rev:

date:

note:

adp

architects ltd

architects & urban designers

Tel: 01489 584503

Email: mail@adp-ltd.co.uk

www.adparchitects.co.uk

Richmond Court, 94 Botley Road, Park Gate, Southampton, SO31 1BA

project name/address:		
Proposed Entrance Gates		
Greywell		
High Street		
Bursledon		
SO31 8DL		
client:		
Mr & Mrs Ellis		
drawing title:		
Existing Boundary Wall Plan		
job number:	drawing number:	revision:
1972	07	
drawing scale/size:	date:	drawn:
1:100 (A1)	July 22	