
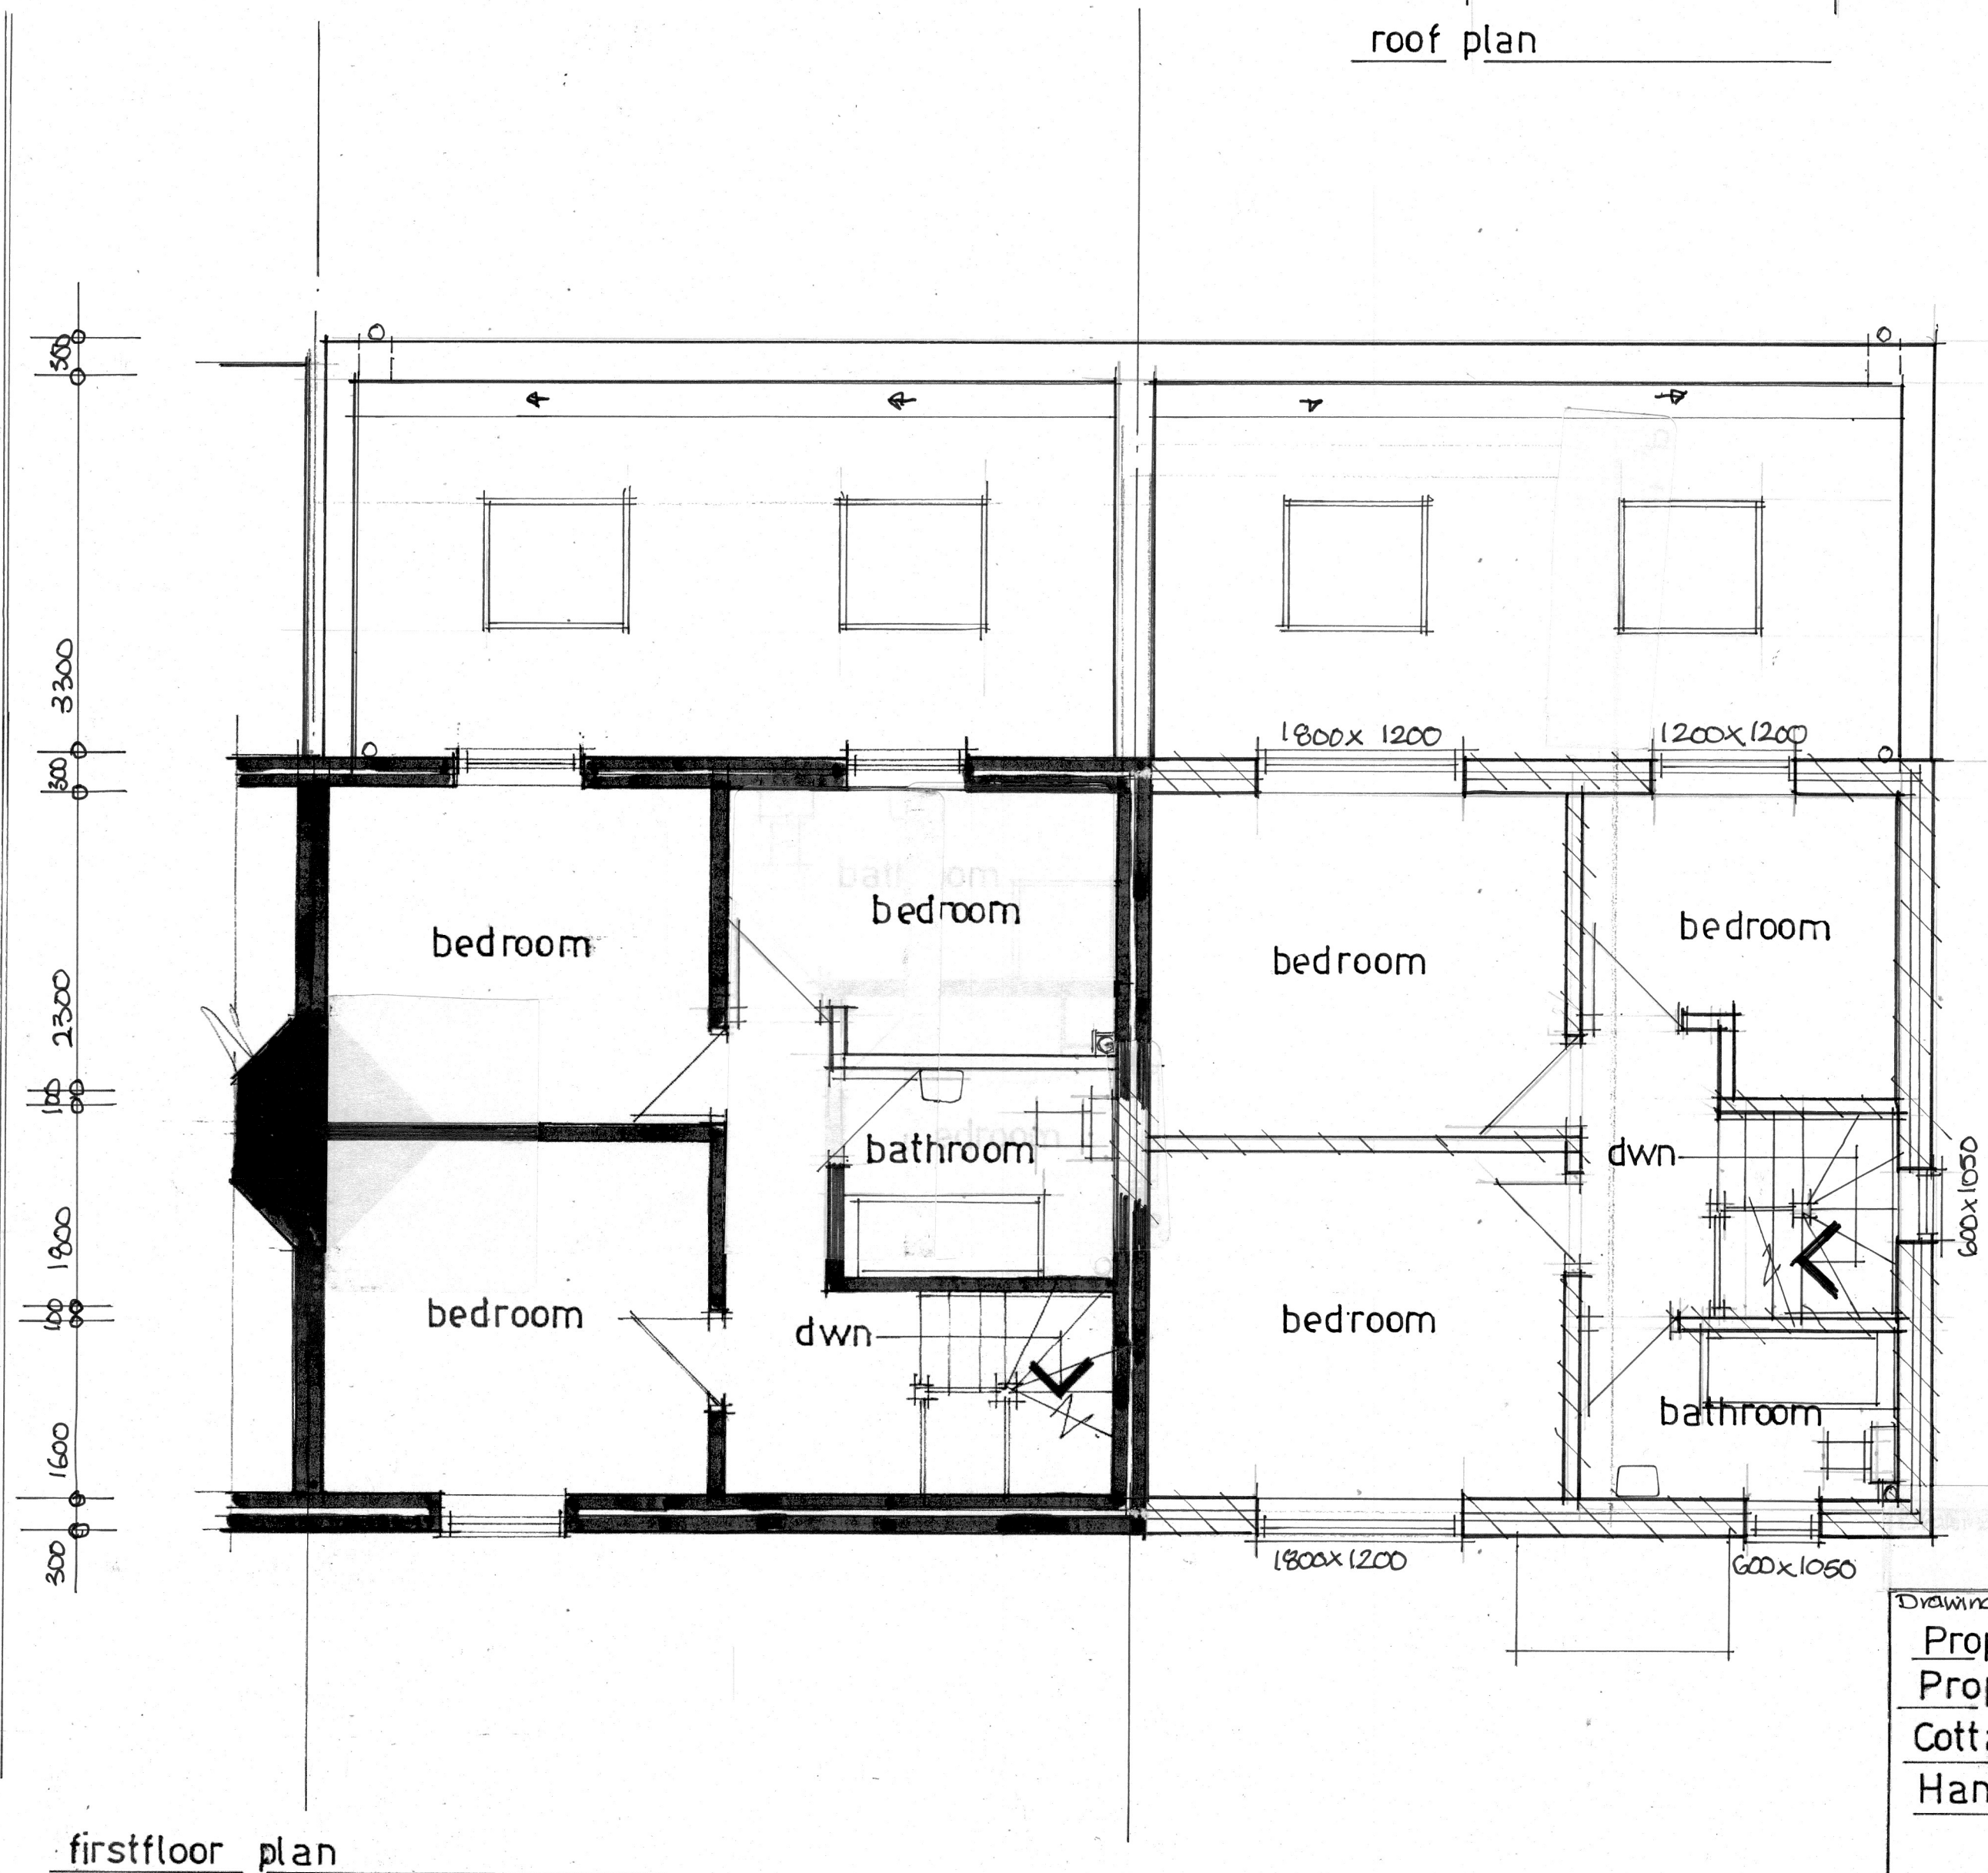
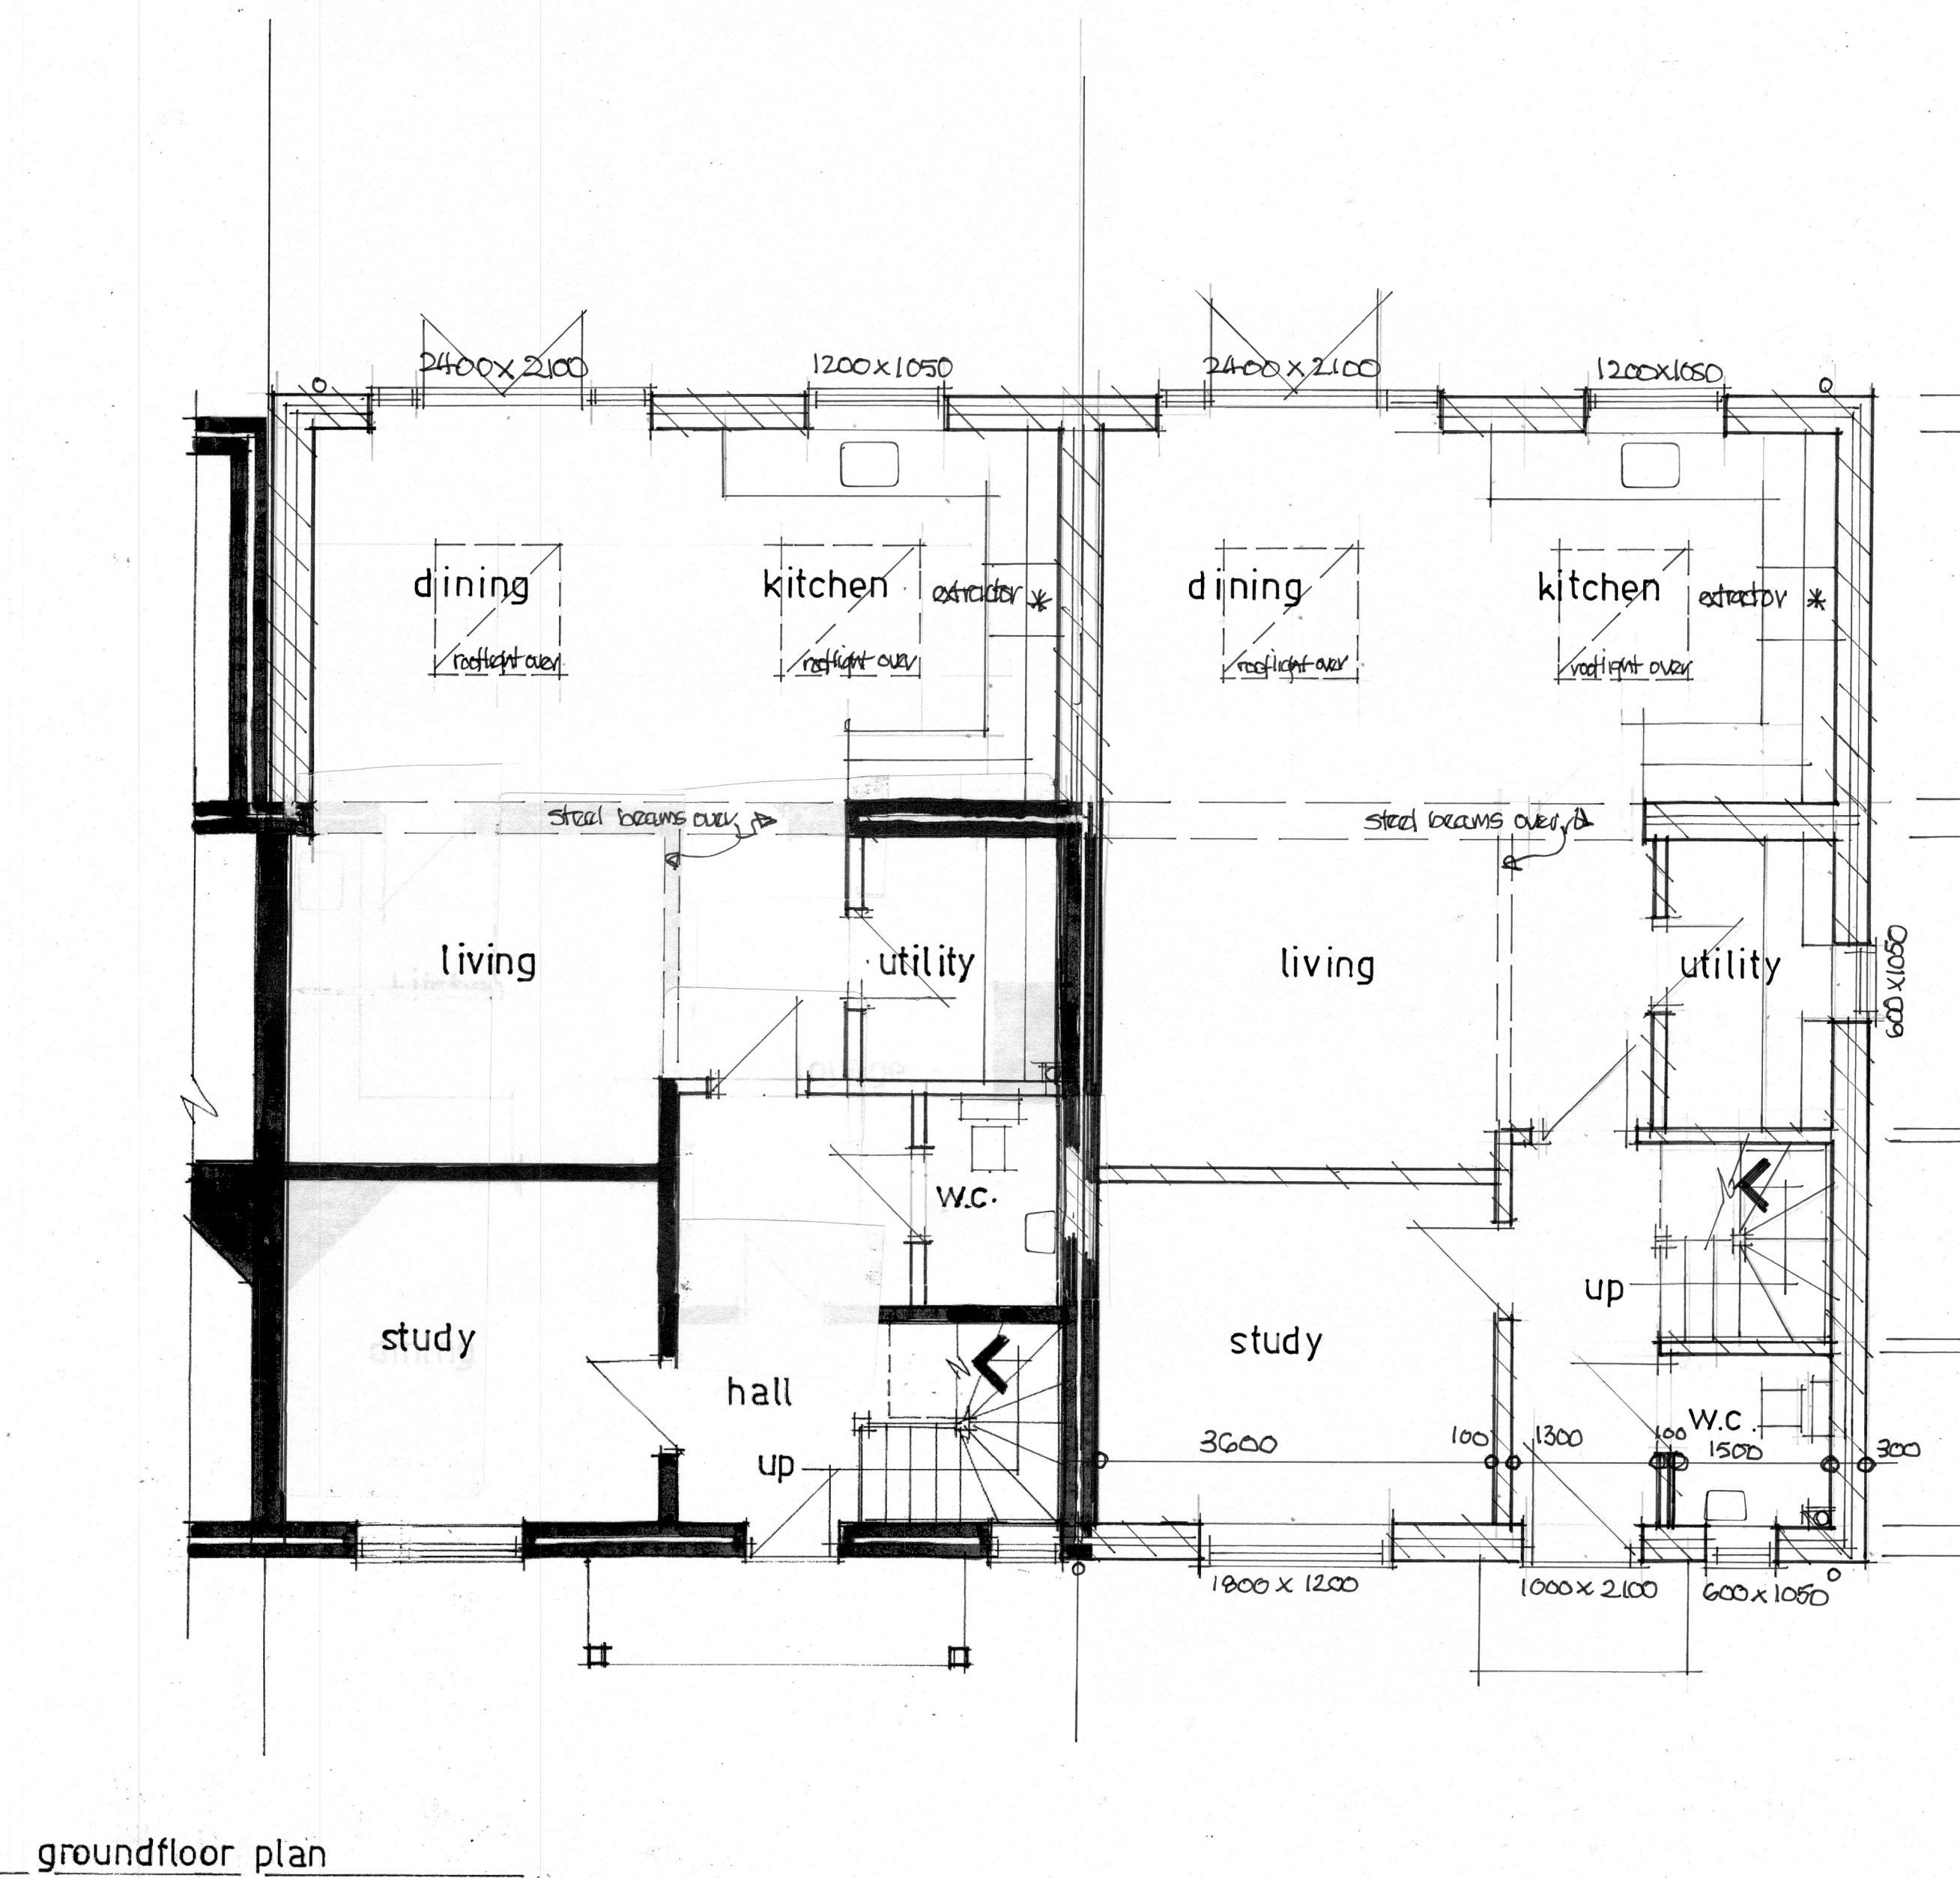
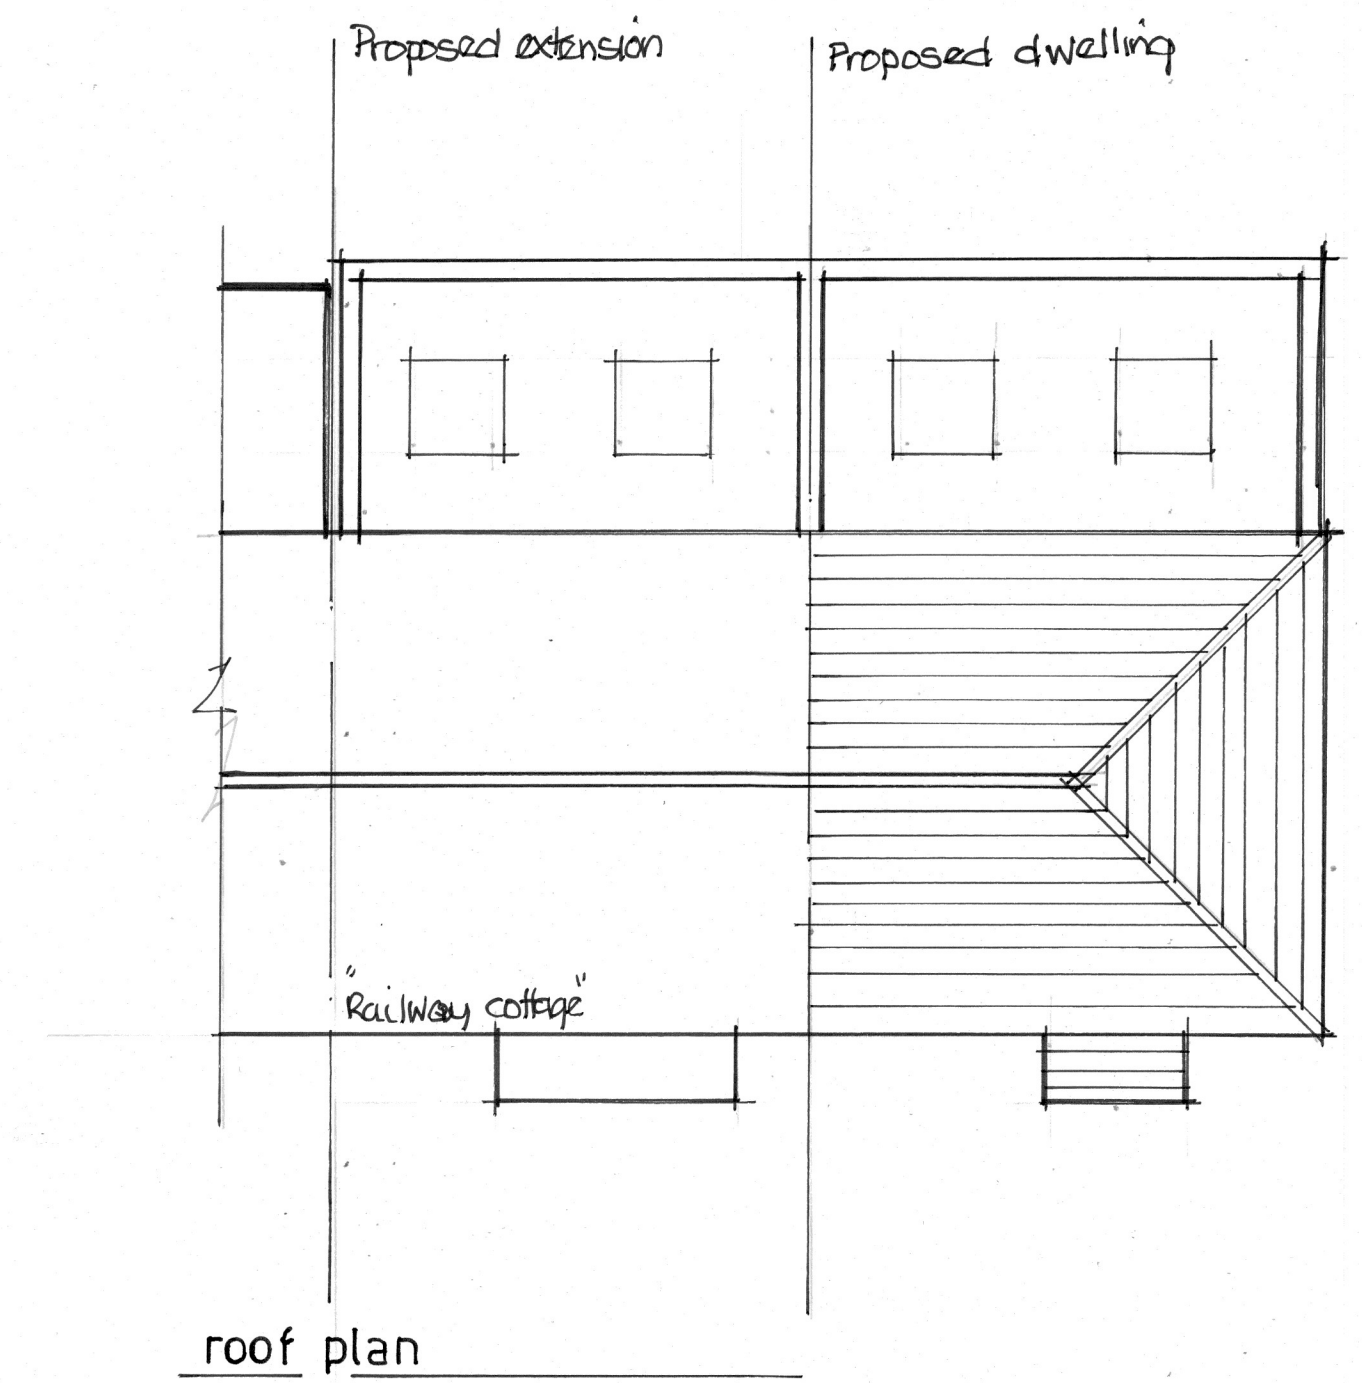


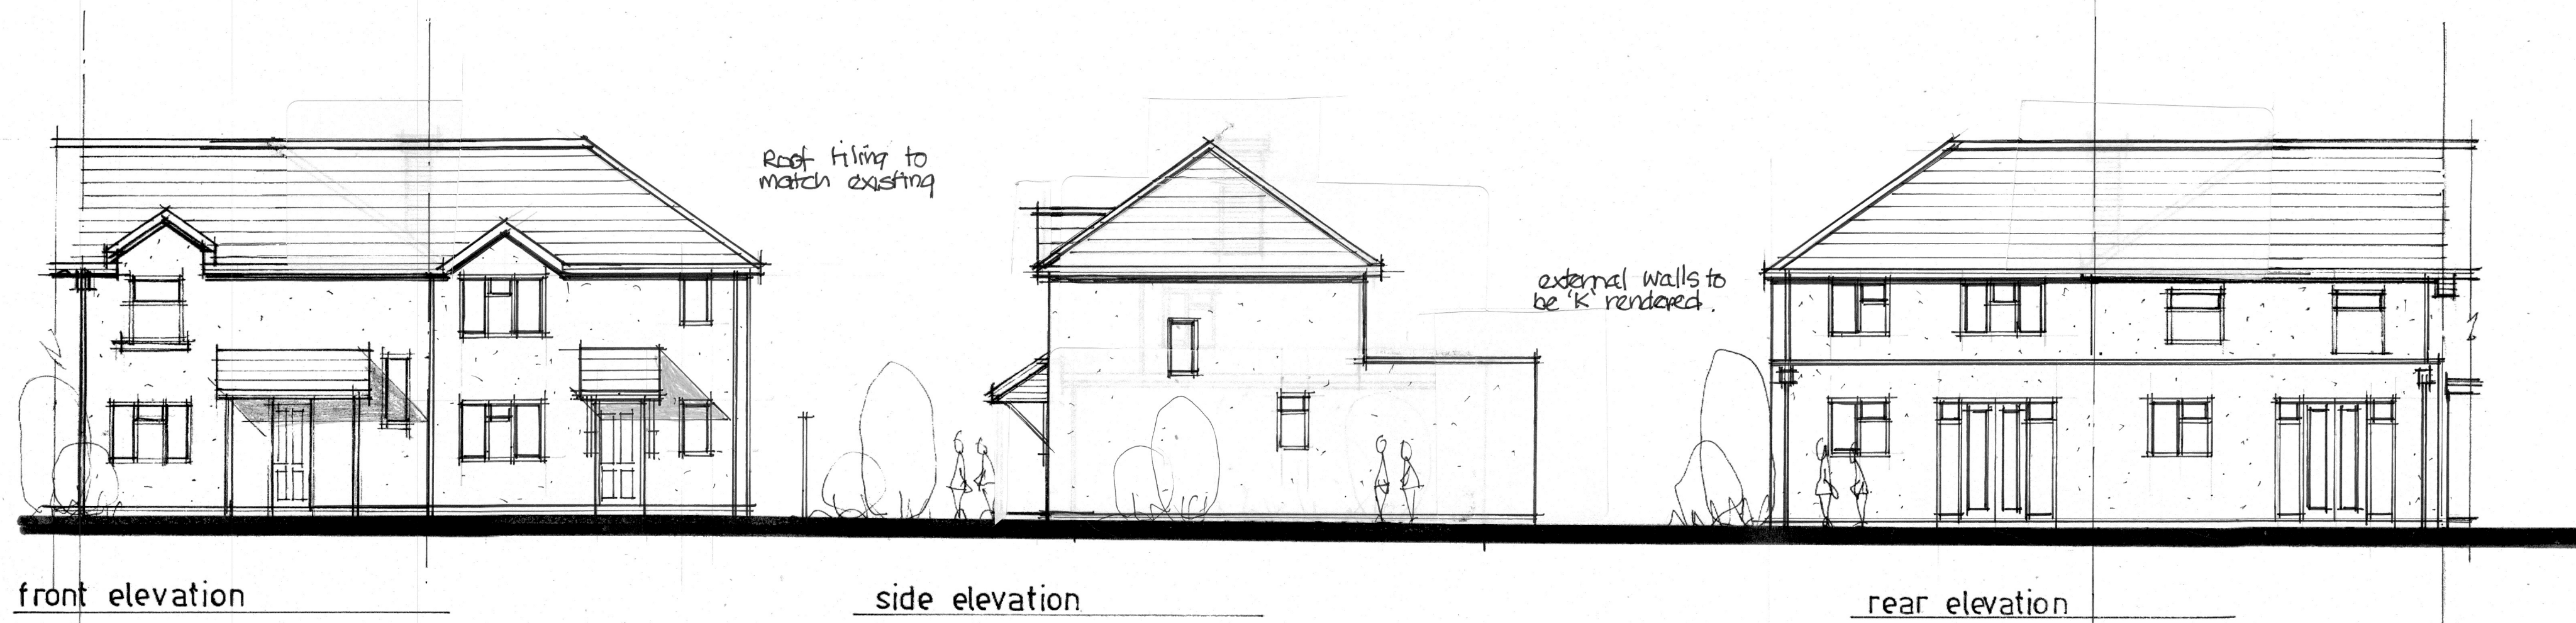

Drawing Title
Proposed rear extension and dwelling
Proposed alterations at 'Railway
Cottage', Allington Lane, Fair, Oak,
Hants. SO50 7DE.

Scale
1:50 1:100 @ A1.

Date
June 22

Drawn by
David Windsor

Drawing no.
R.C. 002.

Rev.