

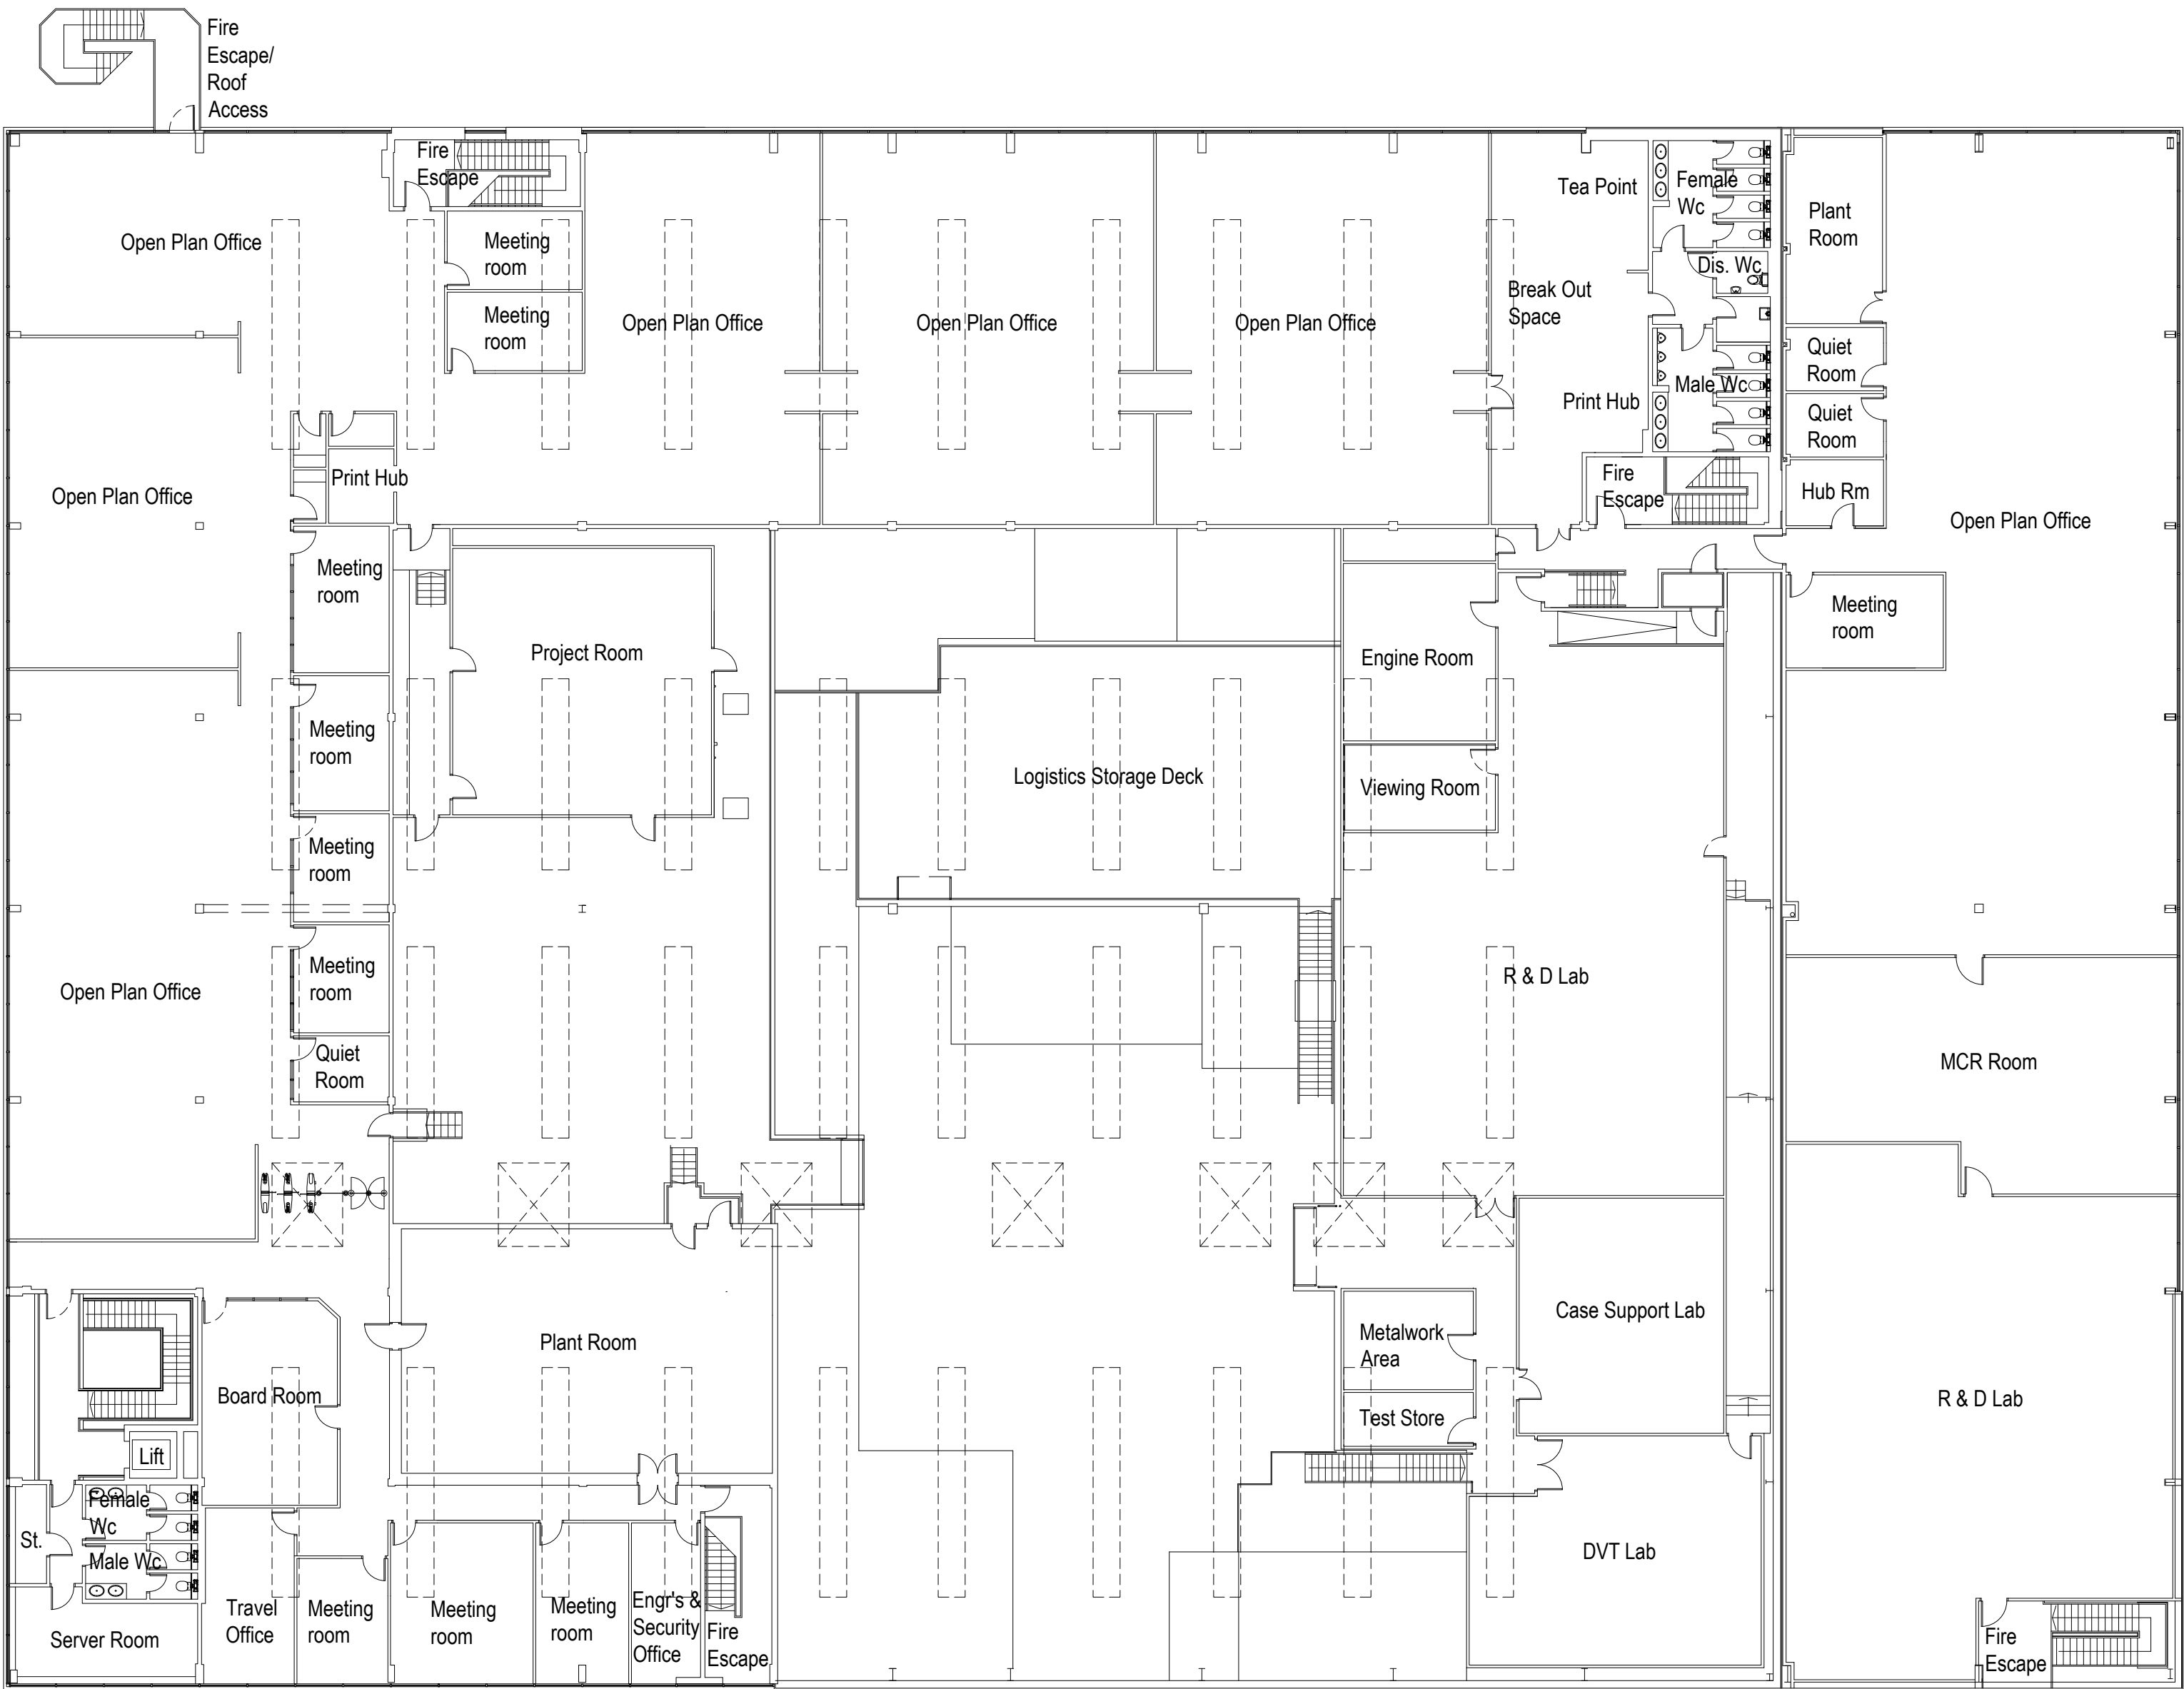


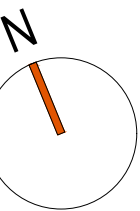

First Floor Plan

0 10m 20m

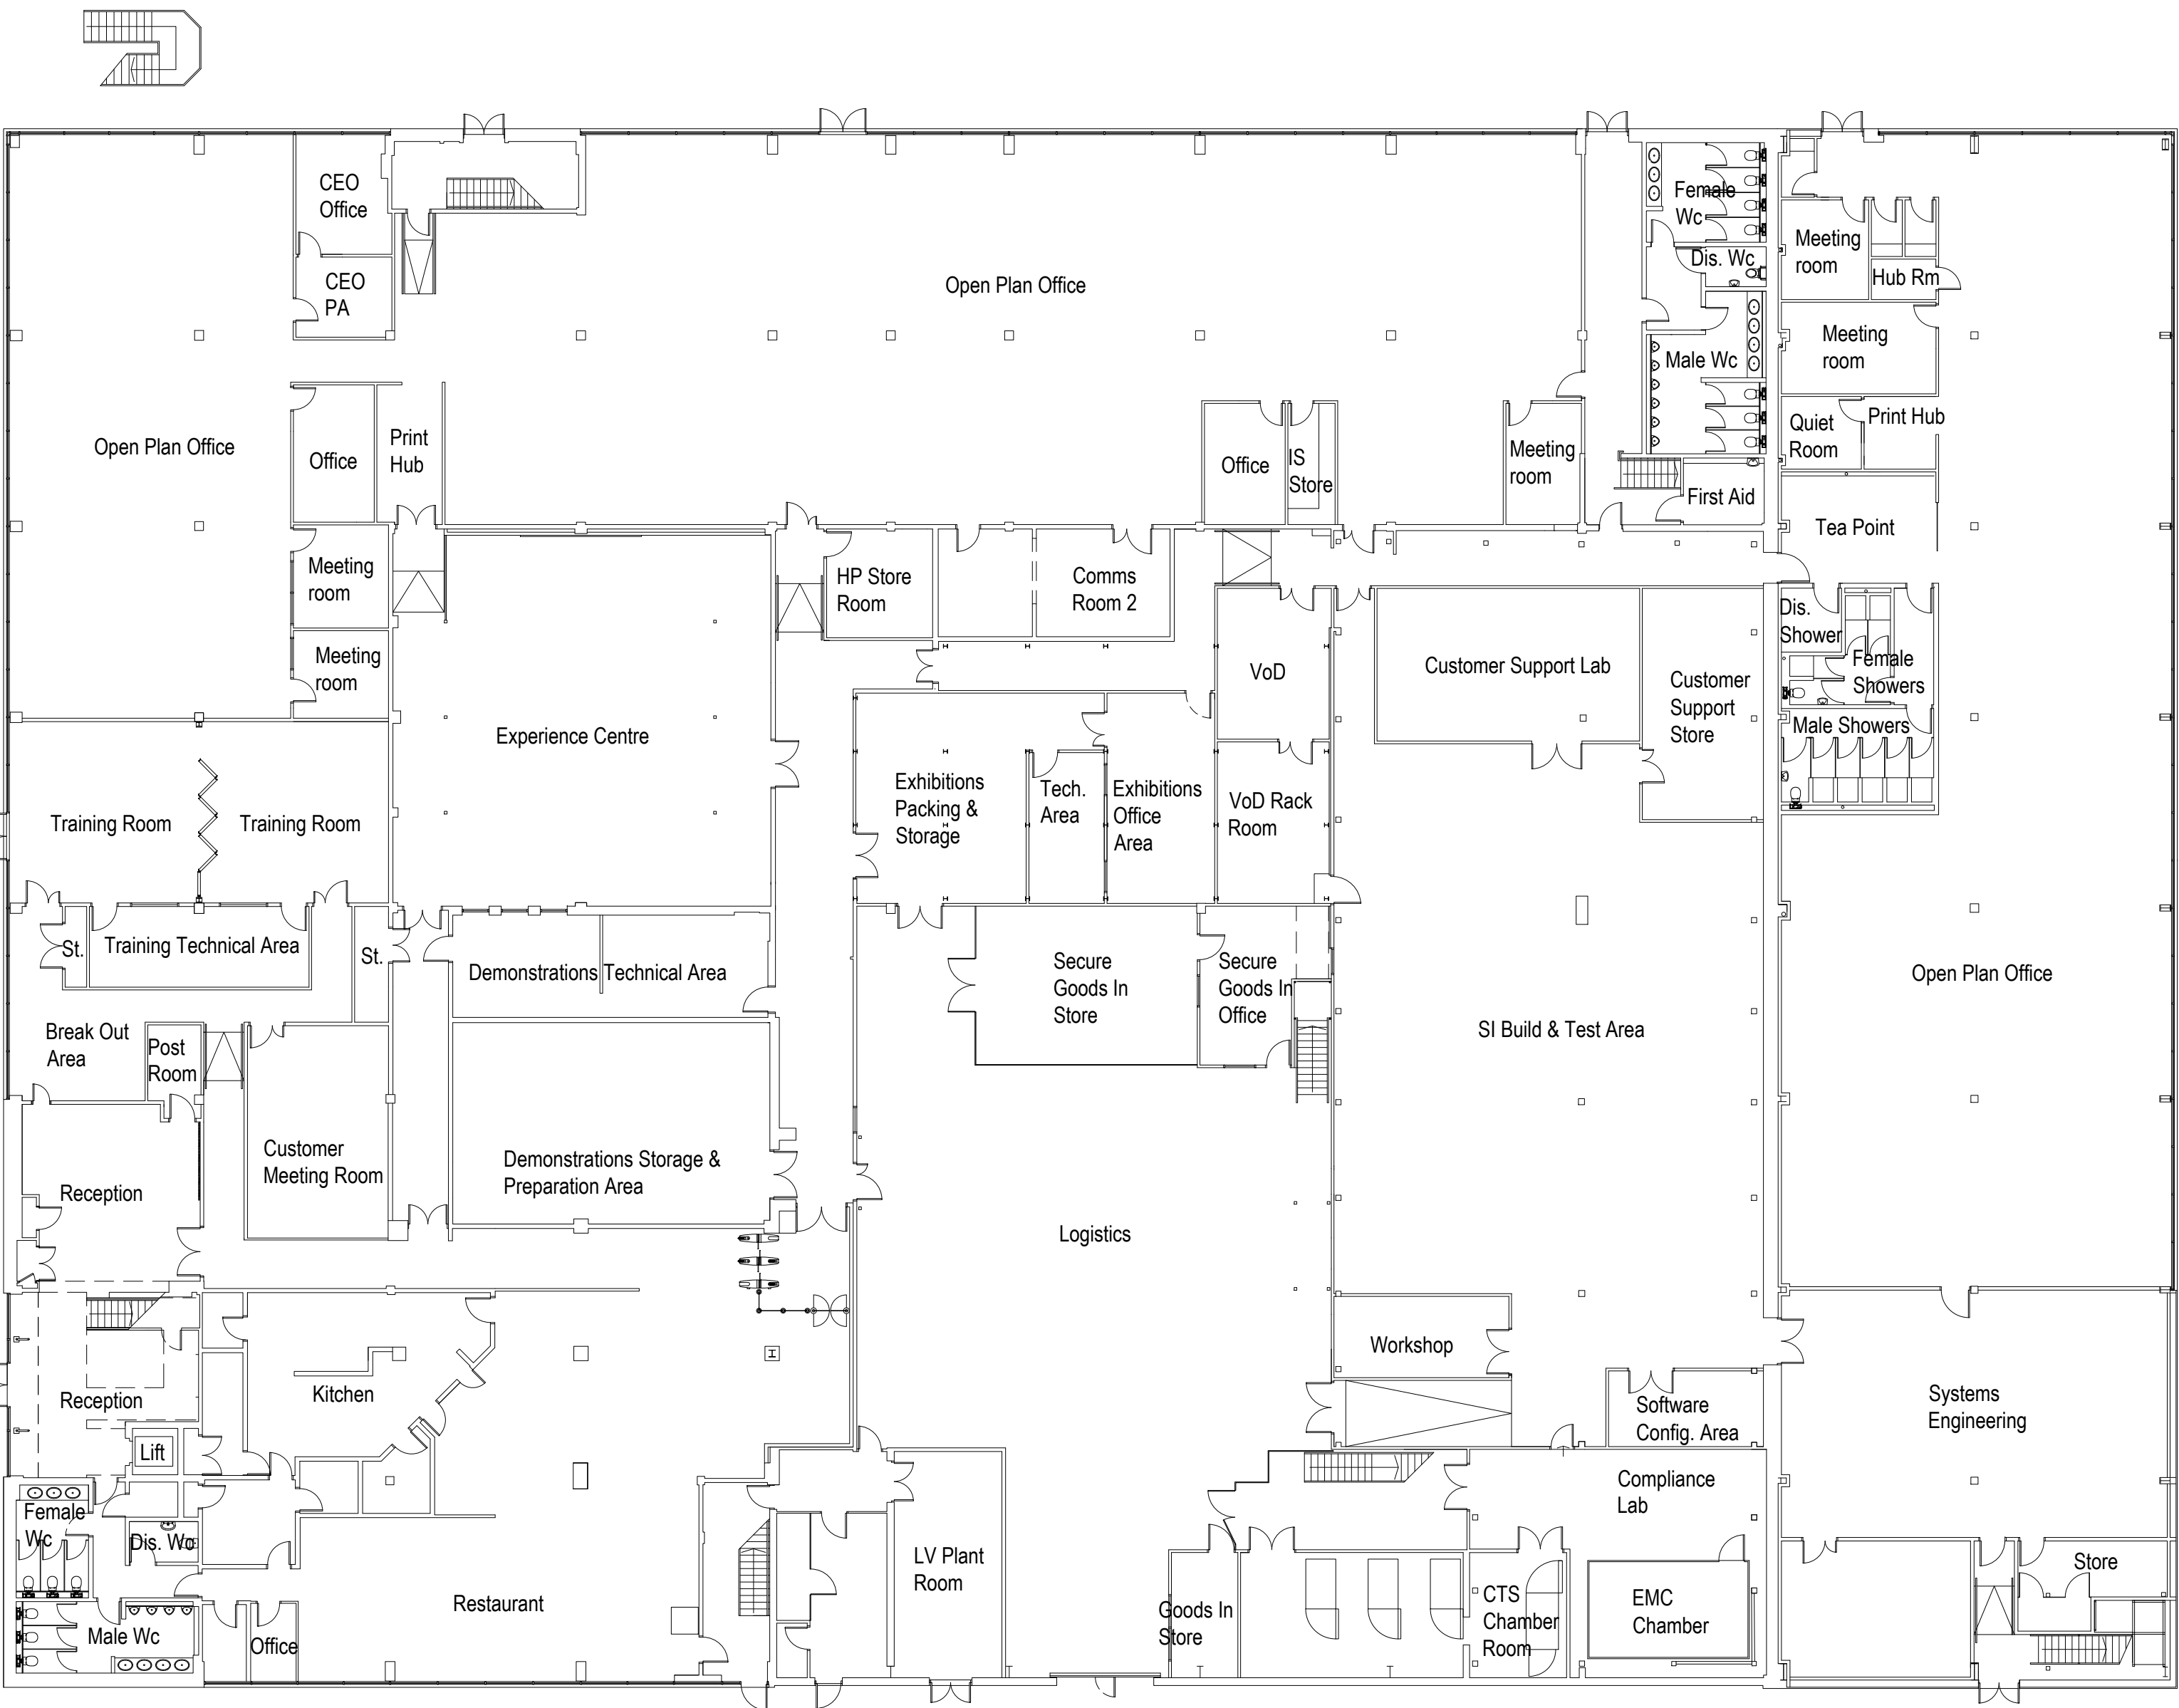

Ground Floor Plan

0 10m 20m