


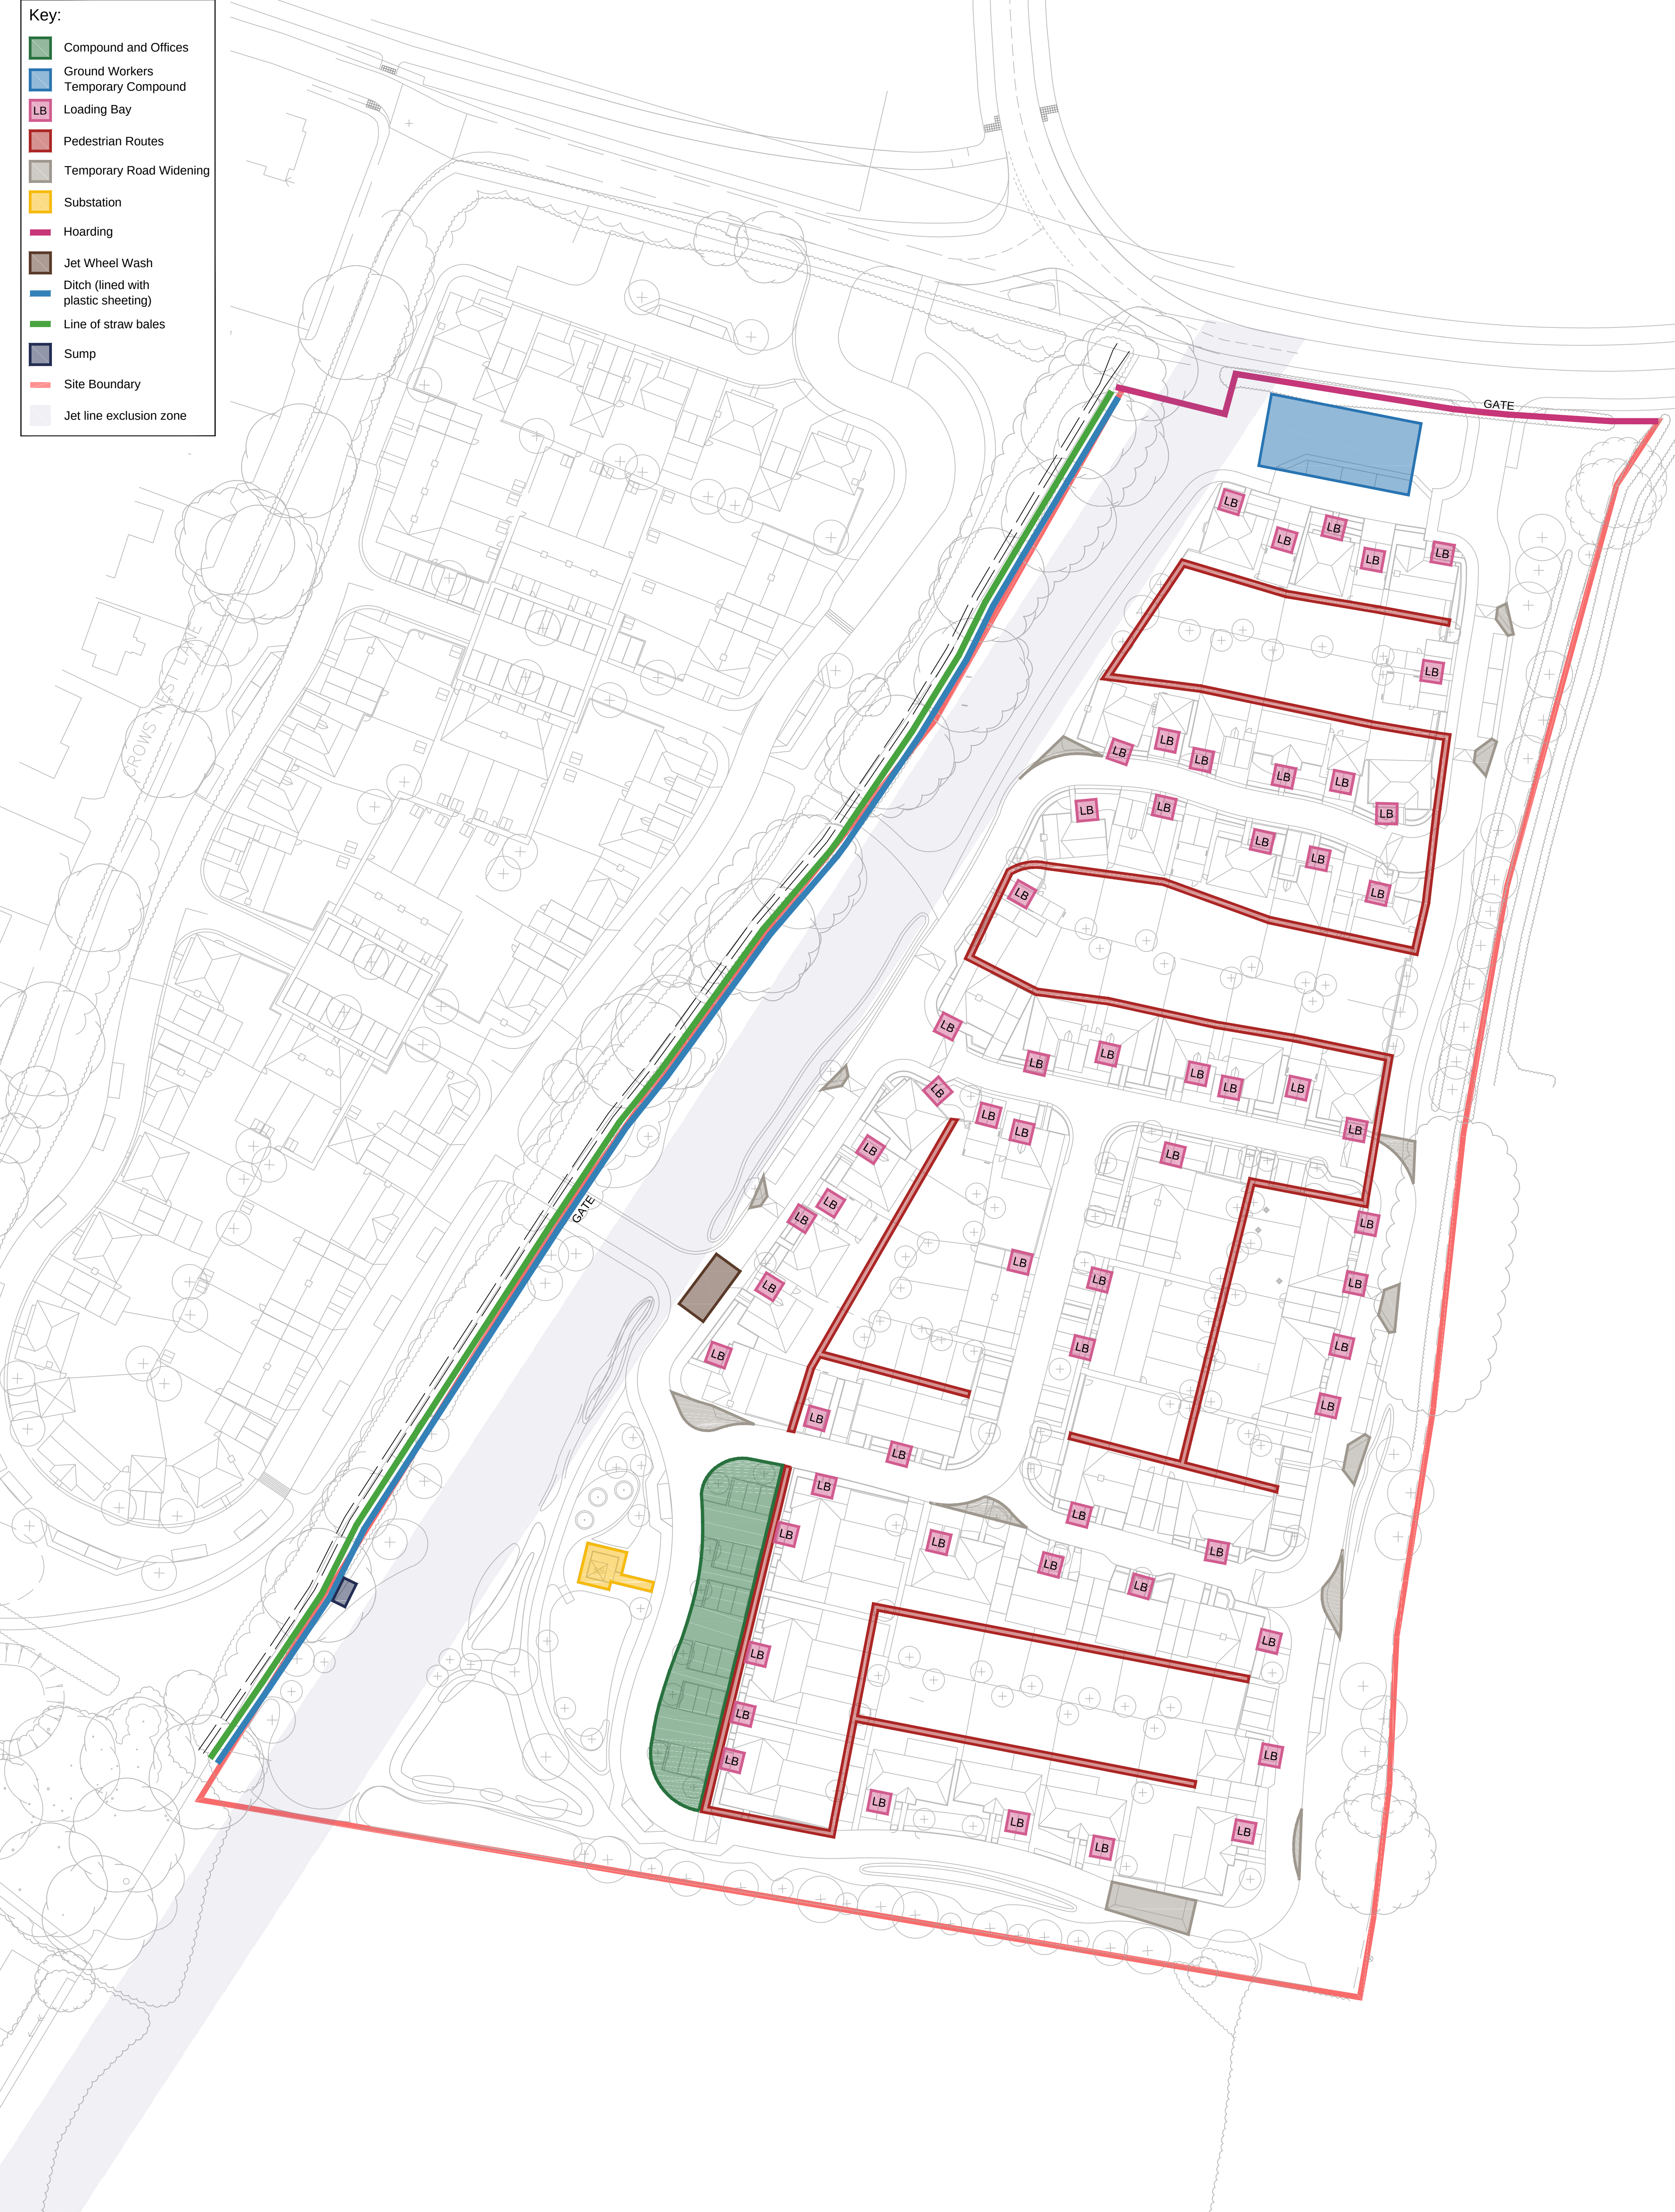

NOTES:

- i. THIS DRAWING IS COPYRIGHT AND SHOULD NOT BE REPRODUCED WITHOUT APPROVAL.
- ii. THIS DRAWING TO BE READ IN CONJUNCTION WITH OTHER CONSULTANTS DRAWINGS. ANY DISCREPANCIES ARE TO BE BROUGHT TO THE ATTENTION OF FOREMAN HOMES.
- iii. DIMENSIONS ARE IN MILLIMETERS AND ELEVATIONS ARE IN METERS UNLESS NOTED OTHERWISE.
- iv. DO NOT SCALE DRAWING.

A	Position of wheel wash updated	AT	JC	21.26.22
Rev	Amendment	Revised by	Checked by	Date

FOREMAN HOMES LIMITED
UNIT 1, STATION INDUSTRIAL PARK
DUNCAN ROAD, PARK GATE
HAMPSHIRE, SO31 1BX

Project
Maddoxford Phase 2

Drawing Title
Site Setup Plan

Drawn: AT	Checked: CJ	Date: 12.07.21	Scale: 1:500 @A1
Drawing Status PRELIMINARY	Drawing Number MP2-SSP-001	Revision A	

FOREMAN HOMES