


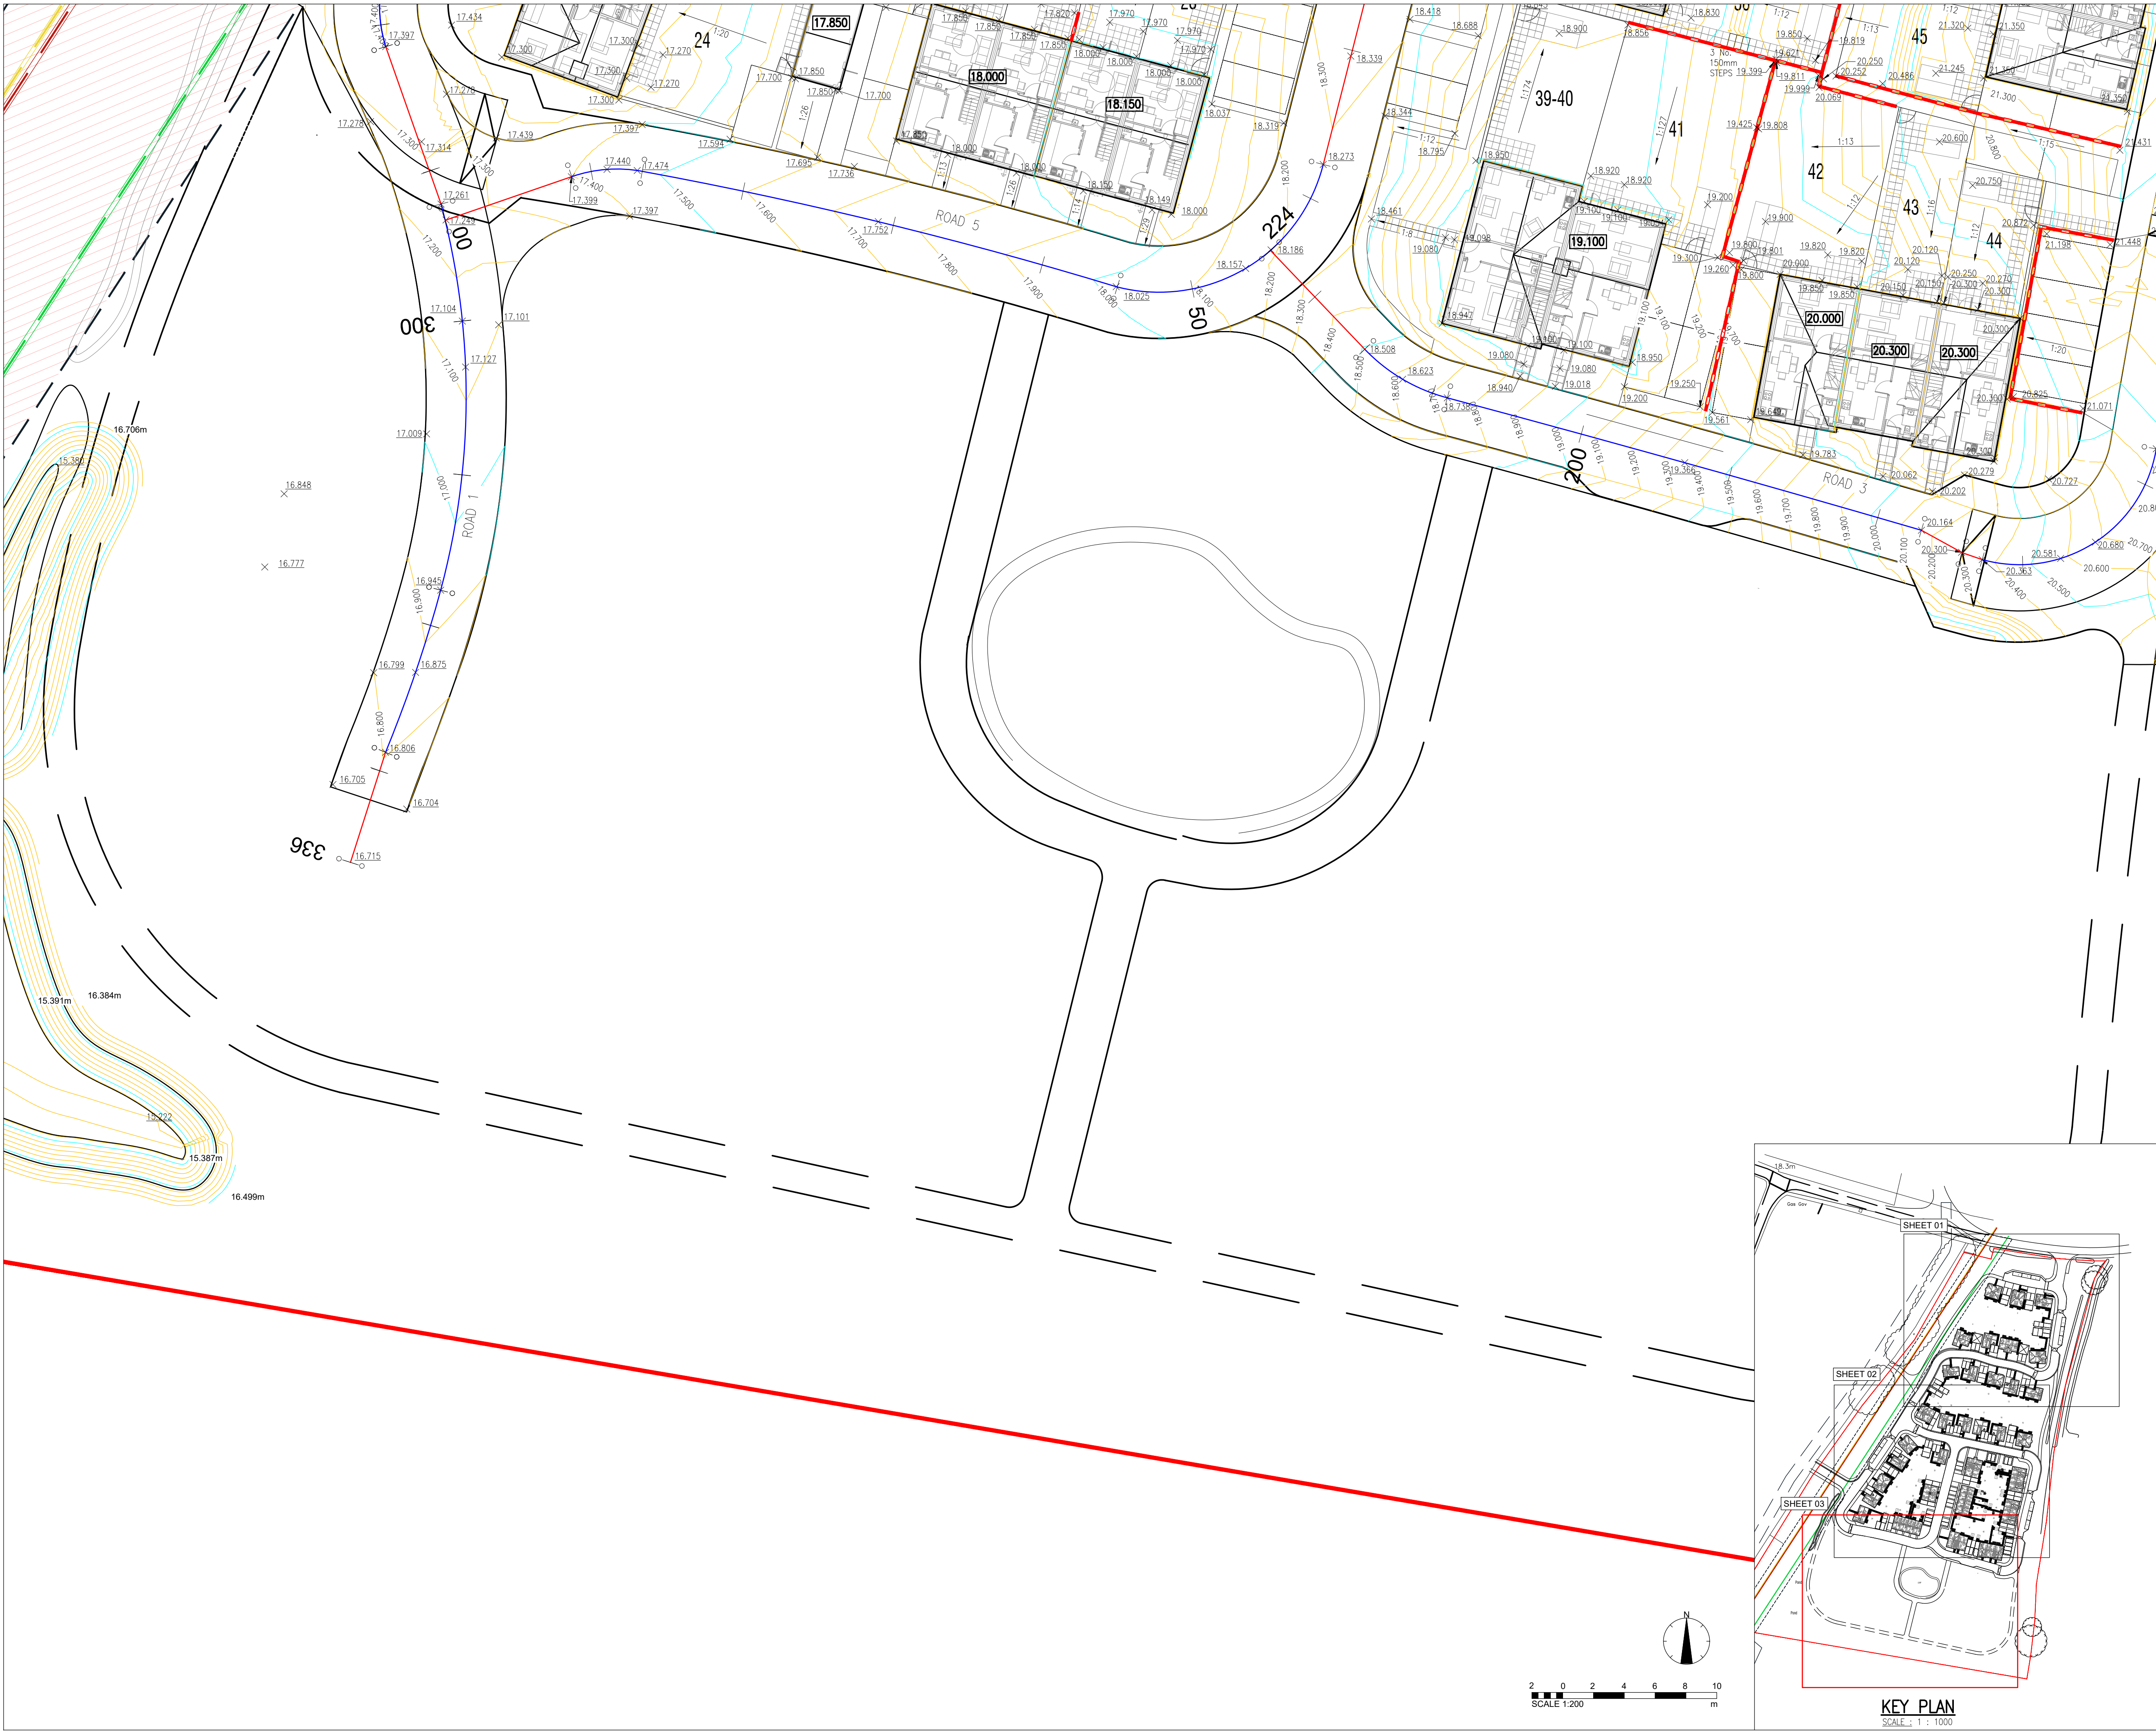

DISCLAIMER NOTES:

- THIS DOCUMENT IS COPYRIGHT OF THE ORIGINATOR AND MUST BE TREATED AS CONFIDENTIAL.
- THIS DOCUMENT MUST NOT BE ALTERED, REPRODUCED OR DISTRIBUTED WITHOUT PRIOR WRITTEN CONSENT OF THE ORIGINATOR.
- THIS DOCUMENT MUST NOT BE ALTERED - THE ORIGINATOR ACCEPTS NO RESPONSIBILITY FOR ANY DISCREPANCIES ARISING AS A RESULT OF THE ORIGINATOR'S INFORMATION BEING ALTERED BY OTHERS.
- ANY DISCREPANCY MUST BE REPORTED TO THE ORIGINATOR.
- DO NOT SCALE THIS DOCUMENT - USE FIGURED DIMENSIONS ONLY.
- ALL DIMENSIONS MUST BE CHECKED ON SITE PRIOR TO COMMENCEMENT OF ANY RELATED WORKS.
- THIS DOCUMENT MUST BE READ IN CONJUNCTION WITH ALL SUPPORTING DOCUMENTS PRODUCED BY THE ORIGINATOR AND OTHER PROJECT DISCIPLINES.
- THE ORIGINATOR ACCEPTS NO RESPONSIBILITY FOR THE ACCURACY OF BACKGROUND INFORMATION PRODUCED BY THIRD PARTIES - THIS MUST BE TREATED AS INDICATIVE ONLY.
- USERS OF THIS DOCUMENT ARE RESPONSIBLE FOR CHECKING WHICH REVISION IS CURRENT.
- THE DOCUMENT STATUS "INFORMATION" OR "PRELIMINARY" INDICATES THAT THIS DRAWING IS FOR REFERENCE PURPOSES ONLY - THE ORIGINATOR WILL ACCEPT NO RESPONSIBILITY FOR THE COMPLETENESS OF INFORMATION UNDER THIS STATUS.
- THE DOCUMENT STATUS "RECORD" OR "AS BUILT" HAS BEEN PREPARED, IN PART, BASED UPON INFORMATION FURNISHED BY OTHERS. WHILE THIS INFORMATION IS BELIEVED TO BE RELIABLE, THE ORIGINATOR ASSUMES NO RESPONSIBILITY FOR THE ACCURACY OF THIS "RECORD" OR "AS BUILT" DOCUMENT OR FOR ANY ERRORS OR OMISSIONS THAT MAY HAVE BEEN INCORPORATED INTO IT AS A RESULT OF INCORRECT INFORMATION PROVIDED TO THE ORIGINATOR. THOSE RELYING ON THE "RECORD" OR "AS BUILT" DOCUMENT ARE ADVISED TO OBTAIN INDEPENDENT VERIFICATION OF ITS ACCURACY.

DRAWING NOTES:

CDM REGULATIONS 2015  
SIGNIFICANT OR NON-OBVIOUS RISKS AND RISKS WHICH ARE DIFFICULT TO MANAGE ARE IDENTIFIED ON THIS DRAWING USING THE FOLLOWING SYMBOL IDENTIFIED TO THE RIGHT WITH BRIEF ACCOMPANYING TEXT. FOR FURTHER DETAILS OF THE RISKS IDENTIFIED BY DESIGNERS, REFERENCE SHOULD BE MADE TO CDM HAZARD REGISTER.

CONSISTENT AND AGREEMENT TO BE SOUGHT FROM FUEL LINE ASSET OWNER PRIOR TO ANY INVESTIGATION AND CONSTRUCTION WORKS COMMENCING

ARCHITECT'S LAYOUT:  
HGP DRAWING - 18.122.101 REV:A  
INCORPORATING AMENDMENTS, FOREMAN HOMES - 13/10/2021

PIPELINE INFORMATION:  
ESSO DRAWING - XXX-XXX-XXX REV:B

PIPELINE SURVEY:  
FOREMAN HOMES - FHL-EXT-001 REV:B

**LEGEND**

- × PROPOSED SPOT LEVEL
- 20.775 PROPOSED FINISHED FLOOR LEVEL
- PROPOSED GRAVEL BOARD (450mm MAX)
- PROPOSED FALL DIRECTION AND GRADIENT
- MAJOR CONTOUR (0.5m INTERVAL)
- MINOR CONTOUR (0.1m INTERVAL)
- 19.000 CONTOUR ELEVATION LABEL

|     |                                            |            |       |
|-----|--------------------------------------------|------------|-------|
| C04 | UPDATE IN ACCORDANCE WITH CLIENTS COMMENTS | 21/10/2021 | JM    |
| C03 | UPDATE IN ACCORDANCE WITH CLIENTS COMMENTS | 11/10/2021 | RML   |
| C02 | CONSTRUCTION ISSUE                         | 22/09/2021 | CL    |
| C01 | CONSTRUCTION ISSUE                         | 07/09/2021 | CL    |
| P02 | FINAL ISSUE FOR COMMENT                    | 27/08/2021 | CL    |
| P01 | PRELIMINARY ISSUE                          | 28/07/2021 | CL    |
| REV | DESCRIPTION                                | DATE       | DRAWN |

ORIGINATOR:

**RIDGE**

PARTNERSHIP HOUSE  
MOORSIDE ROAD  
WINCHESTER  
SO23 7RX

TEL: 01962 834400  
WWW.RIDGE.CO.UK

CLIENT:

**FOREMAN HOMES**

**FOREMAN HOMES**

PROJECT:  
**MADDOXFORD LANE  
BOORLEY GREEN  
PHASE 2**

TITLE:  
**PROPOSED LEVELS LAYOUT  
SHEET 03**

|      |      |       |              |                           |
|------|------|-------|--------------|---------------------------|
| ENG: | CSE: | ICSE: | SCALE: 1:200 | @ A1                      |
| CL   |      |       |              | INITIAL ISSUE: 28/07/2021 |

STATUS:

**CONSTRUCTION**

DRAWING No:

|          |      |       |        |       |       |         |      |
|----------|------|-------|--------|-------|-------|---------|------|
| PROJECT: | ORG: | ZONE: | LEVEL: | TYPE: | ROLE: | NUMBER: | REV: |
| 5015142  | RDG  | XX    | ST     | DR    | C     | 1111    | C04  |