


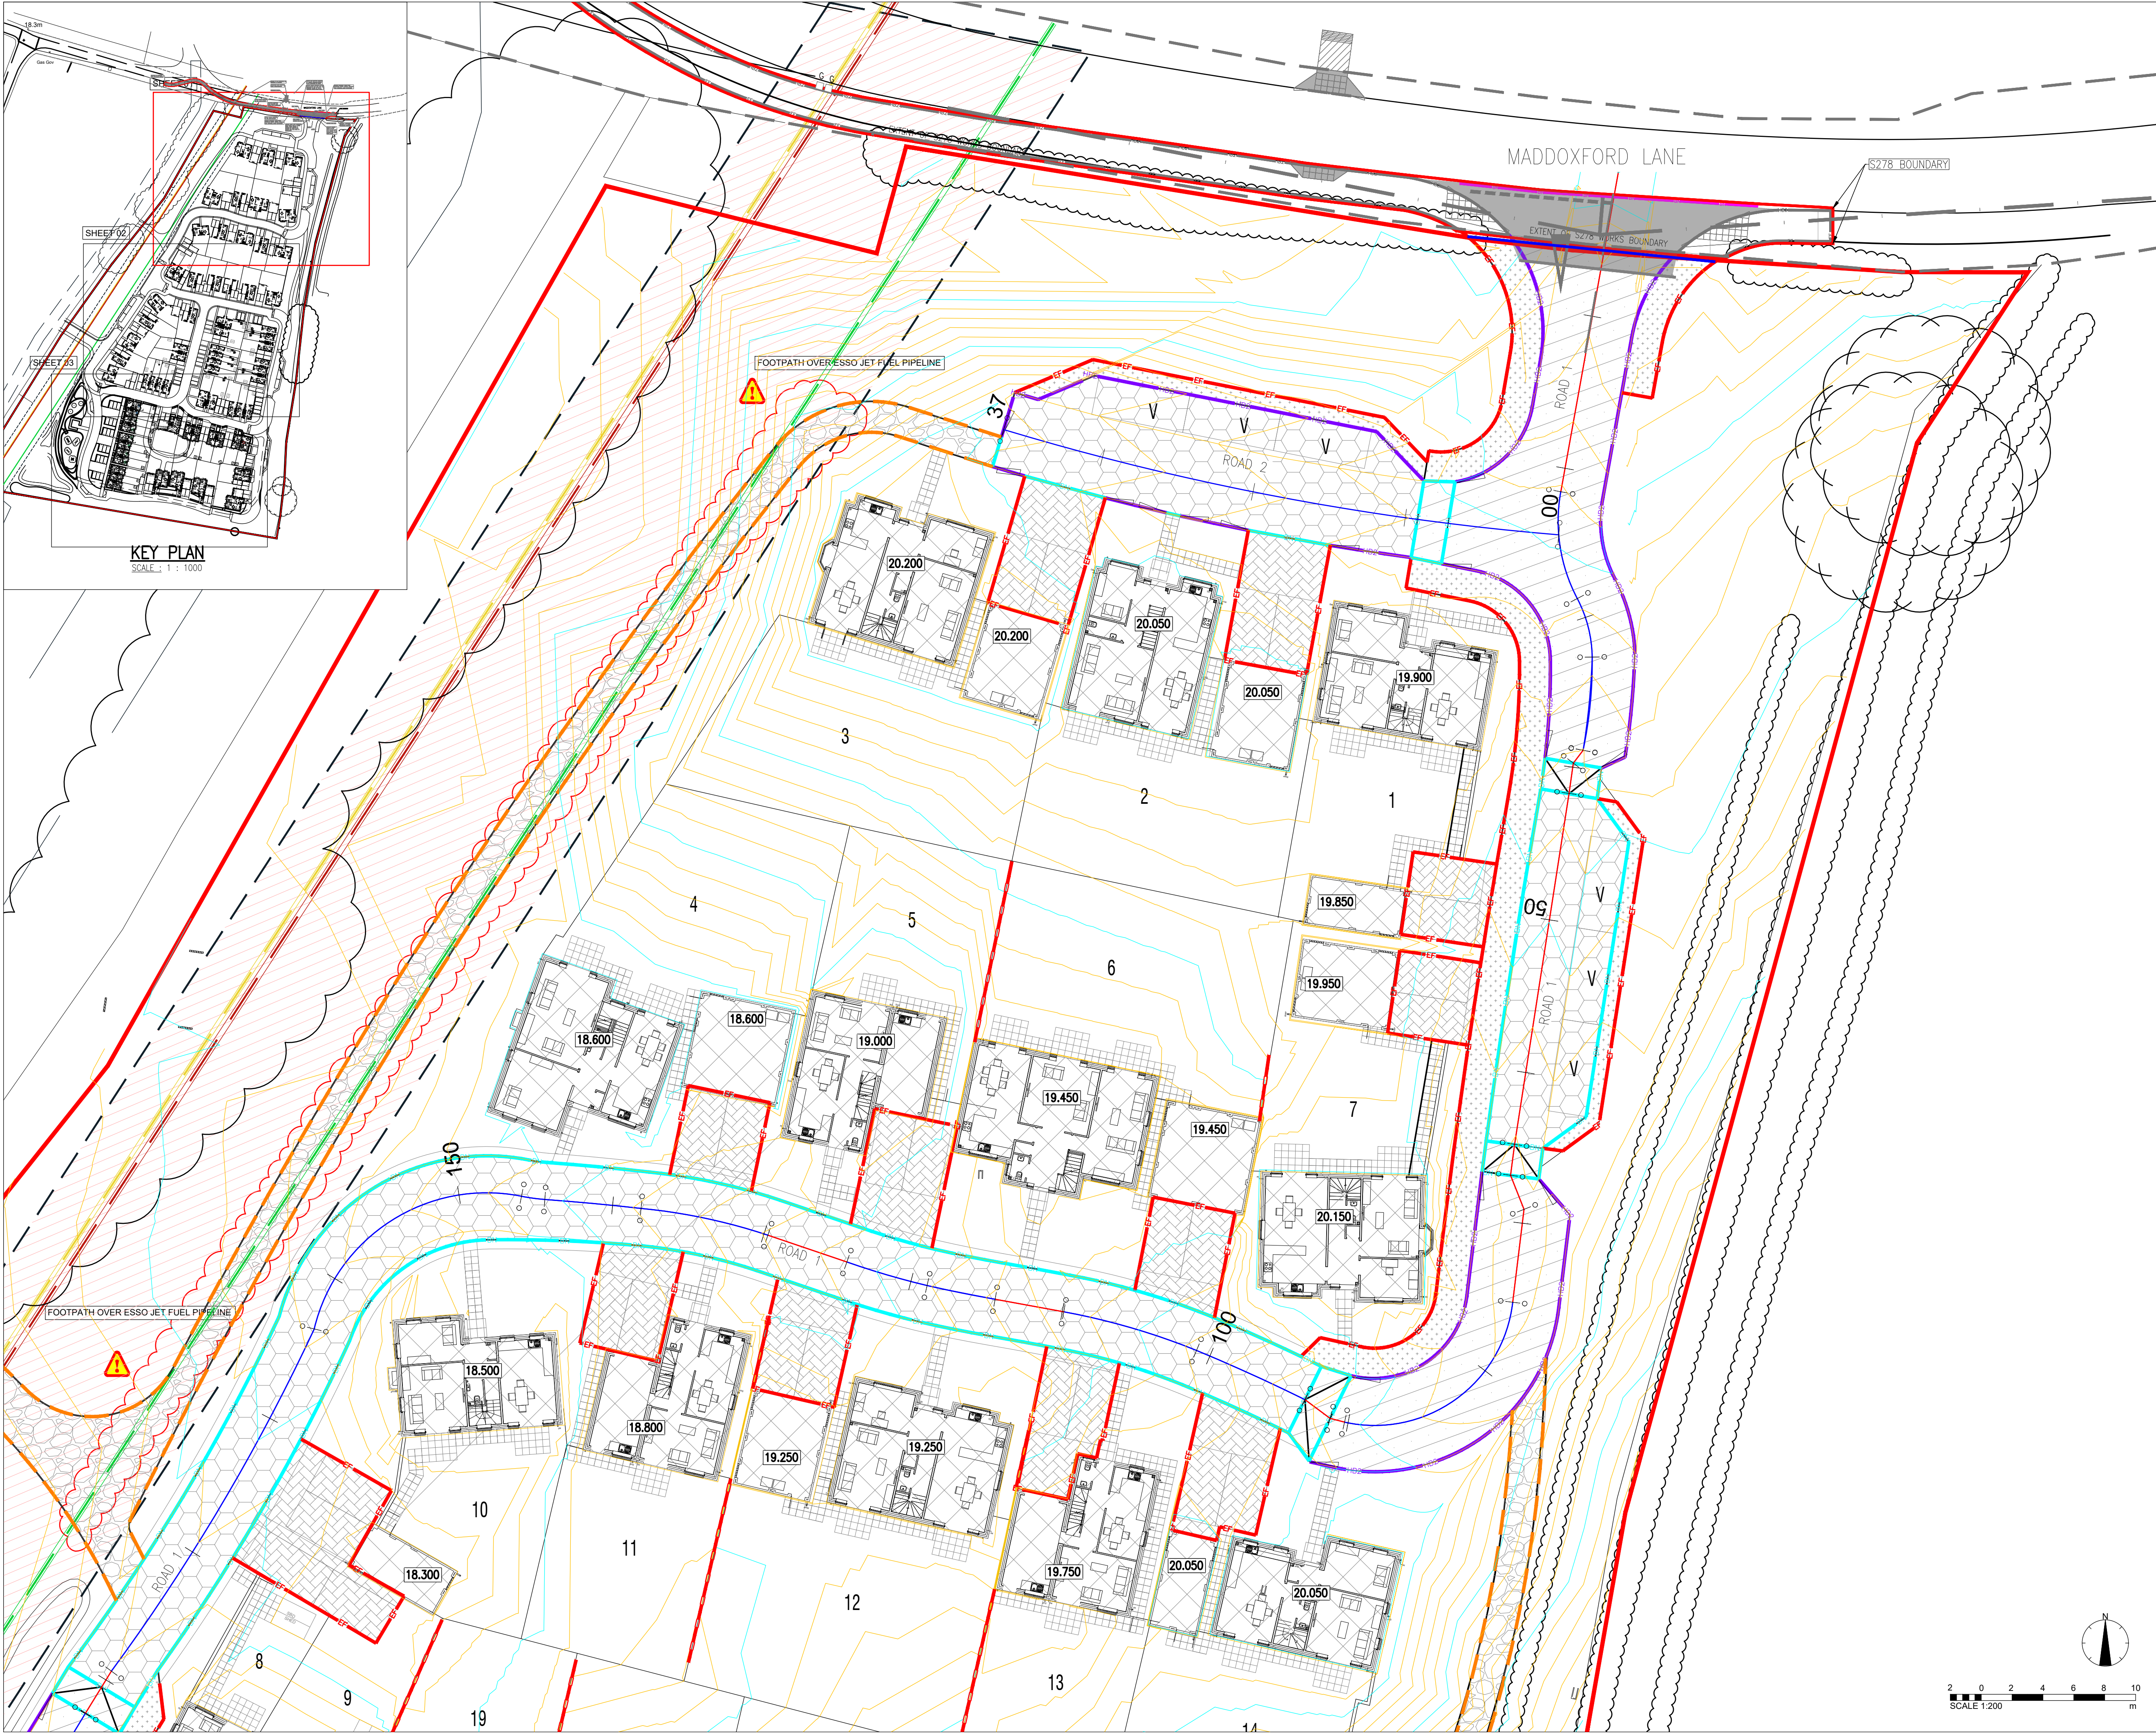

DISCLAIMER NOTES:

- THIS DOCUMENT IS COPYRIGHT OF THE ORIGINATOR AND MUST BE TREATED AS CONFIDENTIAL
- THIS DOCUMENT MUST NOT BE ALTERED, REPRODUCED OR DISTRIBUTED WITHOUT PRIOR WRITTEN CONSENT OF THE ORIGINATOR
- THIS DOCUMENT MUST NOT BE ALTERED - THE ORIGINATOR ACCEPTS NO RESPONSIBILITY FOR ANY DISCREPANCIES ARISING AS A RESULT OF THE ORIGINATOR'S INFORMATION BEING ALTERED BY OTHERS
- ANY DISCREPANCY MUST BE REPORTED TO THE ORIGINATOR
- DO NOT SCALE THIS DOCUMENT - USE FIGURED DIMENSIONS ONLY
- ALL DIMENSIONS MUST BE CHECKED ON SITE PRIOR TO COMMENCEMENT OF ANY RELATED WORKS
- THIS DOCUMENT MUST BE READ IN CONJUNCTION WITH ALL SUPPORTING DOCUMENTS PRODUCED BY THE ORIGINATOR AND OTHER PROJECT DISCIPLINES
- THE ORIGINATOR ACCEPTS NO RESPONSIBILITY FOR THE ACCURACY OF BACKGROUND INFORMATION PRODUCED BY THIRD PARTIES - THIS MUST BE TREATED AS INDICATIVE ONLY
- USERS OF THIS DOCUMENT ARE RESPONSIBLE FOR CHECKING WHICH REVISION IS CURRENT
- THE DOCUMENT STATUS "INFORMATION" OR "PRELIMINARY", INDICATES THAT THIS DRAWING IS FOR REFERENCE PURPOSES ONLY - THE ORIGINATOR WILL ACCEPT NO RESPONSIBILITY FOR THE COMPLETENESS OF INFORMATION UNDER THIS STATUS
- THE DOCUMENT STATUS "RECORD" OR "AS BUILT" HAS BEEN PREPARED, IN PART, BASED UPON INFORMATION FURNISHED BY OTHERS. WHILE THIS INFORMATION IS BELIEVED TO BE RELIABLE, THE ORIGINATOR ASSUMES NO RESPONSIBILITY FOR THE ACCURACY OF THIS "RECORD" OR "AS BUILT" DOCUMENT OR FOR ANY ERRORS OR OMISSIONS THAT MAY HAVE BEEN INCORPORATED INTO IT AS A RESULT OF INCORRECT INFORMATION PROVIDED TO THE ORIGINATOR. THOSE RELYING ON THE "RECORD" OR "AS BUILT" DOCUMENT ARE ADVISED TO OBTAIN INDEPENDENT VERIFICATION OF ITS ACCURACY

DRAWING NOTES:

CDM REGULATIONS 2015
SIGNIFICANT OR NON-OBSVIOUS RISKS AND RISKS WHICH ARE DIFFICULT TO MANAGE ARE IDENTIFIED ON THIS DRAWING USING THE FOLLOWING SYMBOL IDENTIFIED TO THE RIGHT WITH BRIEF ACCOMPANYING TEXT. FOR FURTHER DETAILS OF THE RISKS IDENTIFIED BY DESIGNERS, REFERENCE SHOULD BE MADE TO CDM HAZARD REGISTER.

CONSENT AND AGREEMENT TO BE SOUGHT FROM FUEL LINE ASSET OWNER PRIOR TO ANY INVESTIGATION AND CONSTRUCTION WORKS COMMENCING

ARCHITECT'S LAYOUT:
HSP DRAWING - 18.122-101 REV:A
INCORPORATING AMENDMENTS, FOREMAN HOMES - 13/10/2021

PIPELINE INFORMATION:
ESSO DRAWING - XXX-XXX-XXX REV:B

PIPELINE SURVEY:
FOREMAN HOMES - FHL-EXT-001 REV:B

- LEGEND
- PROPOSED HB2 KERB
 - PROPOSED BN KERB
 - PROPOSED EF KERB
 - PROPOSED TAPER KERB
 - PROPOSED TIMBER EDGING
 - PROPOSED SOFT LANDSCAPING TO ARCHITECT'S SPECIFICATION
 - PROPOSED PERMEABLE PAVING TO ENGINEERS' DETAIL
 - PROPOSED BLOCK PAVED RAISED TABLE
 - PROPOSED ASPHALT ROAD
 - PROPOSED FOOTWAY
 - PROPOSED PUBLIC FOOTPATH
 - PROPOSED BUILDING
 - PROPOSED GRAVEL BOARD (450mm MAX)

C05	UPDATE IN ACCORDANCE WITH CLIENTS COMMENTS	21/02/2022	RML
C04	UPDATE IN ACCORDANCE WITH CLIENTS COMMENTS	21/10/2021	JM
C03	UPDATE IN ACCORDANCE WITH CLIENTS COMMENTS	11/10/2021	RML
C02	CONSTRUCTION ISSUE	22/09/2021	CL
C01	CONSTRUCTION ISSUE	07/09/2021	CL
P02	FINAL ISSUE FOR COMMENT	27/08/2021	CL
P01	PRELIMINARY ISSUE	28/07/2021	CL
REV	DESCRIPTION	DATE	DRAWN

ORIGINATOR:

PARTNERSHIP HOUSE
MOORSIDE ROAD
WINCHESTER
SO23 7RX

TEL: 01962 834400
WWW.RIDGE.CO.UK

CLIENT:

FOREMAN HOMES

PROJECT:
MADDOXFORD LANE
BOORLEY GREEN
PHASE 2

TITLE:
PROPOSED EXTERNAL WORKS
LAYOUT SHEET 01

ENG:	CSE:	ICSE:	SCALE: 1:200	@ A1
CL			INITIAL ISSUE: 28/07/2021	
STATUS:				
CONSTRUCTION				
DRAWING No:				
PROJECT:	ORG:	ZONE:	LEVEL:	TYPE:
5015142	RDG	XX	ST	DR
ROLE:	NUMBER:	REV:		
C	1100	C05		