


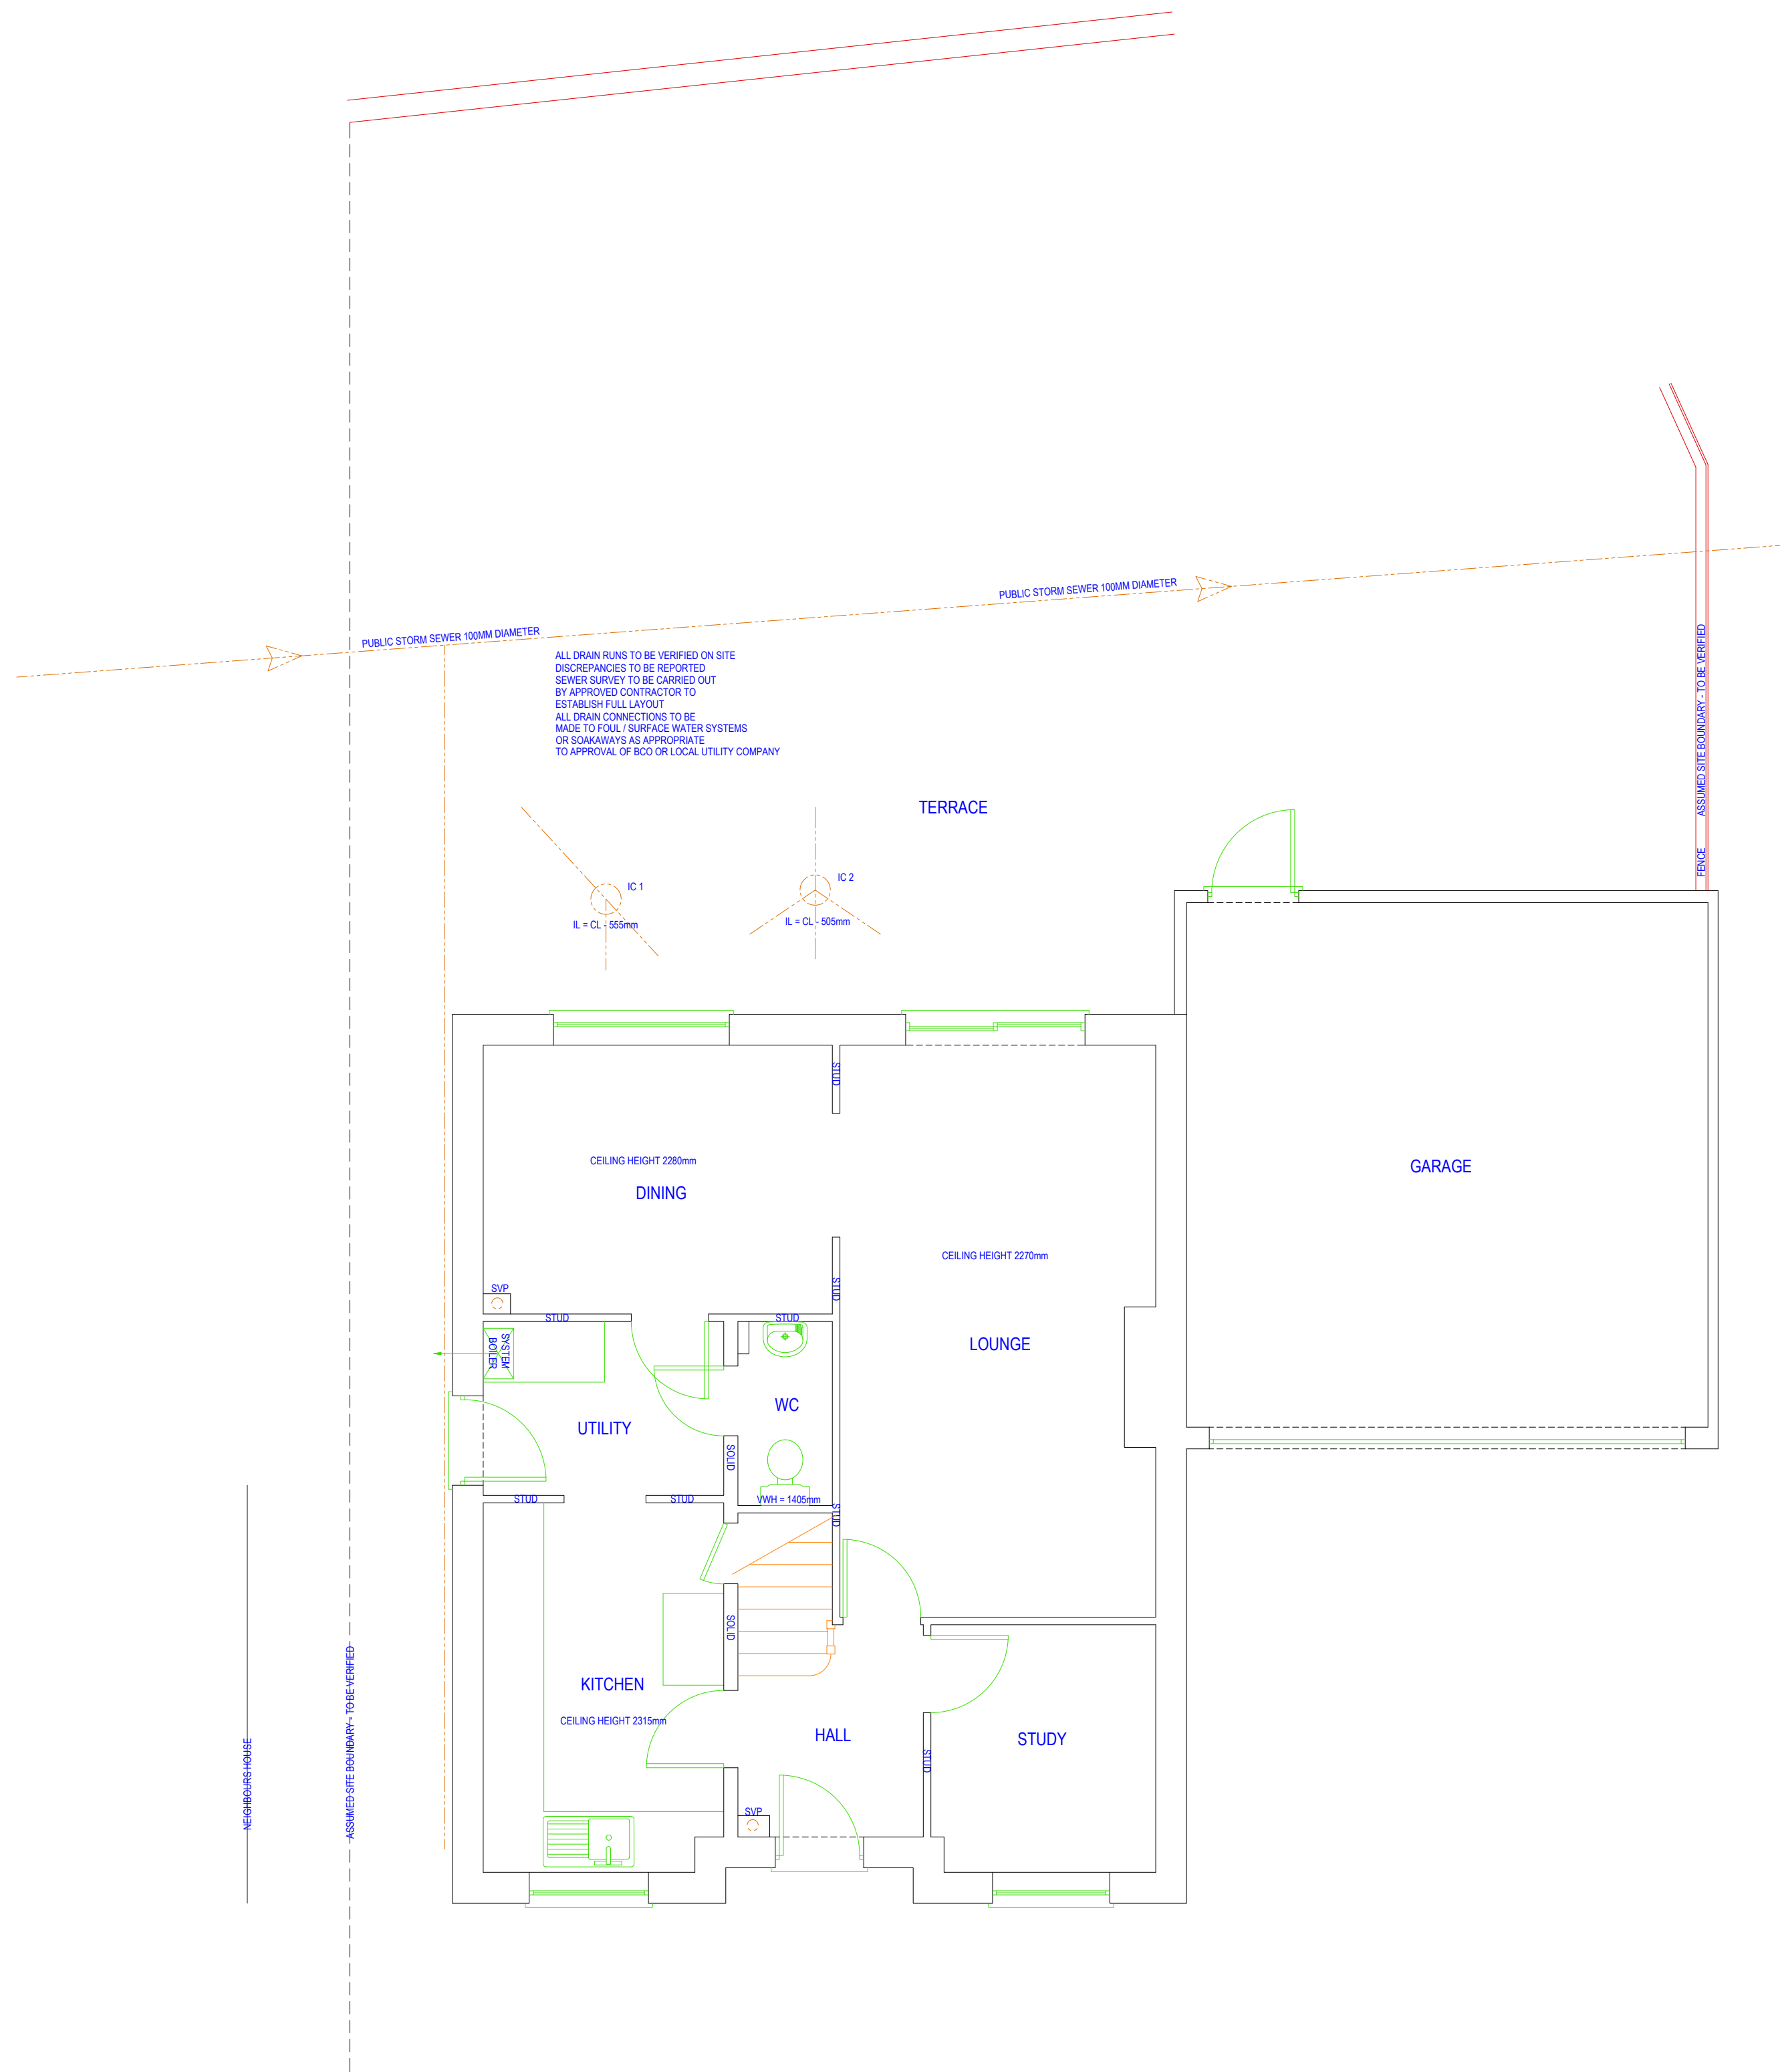

EXISTING GROUND FLOOR PLAN 1:50 @ A2