
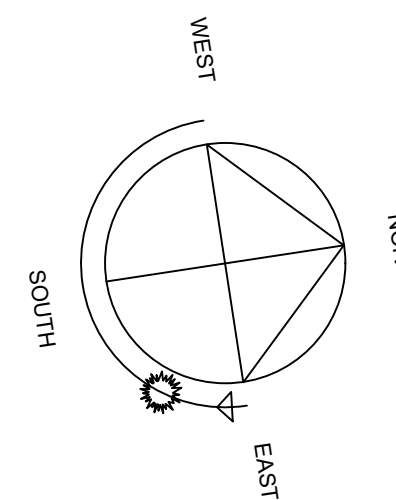
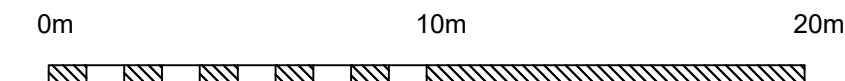


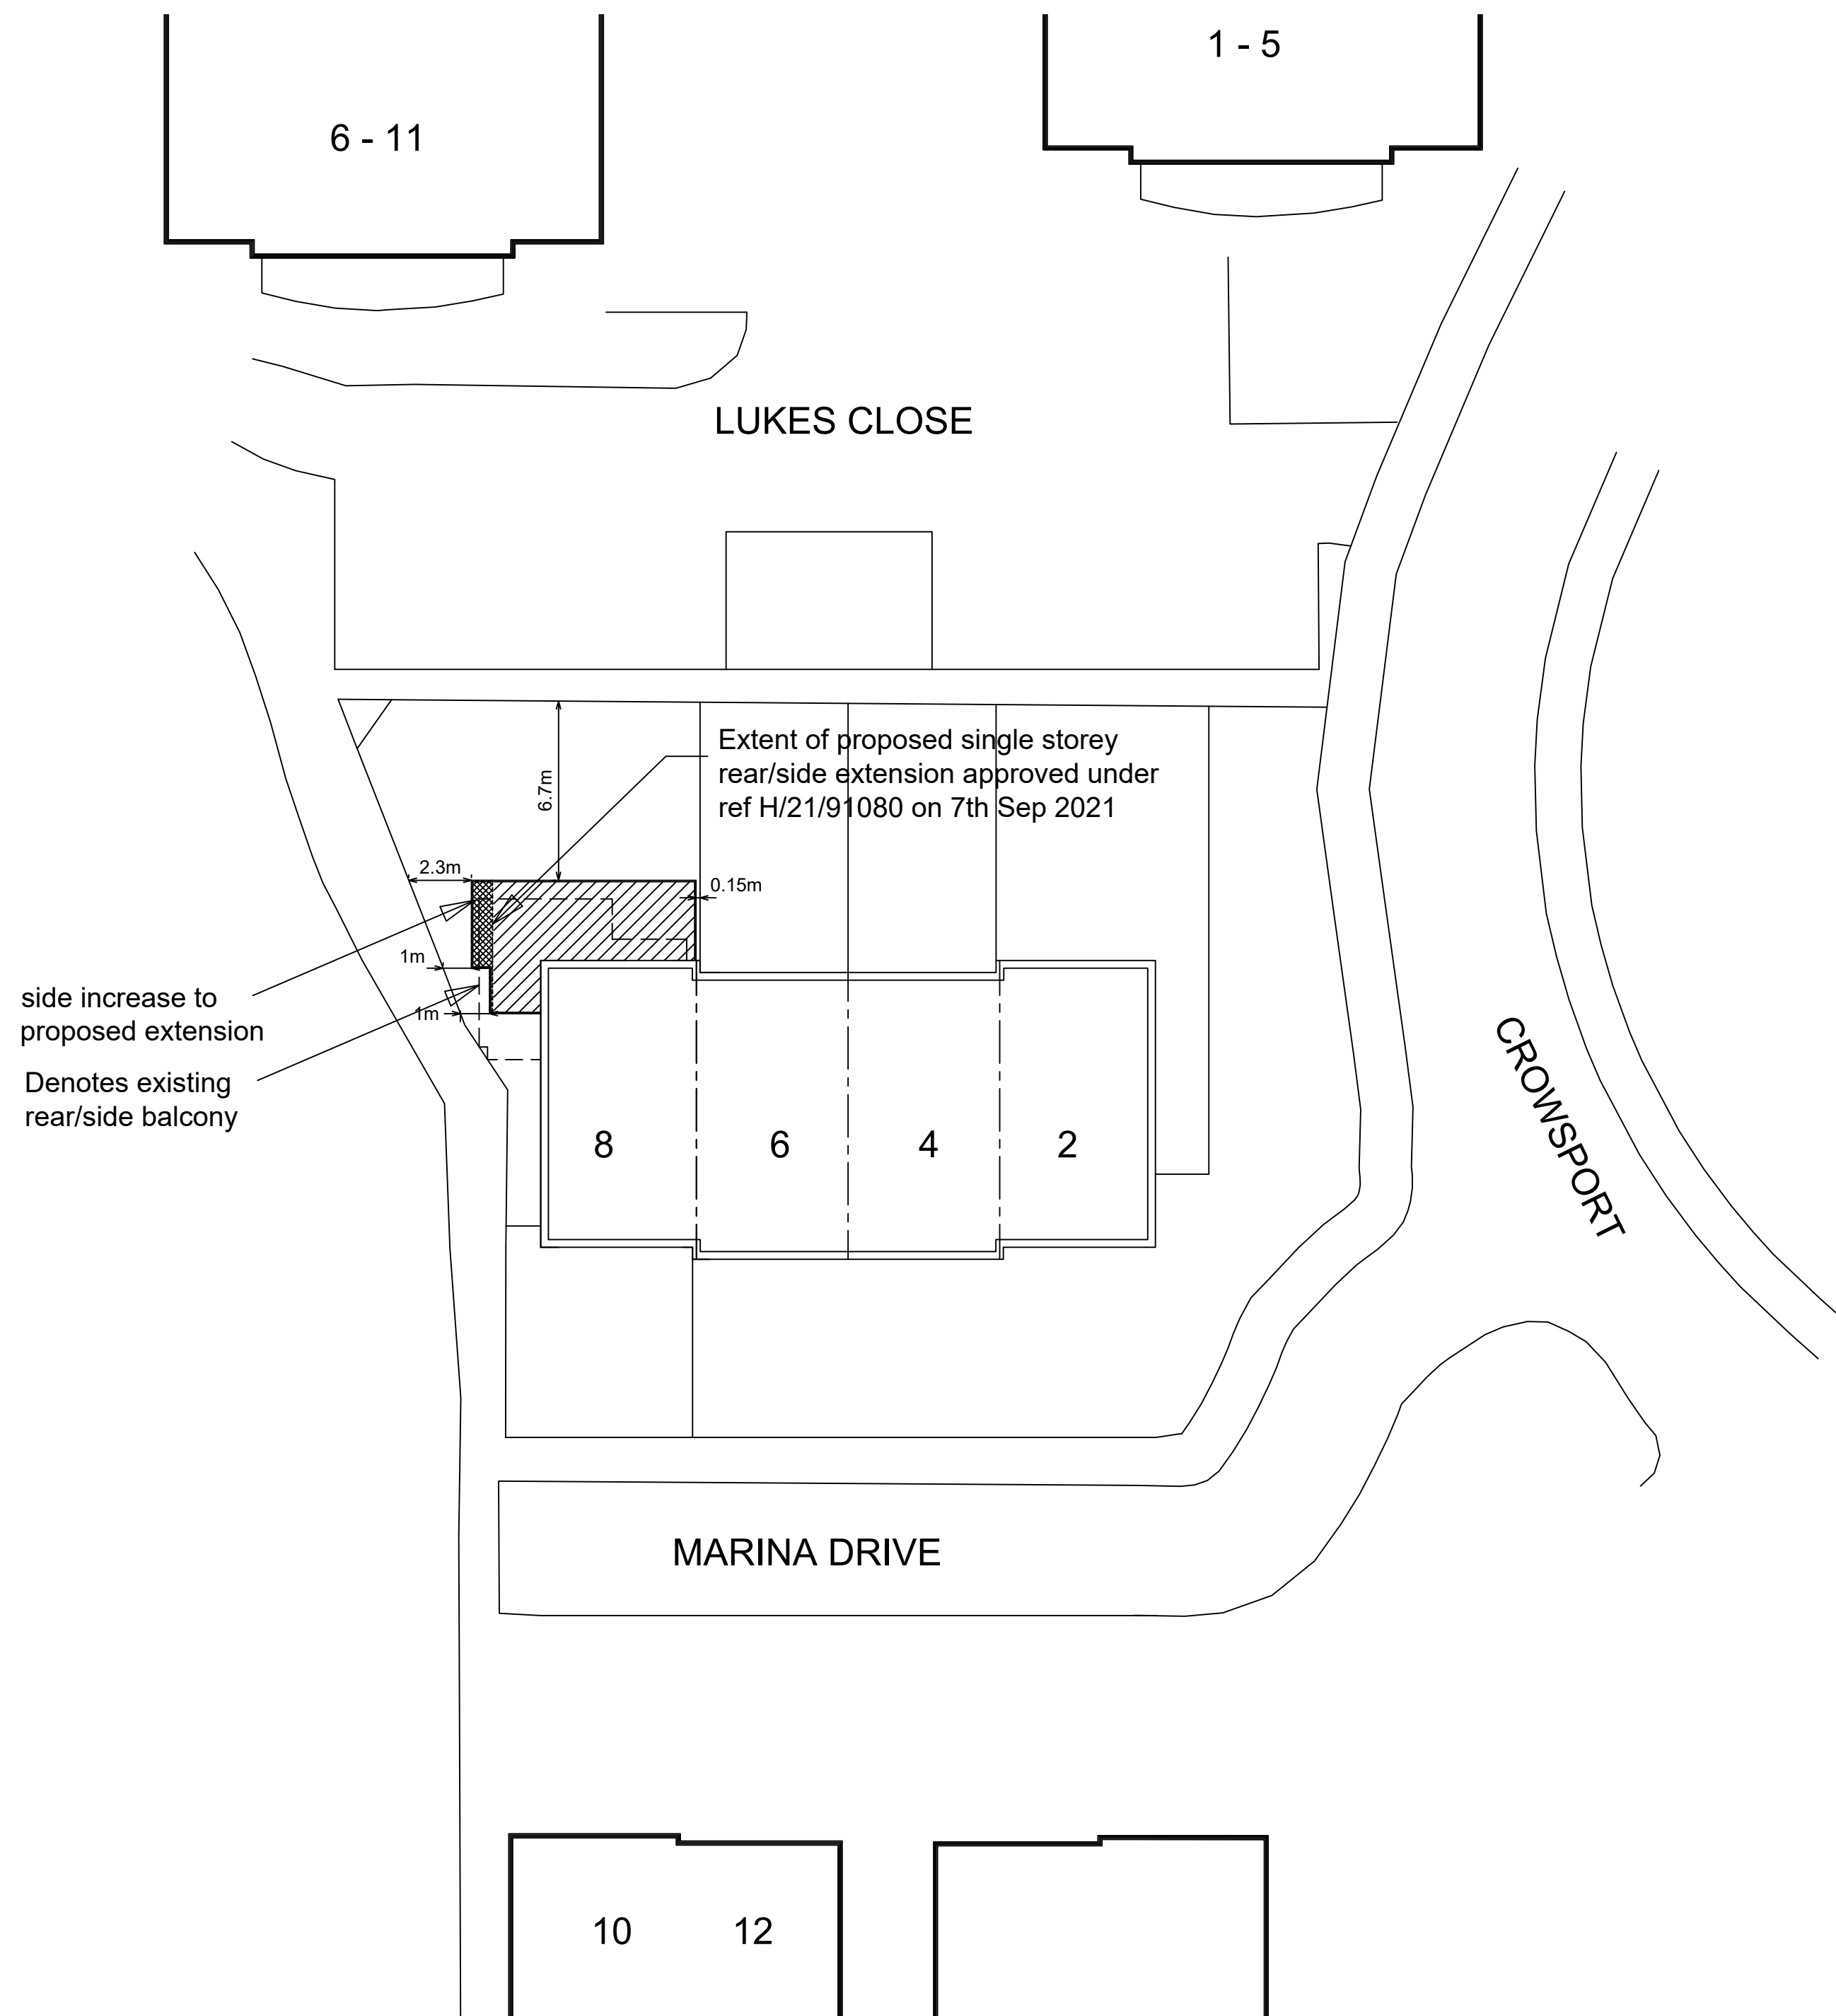

Area of property = 244m²
Area of original dwelling = 62.5m²
Area of proposed extension = 26.4m²
Area of additional extension = 2.79m²
Combined area of original house and extensions = 91.69m²
Percentage of ground covered by original house and proposed extension is now 37.6% (was) 36.5%
Therefore less than 50% of ground is covered by existing and proposed buildings.

rev b : extension enlarged : June 2022
rev a : site area added : July 2021

lp design	
Client:	Ms S Spencer-Smith
Development:	8 Marina Drive Hamble Le Rice SO31 4PJ
Drawing:	Block Plan
scale:	1:200 @ A2
date:	February 2021
drawing no.:	399.01b