
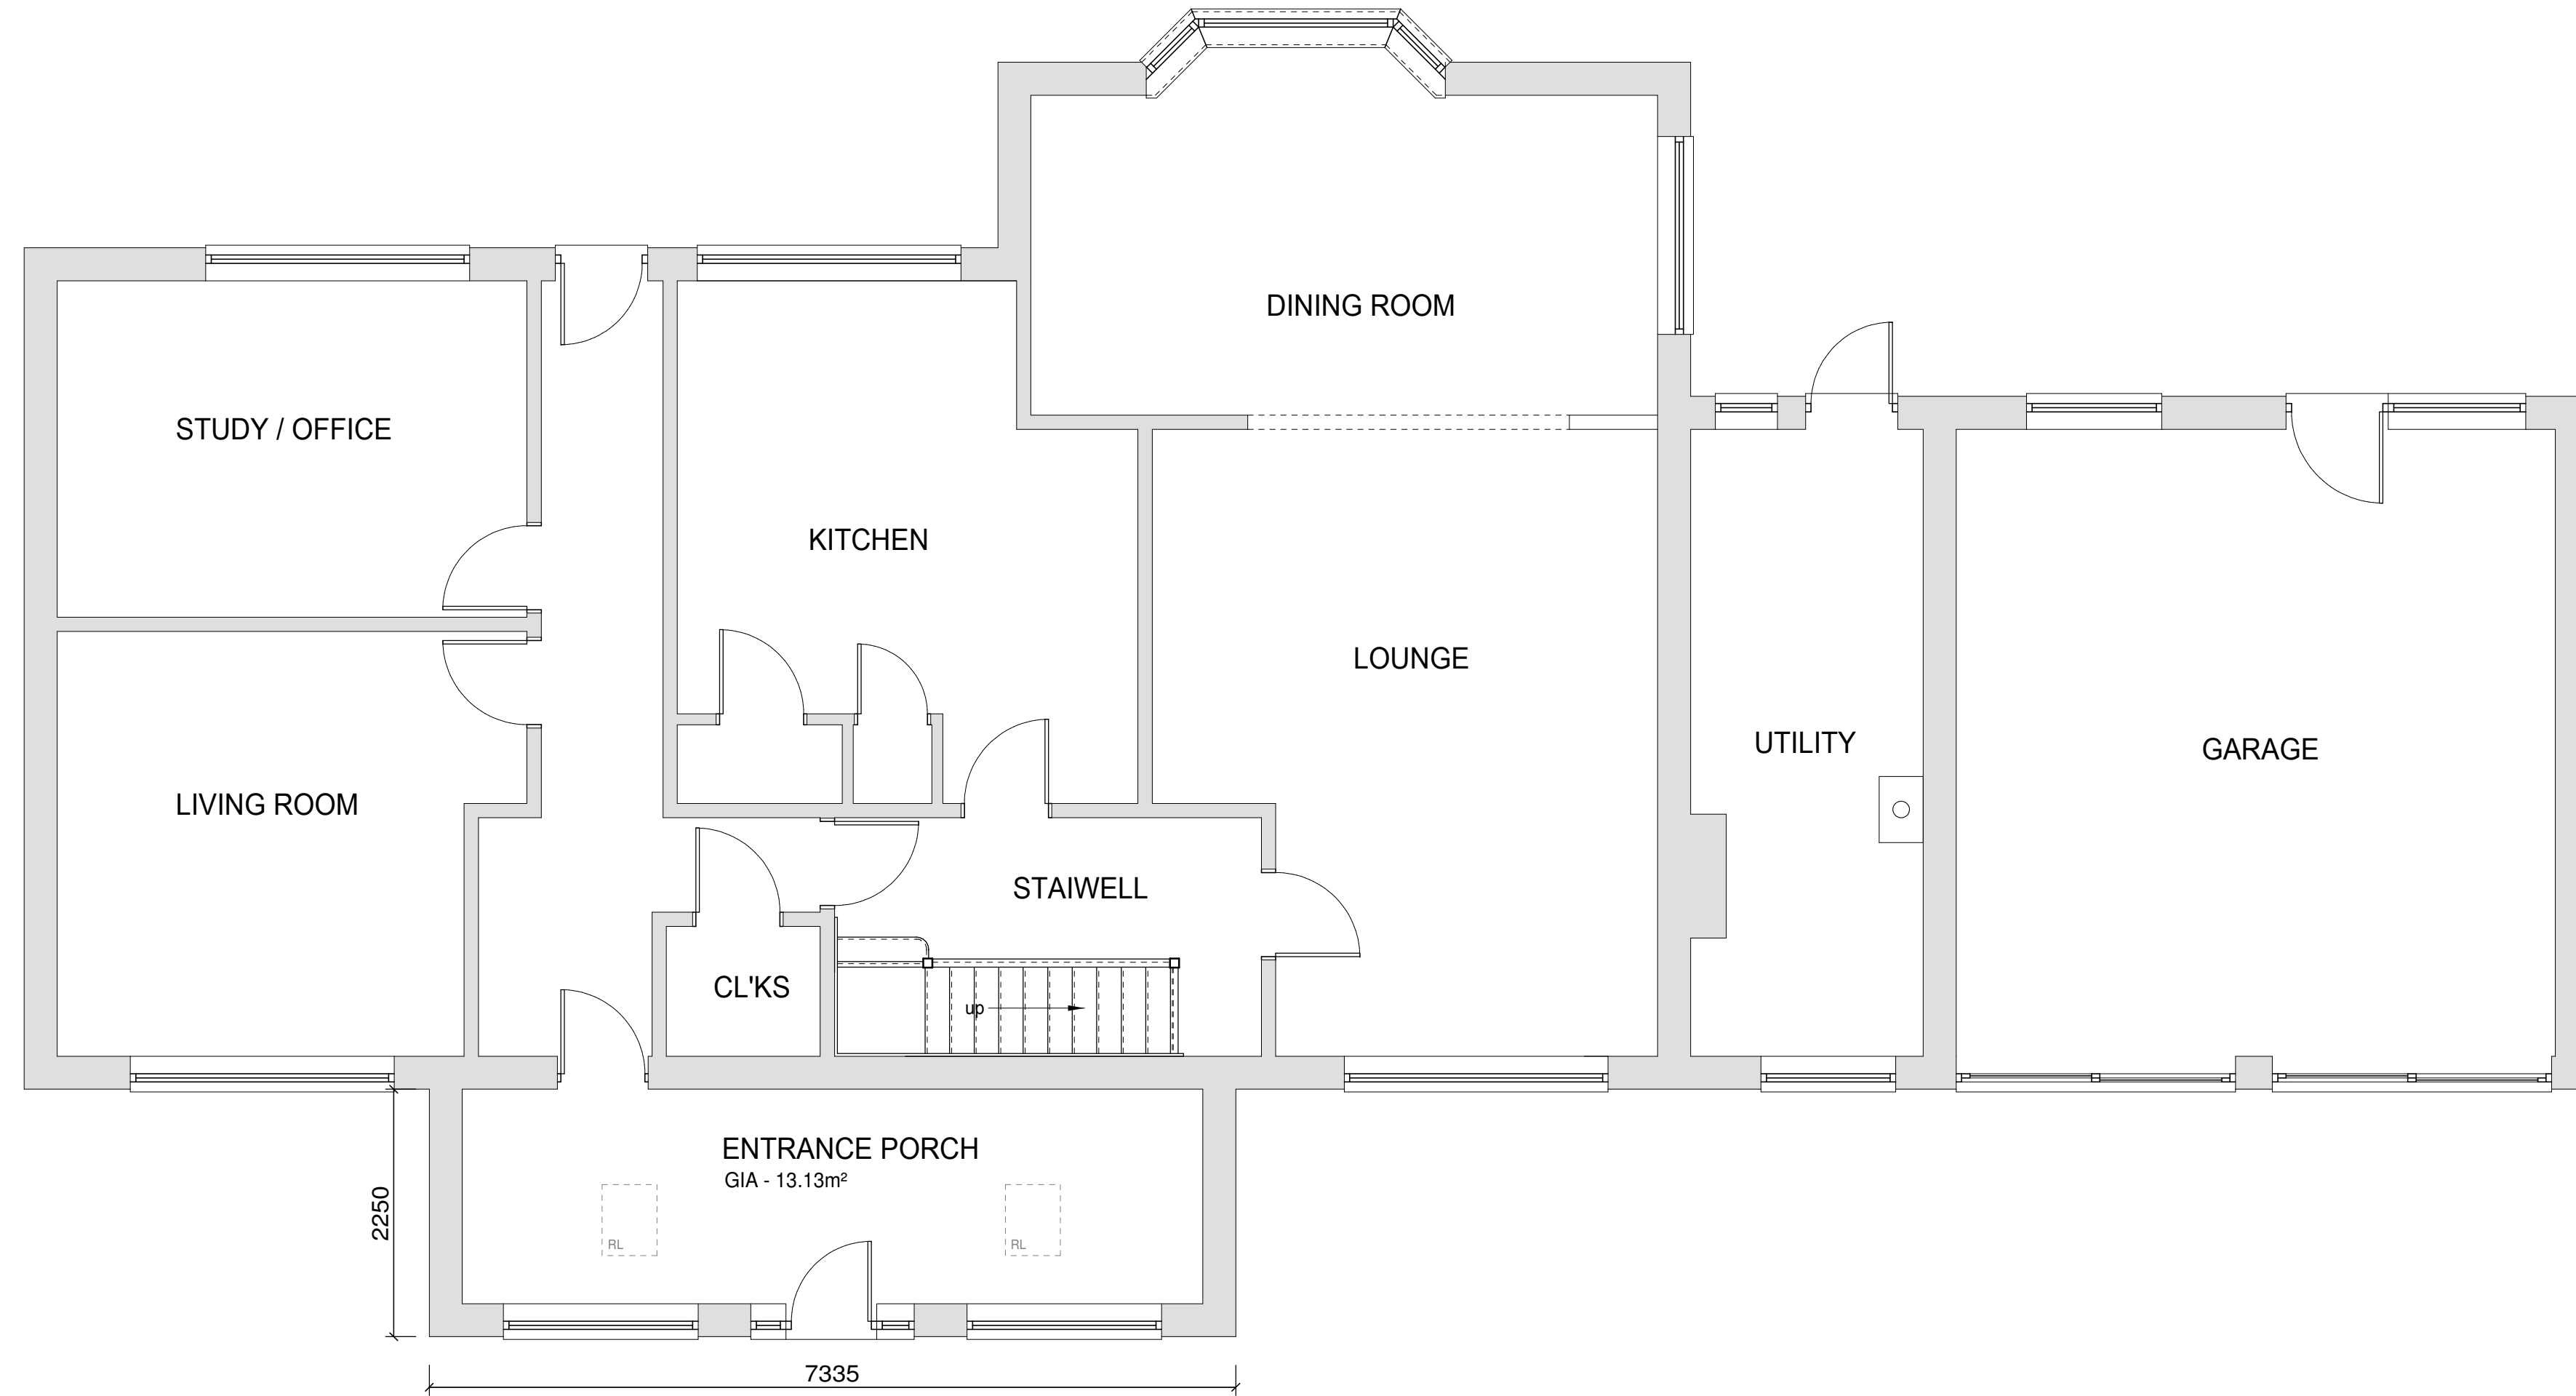


GROUND FLOOR

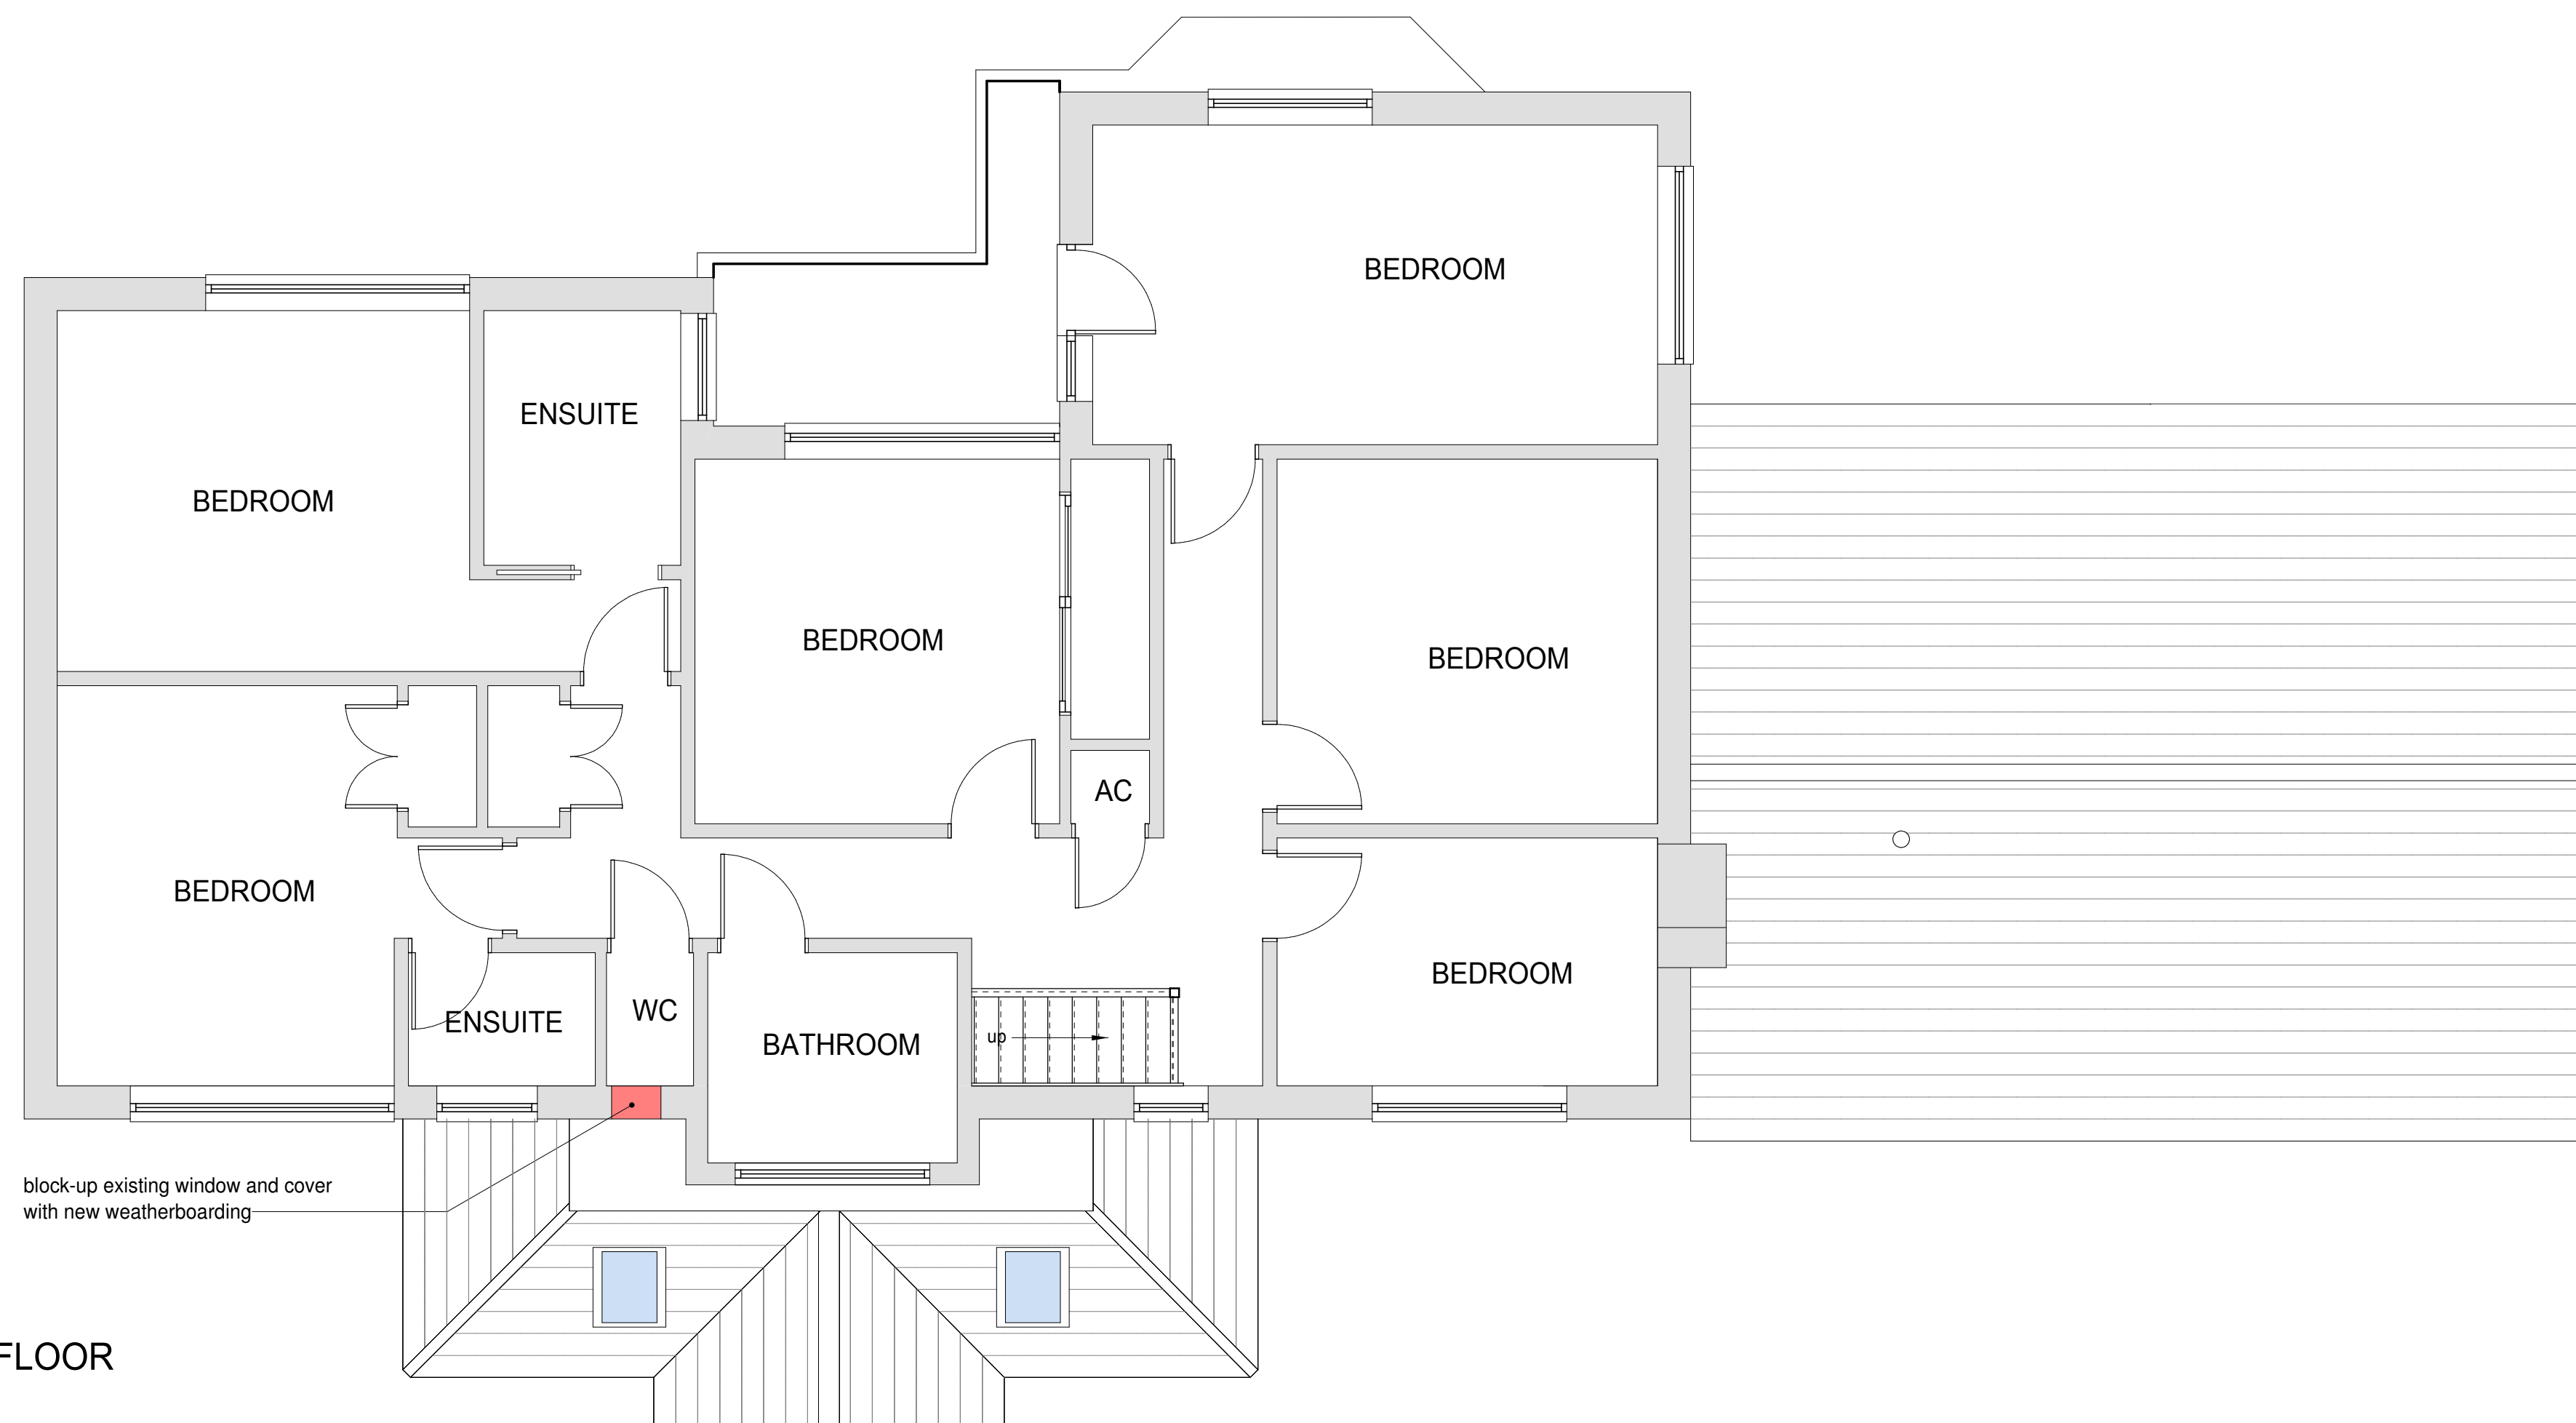

FIRST FLOOR

Client		Date	
MR & MRS SAVILE		JUNE 2022	
Job Title	PROPOSED ALTERATIONS TO EXISTING ENTRANCE PORCH AND 2-STOREY FRONT FLAT ROOF AT: 4 LAKEWOOD ROAD EASTLEIGH HAMPSHIRE	Drawing Title	PROPOSED PORCH PLAN
Scale	1:50 @ A1	Drawing No.	22.01.01 / 05
		Revision No.	A