


REVISIONS

A Planning Application	31/05/22
B Revised to Show Existing Garage Windows	18/07/22

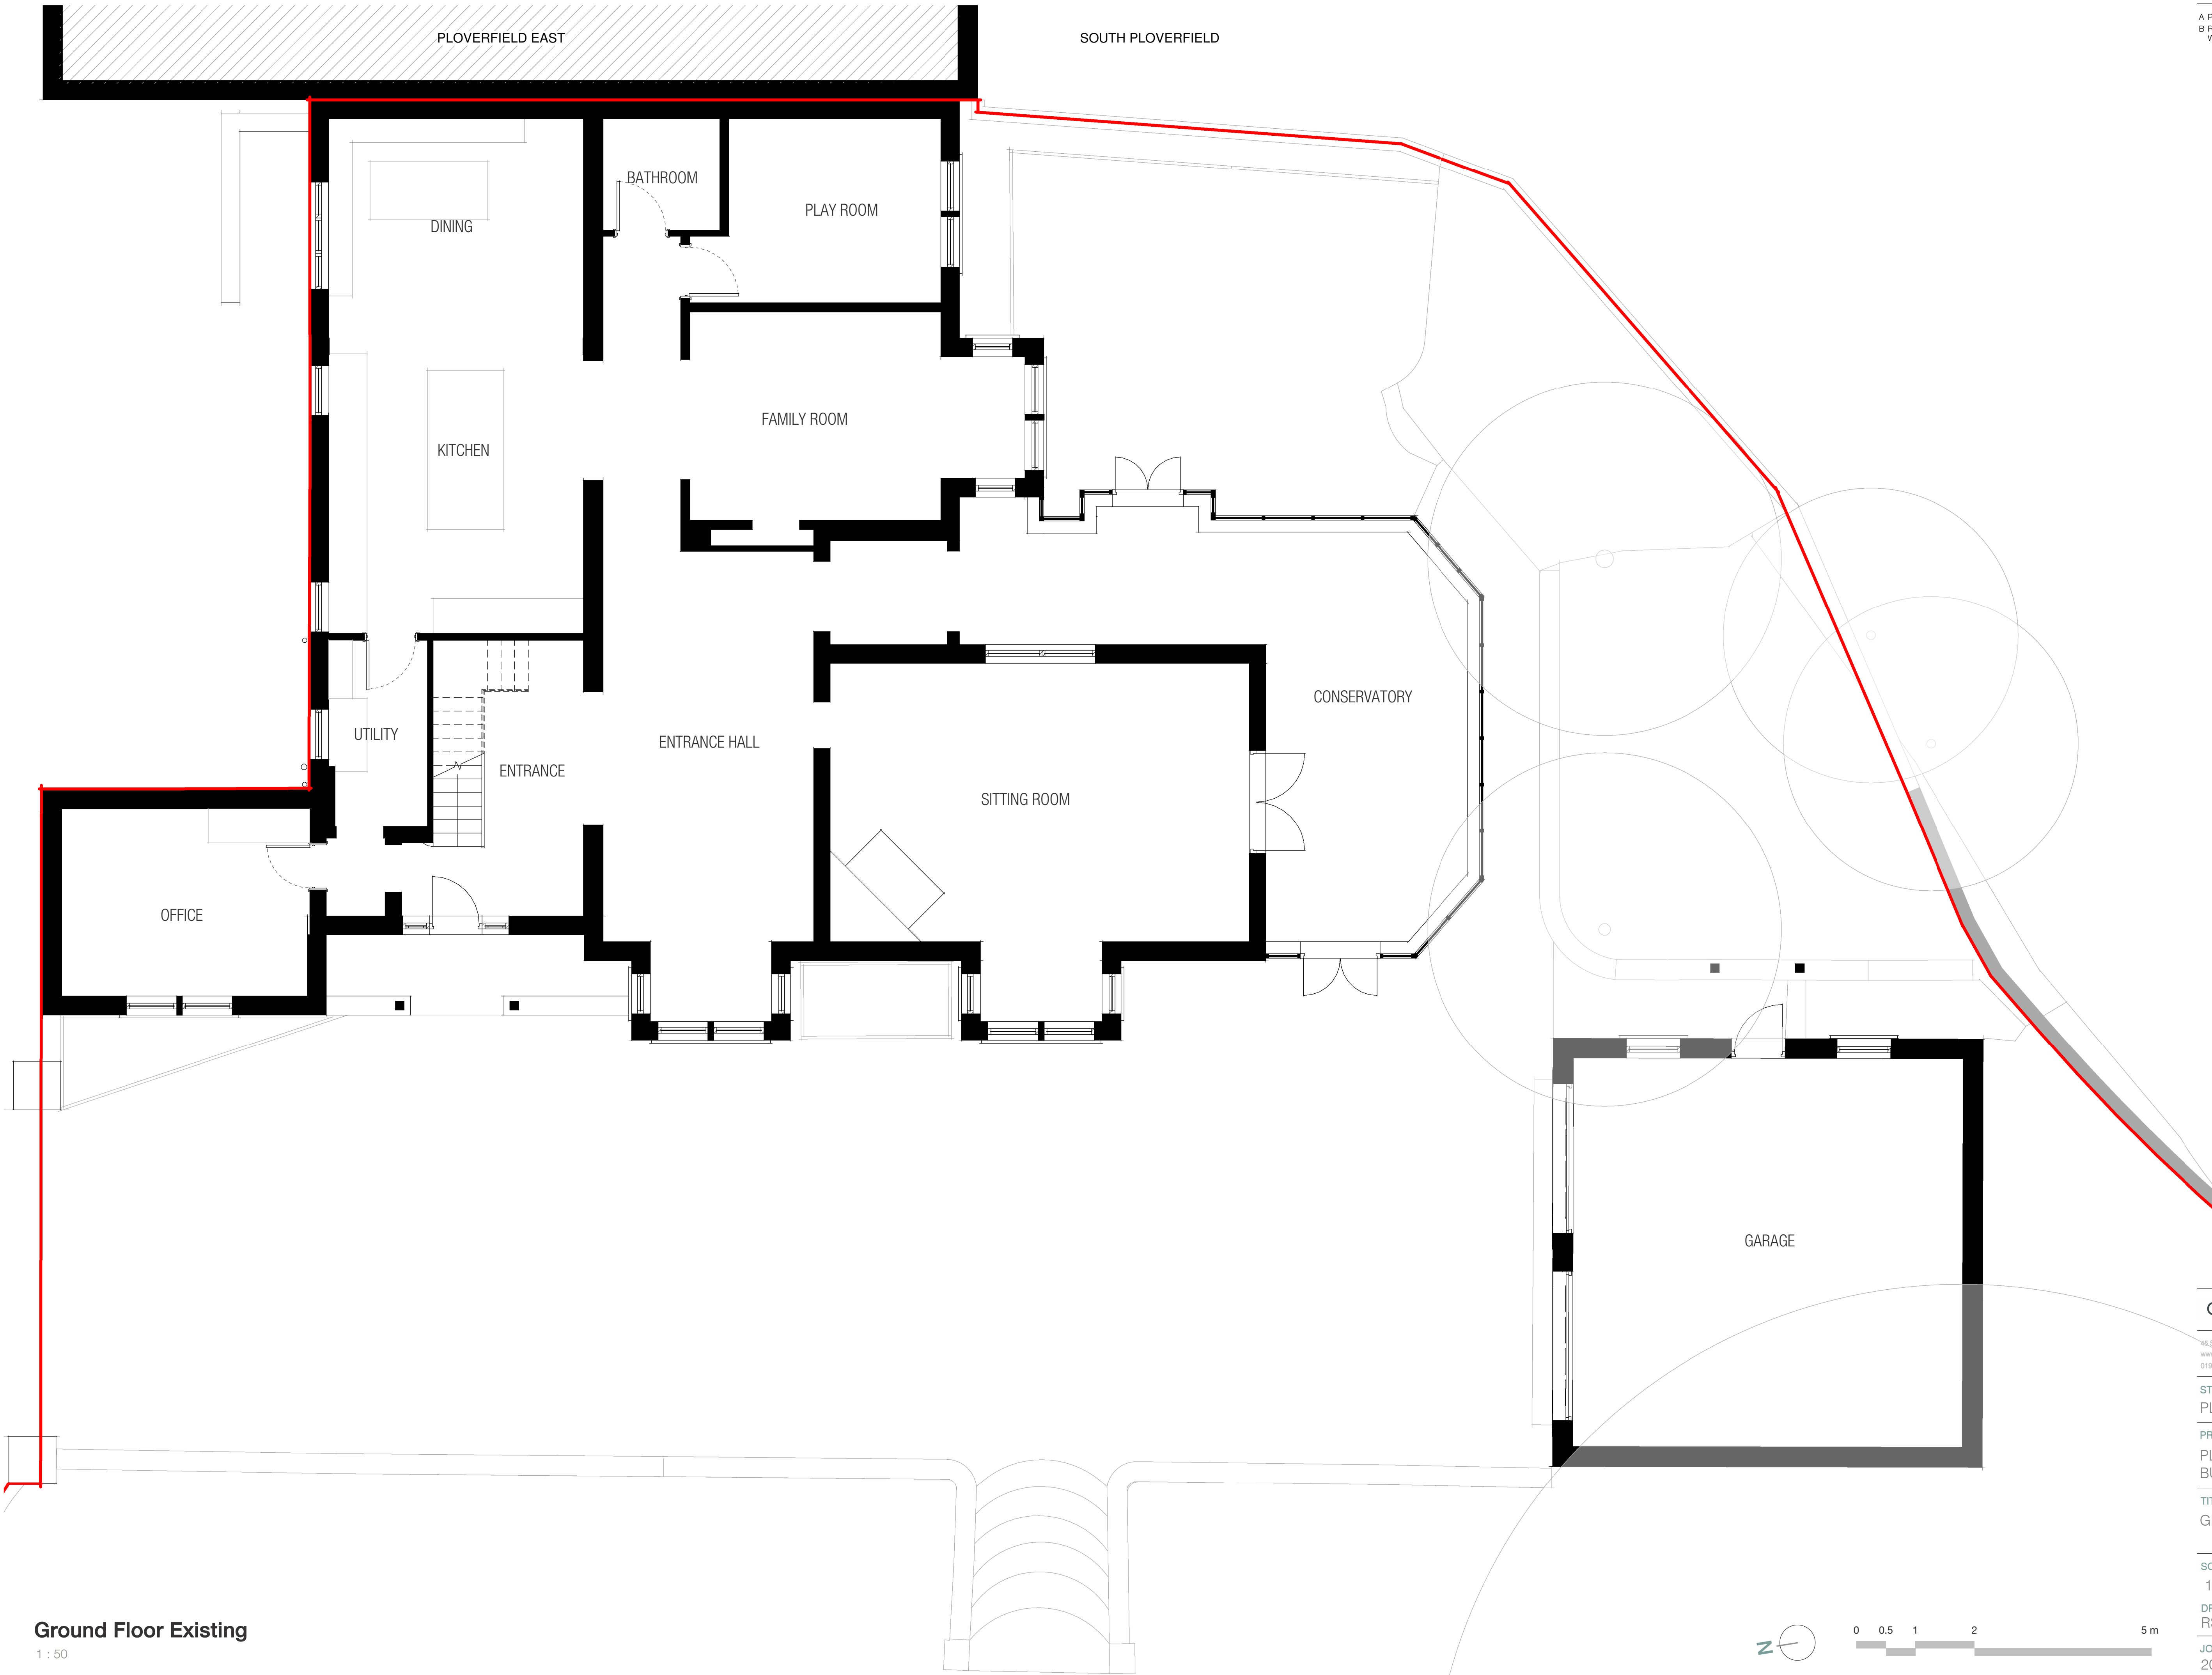

Ground Floor Existing
1 : 50

NOT FOR CONSTRUCTION

GILES ARCHITECTS

46 Southgate Street - Winchester
www.gilesarchitects.co.uk
01982 458 078

STATUS
PLANNING

PROJECT
PLOVERFIELD WEST
BURSLEDON

TITLE
GROUND FLOOR EXISTING

SCALE 1 : 50 @ A1	DATE 29/04/22
DRAWN RS	REVIEWED AG

JOB NO. 2022-002	NUMBER 101	REVISION B
---------------------	---------------	---------------