




1. External Finish
Pre-Cast Concrete Slab

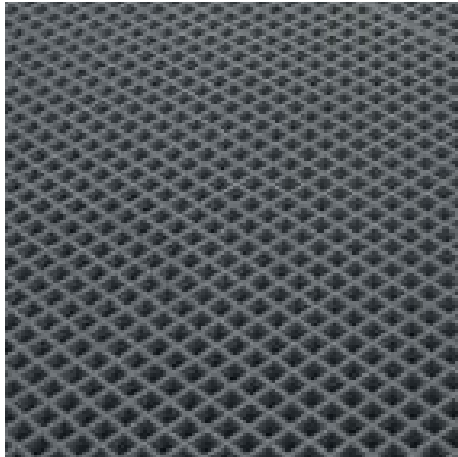

2. Gantry Platform
Expanded Metal Mesh - Steel or Aluminium
(Holes to be small enough to prevent equipment falling through)





3. Gantry Balustrades and Handrails
Galvanised Steel - Mesh Kick Plate to
Bottom Run and Accompanying Toeboards



4. Grille / Vent Flues
Steel to Withstand Heat



5. 'Stable' Fire Door
Steel - Match Existing Fire House

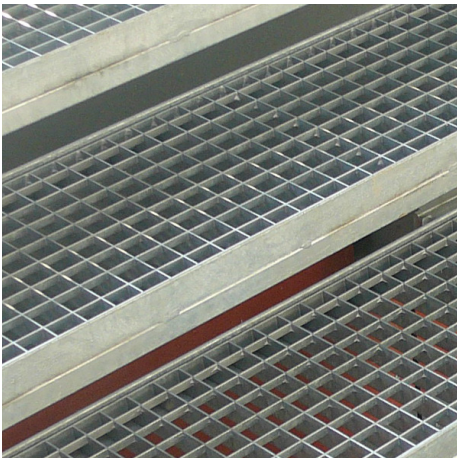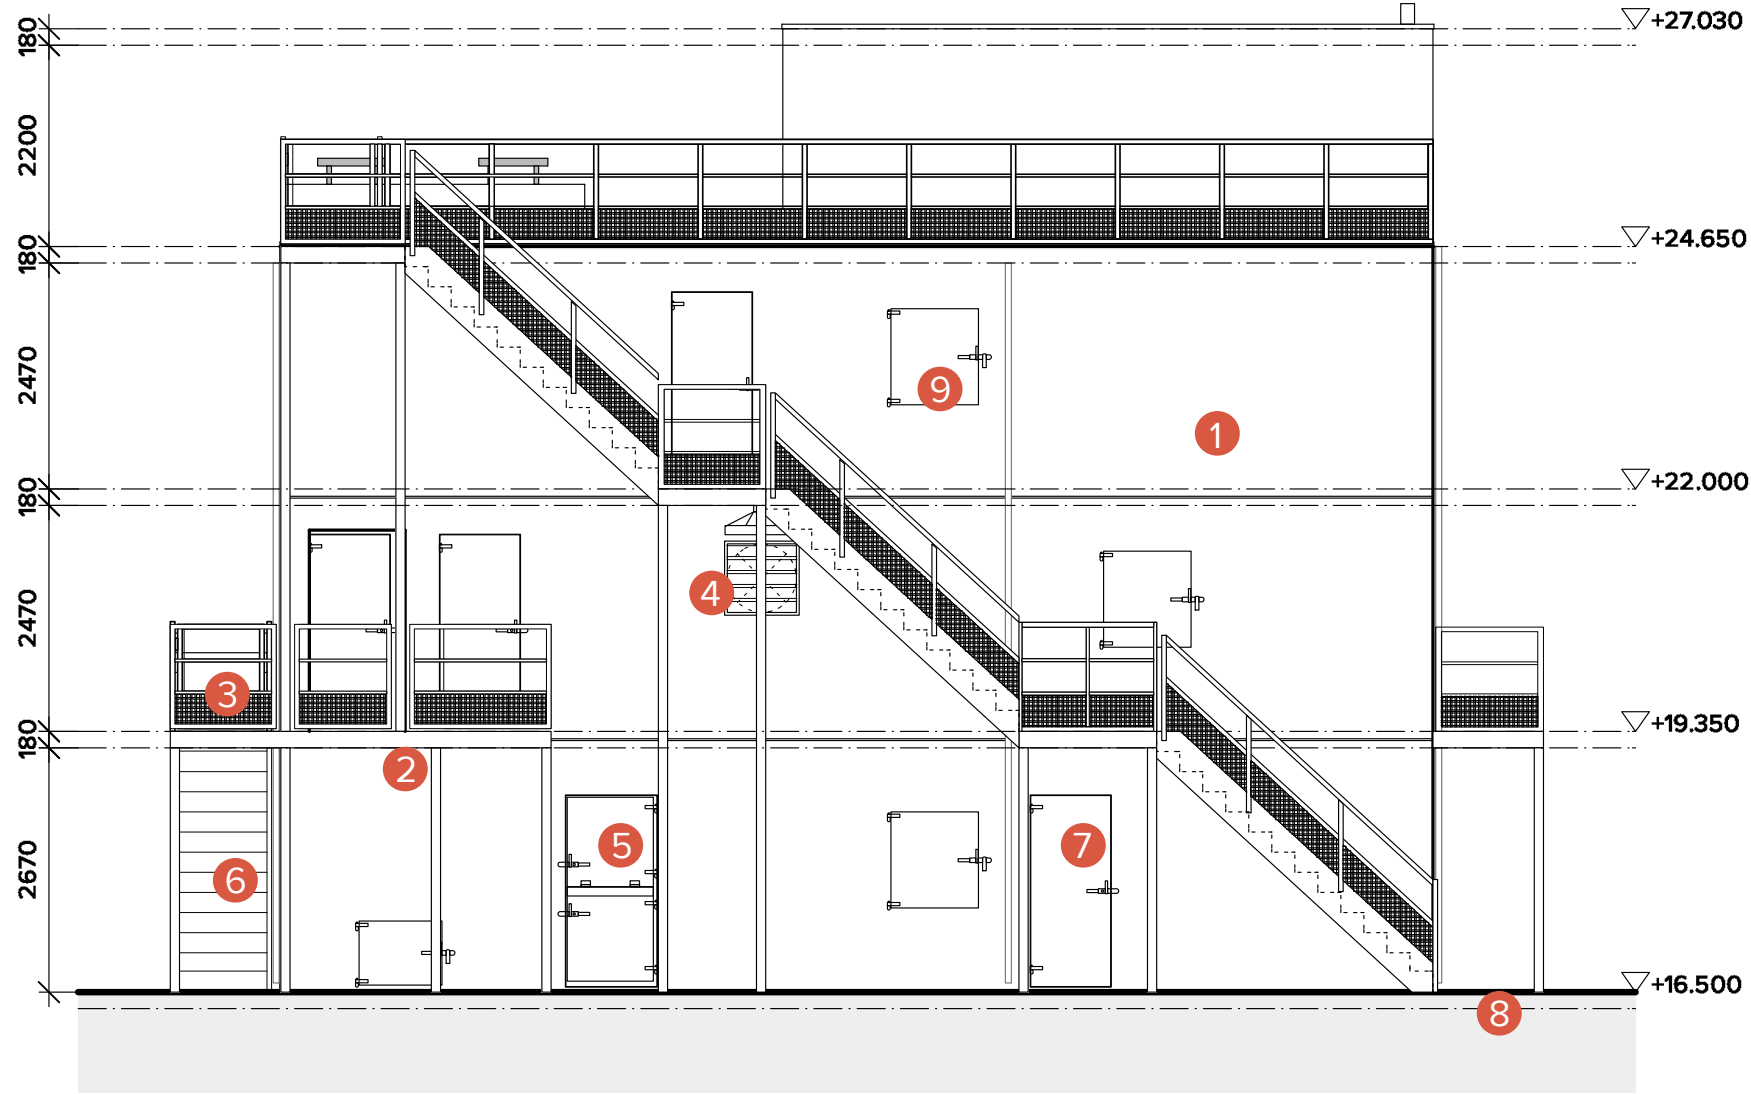

6. Gantry Stairs
Expanded Metal Mesh - Steel or Aluminium
(Holes to be small enough to prevent equipment falling through)



7. Steel Fire Doors
Steel - Match Existing Fire House



8. Tarmacadam



9. Windows
Windows to include Steel Seal-able
Hatches