



Rev.	Date	Note	Author	Che
-	dd/mm/yy	Note	XXX	XX

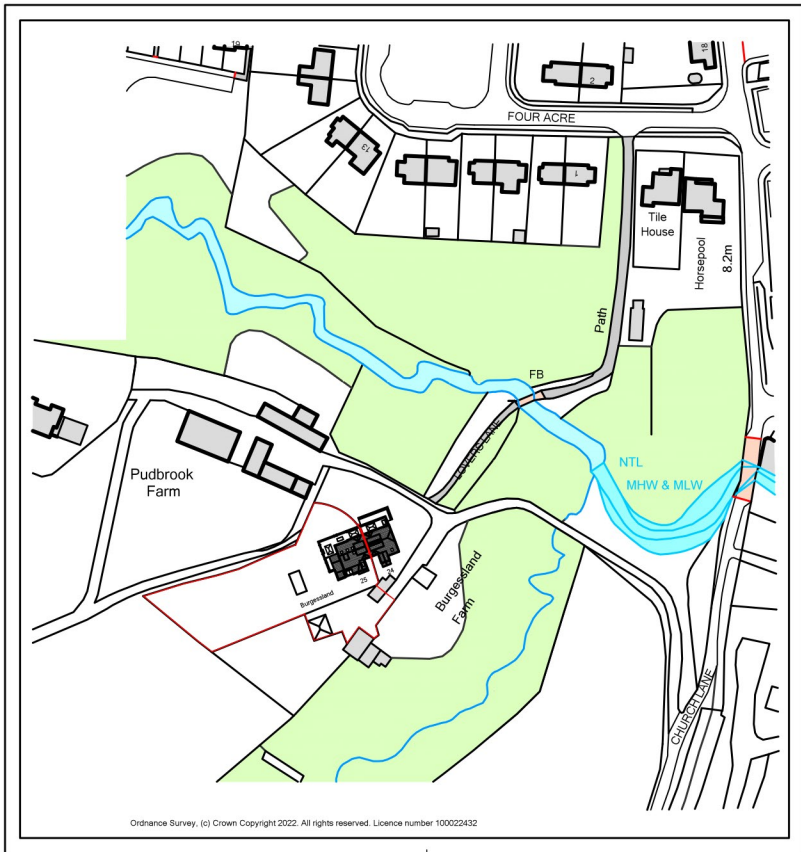


LOCATION PLAN

1:2500
0 20 40 60 80 100 150 200m

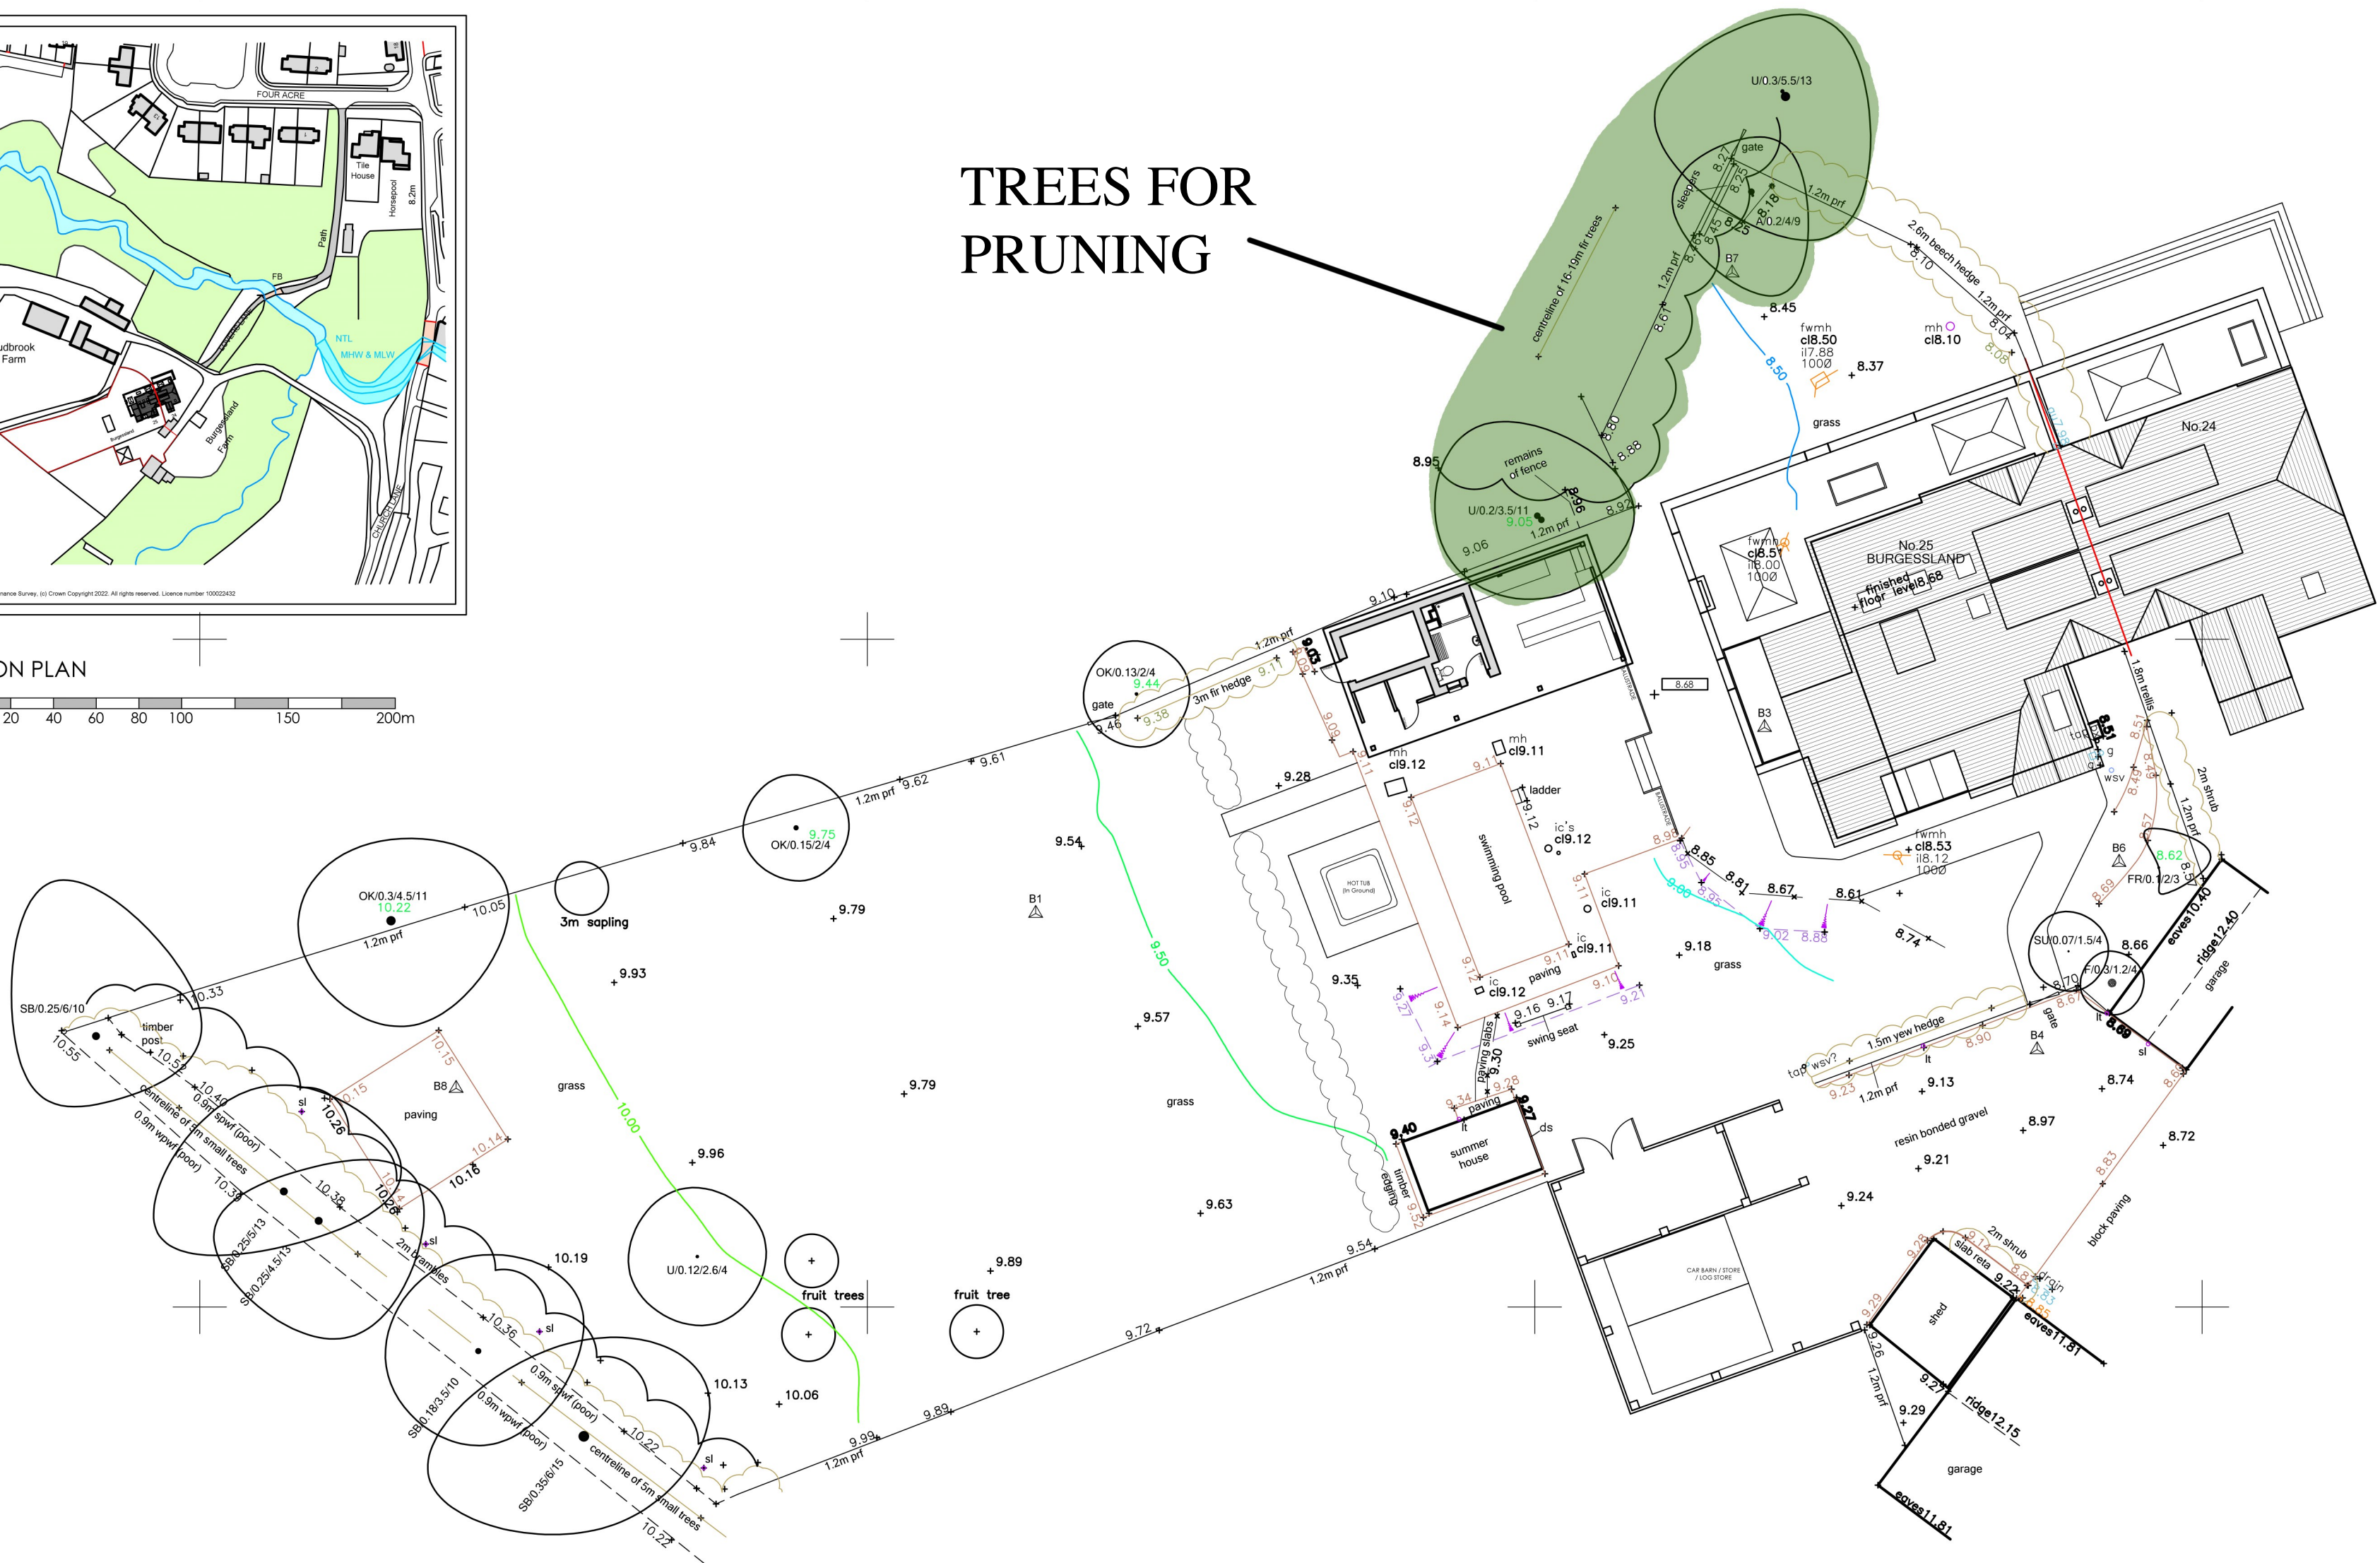

BLOCK PLAN

1:200
0 2 4 6 8 10 20m

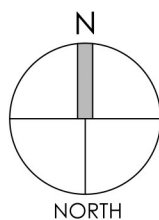

Project	TREE PRUNING AT BURGESSLAND, CHURCH LANE BOTLEY SO30 2EQ					Drawing	BLOCK & LOCATION PLAN		
						Job-Dwg Number	18015-PL-901		Rev.
Client	MR WALLACE					 JAMES POTTER ASSOCIATES www.jpa.design JPA - PORTSMOUTH 117 Highland Road, Southsea, Portsmouth, PO4 9DD t. +44(0)2394 002 897			
Status	INFORMATION								
Scale	1:200/ 1:1250		Sheet Size	A2					
Author	JP	Checked	RH	Date	18/07/22				