

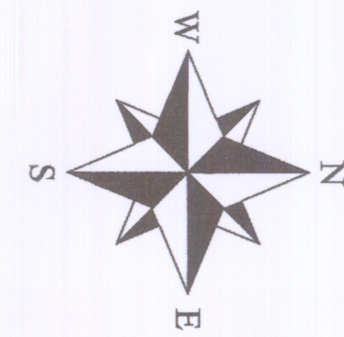


SITE & PLAN. SCALE: 1:200

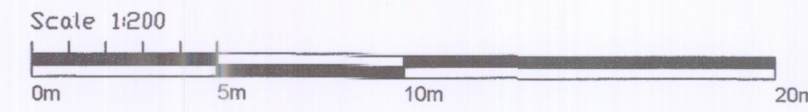

*INTEGRATED BIRD BOX SCHEDULE	
PLOT NO.	BOX TYPE
1	IBSTOCK ECO-HABITAT FOR SWIFTS
2	IBSTOCK ECO-HABITAT FOR SWIFTS
3	IBSTOCK ECO-HABITAT FOR SWIFTS
4	WOODSTONE BUILD-IN OPEN NEST BOX
5	SCHWELGER BRICK NEST BOX
6	WOODSTONE BUILD-IN OPEN NEST BOX
7	SCHWELGER BRICK NEST BOX
8	WOODSTONE BUILD-IN OPEN NEST BOX

LOCATION PLAN, including BLOCK PLAN complete with a COMPASS pointing to North. NO 7 TREETOPS, EASTLEIGH, SO50 4DL

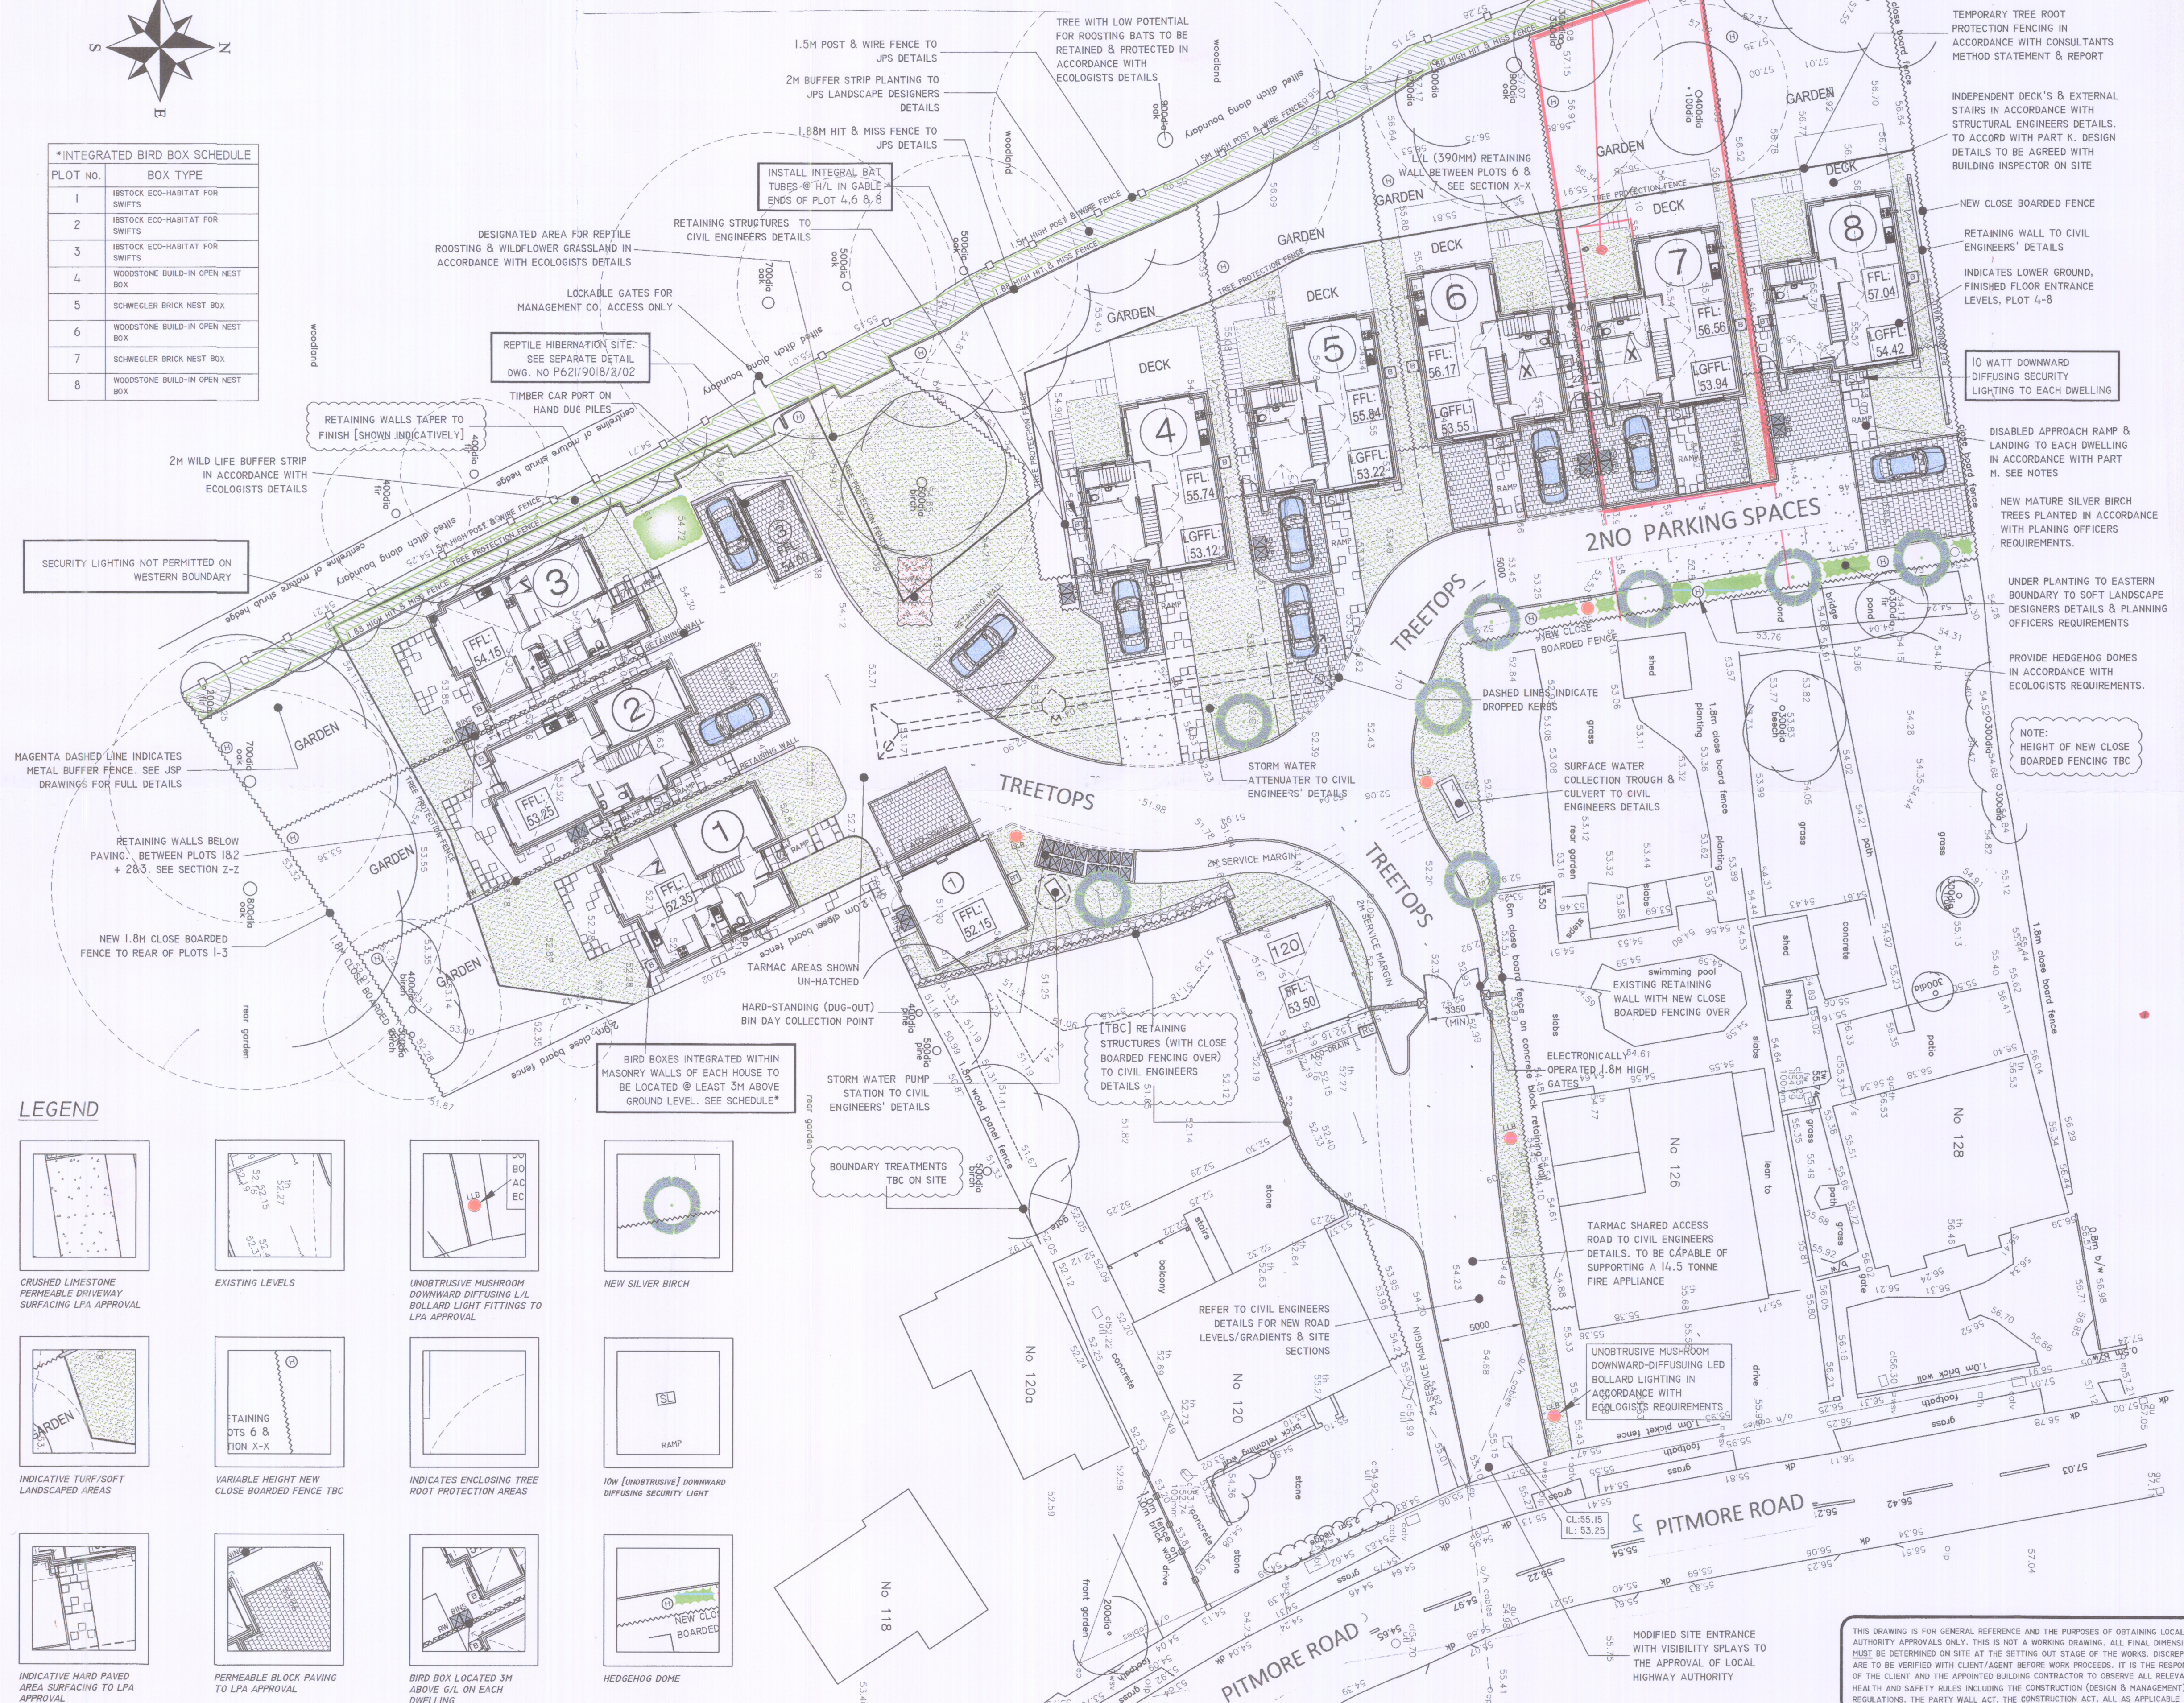

THIS DRAWING IS FOR GENERAL REFERENCE AND THE PURPOSES OF OBTAINING LOCAL AUTHORITY APPROVALS ONLY. THIS IS NOT A WORKING DRAWING. ALL FINAL DIMENSIONS MUST BE DETERMINED ON SITE AT THE SETTING OUT STAGE OF THE WORKS. DISCREPANCIES ARE TO BE VERIFIED WITH CLIENT/AGENT BEFORE WORK PROCEEDS. IT IS THE RESPONSIBILITY OF THE CLIENT AND THE APPOINTED BUILDING CONTRACTOR TO OBSERVE ALL RELEVANT HEALTH AND SAFETY RULES INCLUDING THE CONSTRUCTION (DESIGN & MANAGEMENT) REGULATIONS, THE PARTY WALL ACT, THE CONSTRUCTION ACT, ALL AS APPLICABLE