




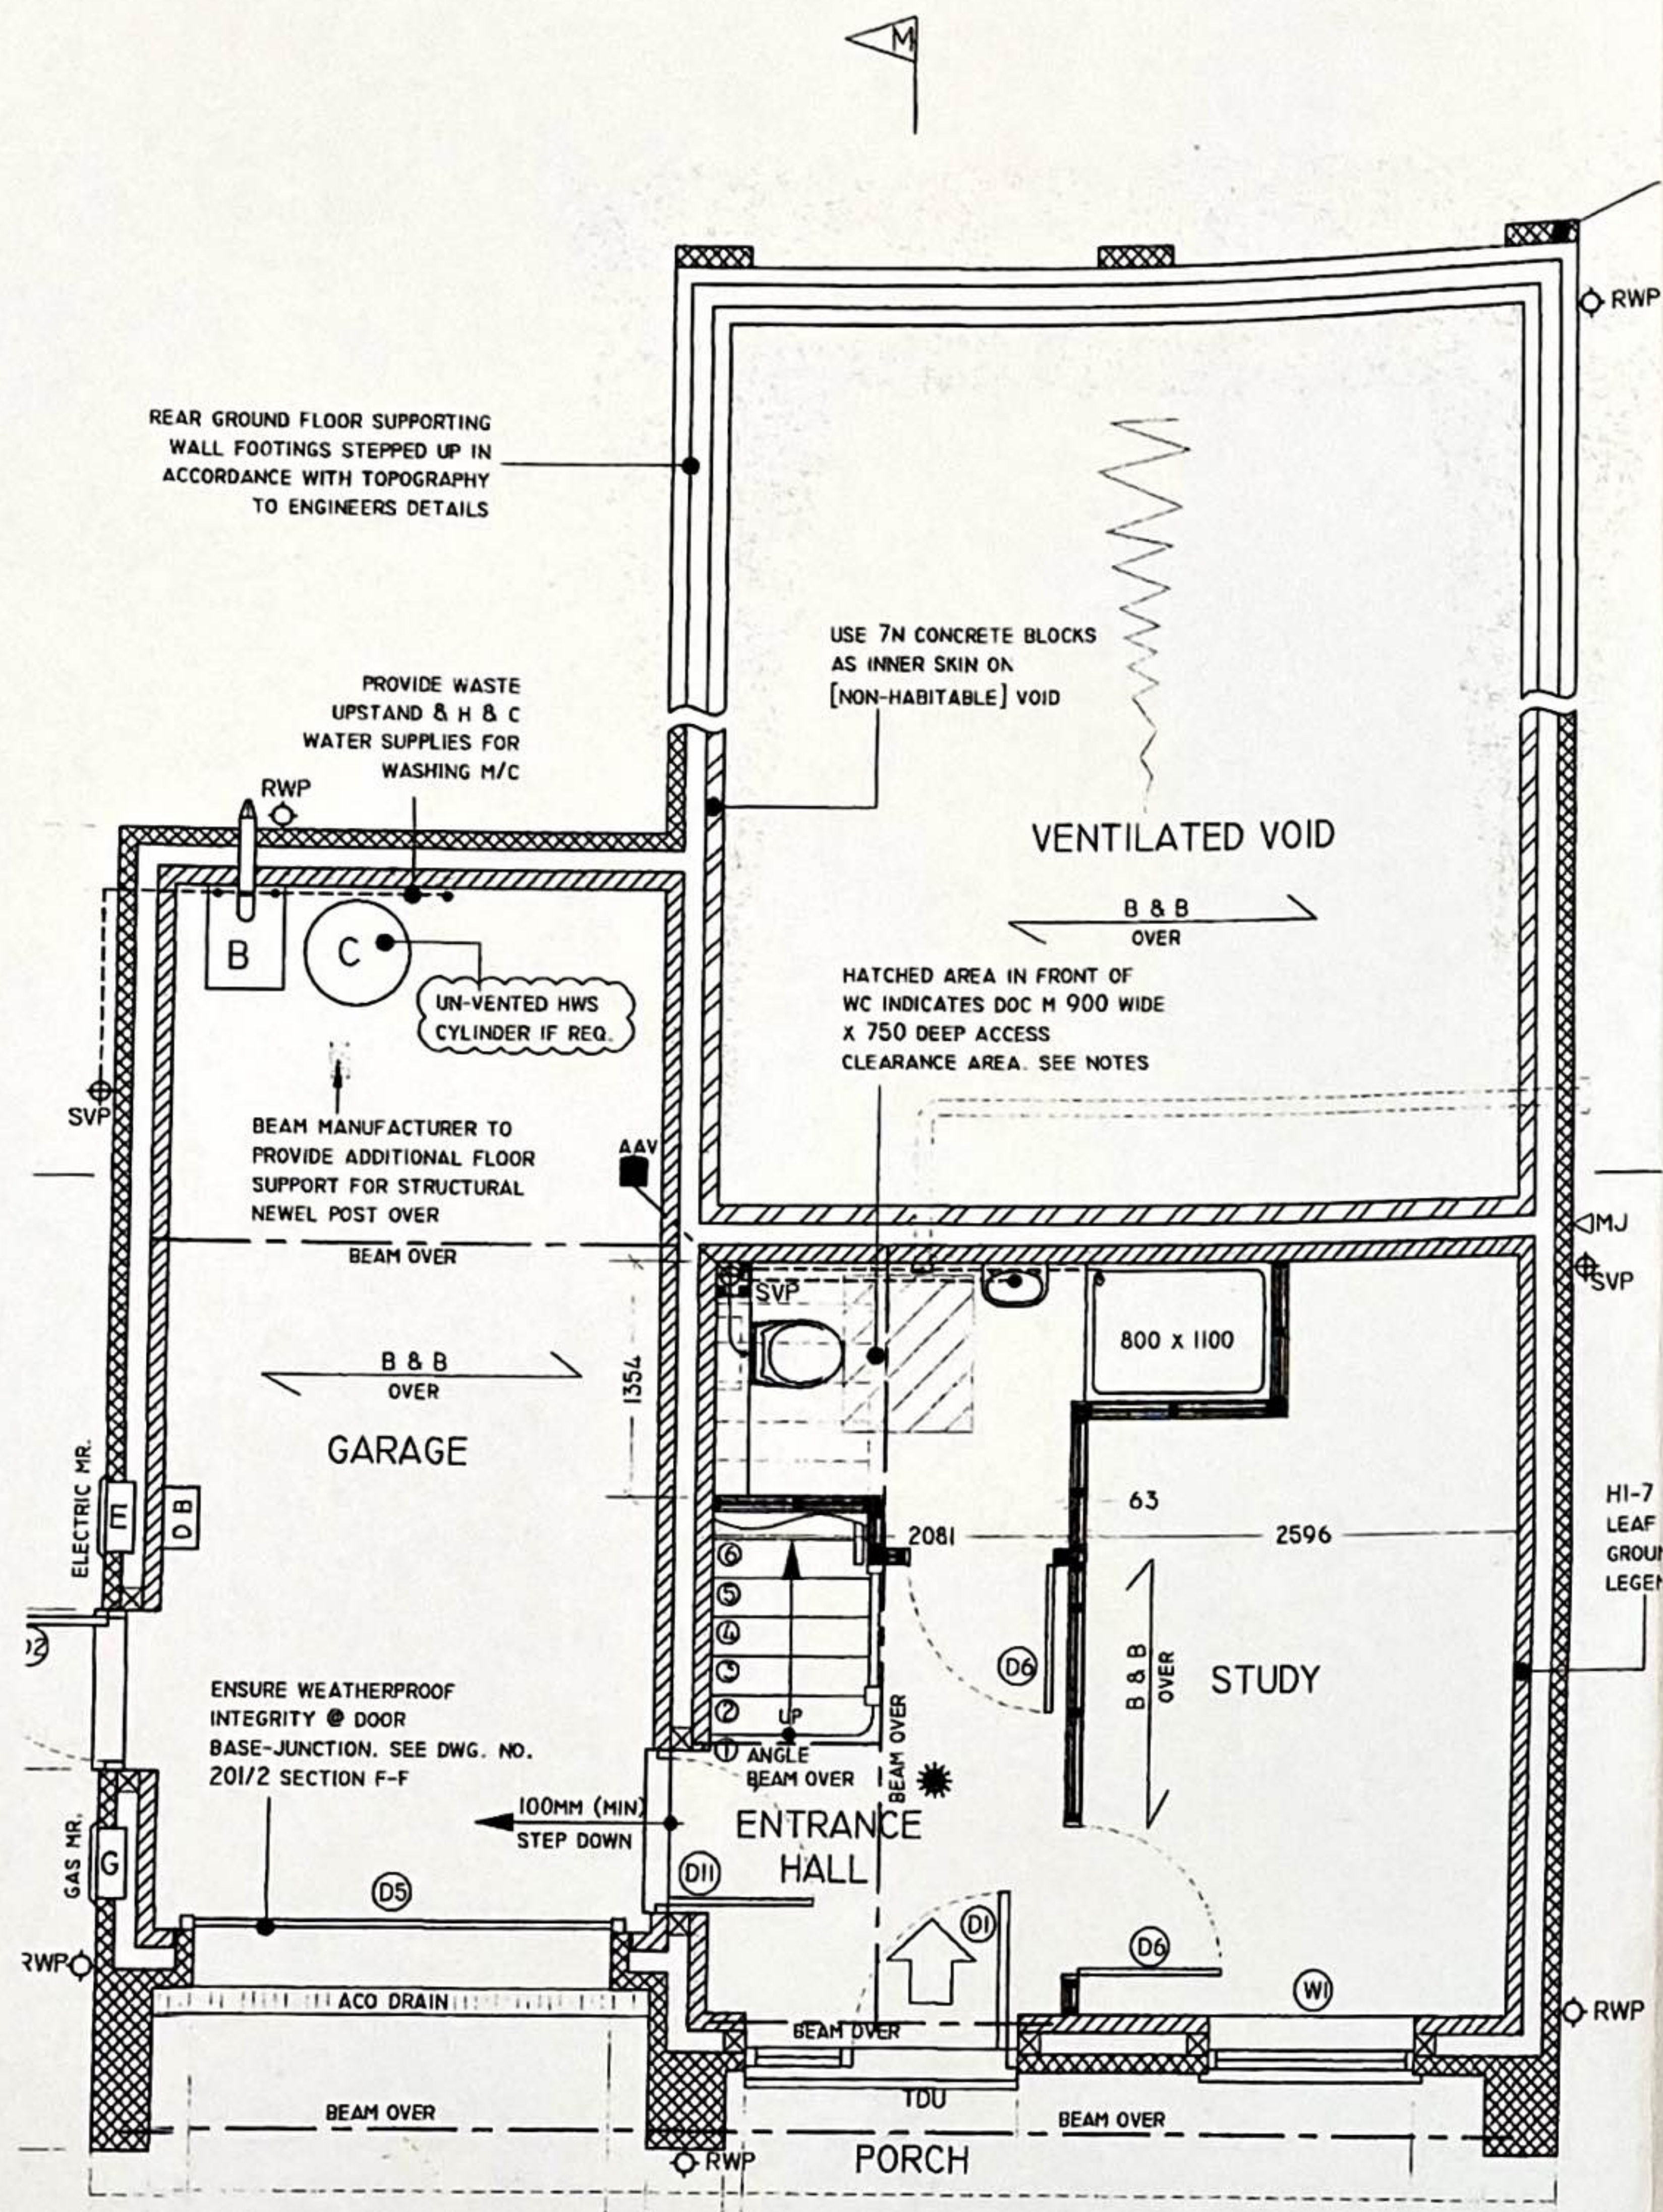

EXISTING LOWER GROUND FLOOR

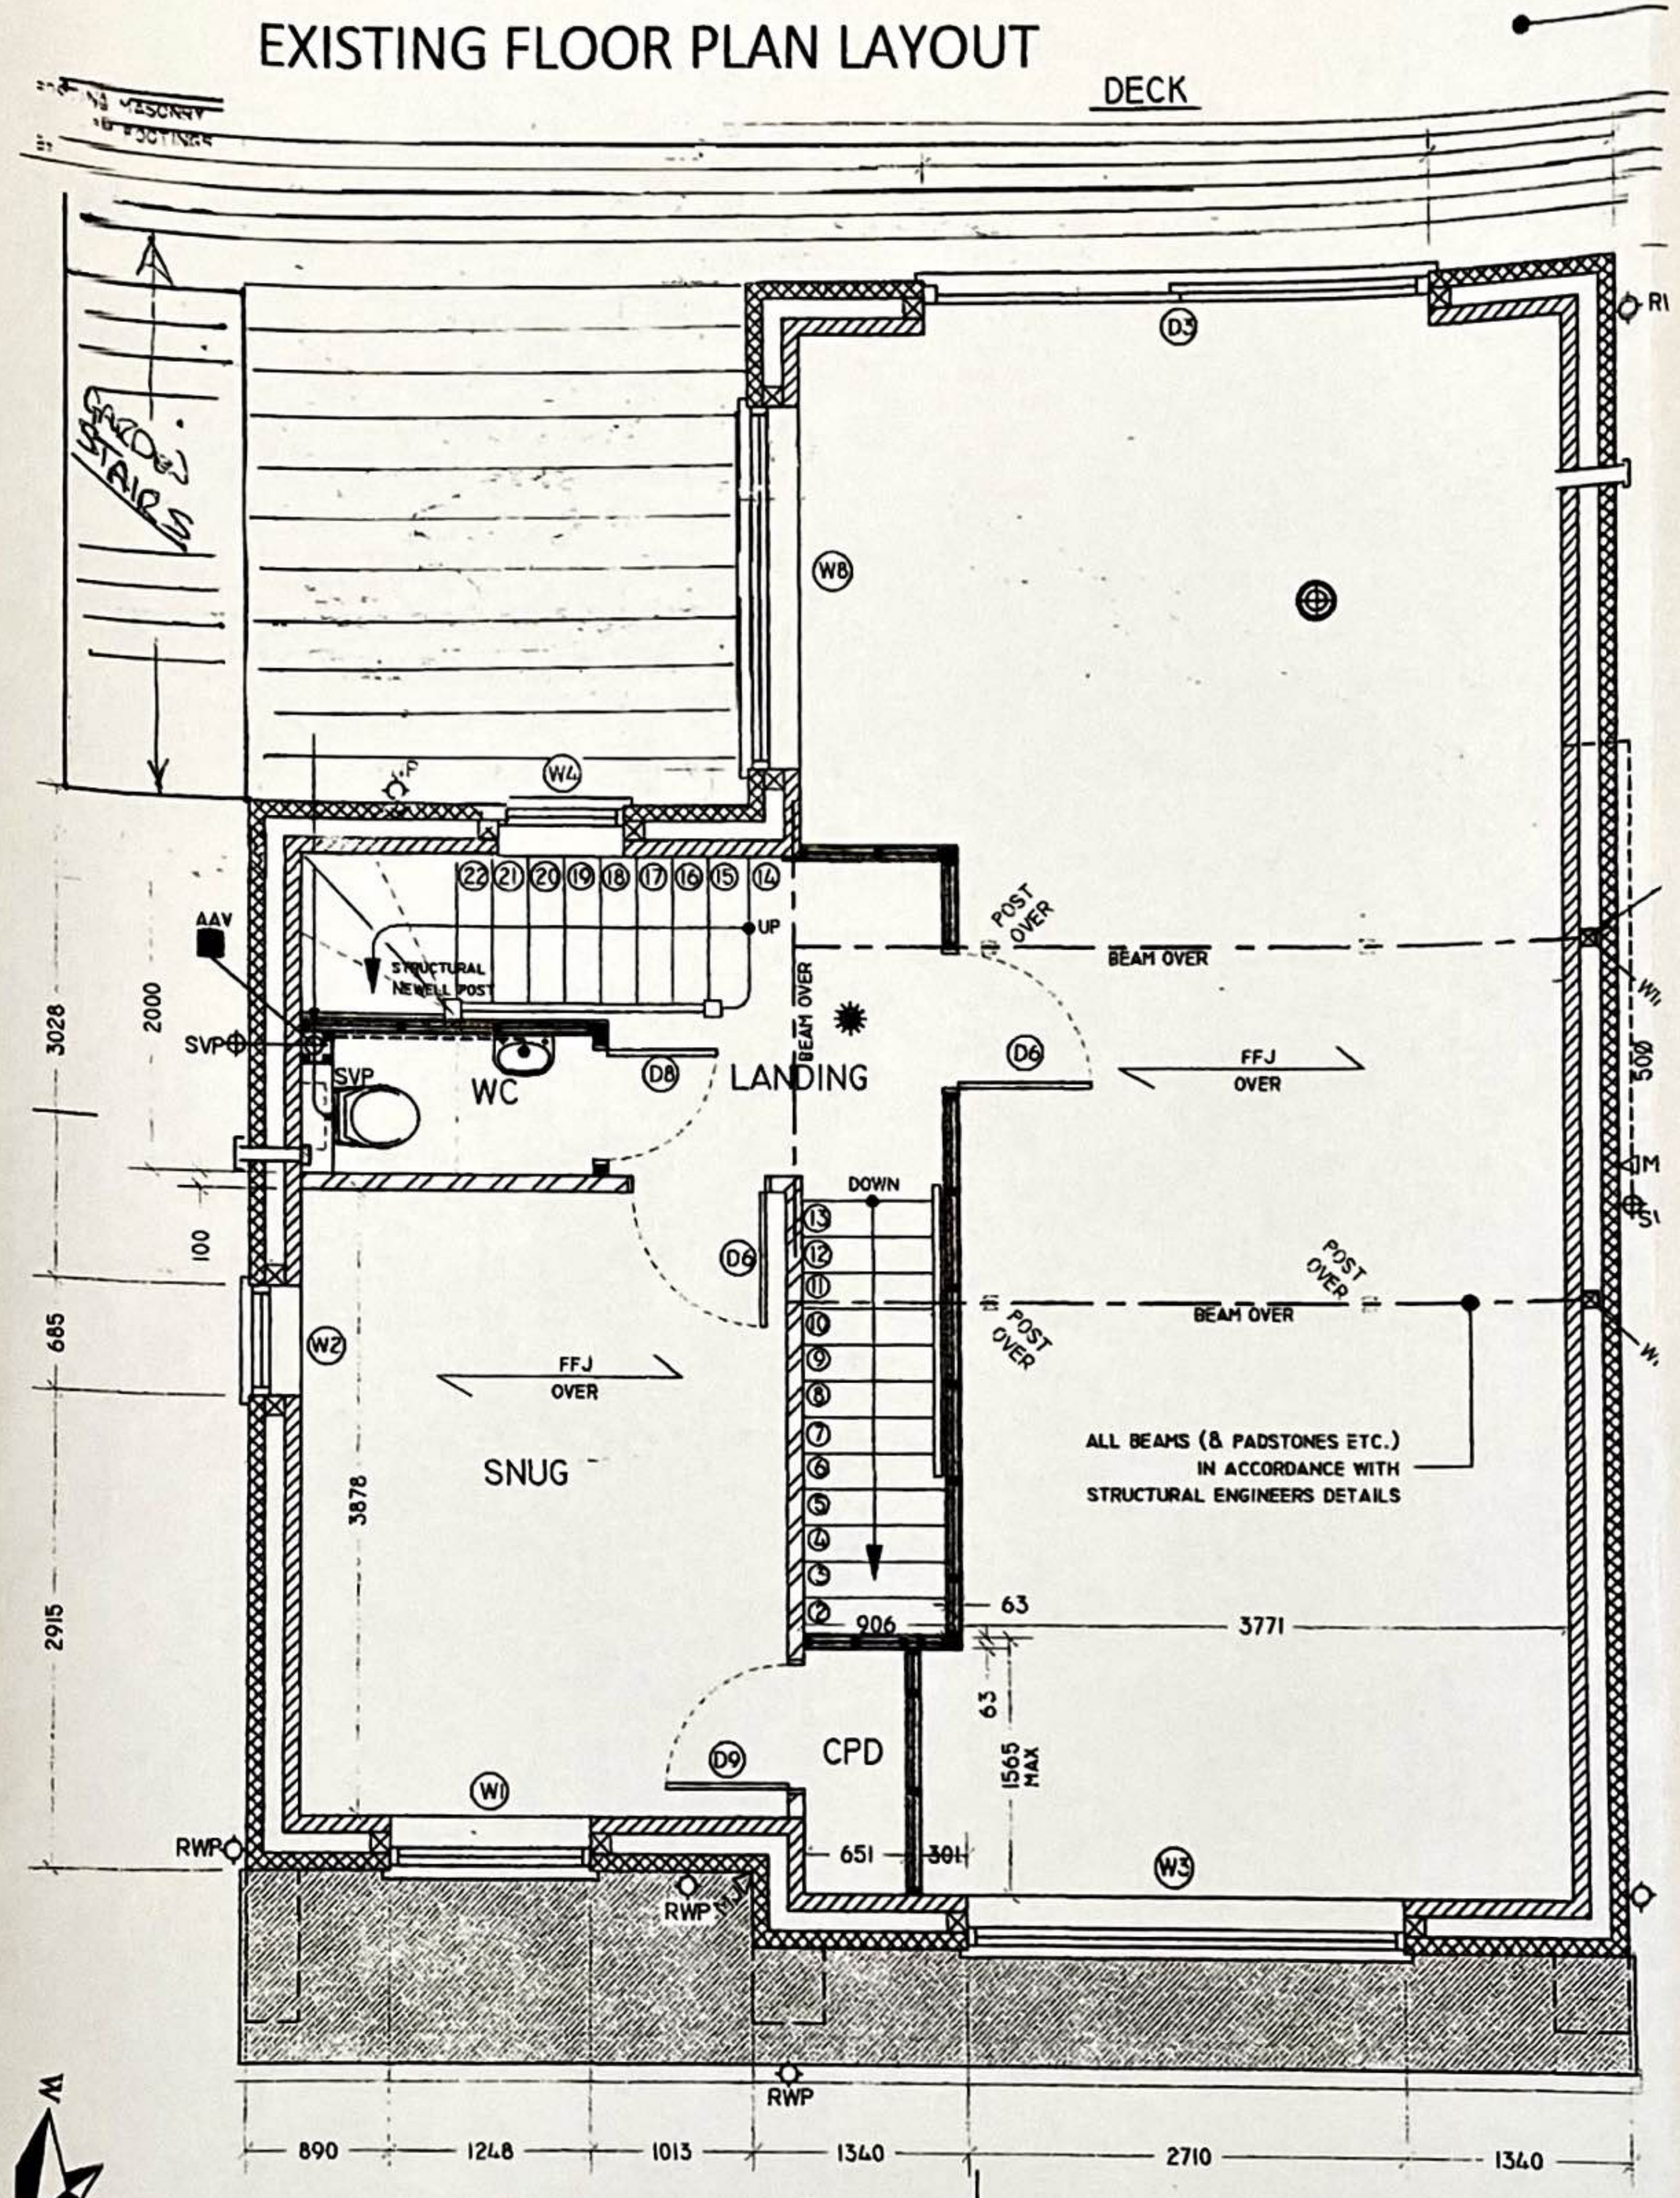

EXISTING GROUND FLOOR $\triangle$ FRONT $\triangle$

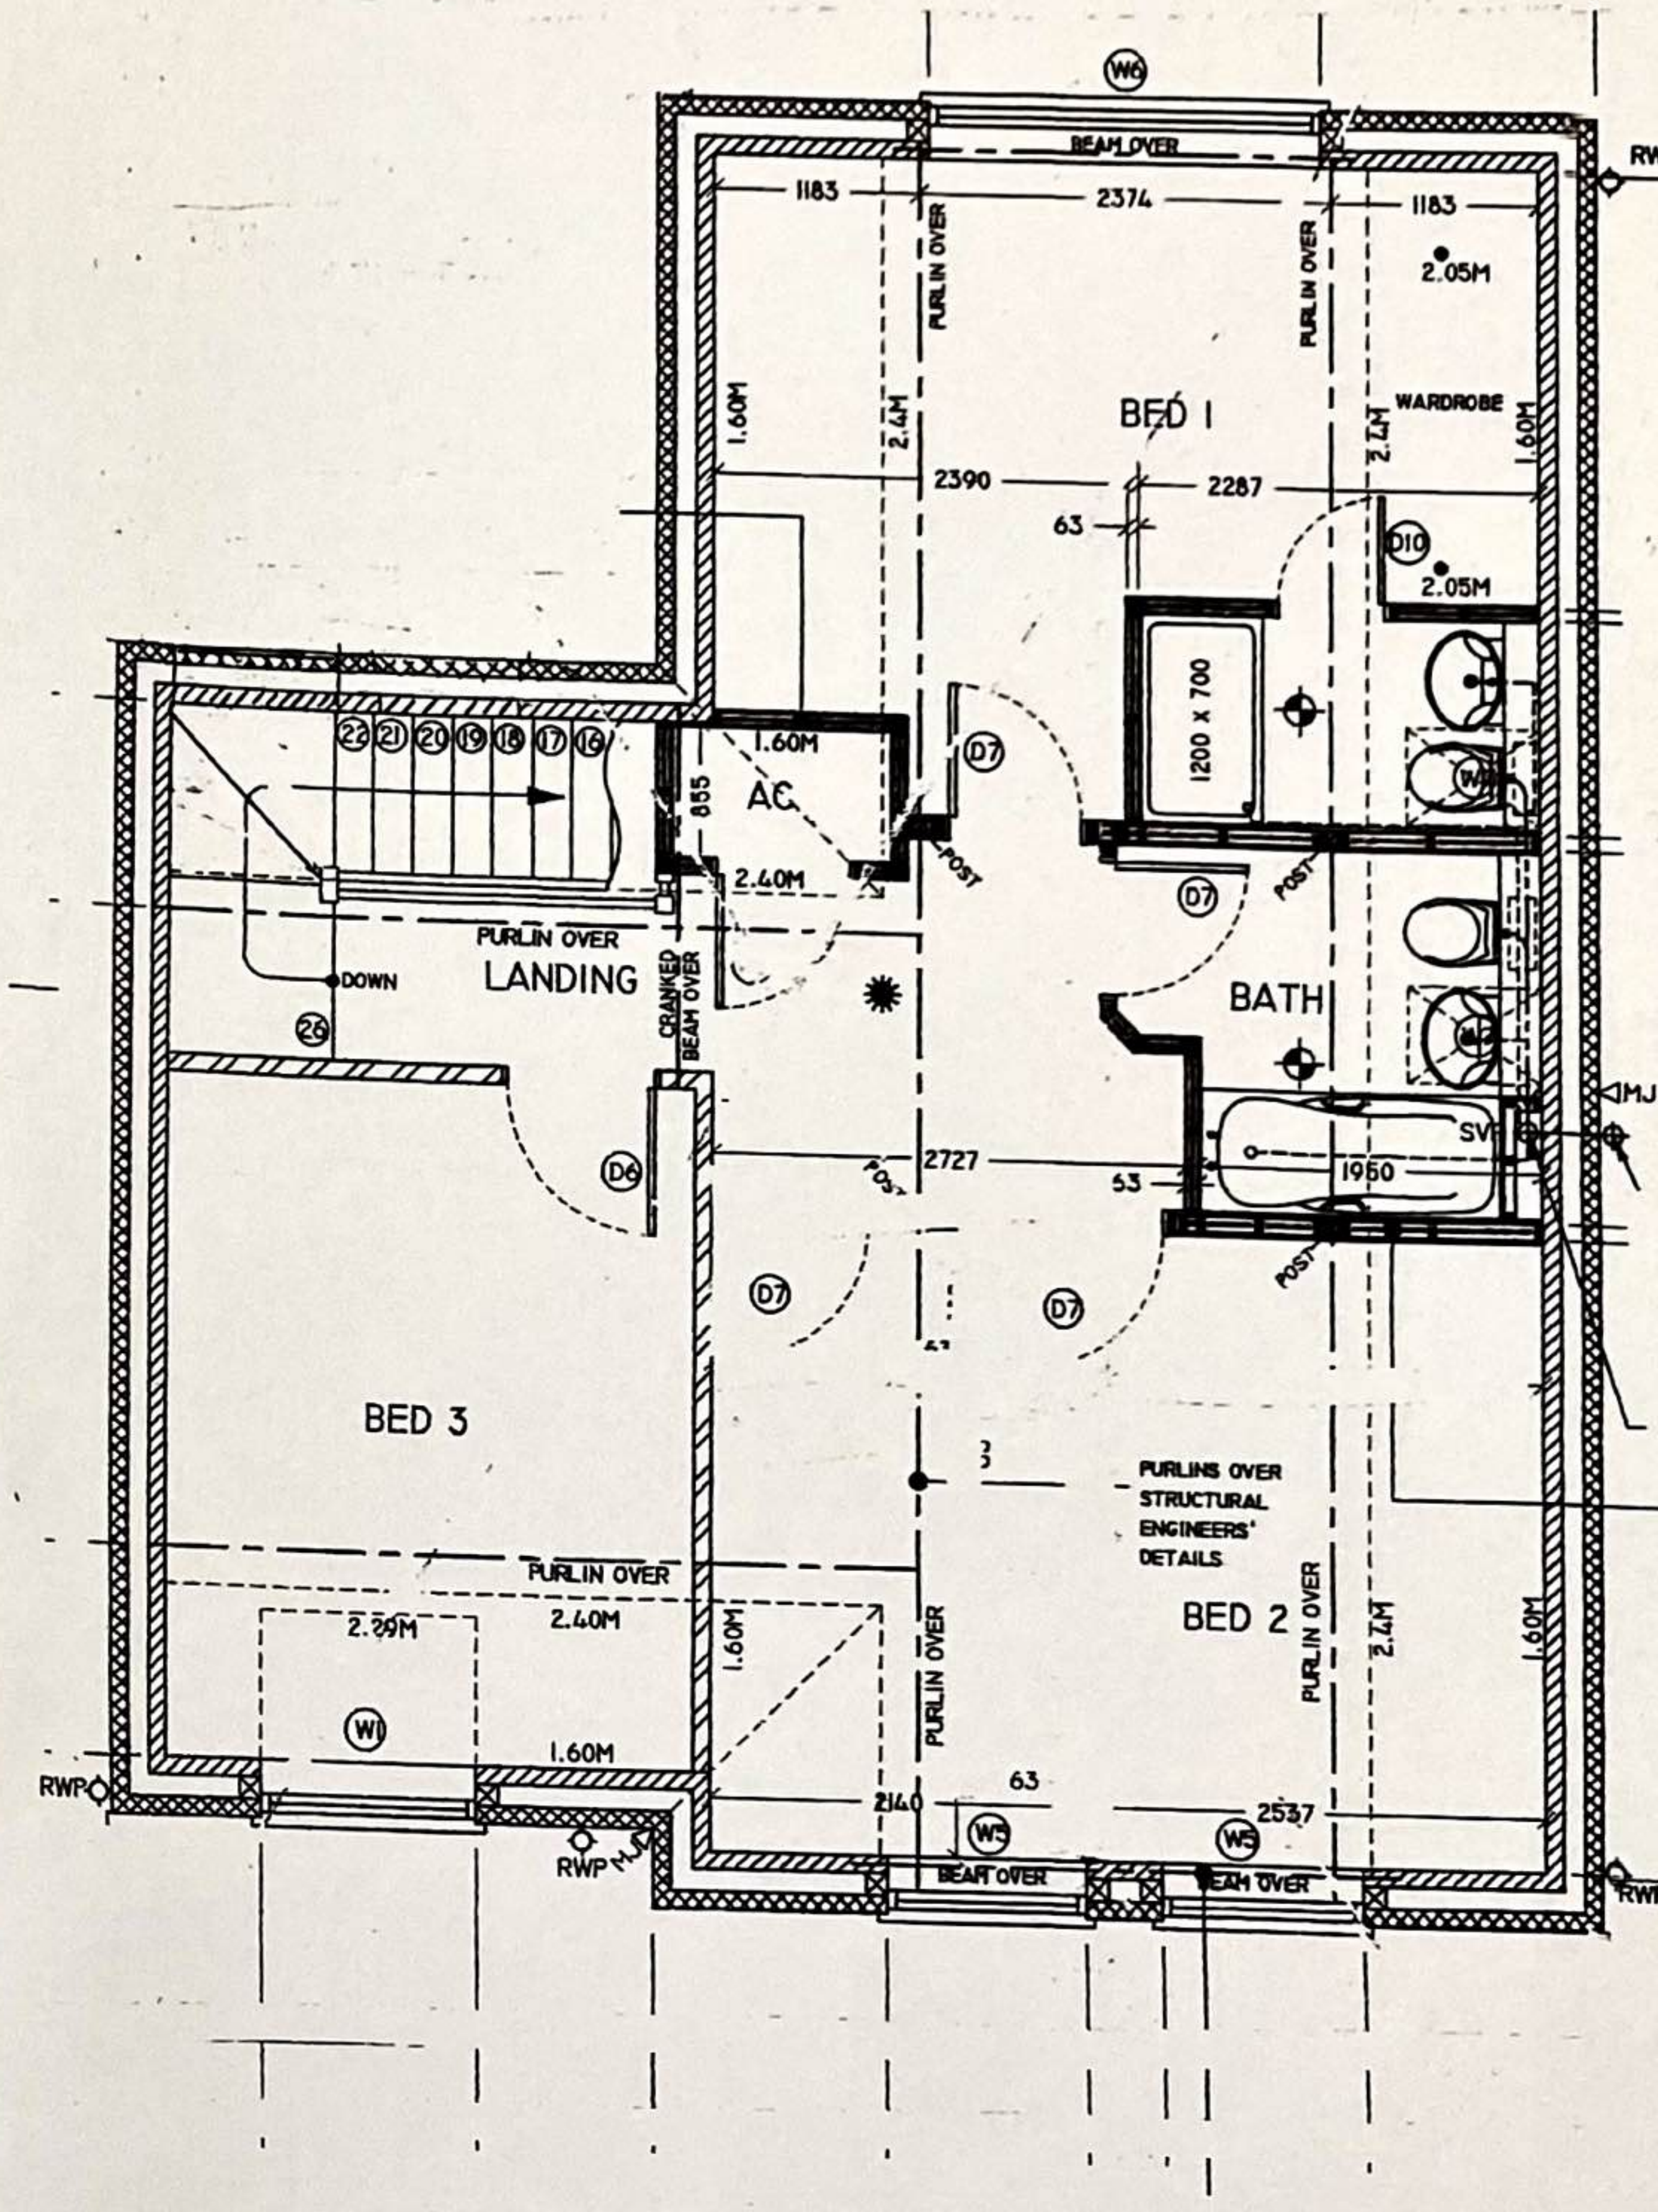

EXISTING FIRST FLOOR