


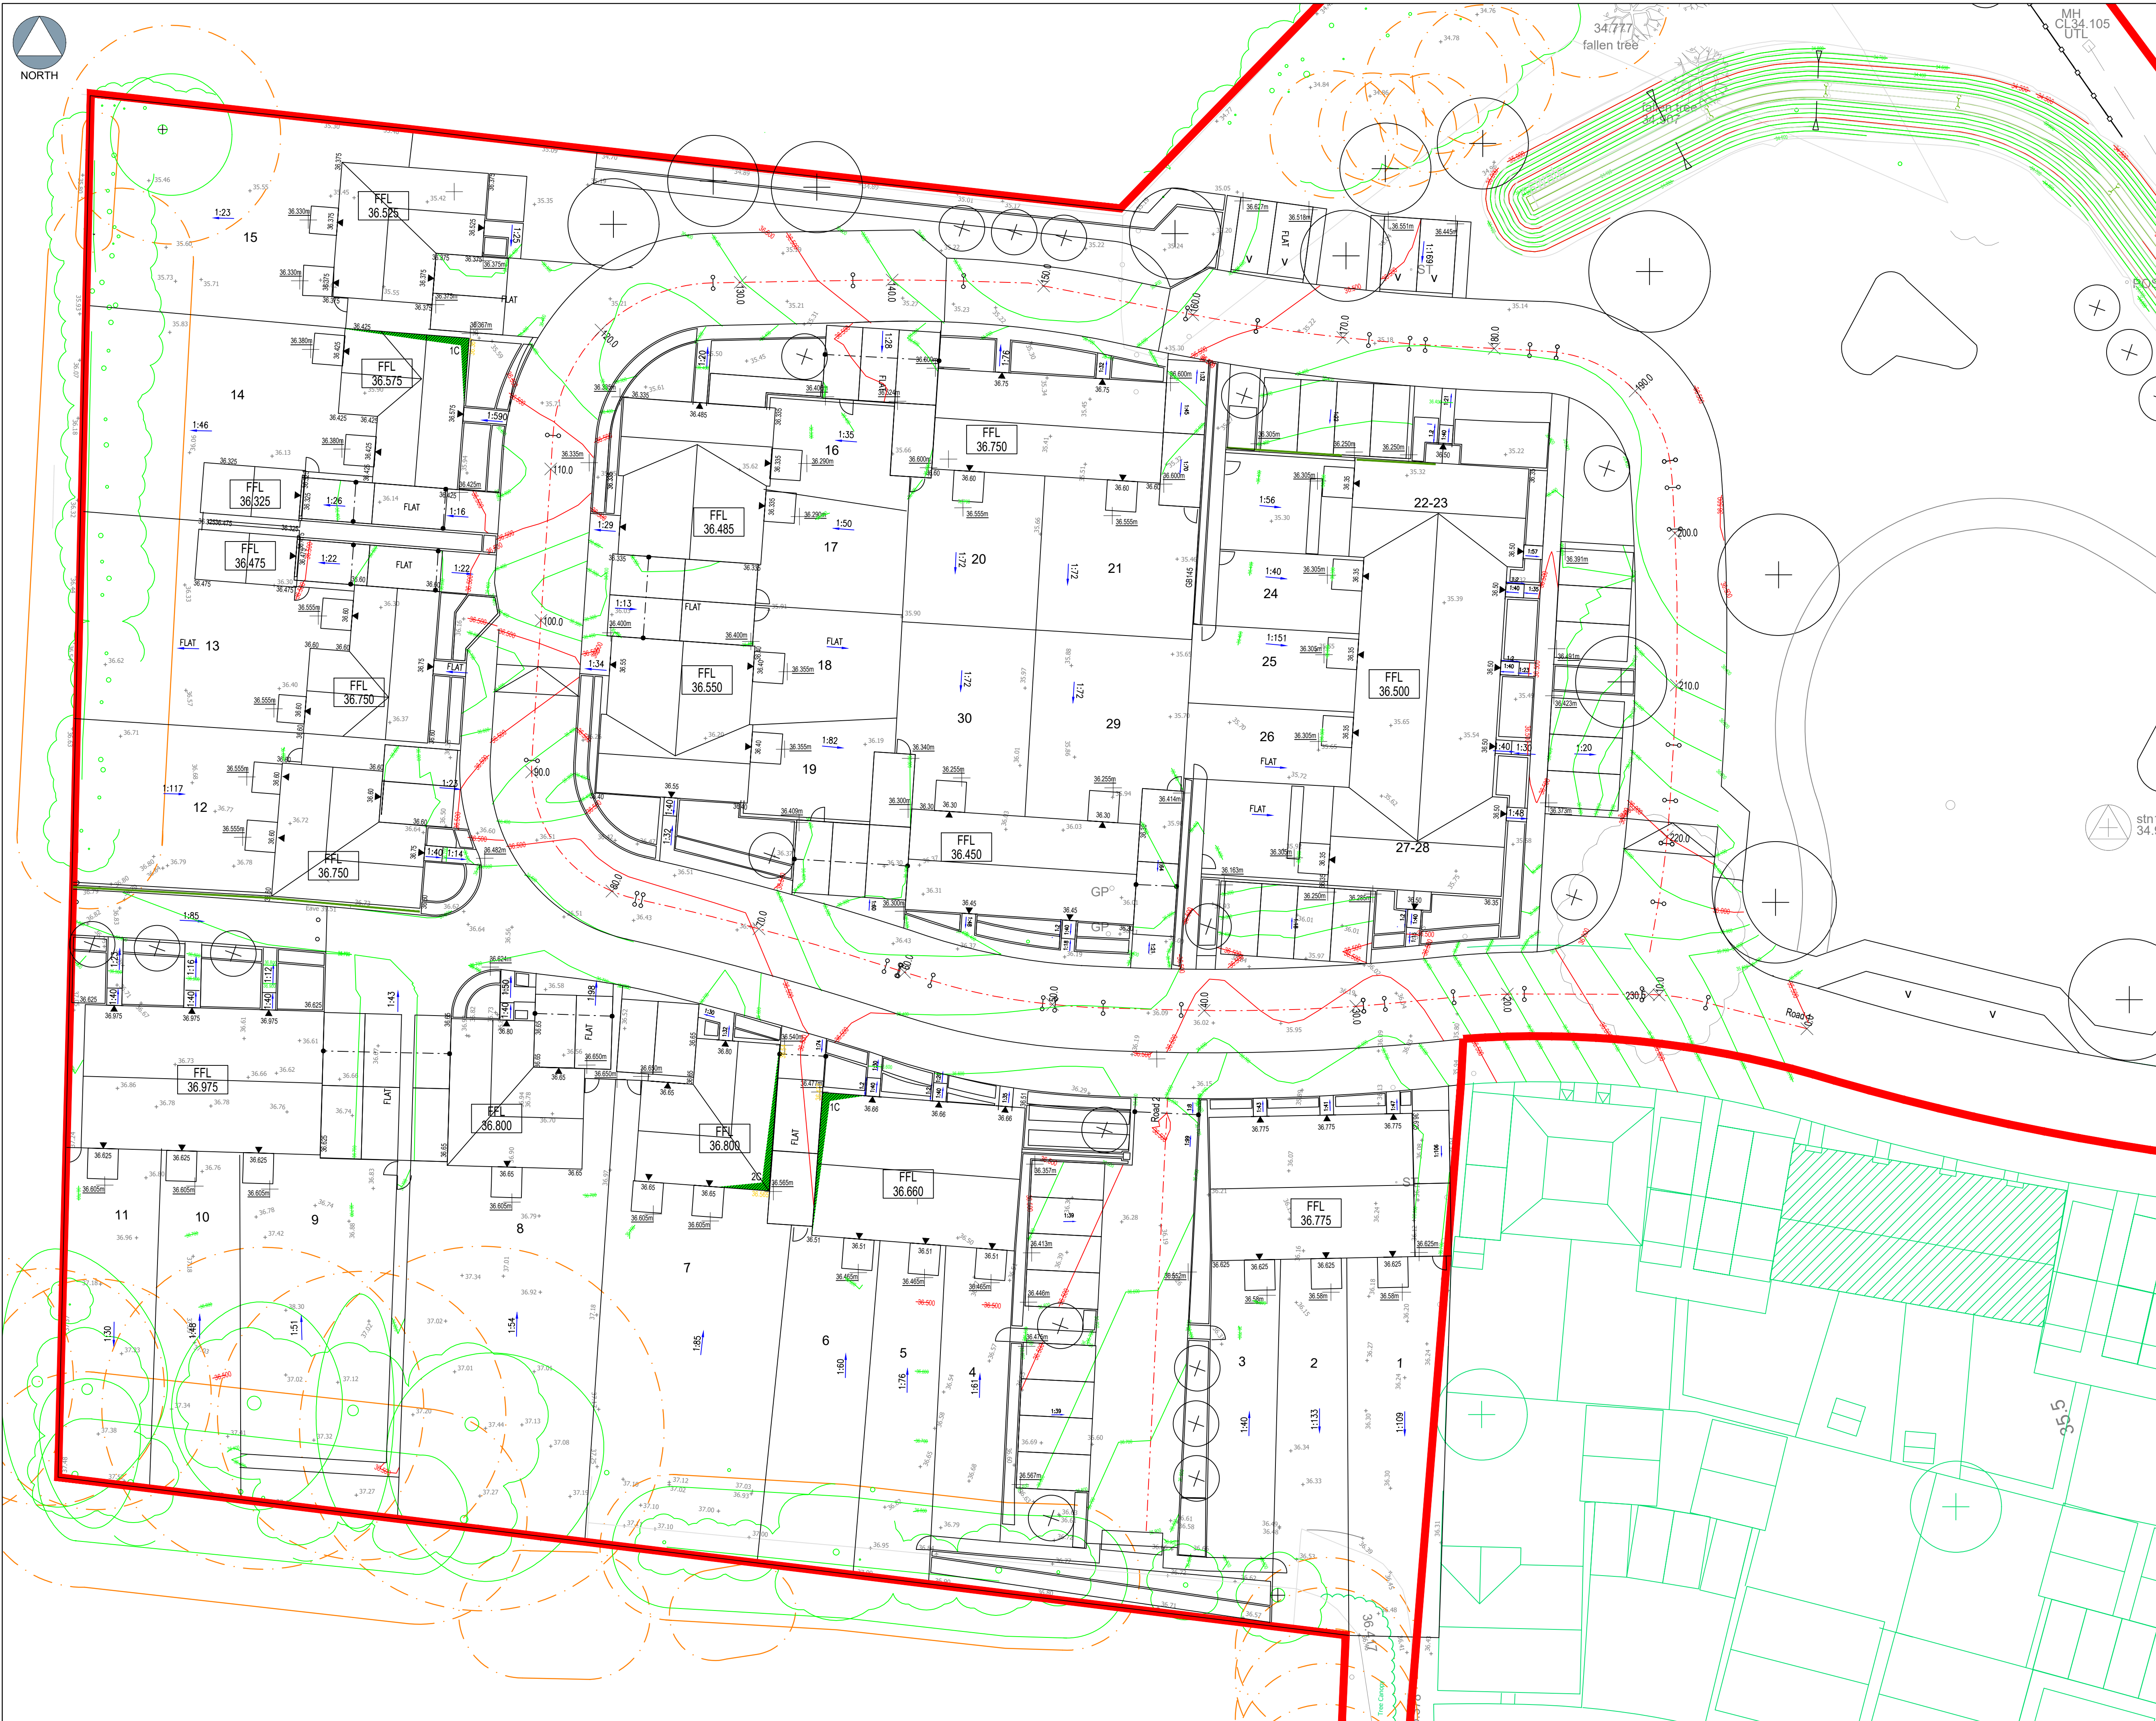

The drawings, information and data recorded in this document ("the information") is the property of Paul Basham Associates. This document and the information are solely for the use of the authorized recipient and this document may not be used, copied or reproduced in whole or part for any purposes other than which it was supplied by Paul Basham Associates. Paul Basham Associates makes no representation, undertakes no duty and accepts no responsibilities to any third party who may use or rely upon this document or the information.

GENERAL NOTES

1. THIS DRAWING IS INTENDED TO BE VIEWED IN COMBINATION WITH ALL RELEVANT ARCHITECTS, ENGINEERS, SERVICES AND SPECIALIST DRAWINGS AND SPECIFICATION.
2. ANY VARIATIONS OR DISCREPANCIES BETWEEN THESE DRAWINGS IN TERMS OF DIMENSIONS OR DETAILS SHOULD BE DRAWN TO THE ATTENTION OF THE ARCHITECT AND/OR THE ENGINEER FOR CLARIFICATION.
3. PAUL BASHAM ASSOCIATES ACCEPTS NO RESPONSIBILITY FOR THE ACCURACY OF BACKGROUND INFORMATION PRODUCED BY THIRD PARTIES - THIS MUST BE TREATED AS INDICATIVE ONLY.
4. ALL DIMENSIONS AND LEVELS ARE IN METRES. DO NOT SCALE THIS DRAWING, PRINT, PLOT OR DISK.
5. THIS DRAWING SHOULD ONLY BE USED FOR CONSTRUCTION IF THE PROJECT PHASE IN THE TITLE FRAME BELOW IS SHOWN AS "CONSTRUCTION". PAUL BASHAM ASSOCIATES TAKE NO RESPONSIBILITY FOR CONSTRUCTION WORKS UNDERTAKEN TO DRAWINGS WHICH ARE NOT MARKED UNDER THIS PHASE.

LEGEND

HOUSE UNDERBUILD: *C
DENOTES NUMBER OF
COURSES BELOW
GROUND LEVEL. WHERE
GL=150mm BELOW DPC

125.00 PROPOSED LEVELS

36.625 LEVEL AT DOORWAY

1:40 GRADIENT

XXX PROPOSED FFL

1:200

FOR
TENDER

D	SUBSTATION REMOVED, REVISED TO SUIT CLIENT COMMENTS	08.07.2022	OT/LC	AS/RW
C	CLIENT COMMENTS ADDRESSED	10.05.2022	OT	RW
B	SUBSTATION ADDED	15.03.2022	OT	RW
A	CLIENT COMMENTS ADDRESSED	04.03.2022	OT	RW
Rev	Description	Date	By	Chkd

paulbasham
associates

Paul Basham Associates Ltd
The Botly, Cams Hall Estate, Fareham, PO16 8UT
info@paulbashamassociates.com www.paulbashamassociates.com

FOREMAN
HOMES

Project Name MOORGREEN, PHASE 2 SOUTHAMPTON			
Title SITE LEVELS & FFL'S			
Project Phase FOR TENDER			
Checked By RW	Checked Date 16.12.21	Drawn By OT	Drawn Date 16.12.21
Client Drawing No.	-	Scale 1:200	(AT A1 SIZE)
PBA Drawing No. 056.5045.601	Revision D		