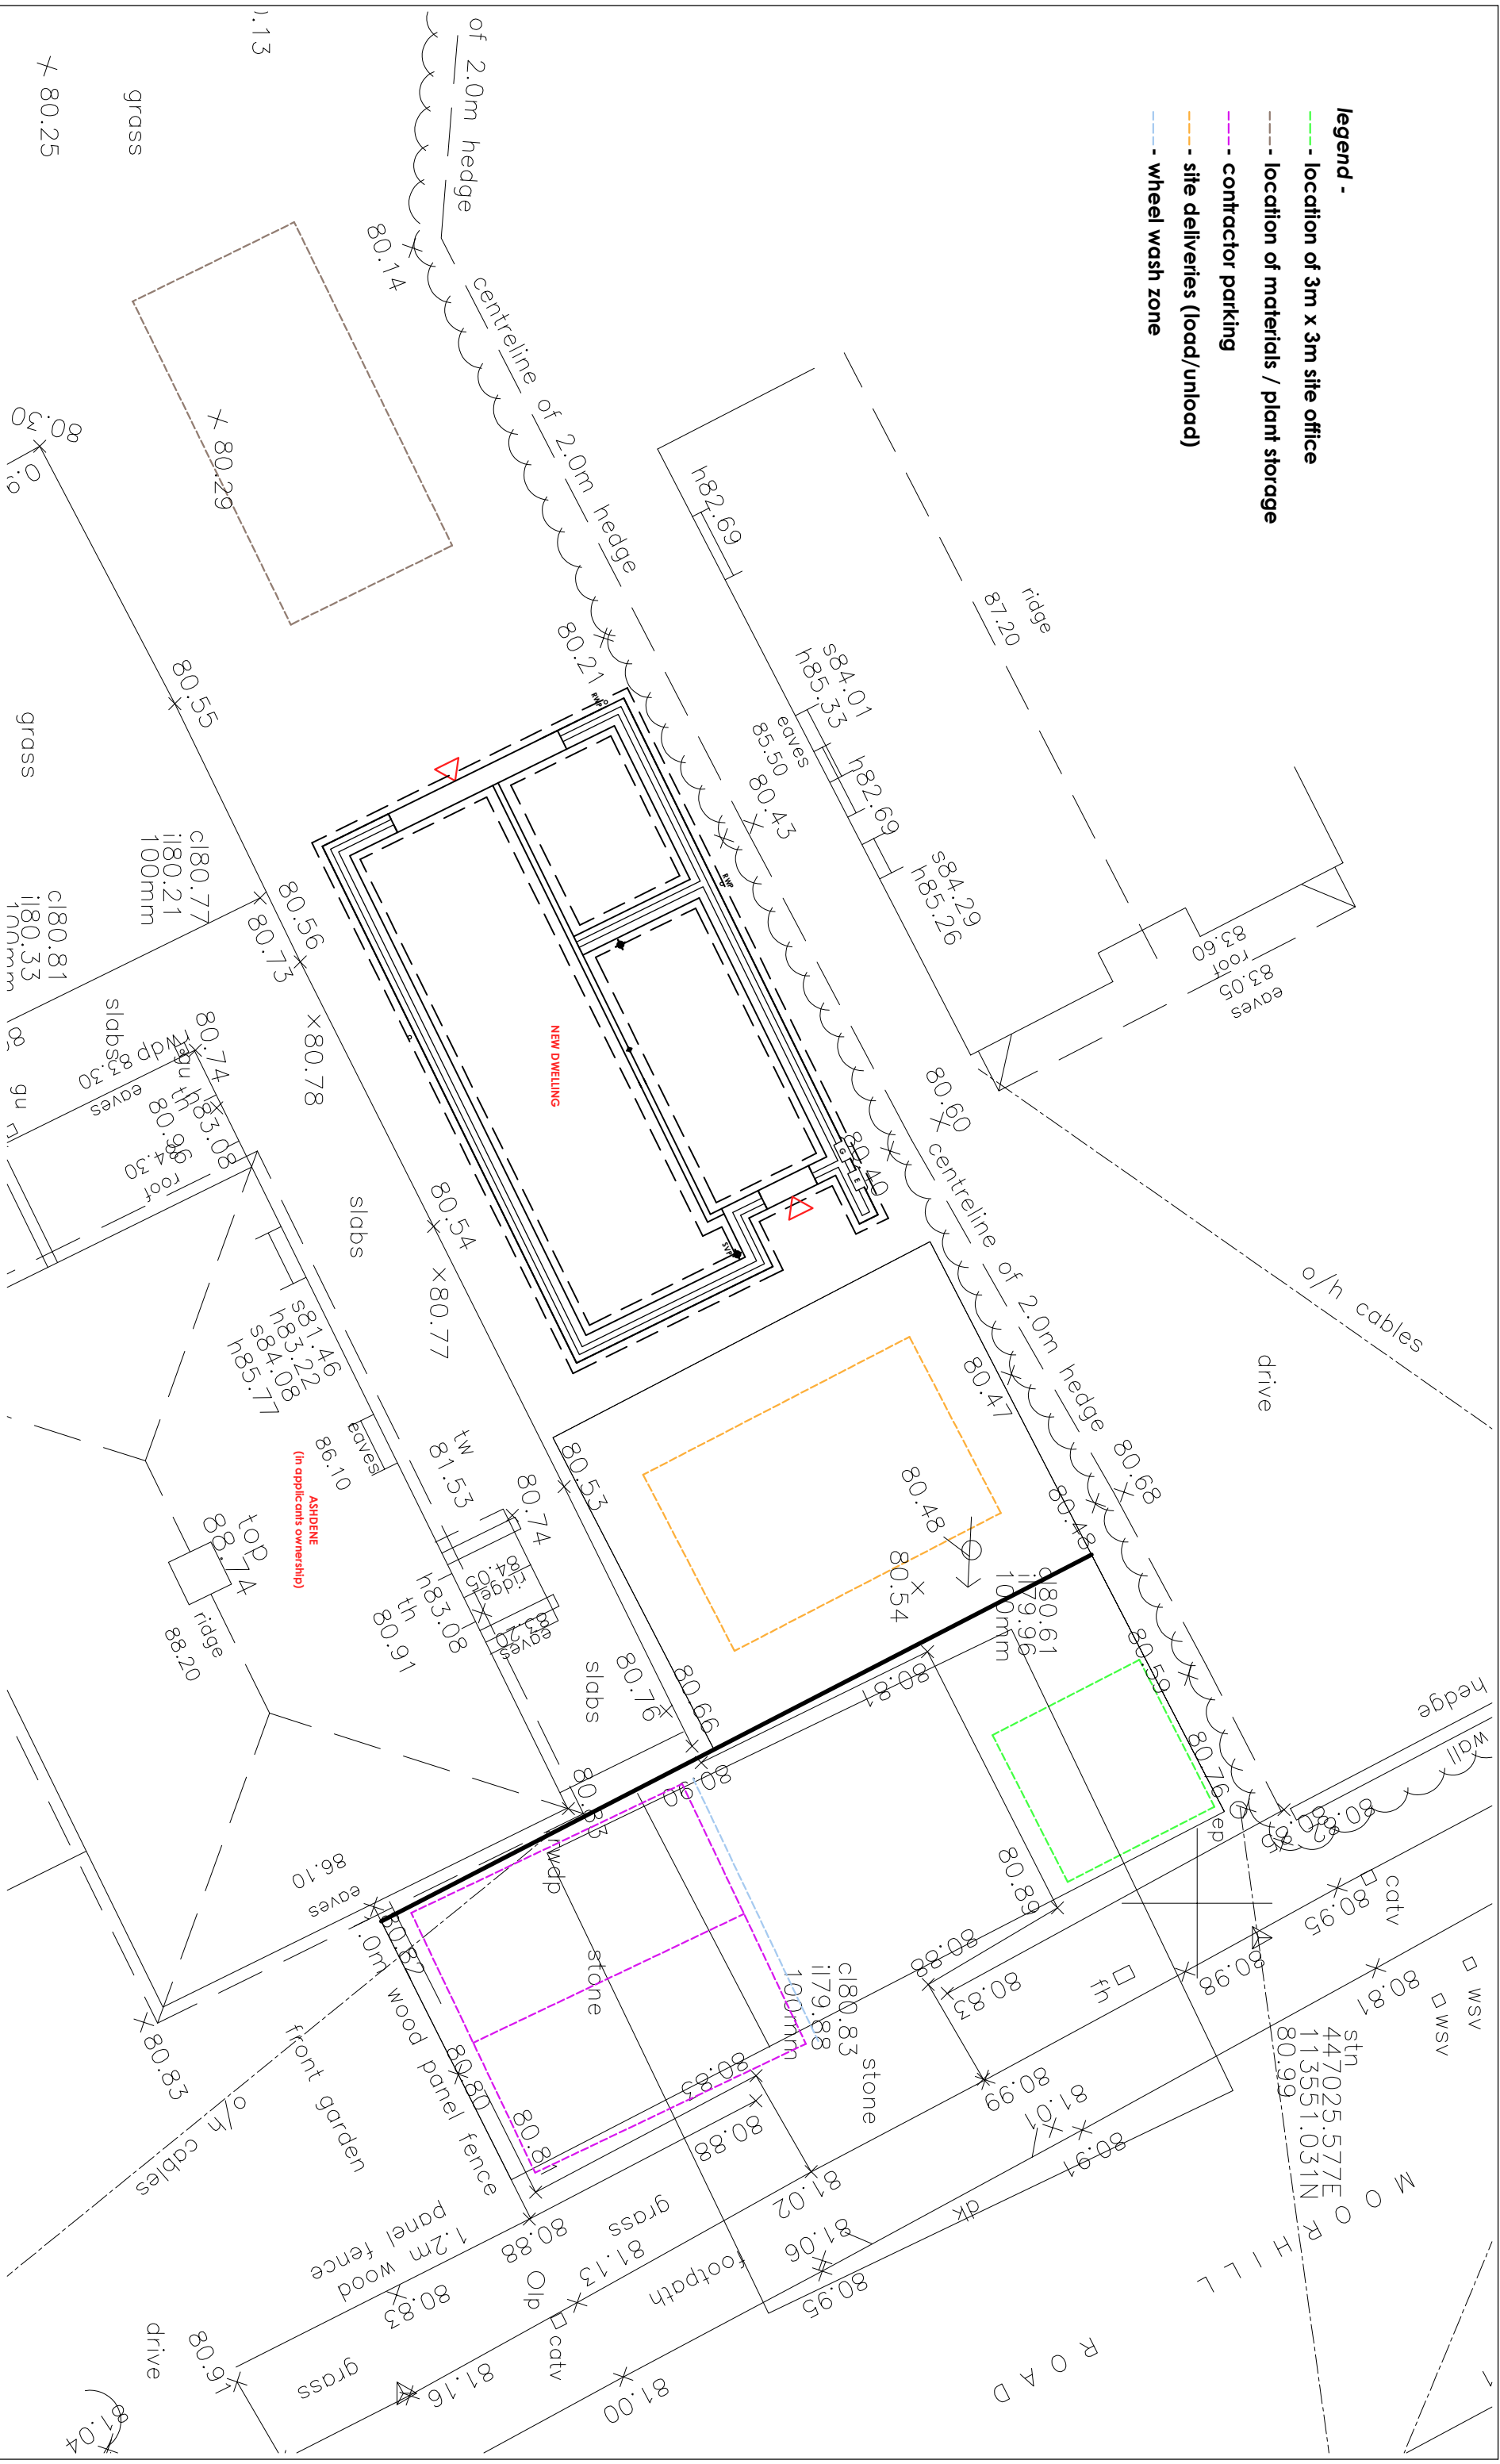


[illegible]

revision		client		address
		diagram		
		building mgmt		
		date		drawing no.
		may 2022		742/05/300
		scale		drawing
		1:100 @ A3		proposed site set up/pond

cmcdesign architectural services

the studio, 23 molins road,
chumleys ford, hompsire, so53 5ds

e studio@cmc-design.co.uk
w www.cmc-design.co.uk

