


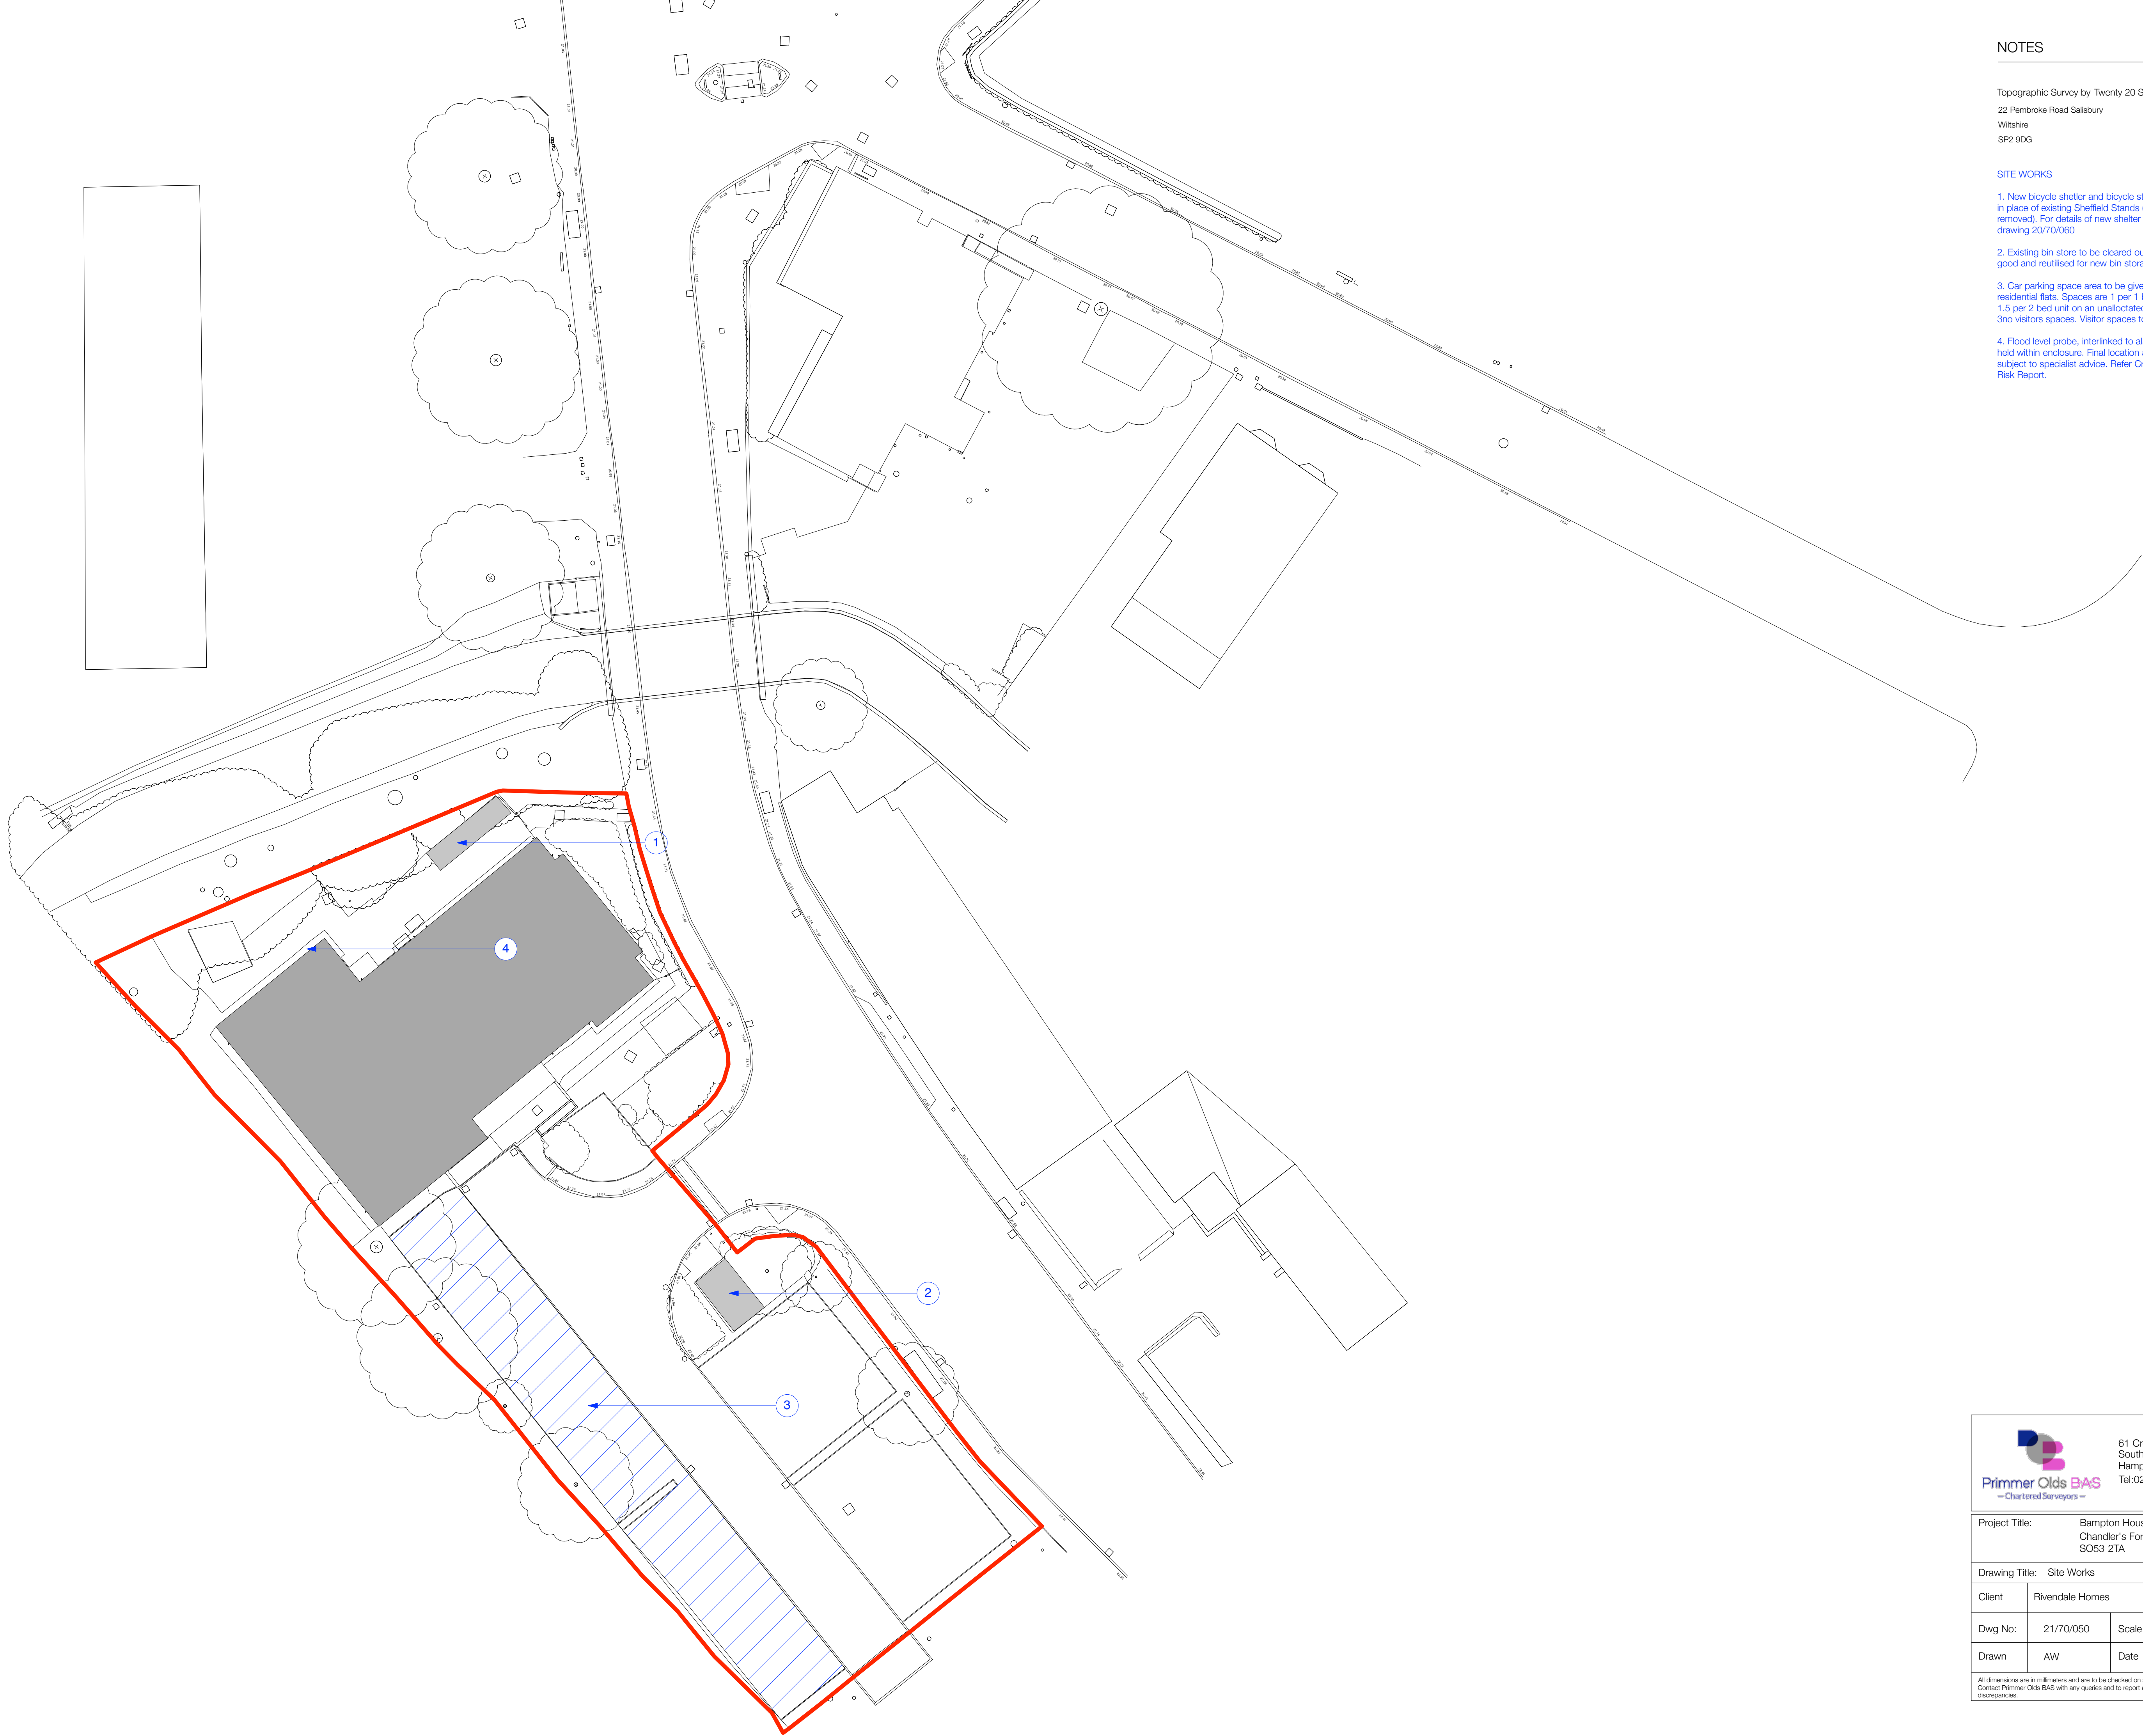

NOTES

Topographic Survey by Twenty 20 Surveys Ltd.
22 Pembroke Road Salisbury
Wiltshire
SP2 9DG

SITE WORKS

1. New bicycle shelter and bicycle stands installed in place of existing Sheffield Stands (to be removed). For details of new shelter refer to drawing 20/70/060
2. Existing bin store to be cleared out, doors made good and reutilised for new bin storage.
3. Car parking space area to be given over to residential flats. Spaces are 1 per 1 bed unit and 1.5 per 2 bed unit on an unallocated basis and 3no visitors spaces. Visitor spaces to be marked.
4. Flood level probe, interlinked to alarm systems held within enclosure. Final location and design subject to specialist advice. Refer Create Flood Risk Report.



61 Cromwell Road
Southampton
Hampshire, SO15 2JE
Tel: 023 8022 2292

Project Title: Bampton House
Chandler's Ford
SO53 2TA

Drawing Title: Site Works

Client: Rivendale Homes

Dwg No: 21/70/050 Scale: 1:200 @ A1

Drawn: AW Date: June 2022

All dimensions are in millimeters and are to be checked on site.
Contact Primmer Olds BAS with any queries and to report any discrepancies.