


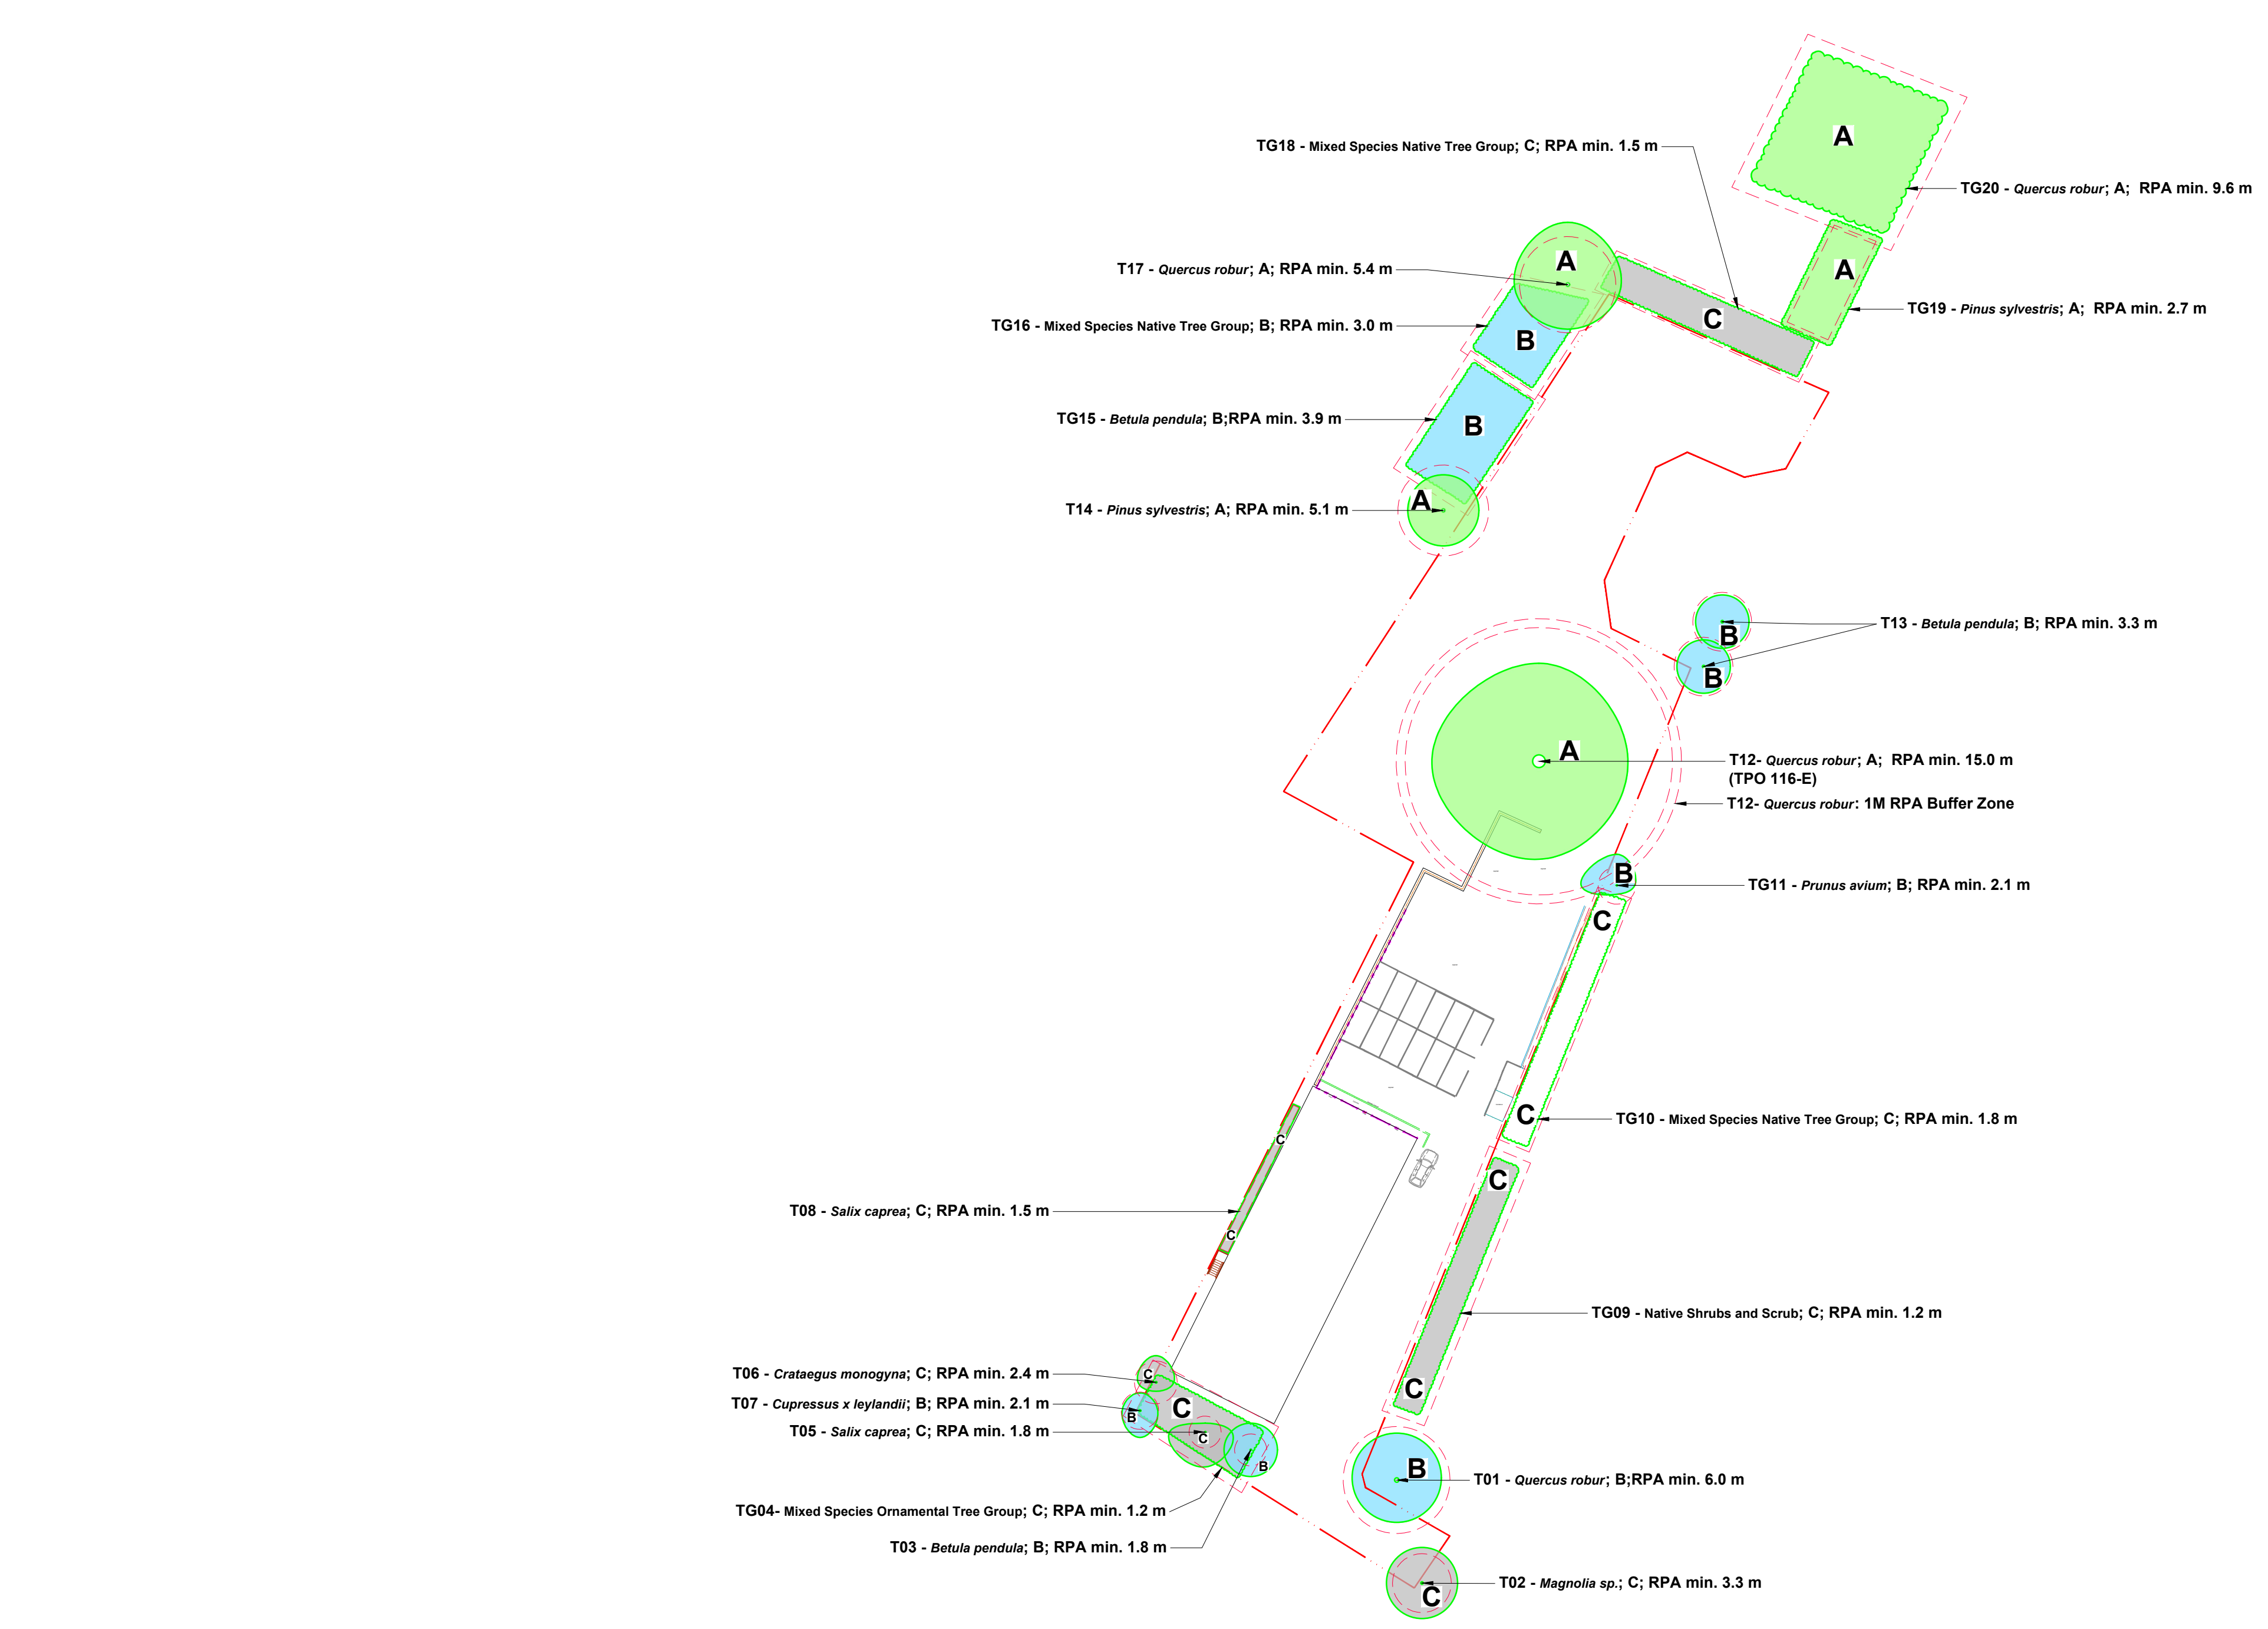

Legend

- T02** Tree and Shrub Numbers.
- Tree Root Protection Areas**
Tree Root Protection Areas calculated and specified in accordance with BS 5837:2012 - 'Trees in Relation to Design, Demolition and Construction - Recommendations'.
- Site Boundary**
- Category A Trees**
Trees of High Quality and Value.
- Category B Trees**
Trees of Moderate Quality and Value.
- Category C Trees**
Trees of Low Quality and Value.
- Category U Trees**
Trees unsuitable for retention.

- Notes:
1. Drawing to be read in colour.
 2. For details of existing trees and vegetation refer to: LLD2612-ARB-SCH-001 - Existing Tree Schedule;
 3. For assessment of effects of the proposed development on existing trees refer to LLD2612-ARB-REP-001 - Arboricultural Impact Assessment and Method Statement;

Rev	Description	Date	Initials
00	Draft Issue	20.05.22	GO

LIZARD
Landscape Design and Ecology

The Old Bank, 34 South Street, Tarring, Worthing, West Sussex, BN14 7UH
T. 01903 216033 E. lizardlandscape@btconnect.com W. lizardlandscapeecology.com

Client HNW Architects			
Project Title and Location Southampton Audi Workshop Brickfield Lane, Southampton			
Drawing Title Tree Constraints Plan			
Scale 1:500@A1	Drawn GO	Approved KM	Date 20/05/22
Drawing No LLD2612-ARB-DWG-001	Revision 00		

Tree Constraints Plan

Southampton Audi Workshop, Brickfield Lane