




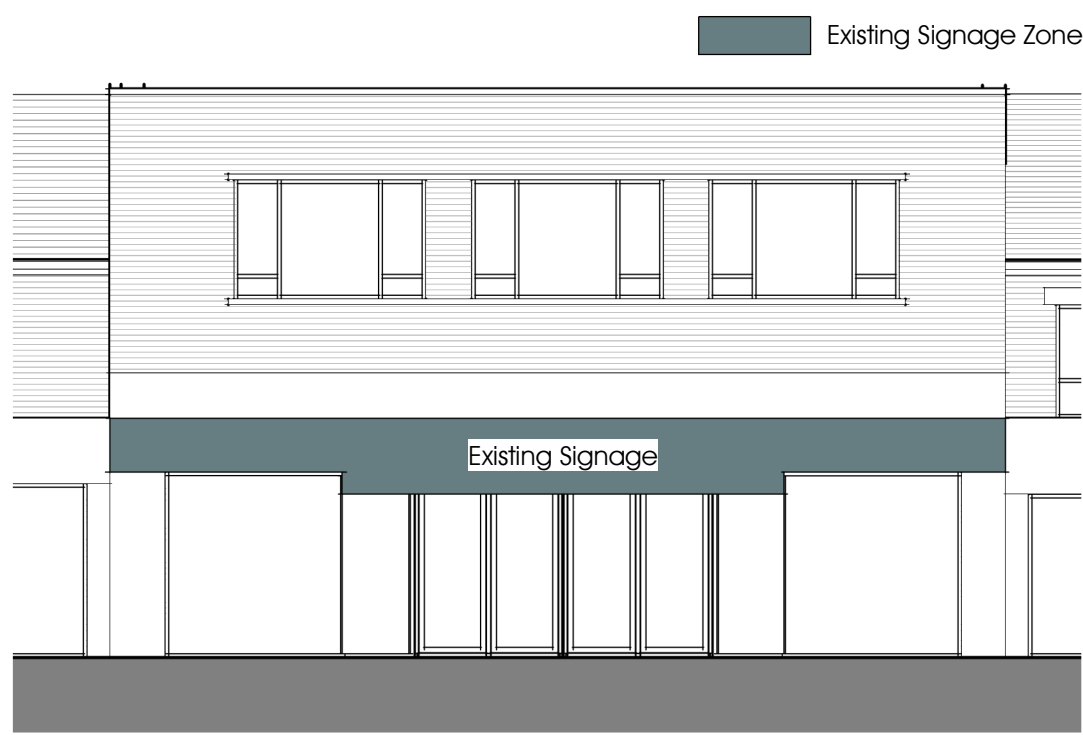

E1 Existing Front Elevation
1 : 100

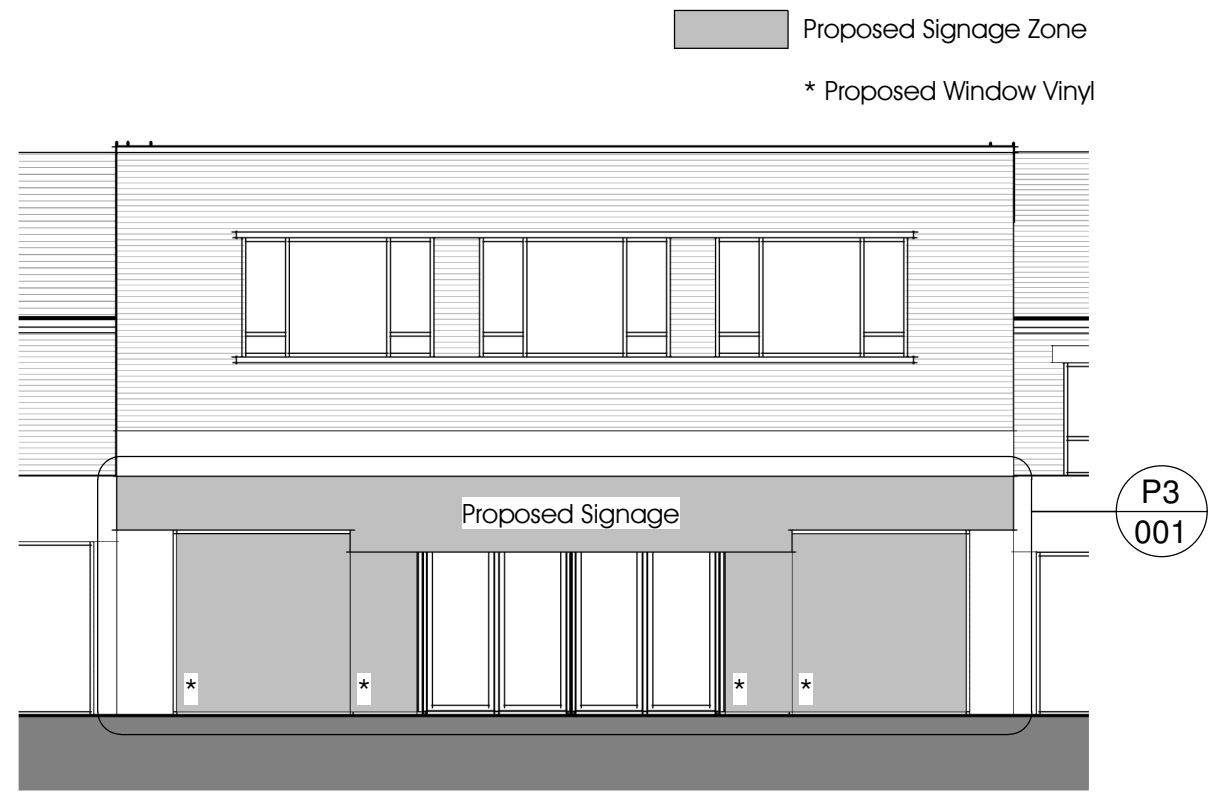


P1 Proposed Front Elevation
1 : 100

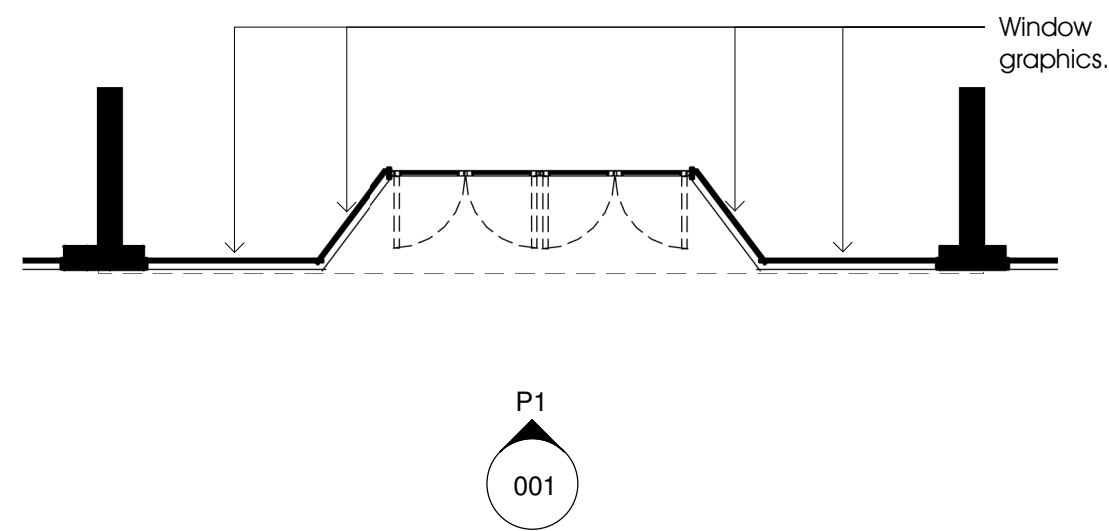

P2 Curtain Wall Layout
1 : 100



LP Location Plan
1 : 1250

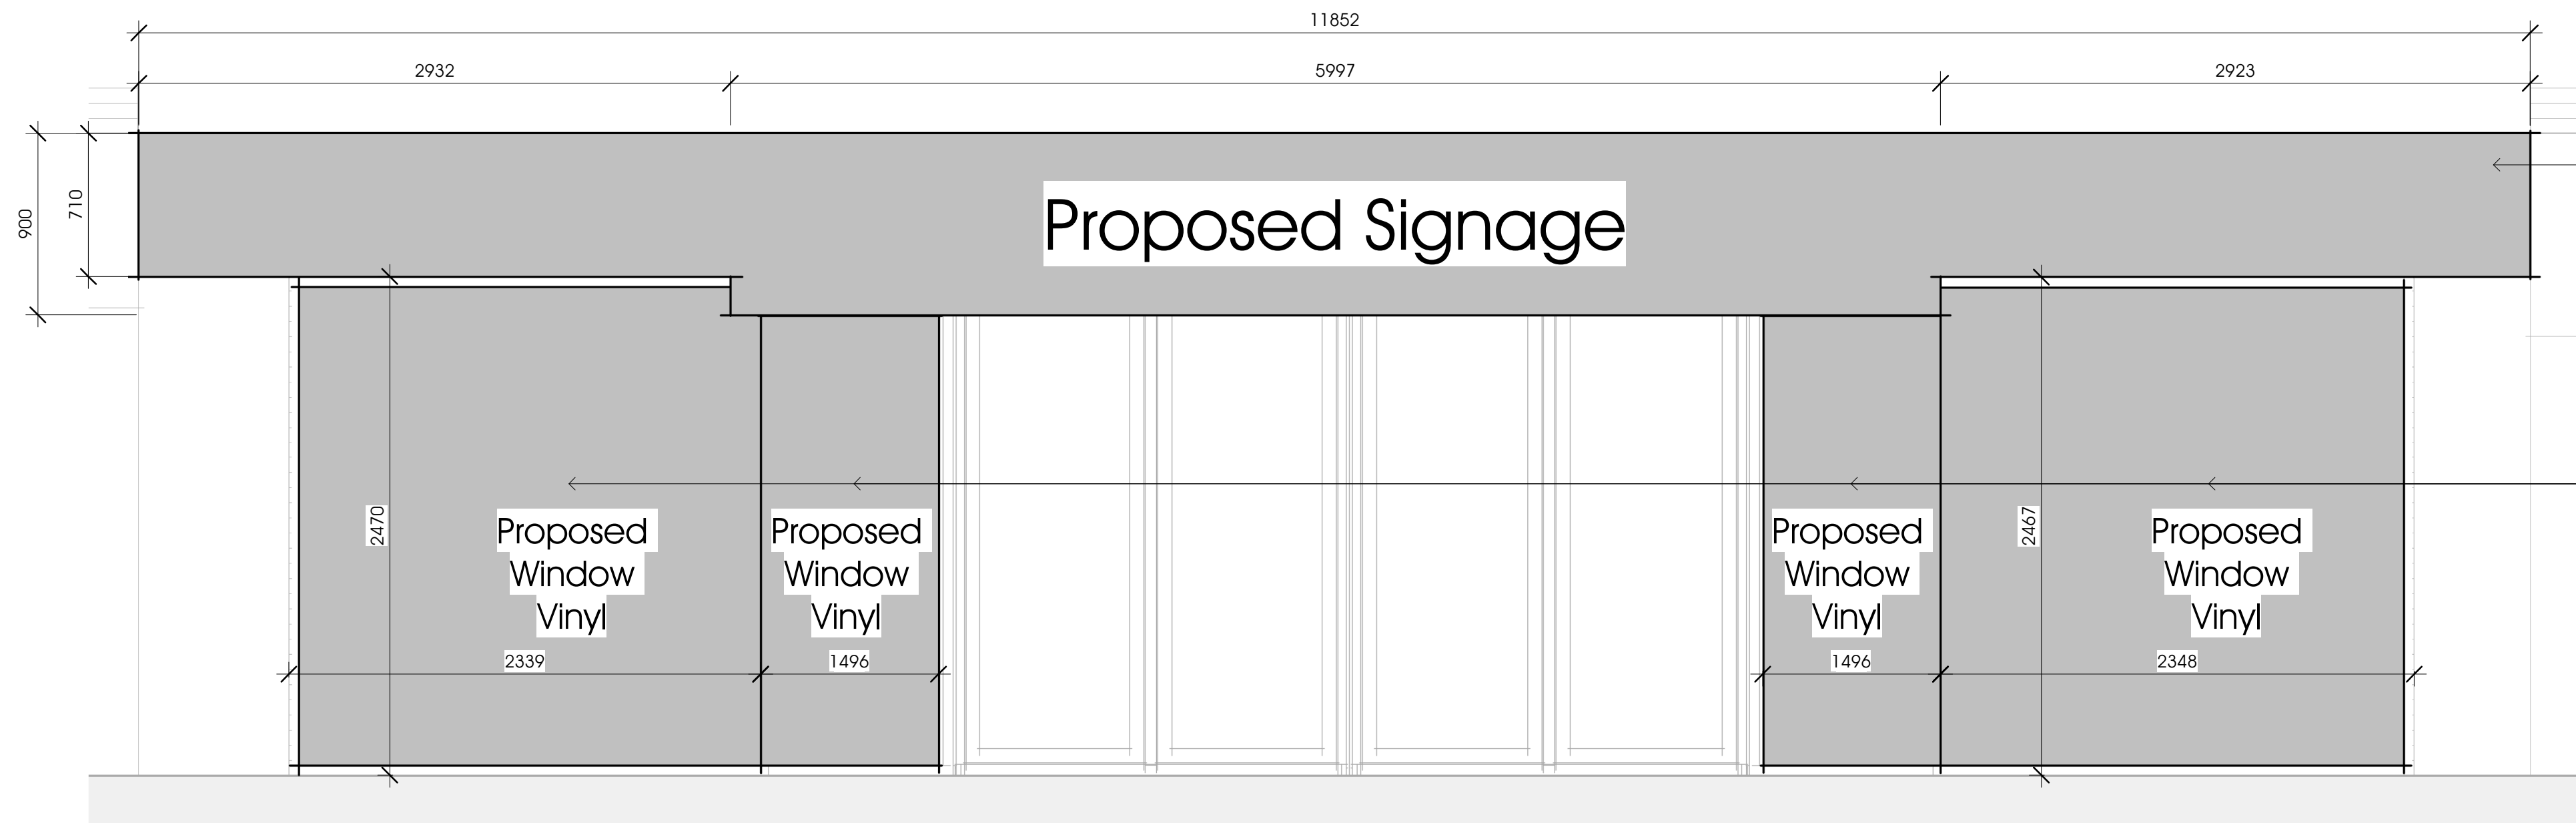


P3 Proposed Signage
1 : 25


3mm White Powder Coated signage with 50mm Returns.
Vinyl applied letters with max. letter height of 410mm and symbol height of 600mm

Window graphics to be vinyl material applied internally to windows.

Details of design to be included in planning application.

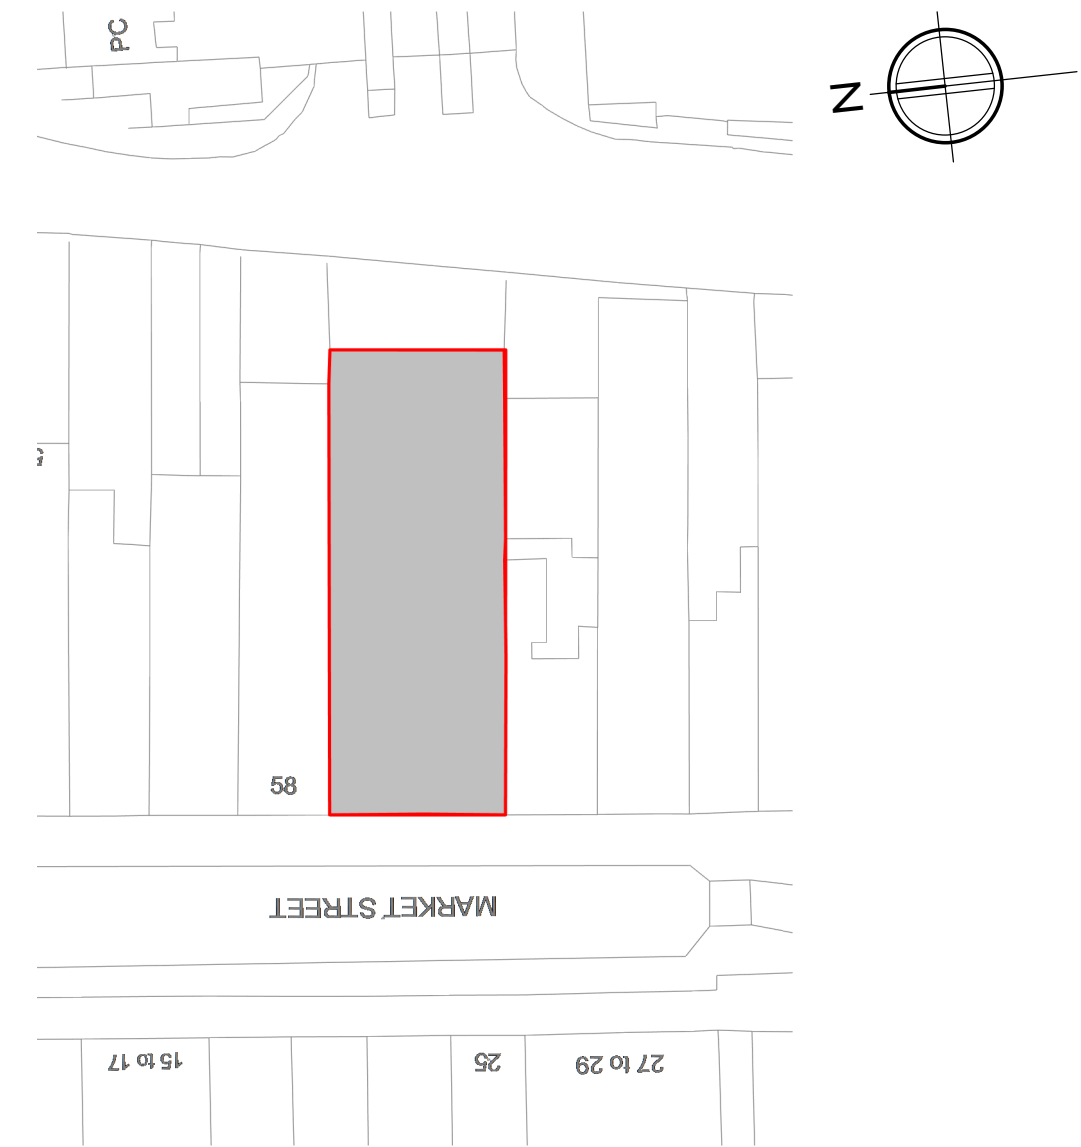

SP Site Plan
1 : 500

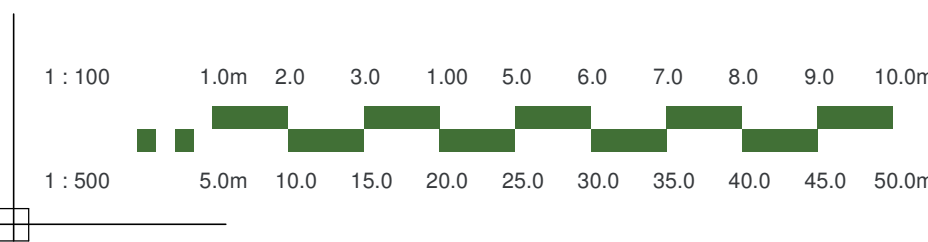

PROJECT NAME & LOCATION
60 Market Street, Eastleigh, SO50 5RB

DRAWING TITLE
Proposed Signage

STATUS
Planning
DATE
26/07/22