


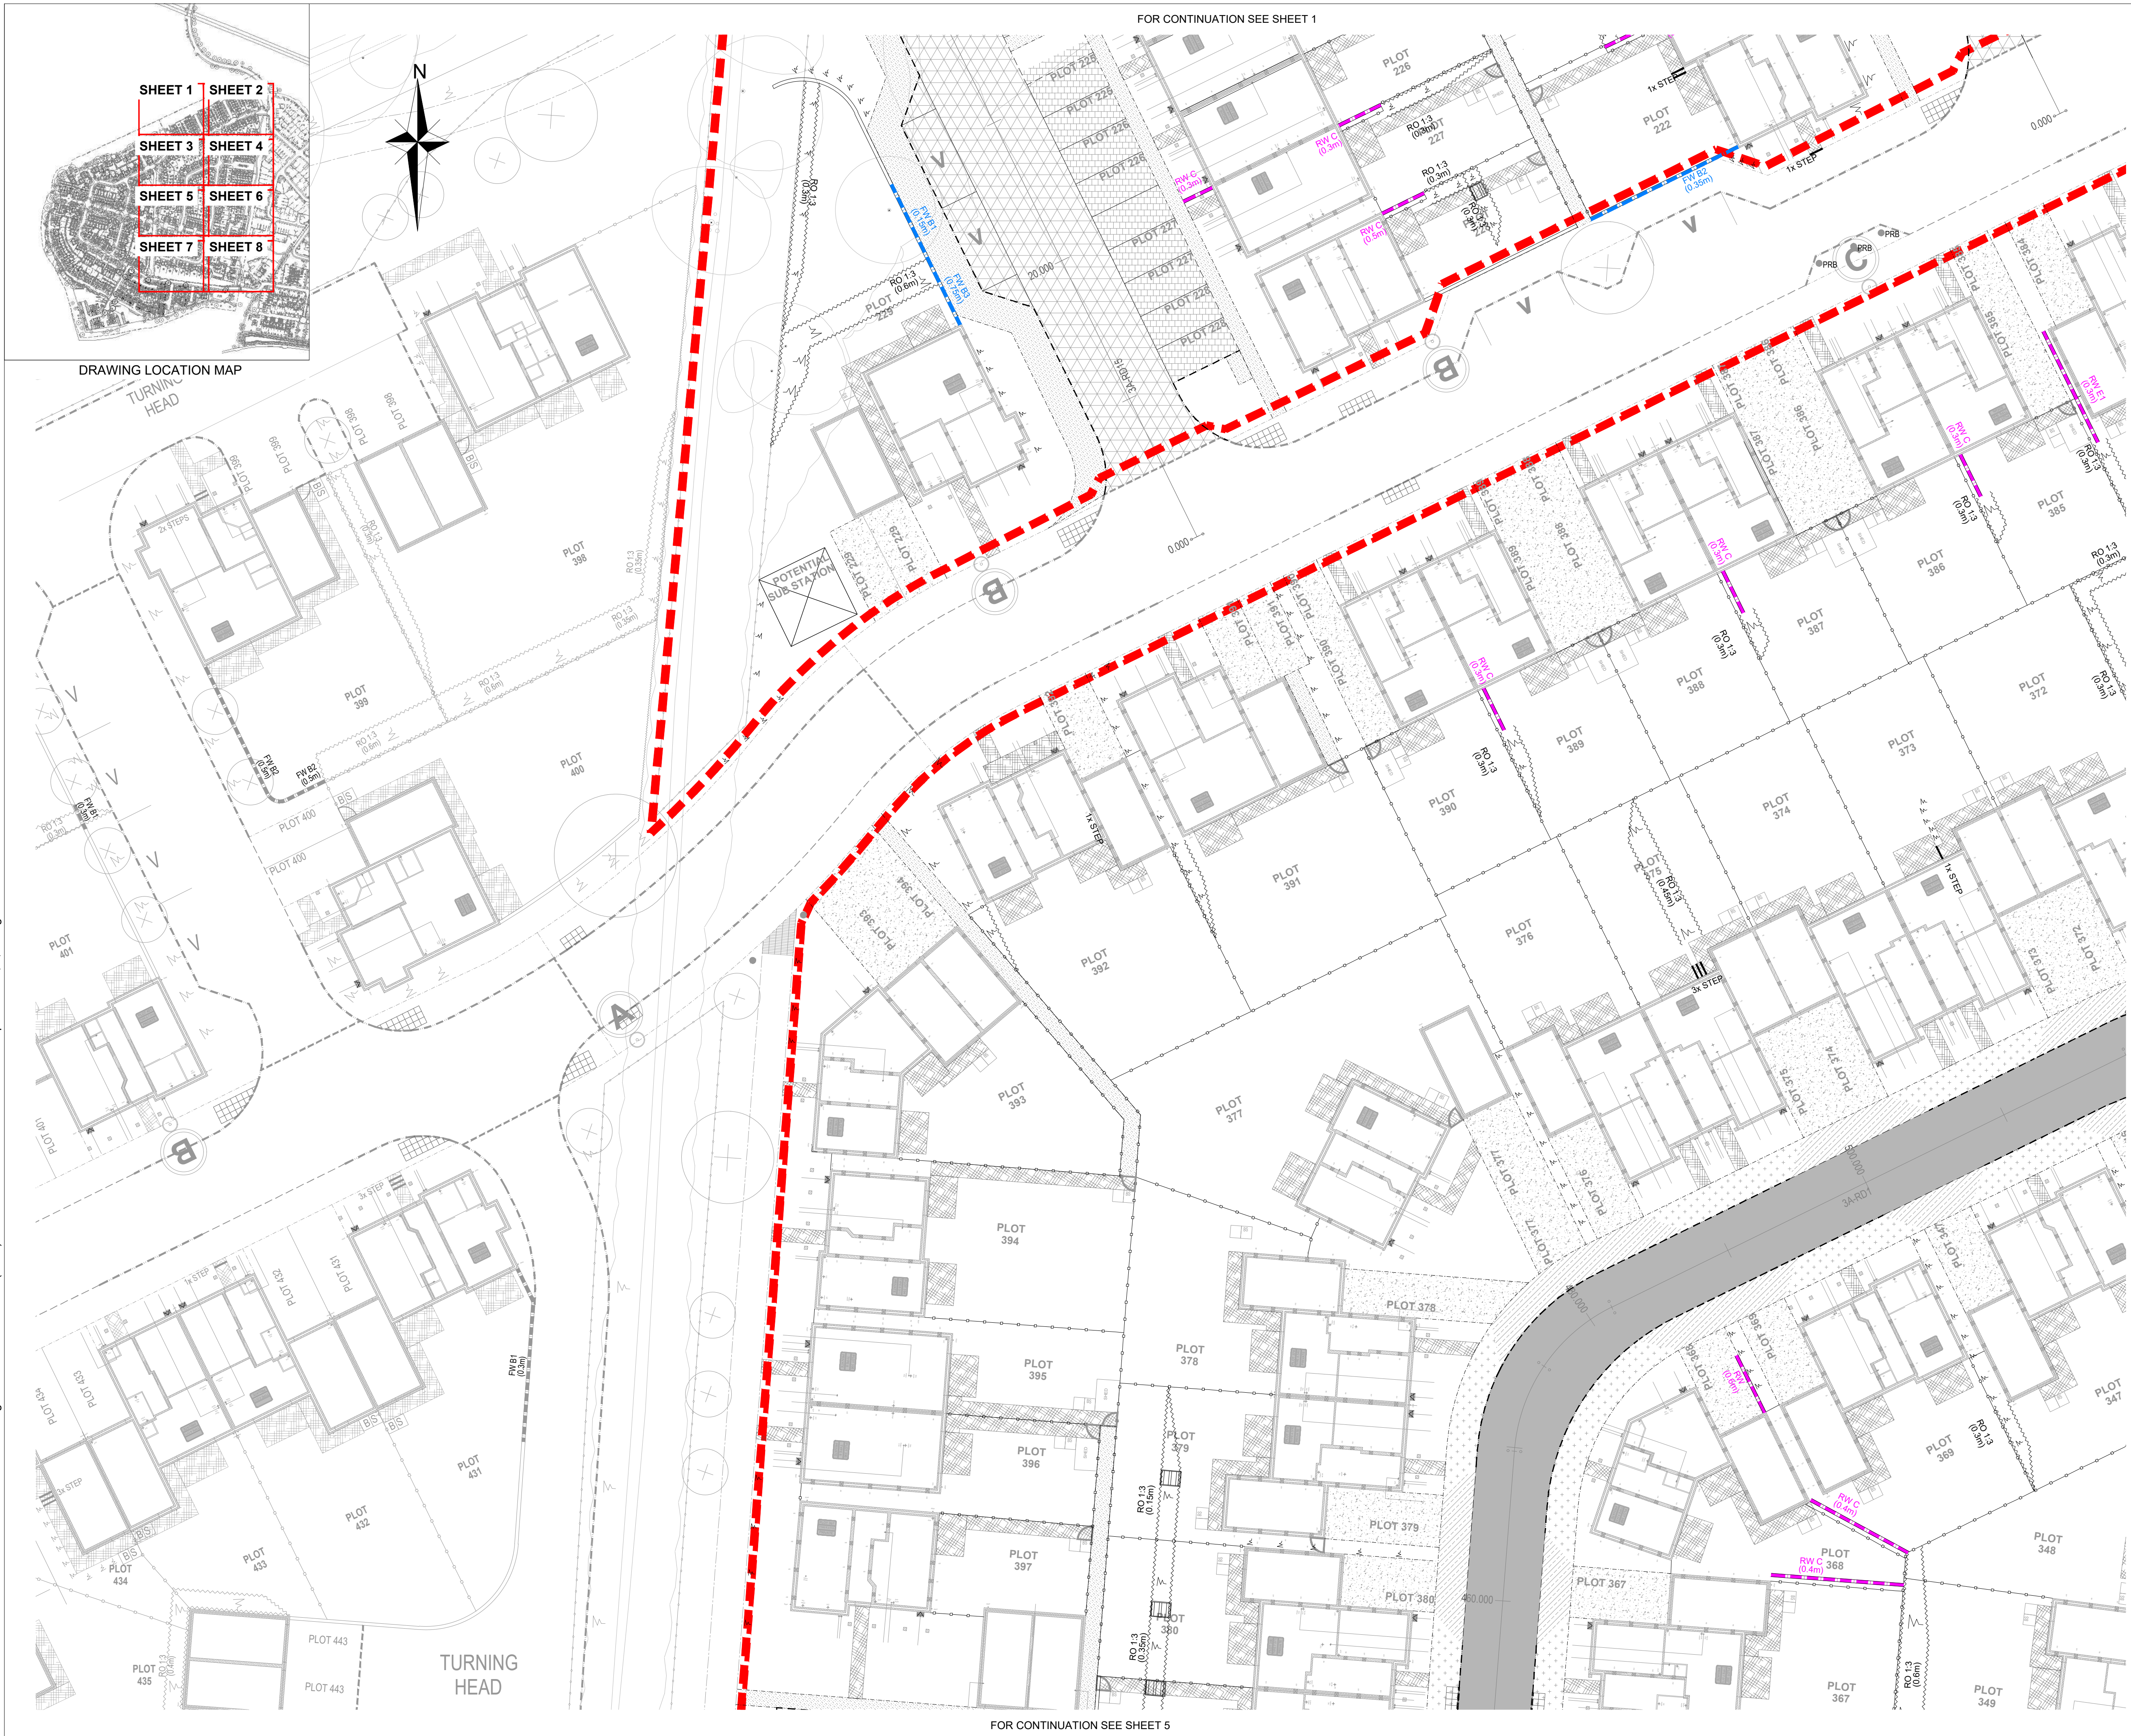

FOR CONTINUATION SEE SHEET 1

FOR CONTINUATION SEE SHEET 5

NOTES

1. THIS DRAWING IS TO BE READ IN CONJUNCTION WITH ALL OTHER RELATED DRAWINGS ISSUED BY THE ARCHITECT AND ENGINEER.
2. REFER TO LANDSCAPE PLAN FOR SURFACE TREATMENT AND CONFORMATION.
3. ALL DIMENSIONS, LEVELS AND SURVEY GRID CO-ORDINATES ARE TO BE CHECKED ON SITE AND THE ENGINEER NOTIFIED IMMEDIATELY OF ANY DISCREPANCIES PRIOR TO THE COMMENCEMENT OF THE WORKS.
4. NO DEVIATION FROM THE DETAILS SHOWN ON THIS DRAWING IS PERMITTED WITHOUT PERMISSION FROM THE ENGINEER.
5. FOR HIGHWAY CONSTRUCTION DETAILS REFER TO 20-262-146, 147, 148 IF NOT OTHERWISE STATED.
6. FOR ADAPTABLE AREAS REFER TO LATEST HCC STANDARD CONSTRUCTION DETAILS SERIES 11 FROM HAMPSHIRE COUNTY COUNCIL'S WEBSITE.
7. NO EAVES, GUTTERS, PORCHES, WINDOWS, DOORS OR SERVICE BOXES MAY OPEN ONTO OR OVERHANG THE PROPOSED HIGHWAY THROUGHOUT THE SITE.
8. THE BULDOZERS SHOULD HAVE QUADRANT KERBS TO REDUCE STRIKES AND EASE MAINTENANCE (HB2, 2M RADIUS).
9. ALL TREES MUST BE PLANTED AT LEAST ONE METRE (1M) BEHIND ANY ADAPTABLE INFRASTRUCTURE.
10. TO ENSURE VERGE IS SELF DRAINING, VERGE TOPSOIL AND MAKEUP TO BE AERATED TO ENSURE ANY SURFACE WATER RUNOFF DISSIPATES INTO THE SUBSTRATA BELOW. THE VERGE CONSTRUCTION MUST NOT BE OVER COMPACTED.

- A2 - ADAPTABLE ASPHALT SURFACING ROADS
REFER TO 20-262-146
- M1 - ADAPTABLE BLOCK PAVING TO VEHICLE ROUTES. MARSHALLS KEYBLOK BRINDLE, LAID IN HERRINGBONE PATTERN, 45 DEGREES ONE SIZE, 200mm X 100mm X 80mm THICK. REFER TO 20-262-146 & HCC11/C105 NOTE 2
- M1b - ADAPTABLE BLOCK PAVING - NO DIG WITHIN RPA'S OF RETAINED TREES. REFER TO 20-262-146
- O1 - ASPHALT VEHICLE CROSSOVER
REFER TO 20-262-146 & HCC11/C055 TYPE 5
ADAPTABLE VEHICLE CROSSOVER. BLOCK PAVING MARSHALLS REGULA TRADITIONAL, LAID IN HERRINGBONE PATTERN, 90 DEGREES ONE SIZE, 200mm X 100mm X 80mm THICK. REF: 20-262-146 & HCC11/C055 TYPE 6A
- F1 - ADAPTABLE FOOTWAY. ASPHALT SURFACING
REFER TO 20-262-146 & HCC11/C045 FOOTWAY TYPE 1A
- F1b - ADAPTABLE FOOTWAY. ASPHALT. NO DIG WITHIN RPA'S OF RETAINED TREES. REFER TO 20-262-146
- F2 - ADAPTABLE FOOTWAY. BLOCK PAVING. MARSHALLS KEYBLOK BRINDLE LAID IN HERRINGBONE PATTERN, 90 DEGREES ONE SIZE, 200mm X 100mm X 80mm THICK. REFER TO 20-262-146 & HCC11/C045 FOOTWAY TYPE 3
- ADAPTABLE HIGHWAY VERGE. THE VERGE CONSTRUCTION MUST NOT BE OVER COMPACTED.
- P1 - PRIVATE ASPHALT DRIVEWAY REFER TO 20-262-148
- P2 - PRIVATE ASPHALT ROAD REFER TO 20-262-148
- P3 - PRIVATE CAR PARK. IMPERMEABLE BLOCK PAVING MARSHALLS HARVEST, LAID IN HERRINGBONE PATTERN, 90° OR 45° TWO SIZE, 240mm X 160mm X 80mm AND 160mm X 120mm X 80mm THICK. REFER TO 20-262-148
- P4 - PRIVATE ROAD. IMPERMEABLE BLOCK PAVING MARSHALLS HARVEST, LAID IN HERRINGBONE PATTERN, 90° OR 45° TWO SIZE, 240mm X 160mm X 80mm AND 160mm X 120mm X 80mm THICK. REFER TO 20-262-148
- P5 - PRIVATE ROAD. PERMEABLE BLOCK PAVING MARSHALLS HARVEST, LAID IN HERRINGBONE PATTERN, 90° OR 45° TWO SIZE, 240mm X 160mm X 80mm AND 160mm X 120mm X 80mm THICK. REFER TO 20-262-148
- F3 - PRIVATE FOOTWAY AND GARDEN ACCESS. ASPHALT SURFACING. REFER TO 20-262-148
- F4 - PRIVATE SELF BINDING GRAVEL PATHS. REFER TO 20-262-148
- F4b - PRIVATE SELF BINDING GRAVEL PATHS. NO DIG WITHIN RPA'S OF RETAINED TREES. REFER TO 20-262-148
- PHASE BOUNDARY
100mm UPSTAND HB2 FULL HEIGHT KERB PC1
25mm UPSTAND BN KERB PC3 (VEHICLE CROSSING)
(WITH TRANSITION KERBS EITHER SIDE)
0mm UPSTAND CS2 FLUSHED KERB PCA IN FOOTWAY
FLUSHED KERB PCA CS1 0mm UPSTAND IN CARRIAGEWAY
(WITH TRANSITION KERBS EITHER SIDE)
EDGING KERB EF 50x150mm (FOOTWAY, CROSSOVER, EDGING)
TIMBER EDGING
TIMBER BOLLARDS
TACTILE PAVING FOR PEDESTRIAN CROSSINGS AS PER HCC11/C060
CORRIDOR PAVING HAZARD
STREET LIGHTING COLUMN. REFER TO SSE REPORT SSE303125
TO BE INSTALLED AT BACK OF FOOTWAY, 5m CLEARANCE FROM TREE
TREES - REFER TO LANDSCAPERS DRAWINGS
5m CLEARANCE FROM STREET LIGHTING LANTERN
Distance from adoptable highway: 1m for small trees and 2m for large trees
REAR PRIVATE PATIOS - PAVING SLABS
BIN STORES
2.1x1.5m CONCRETE SHED BASE
WITH GROUND ANCHOR
PRIVATE GARDEN GATE
STEPS
3x STEP
FENCE
WOODLAND AREA - DEER FENCE
ROOT PROTECTION ZONE
PRB - PLASTIC REFLECTIVE BOLLARDS FOR TRAFFIC CALMING
REFER TO HCC11/C135
PROPOSED TREES
PROPOSED RETAINING WALL AND MAX RETAINING HEIGHT
TYPE A, B1, B2, C, D1, D2, D3, E1, E2, E3, F - REFER TO STRUCTURAL
ENGINEER DWG. 30304-SWH-XX-FN-DR-8030-CM (LATEST REVISION)
PROPOSED FEATURE WALL USED AS RETAINING WALL HEIGHT AS PLAN.
REF. DWG. 30304-SWH-XX-FN-DR-8030-CM (LATEST REVISION)
ROLLOVER IN GROUND HEIGHT AND SLOPE AS INDICATED ON PLAN (1:3)
CONCRETE BANKING 1:3... 1:1, UP TO 300mm HEIGHT,
SLEEPER STEPS. REFER TO STRUCTURAL ENGINEERING DWG.

FOR CONTINUATION SEE SHEET 4

Rev	Amendments	Dm	Chk	App	Date
-----	------------	----	-----	-----	------

ODYSSEY

Tuscany House
White Hart Lane
Basingstoke
Hampshire RG21 4AF

Telephone: 01256 331144
Fax: 01256 331134
E: info@odysseyconsult.co.uk
W: www.odysseyconsult.co.uk

Job Title
**STONEHAM, LAND AT CHESTNUT
AVE. EASTLEIGH - PHASE 3A5A**

Drawing Title
**CONSTRUCTION MAKEUP
PHASE 3, 4, 5 SHEET 3**

Client	BARGATE HOMES		
Scale	1:200@A1	Date	06.2022
Drawn	TB	Checked	SW
Job No	20-262	Drawing No	20-262-312
		Designed	OC
		Approved	BAC
		Rev	-