


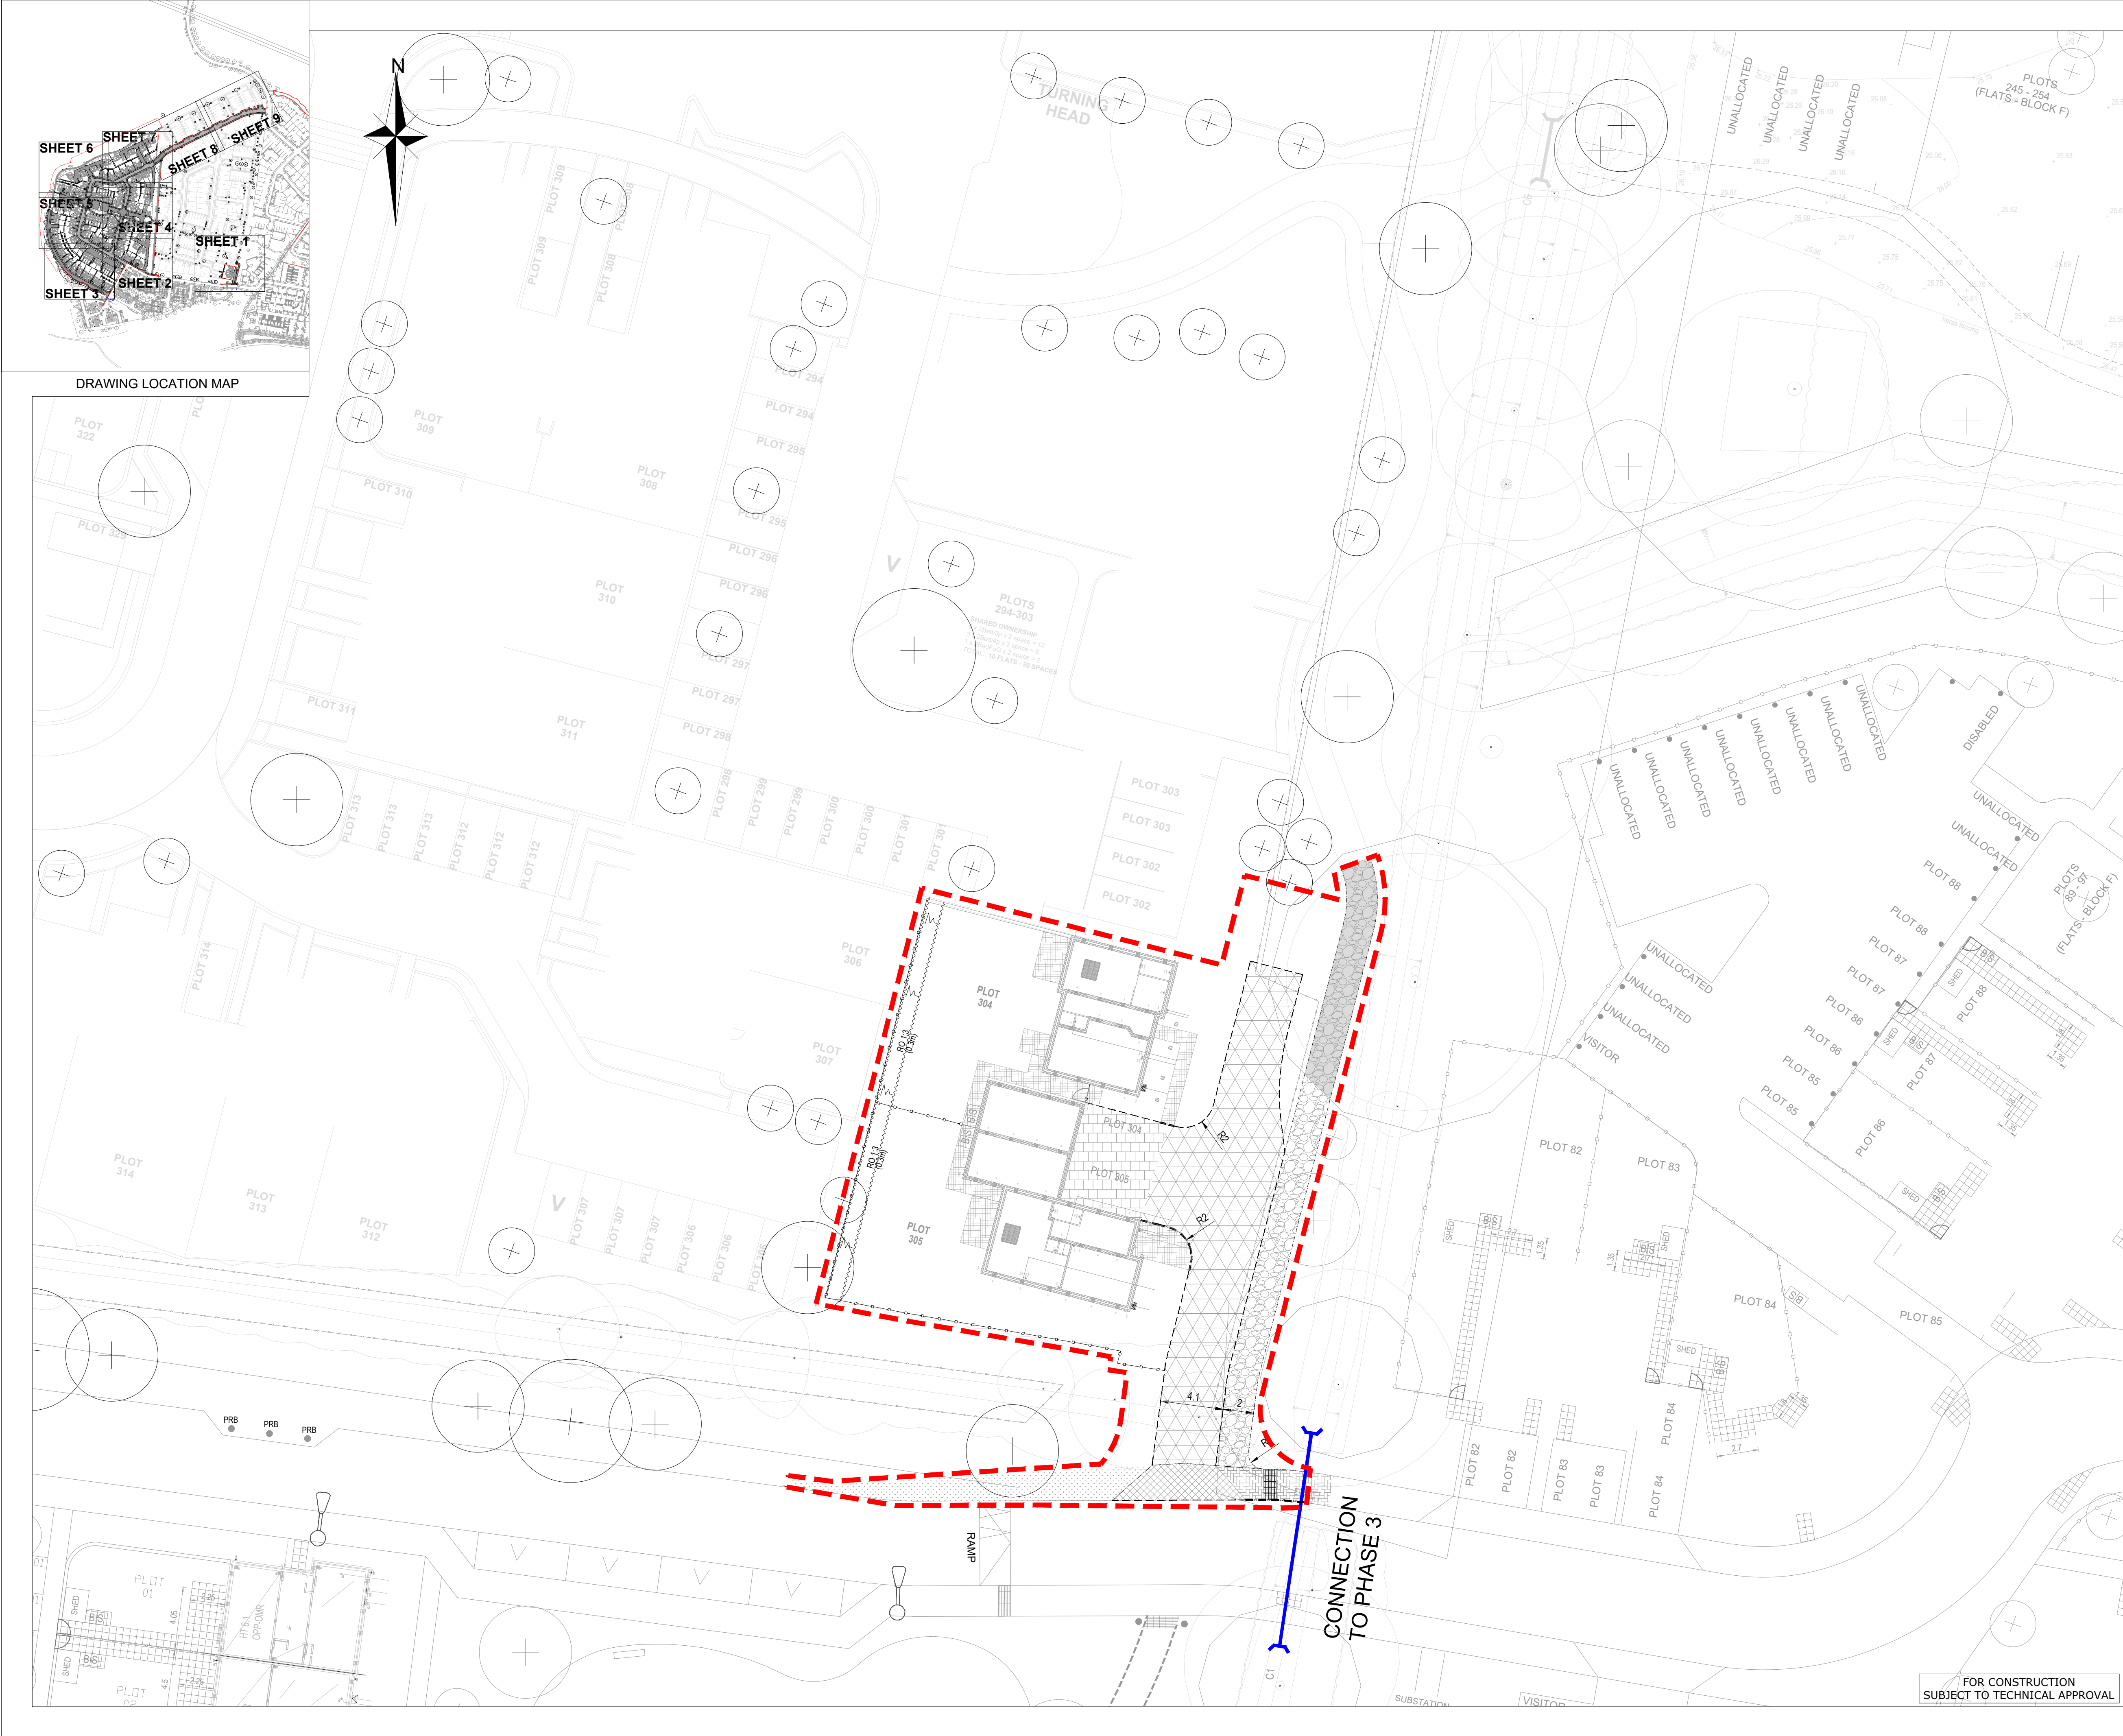

NOTES

1. THIS DRAWING IS TO BE READ IN CONJUNCTION WITH ALL OTHER RELATED DRAWINGS ISSUED BY THE ARCHITECT AND ENGINEER.

2. REFER TO LANDSCAPE PLAN FOR SURFACE TREATMENT AND CONFIRMATION.

3. ALL DIMENSIONS, LEVELS AND SURVEY GRID CO-ORDINATES ARE TO BE CHECKED ON SITE AND THE ENGINEER NOTIFIED IMMEDIATELY OF ANY DISCREPANCIES PRIOR TO THE COMMENCEMENT OF THE WORKS.

4. NO DEVIATION FROM THE DETAILS SHOWN ON THIS DRAWING IS PERMITTED WITHOUT PERMISSION FROM THE ENGINEER.

5. FOR HIGHWAY CONSTRUCTION DETAILS REFER TO 20-262-146, 147, 148 IF NOT OTHERWISE STATED.

6. FOR ADAPTABLE AREAS REFER TO LATEST HCC STANDARD CONSTRUCTION DETAILS SERIES 11 FROM HAMPSHIRE COUNTY COUNCIL'S WEBSITE.

7. NO EAVES, GUTTERS, PORCHES, WINDOWS, DOORS OR SERVICE BOXES MAY OPEN ONTO OR OVERHANG THE PROPOSED HIGHWAY THROUGHOUT THE SITE.

8. THE BUILDOUTS SHOULD HAVE QUADRANT KERBS TO REDUCE STRIKES AND EASE MAINTENANCE (H2, 2M RADIUS).

9. ALL TREES MUST BE PLANTED AT LEAST ONE METRE (1M) BEHIND ANY ADAPTABLE INFRASTRUCTURE.

10. TO ENSURE VERGE IS SELF DRAINING, VERGE TOPSOIL AND MAKEUP TO BE AERATED TO ENSURE ANY SURFACE WATER RUNOFF DISSIPATES INTO THE SUBSTRATA BELOW. THE VERGE CONSTRUCTION MUST NOT BE OVER COMPACTED.

A2

REFER TO 20-262-146

M1 - ADAPTABLE BLOCK PAVING TO VEHICLE ROUTES. MARSHALLS KEYBLOK BRINDLE. LAID IN HERRINGBONE PATTERN. 45 DEGREES ONE SIZE. 200mm X 100mm X 80mm THICK. REFER TO 20-262-146 & HCC11C/105 NOTE 2

M1b - ADAPTABLE BLOCK PAVING - NO DIG WITHIN RPA'S OF RETAINED TREES. REFER TO 20-262-146

D1

ASPHALT VEHICLE CROSSOVER
REFER TO 20-262-146 & HCC11C/105 TYPE 5

D2

ADAPTABLE VEHICLE CROSSOVER. BLOCK PAVING MARSHALLS TEGULA TRADITIONAL. LAID IN HERRINGBONE PATTERN. 90 DEGREES ONE SIZE. 200mm X 100mm X 80mm THICK. REF: 20-262-146 & HCC11C/105 TYPE 6A

F1

ADAPTABLE FOOTWAY: ASPHALT SURFACING
REFER TO 20-262-146 & HCC11C/105 FOOTWAY TYPE 1A

F1b

ADAPTABLE FOOTWAY: ASPHALT. NO DIG WITHIN RPA'S OF RETAINED TREES. REFER TO 20-262-146

F2

ADAPTABLE FOOTWAY: BLOCK PAVING. MARSHALLS KEYBLOK BRINDLE. LAID IN HERRINGBONE PATTERN. 90 DEGREES ONE SIZE. 200mm X 100mm X 80mm THICK. REFER TO 20-262-146 & HCC11C/105 FOOTWAY TYPE 3

F3

ADAPTABLE HIGHWAY VERGE. THE VERGE CONSTRUCTION MUST NOT BE OVER COMPACTED.

P1

PRIVATE ASPHALT DRIVEWAY REFER TO 20-262-148

P2

PRIVATE ASPHALT ROAD REFER TO 20-262-148

P3

PRIVATE CAR PARK: IMPERMEABLE BLOCK PAVING MARSHALLS HARVEST. LAID IN HERRINGBONE PATTERN. 90° OR 45° TWO SIZE. 240mm X 160mm X 80mm AND 160mm X 120mm X 80mm THICK. REFER TO 20-262-146

P4

PRIVATE ROAD: IMPERMEABLE BLOCK PAVING MARSHALLS HARVEST. LAID IN HERRINGBONE PATTERN. 90° OR 45° TWO SIZE. 240mm X 160mm X 80mm AND 160mm X 120mm X 80mm THICK. REFER TO 20-262-148

F3

PRIVATE FOOTWAY AND GARDEN ACCESS: ASPHALT SURFACING. REFER TO 20-262-148

F4

PRIVATE SELF BINDING GRAVEL PATHS. REFER TO 20-262-148

F4b

PRIVATE SELF BINDING GRAVEL PATHS. NO DIG WITHIN RPA'S OF RETAINED TREES. REFER TO 20-262-148

F5

PRIVATE COLOURED TARMAC TO PEDESTRIAN ROUTES. REF. 20-262-148

F5b

PRIVATE COLOURED TARMAC TO PEDESTRIAN ROUTES. NO DIG WITHIN RPA'S OF RETAINED TREES. REFER TO 20-262-148

PHASE BOUNDARY

100mm UPSTAND H2 FULL HEIGHT KERB PC1

25mm UPSTAND BN KERB PC3 (VEHICLE CROSSING) (WITH TRANSITION KERBS EITHER SIDE)

0mm UPSTAND CS2 FLUSHED KERB PCA IN FOOTWAY

FLUSHED KERB PCA CS1 0mm UPSTAND IN CARRIAGEWAY (WITH TRANSITION KERBS EITHER SIDE)

EDGING KERB EF 50x150mm (FOOTWAY, CROSSOVER, EDGING)

TIMBER EDGING

TIMBER BOLLARDS

TACTILE PAVING FOR PEDESTRIAN CROSSINGS AS PER HCC11C/106

CORRODIOUS PAVING HAZARD

STREET LIGHTING COLUMN. REFER TO SSE REPORT SSE03125 TO BE INSTALLED AT BACK OF FOOTWAY. 5m CLEARANCE FROM TREE

TREES - REFER TO LANDSCAPER'S DRAWINGS

5m CLEARANCE FROM STREET LIGHTING LANTERN

Distance from adoptable highway. 1m for small trees and 2m for large trees

REAR PRIVATE PATIOS - PAVING SLABS

BIN STORES

2.1x1.5m CONCRETE SHED BASE WITH GROUND ANCHOR

PRIVATE GARDEN GATE

STEPS

3x STEP

FENCE

WOODLAND AREA - DEER FENCE

ROOT PROTECTION ZONE

PRB

PLASTIC REFLECTIVE BOLLARDS FOR TRAFFIC CALMING REFER TO HCC11C/135

PROPOSED TREES

PROPOSED RETAINING WALL AND MAX RETAINING HEIGHT

TYPE A, B1, B2, C, D1, D2, D3, E1, E2, E3, F - REFER TO STRUCTURAL ENGINEER DWG. 303204-SWH-XX-FN-DR-S0300-C04 (LATEST REVISION)

FW B2 (0.5m)

PROPOSED FEATURE WALL USED AS RETAINING WALL HEIGHT AS PLAN. REF. DWG. 303204-SWH-XX-FN-DR-S0300-C04 (LATEST REVISION)

RO 1.3 (0.6m)

ROLLOVER IN GROUND HEIGHT AND SLOPE AS INDICATED ON PLAN (1:3)

CONCRETE BANKING 1:3... 1:1, UP TO 300mm HEIGHT.

SLEEPER STEPS. REFER TO STRUCTURAL ENGINEERING DWG.

M

SLEEPER STEPS, CONCRETE BANKING - LEGEND

OC SW BAC 06.06.22

L

UPDATED RETAINING WALLS AND KEY

TSB OC SW 26.04.22

K

F5 & F5b UPDATED HATCH TO AVOID CONFUSION

OC SW BAC 06.04.22

Rev

Amendments

Dm Chk App Date

ODYSSEY

Tuscany House
White Hart Lane
Basingstoke
Hampshire RG21 4AF

Telephone: 01256 331144
Fax: 01256 331134
E: info@odysseyconsult.co.uk
W: www.odysseyconsult.co.uk

Job Title

STONEHAM, LAND AT CHESTNUT AVE. EASTLEIGH - PHASE 3A5A

Drawing Title

CONSTRUCTION MAKEUP
PHASE 1-2 SHEET 1

Client

BARGATE
HOMES

Scale

1:200@A1

Date

03.2021

Designed

OC

Drawn

TSB

Checked

SW

Approved

BAC

Job No

20-262

Drawing No

20-262-101

Rev

M