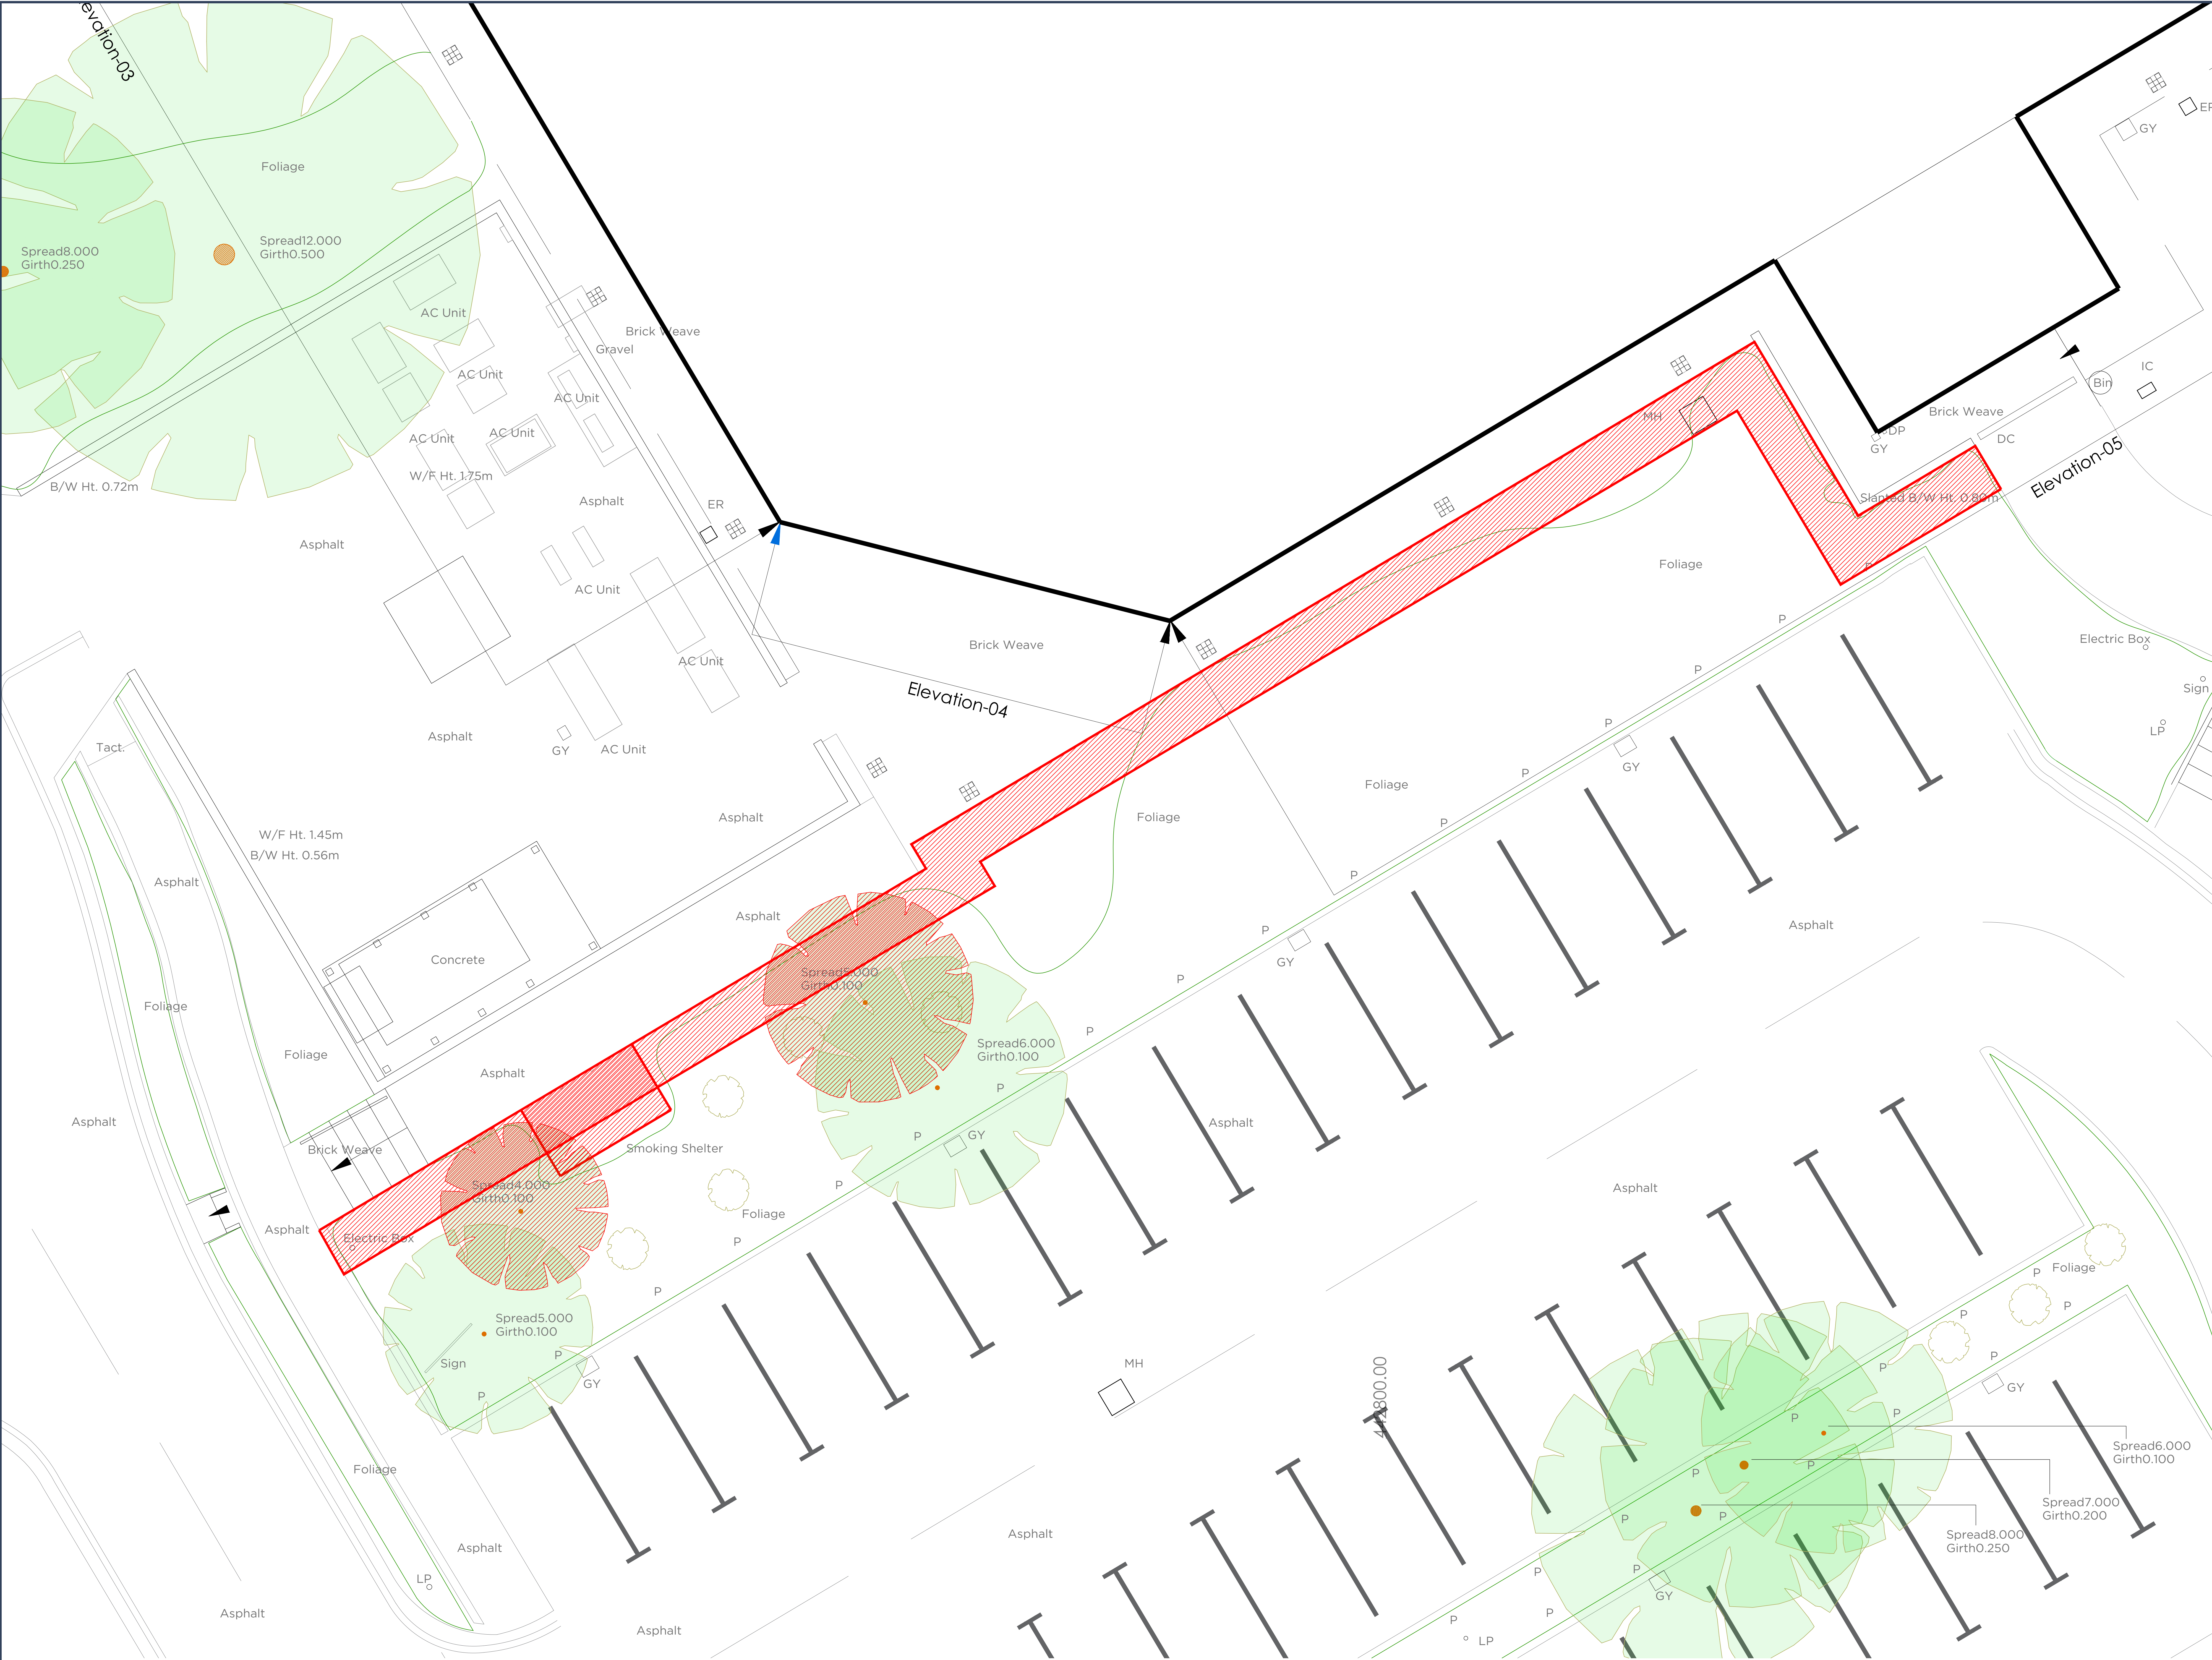


N

KEY

DEMOLITION AREA

The banked area to be excavated is to be done with minimal damage to retained planting.

The bank will need to be propped up temporarily during construction.

DEMOLITION TREES

2 Trees to be removed

X	PRELIMINARY ISSUE	23.06.22	TA
Rev	Revision	Date	By
NOTES			
All setting out dimensions and points will be found on the construction issue drawings			
All dimensions to be checked on site prior to commencement of works. Do not scale this drawing			
PRELIMINARY			
PROJECT			
HAMPSHIRE HOUSE			
SO53 3RY			
TITLE			
DDA RAMP DEMOLITION PLAN			
SCALE			
1:50 @ A0			
DATE			
23.06.22			
DRAWING NO GD587/GA/112			
REVISION			
X			

GRAVITY DESIGN

Old Bank Court, Morocco Street, London SE1 3JH

+44(0)20 7099 1134 studio@gravitydesignuk.com