

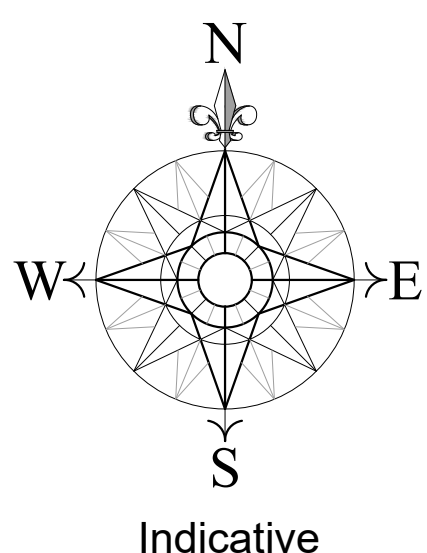


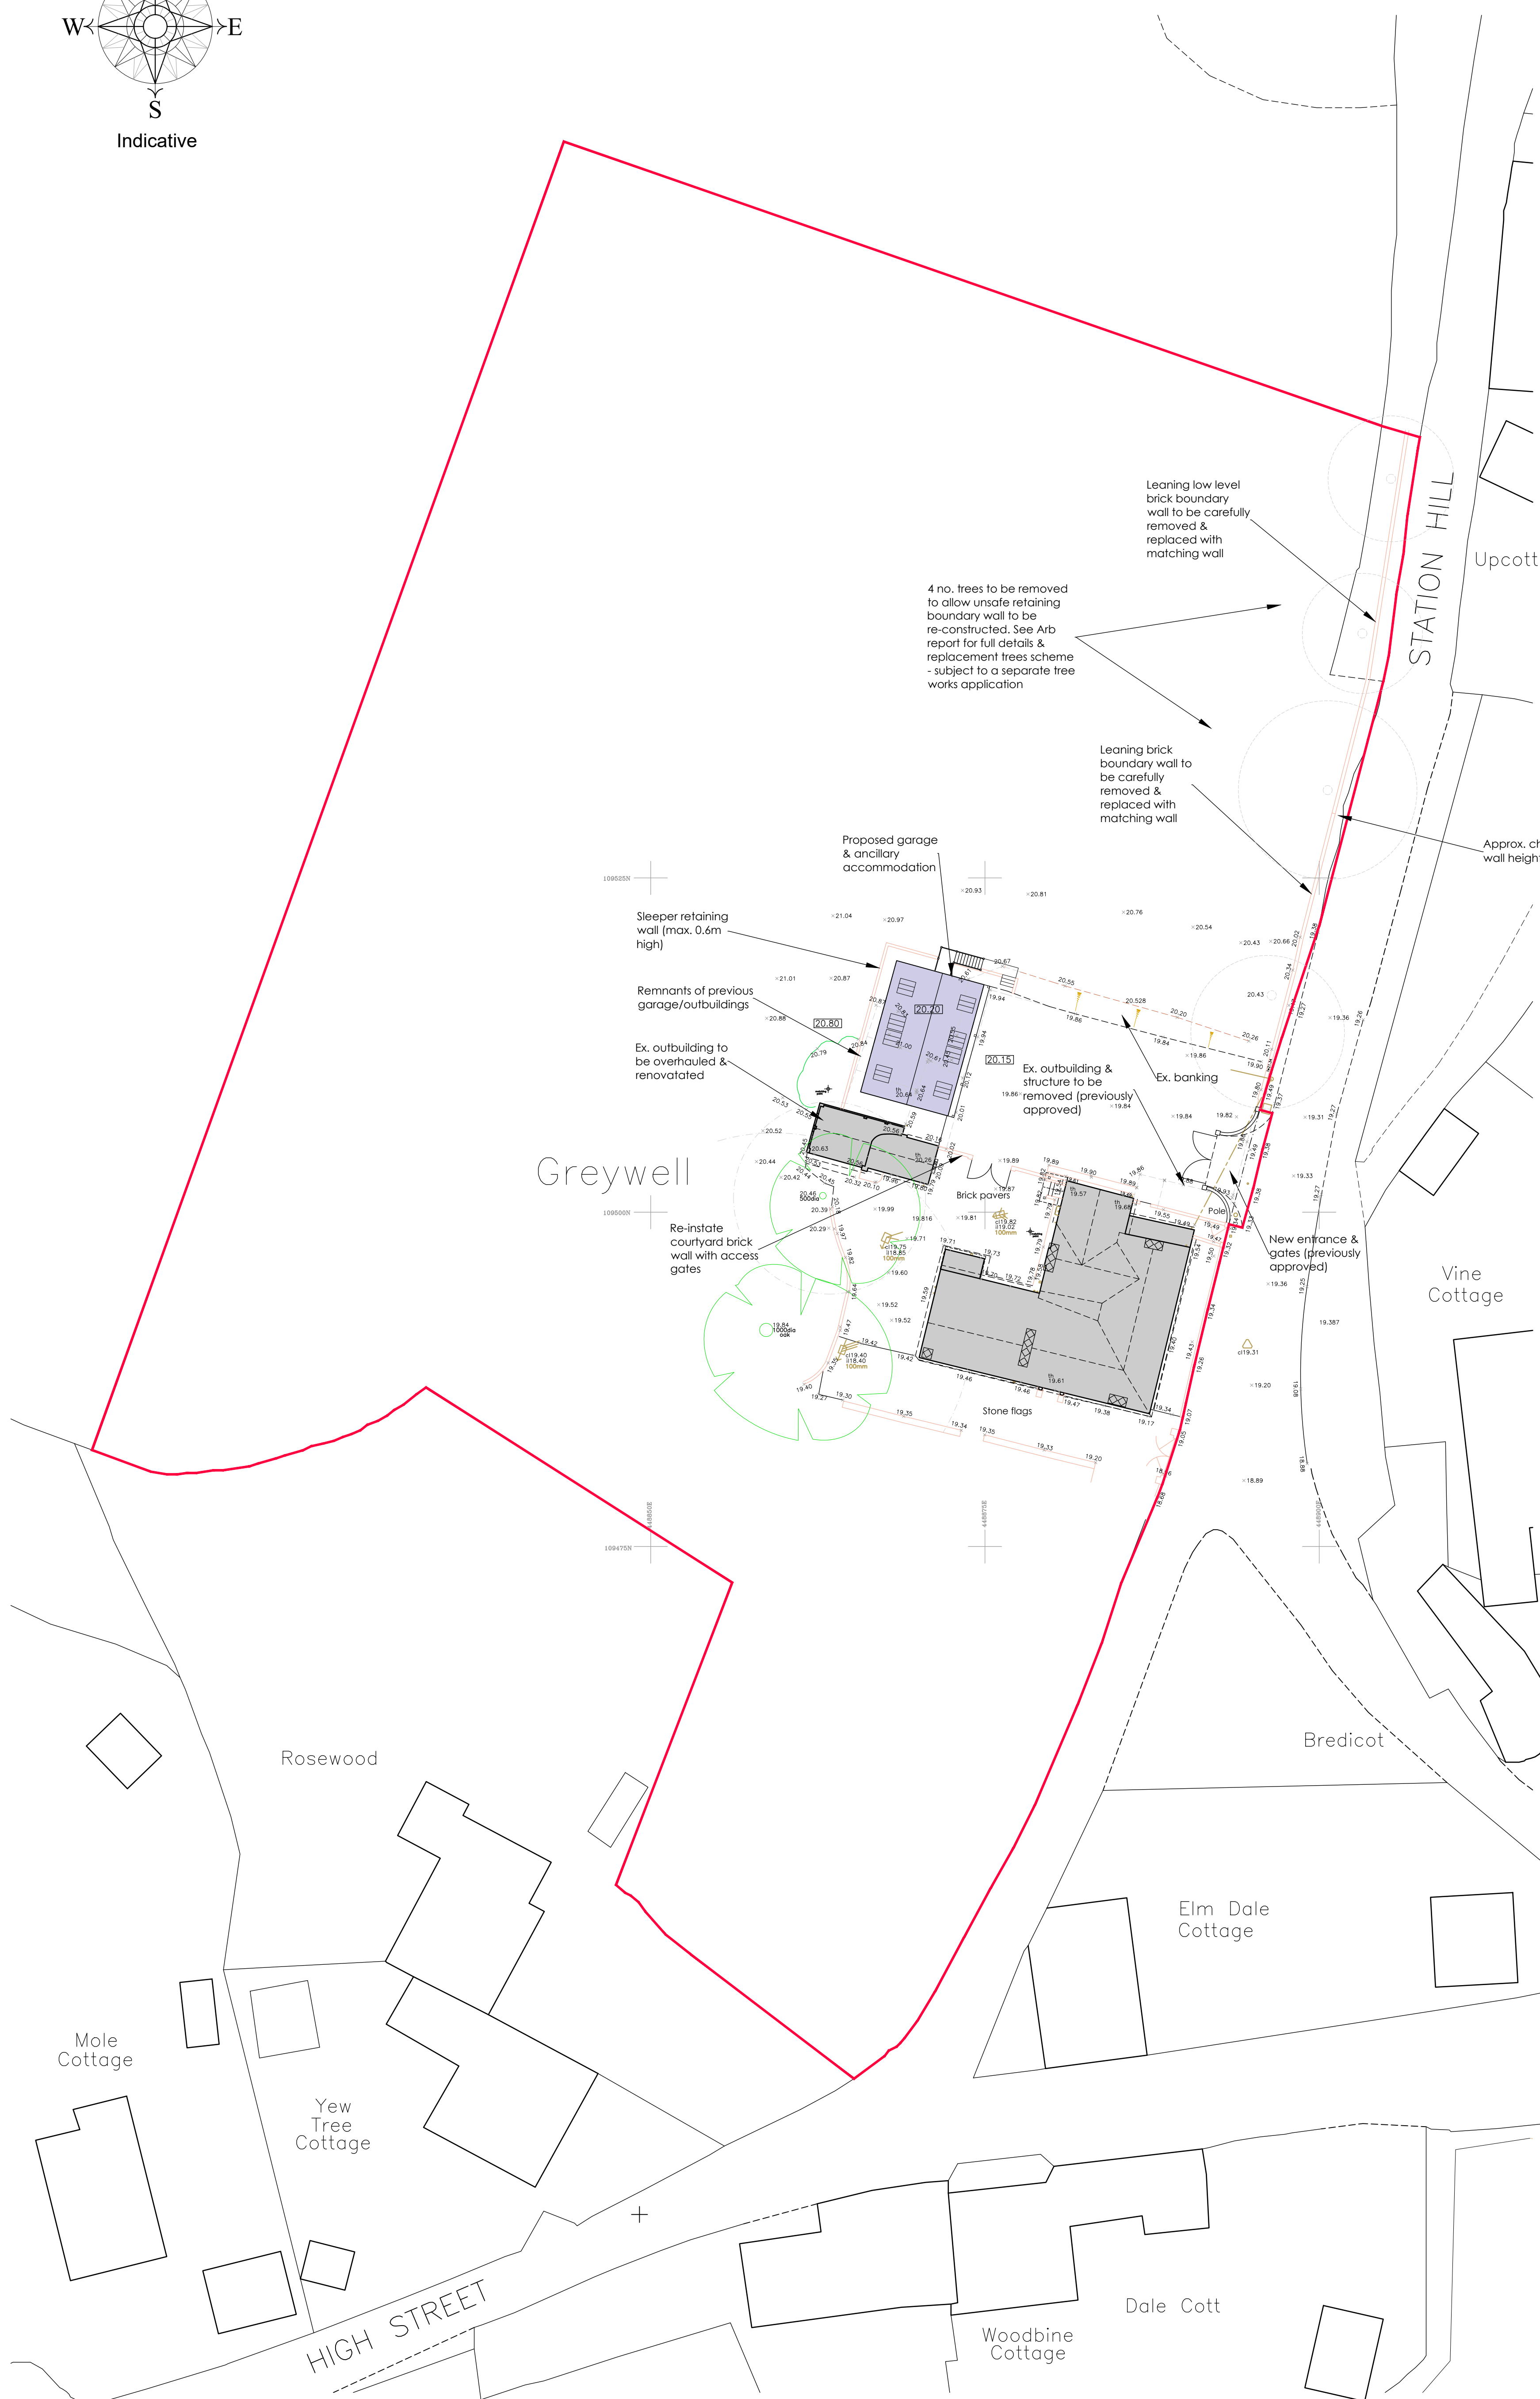

The site is based on a topographical survey undertaken by Paul Stubbington Surveys. (Ref: 9548-01 Nov 2021)
Surrounding information copied from Ordnance Surveys Promap. Crown Copyright. Licence Number 100022432

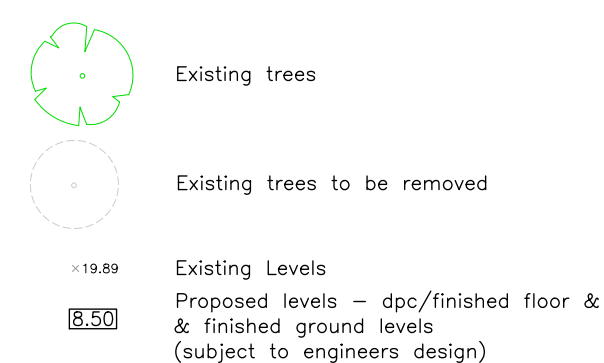

D	22.08.22	Volume reduced to 25%
C	12.05.22	Side staircase option
B	11.05.22	Studio rooflight version
A	9.05.22	Revised garage design

rev: date: note:



project name/address:

Greywell
High Street
Bursledon
Southampton
SO31 8DL

client:

Mr & Mrs Ellis

drawing title:

Site Layout – Garage

job number: 1070 drawing number: 10 revision: 5

1972 10 D

drawing scale/size: date: drawn: