


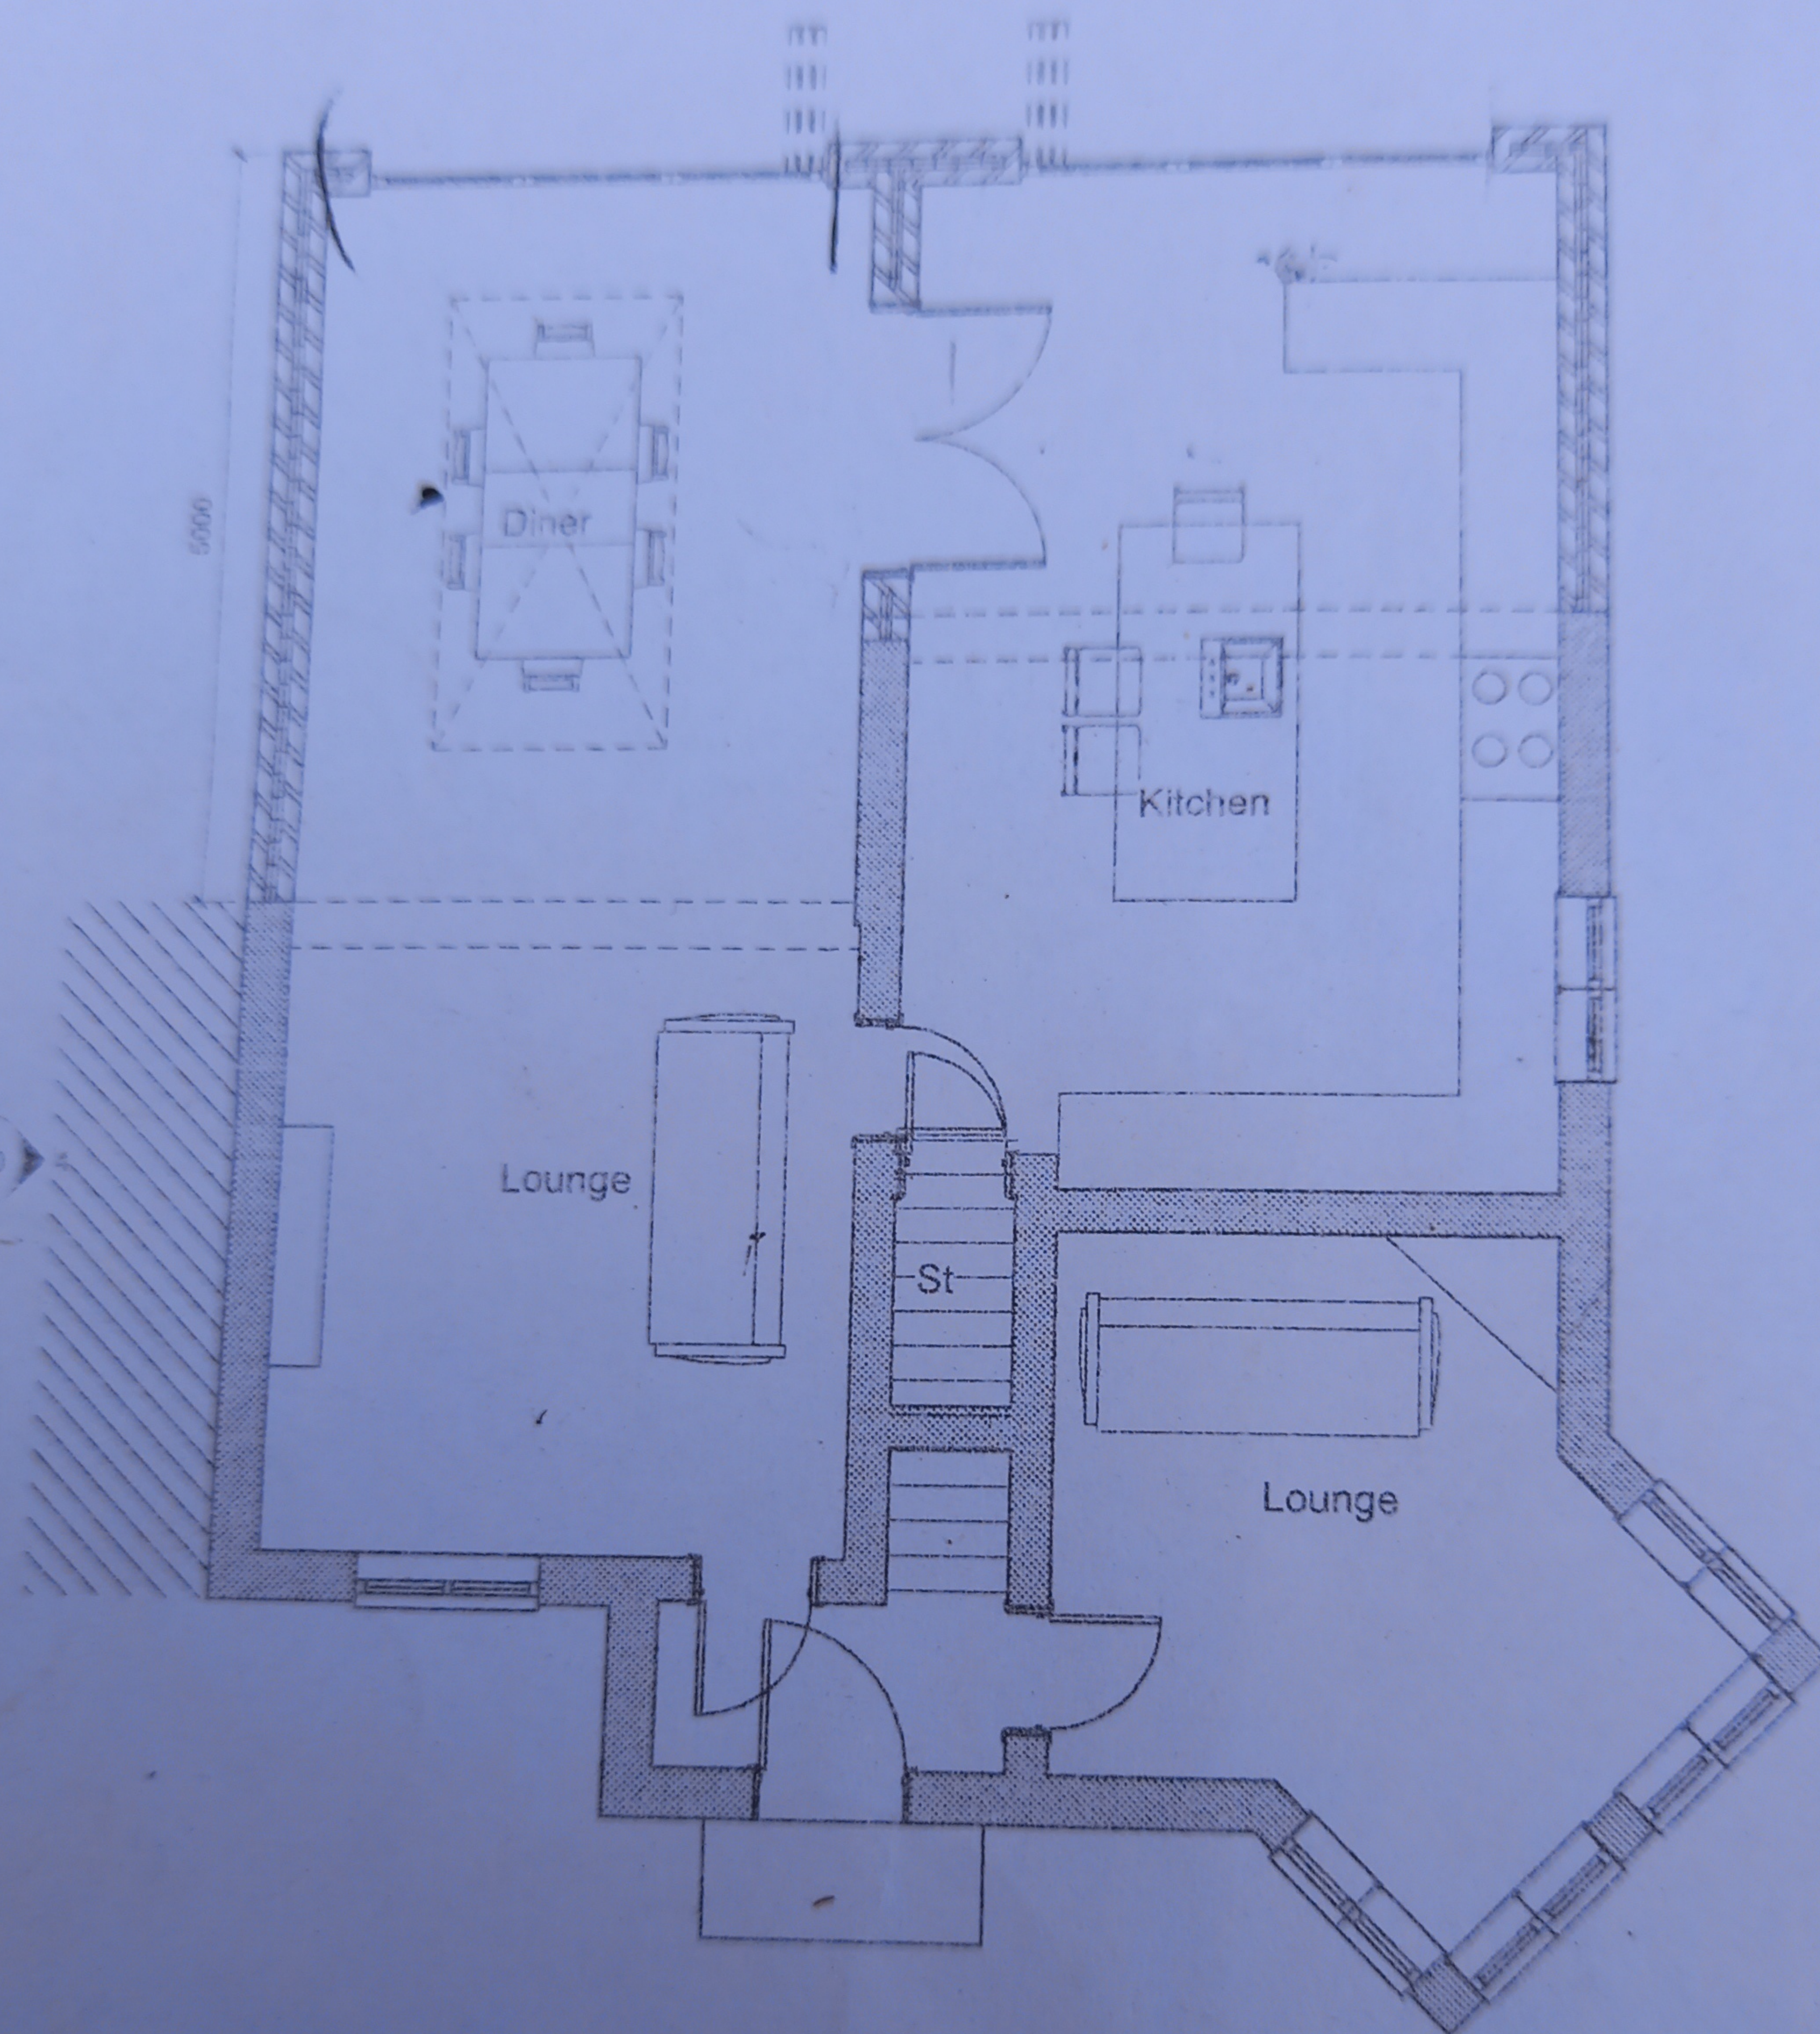

1 Proposed Ground Floor
1:50