



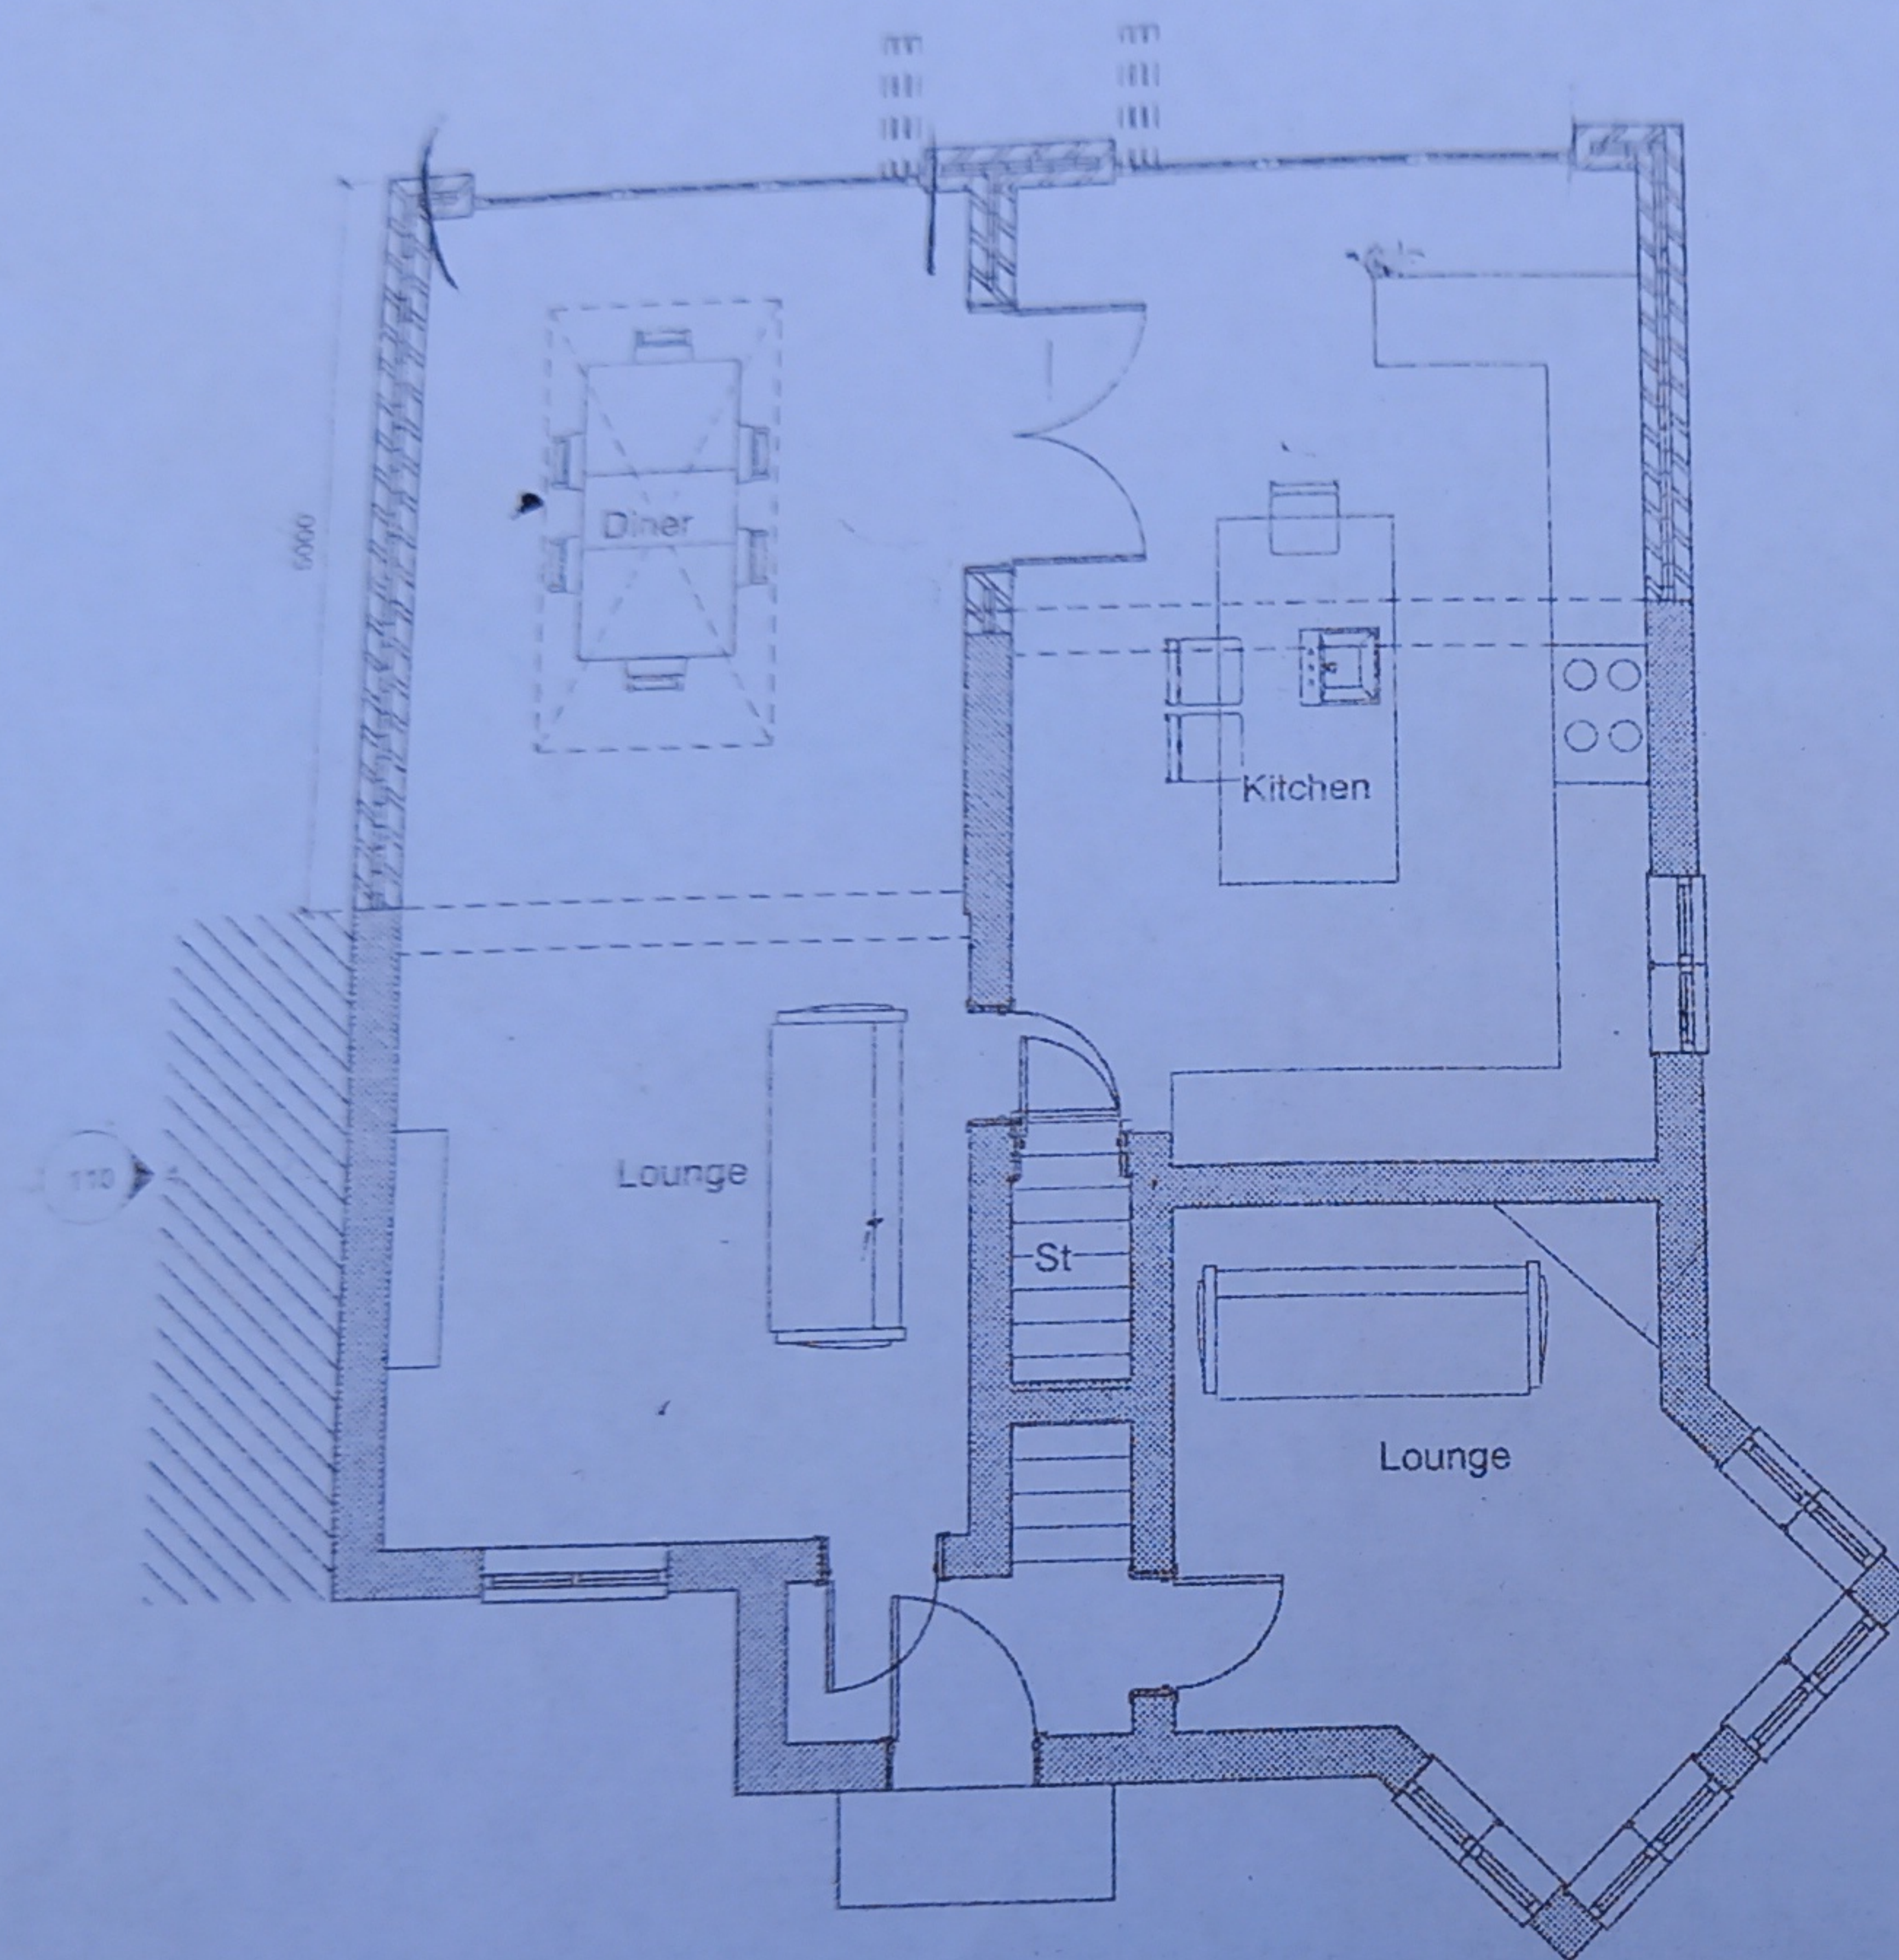

1 Proposed Ground Floor
1 : 50

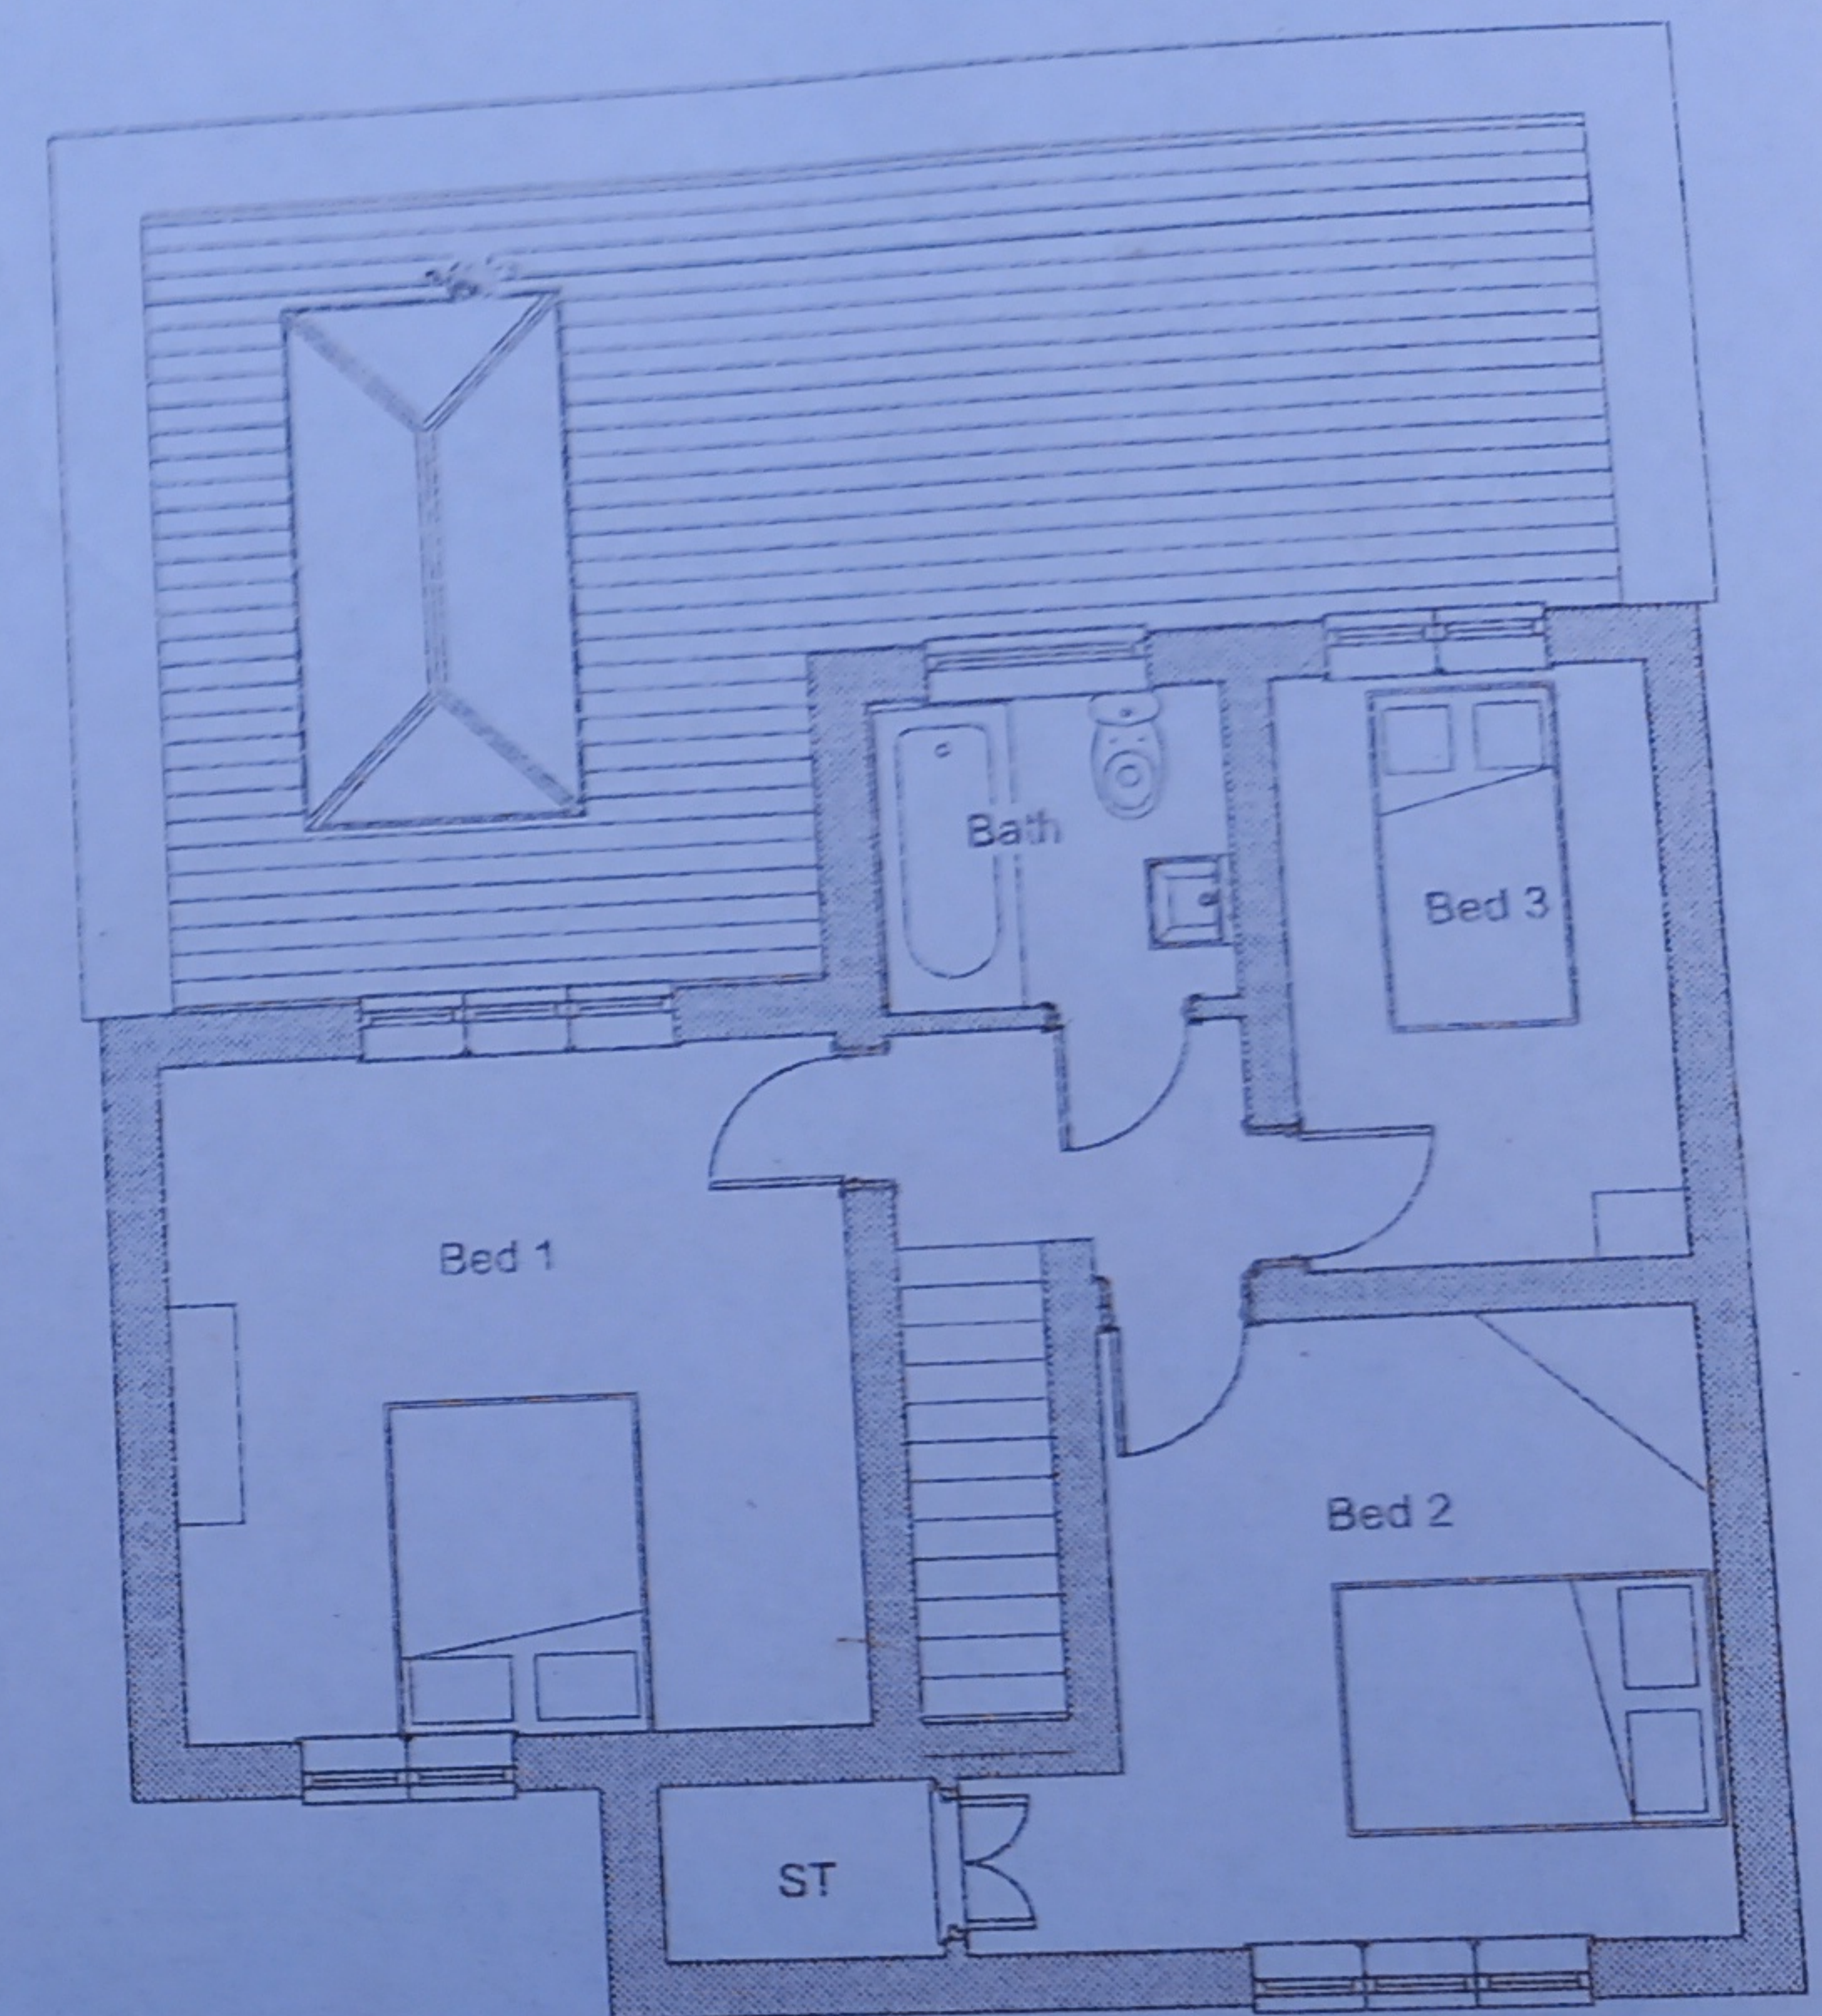

2 Proposed First Floor
1 : 50