

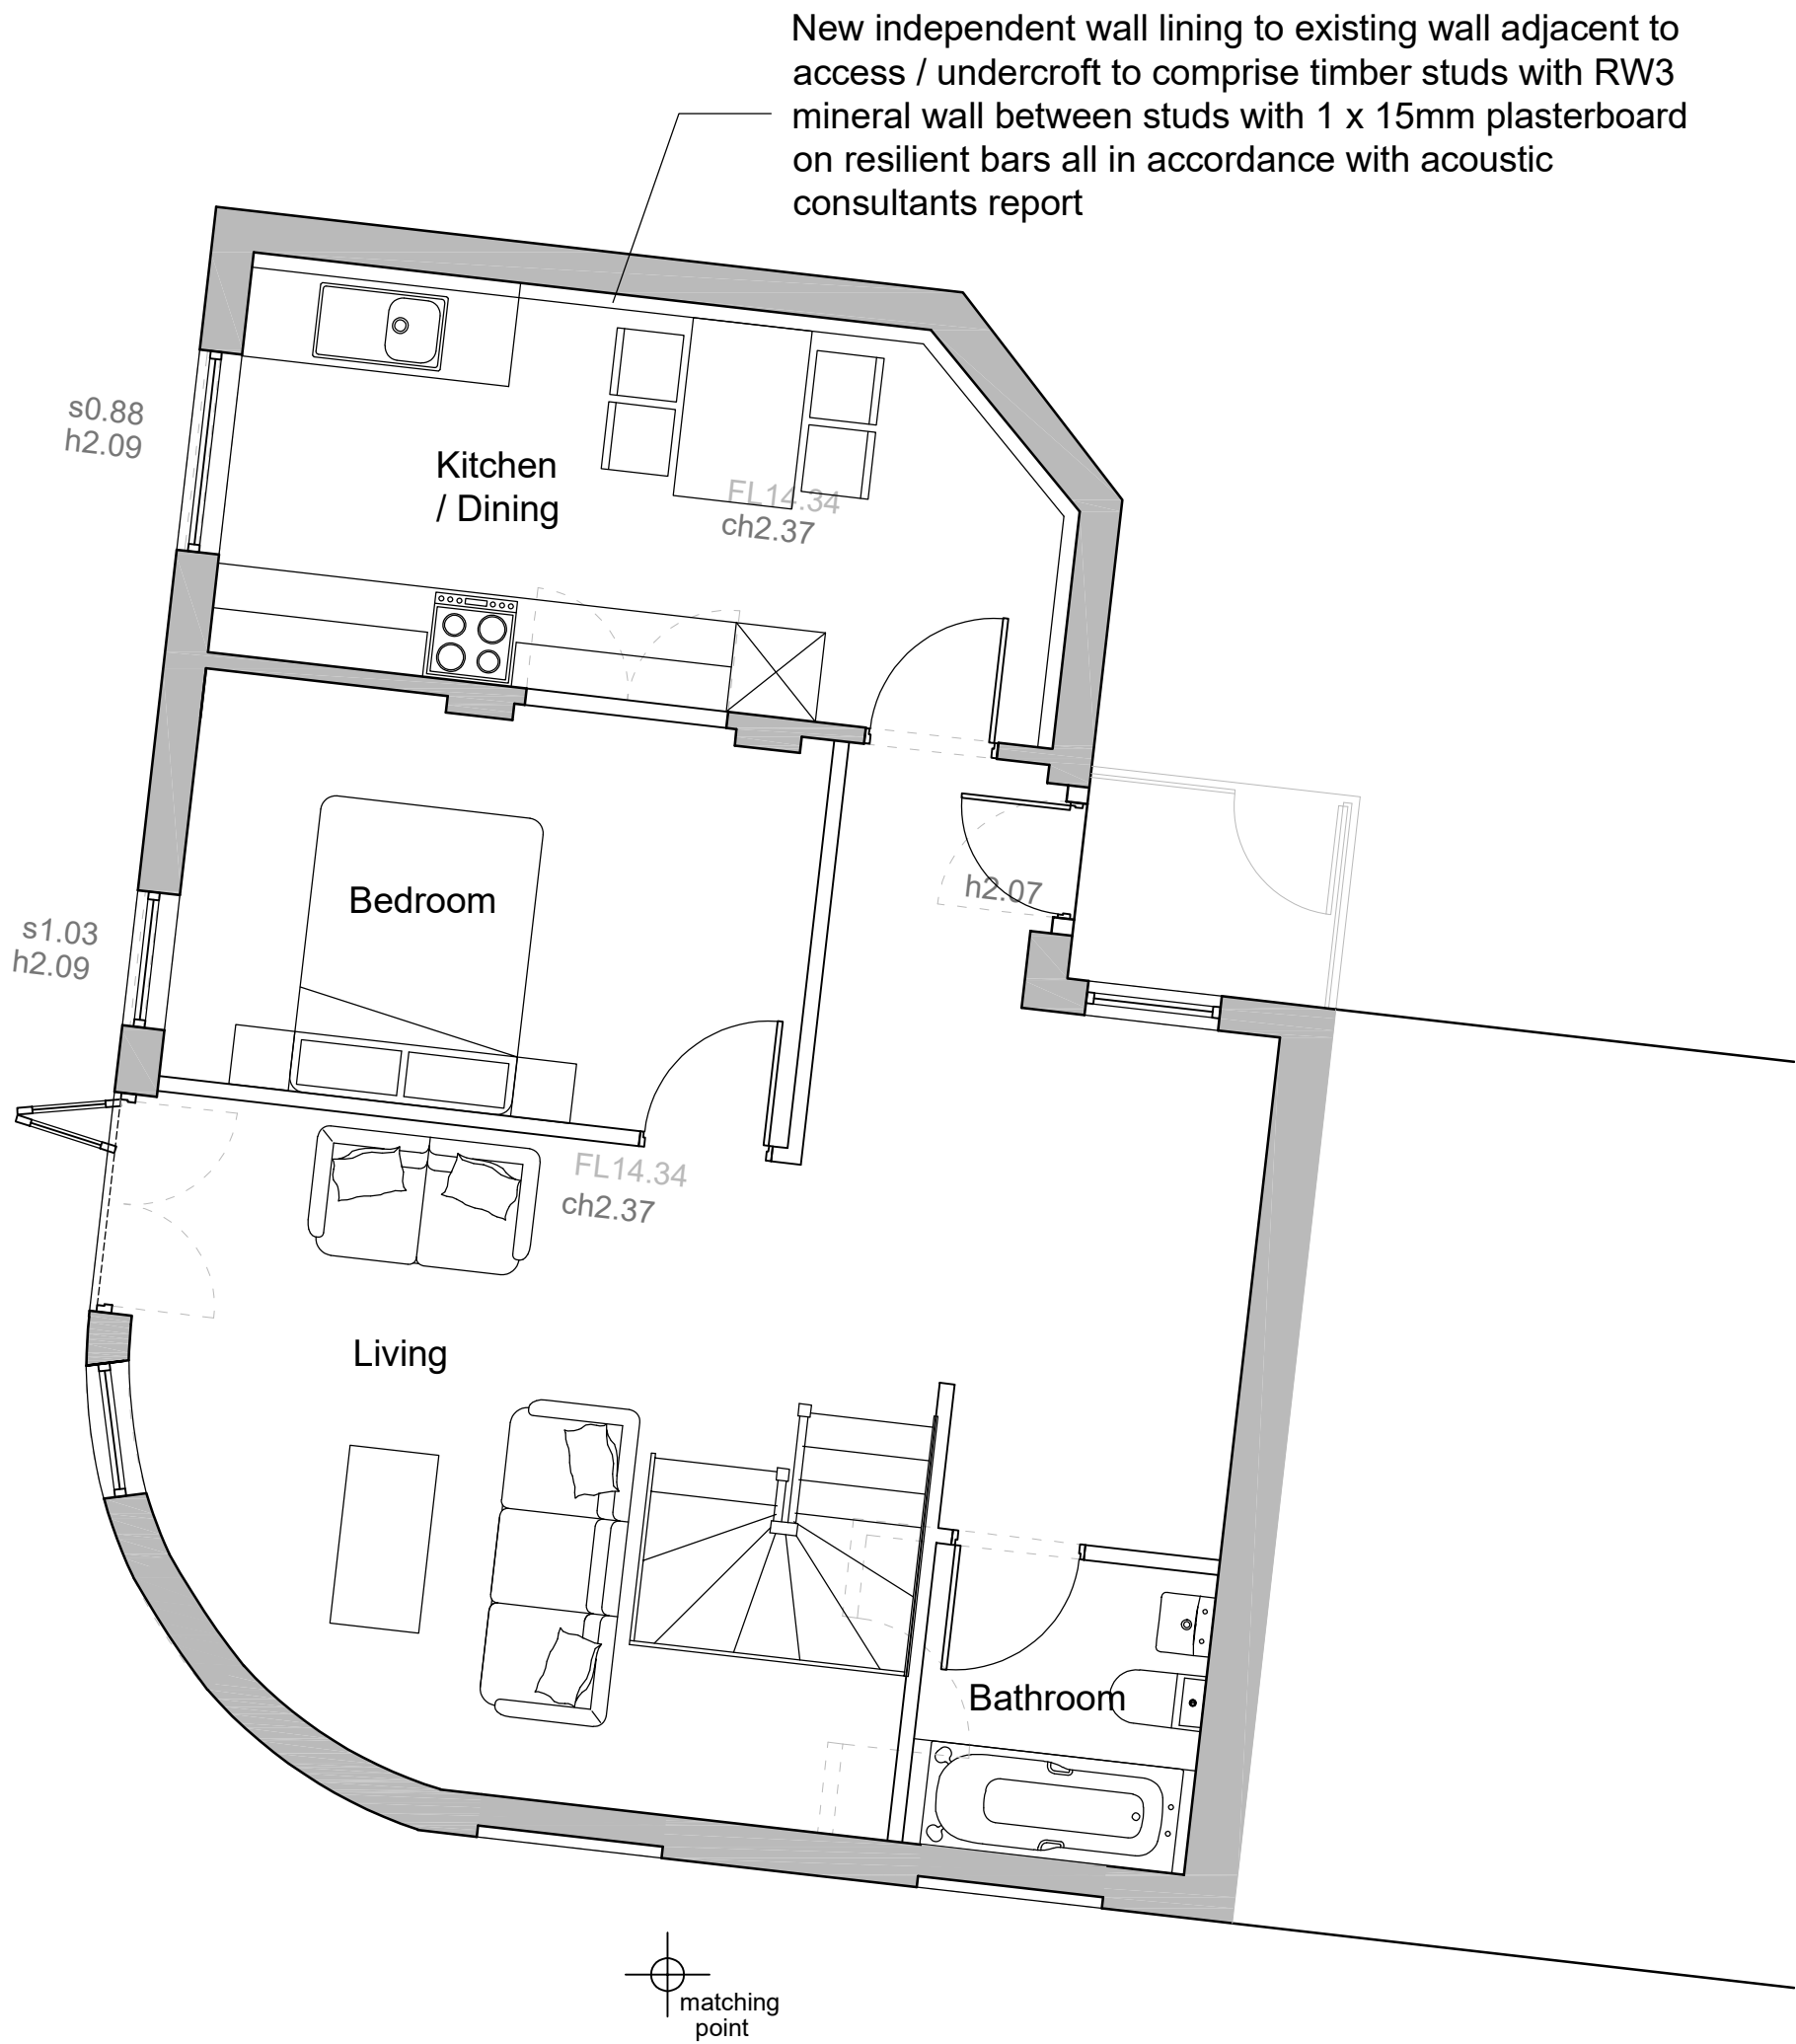


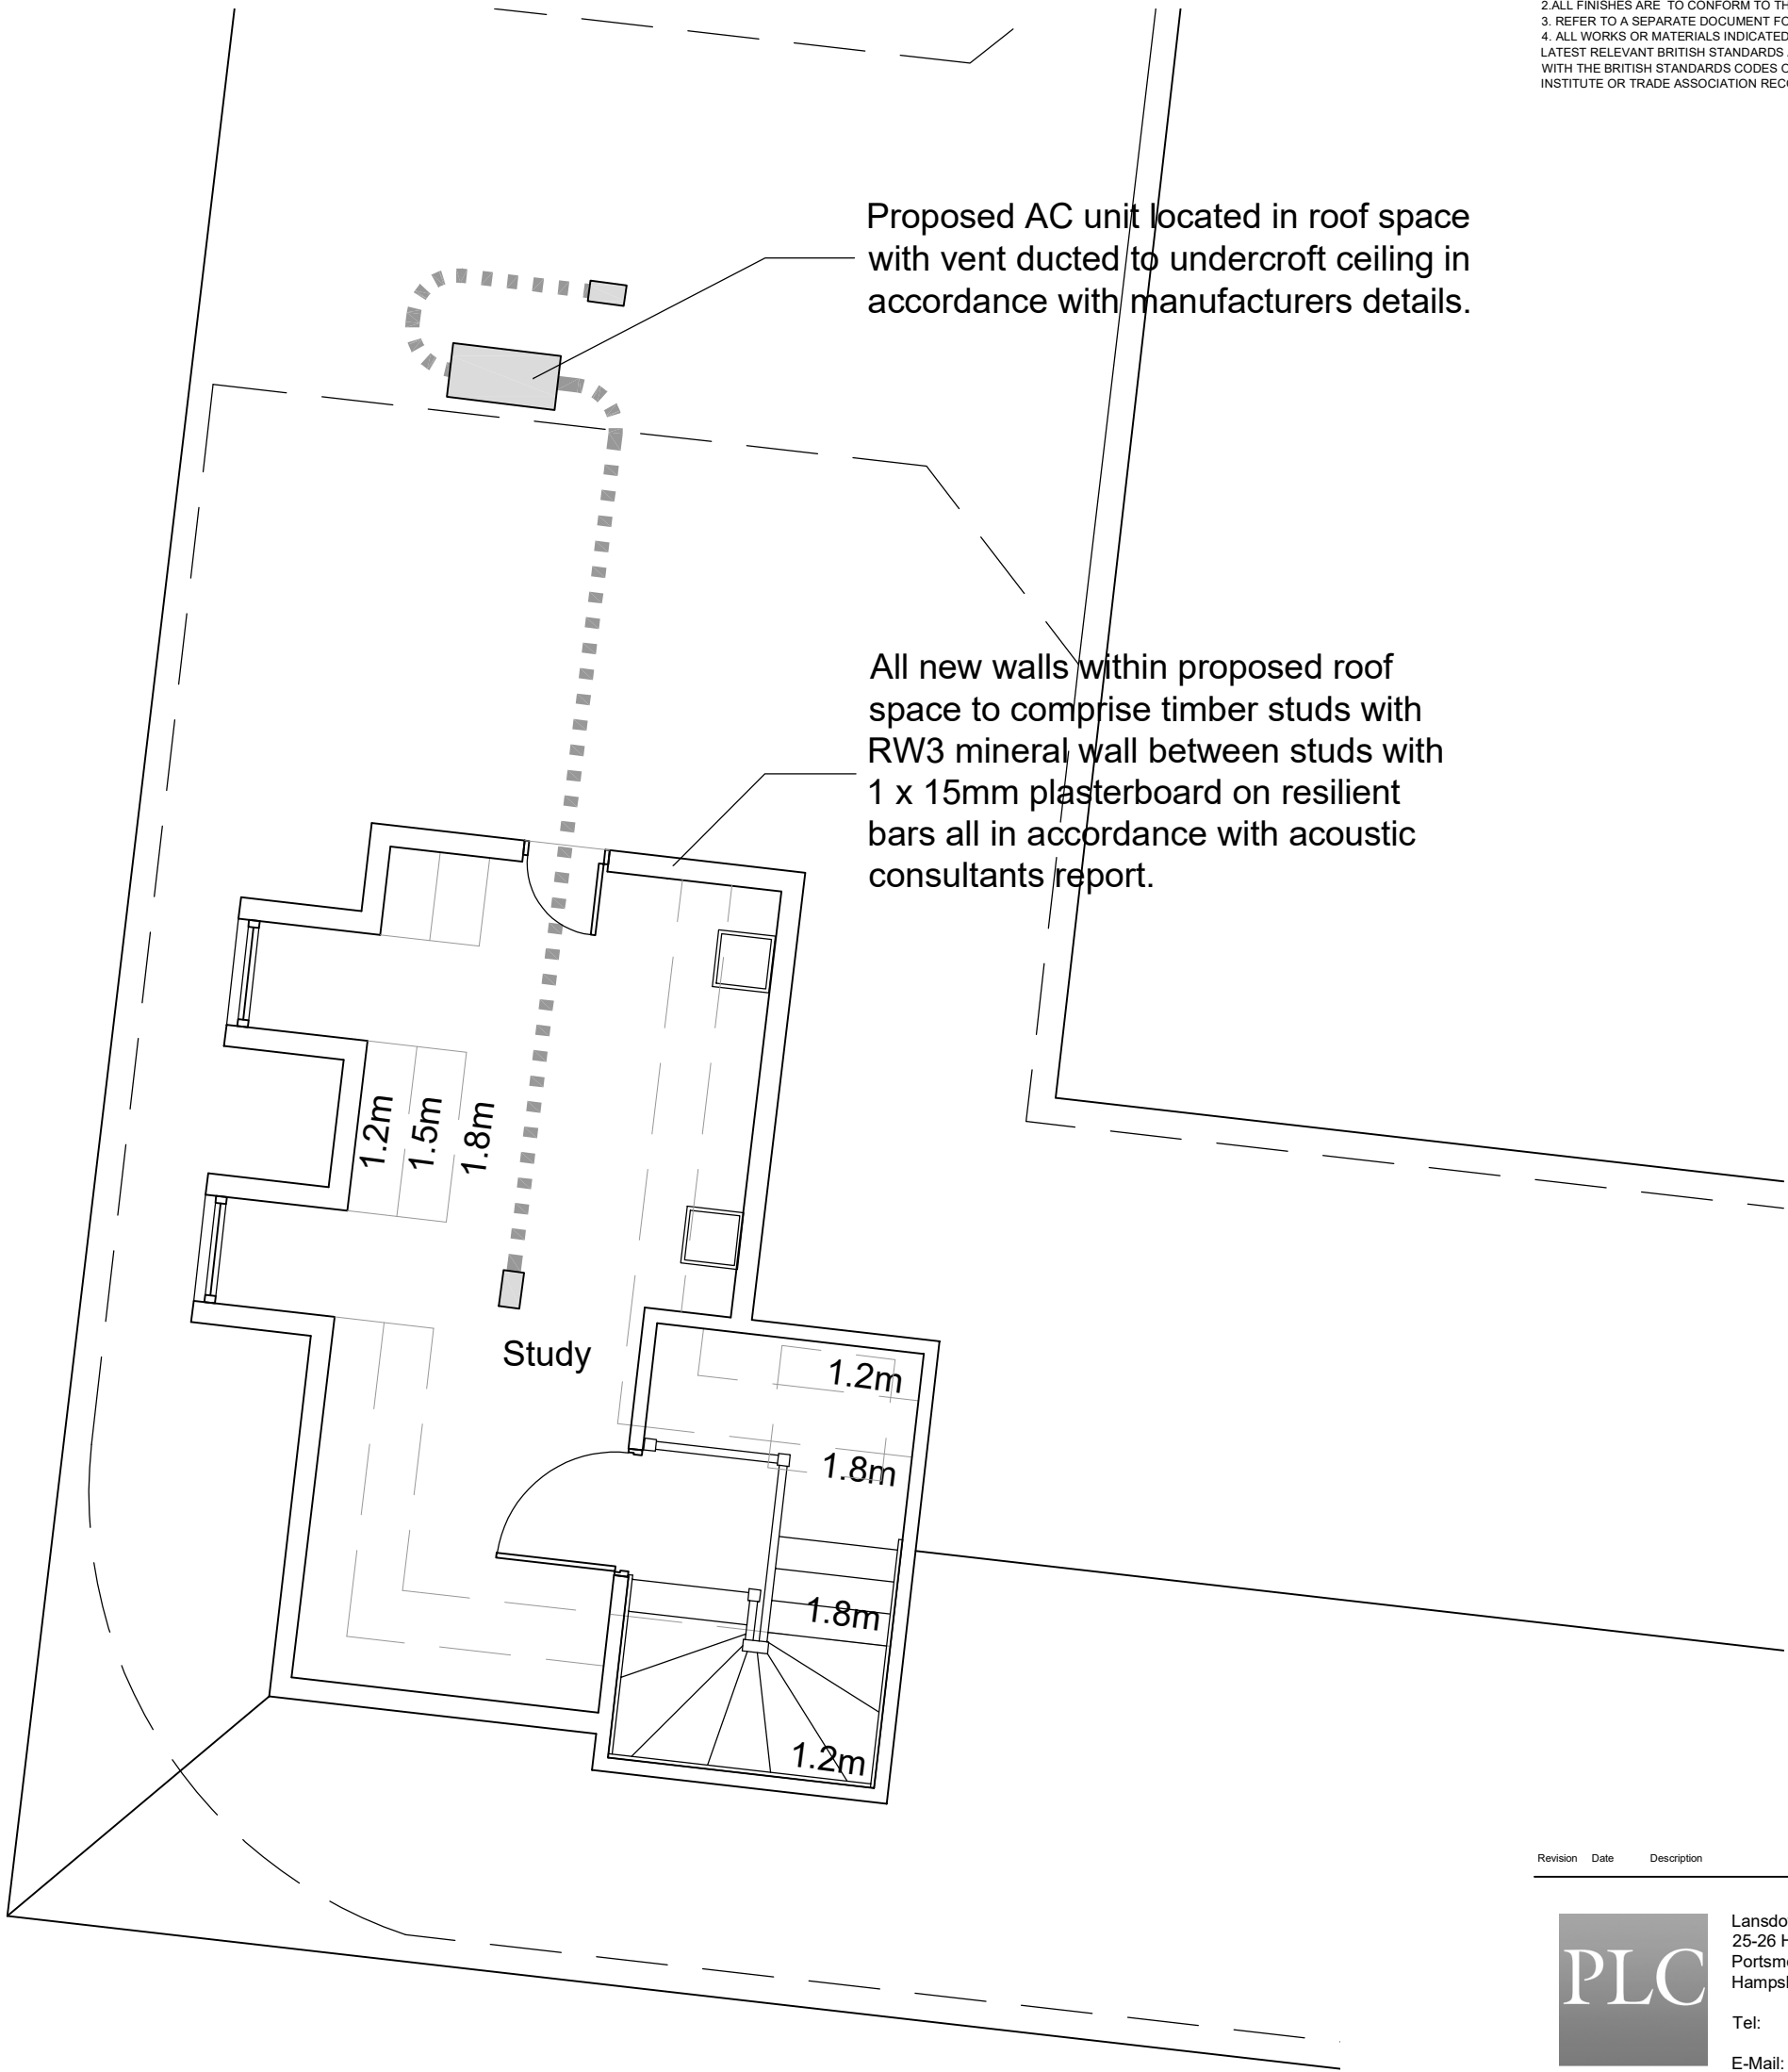

GROUND FLOOR PLAN

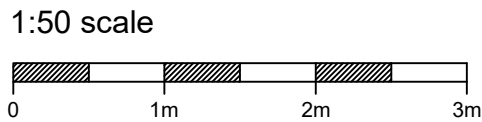

FIRST FLOOR / ROOF PLAN