

General Notes

1. This drawing is © copyright Hampshire County Council 2022. No unauthorised reproduction of any kind is permitted.



2. No dimensions to be scaled from this drawing. Verify all dimensions prior to construction. Immediately report any discrepancies on the document to the Architect/Contract Administrator. This document shall be read in conjunction with associated models, specifications and related consultant's documents.

3. Drawing to be read with all relevant Architectural, Interiors, Structural, M&E, Drainage/Public Health, Landscape, Civils and Interiors drawings and specifications.

4. This map is reproduced from Ordnance Survey material with the permission of Ordnance Survey on behalf of the controller of Her Majesty's Stationery Office © Crown copyright. Unauthorised reproduction infringes Crown Copyright & may lead to prosecution or civil proceedings (100019180) 2022.




Hampshire
County Council

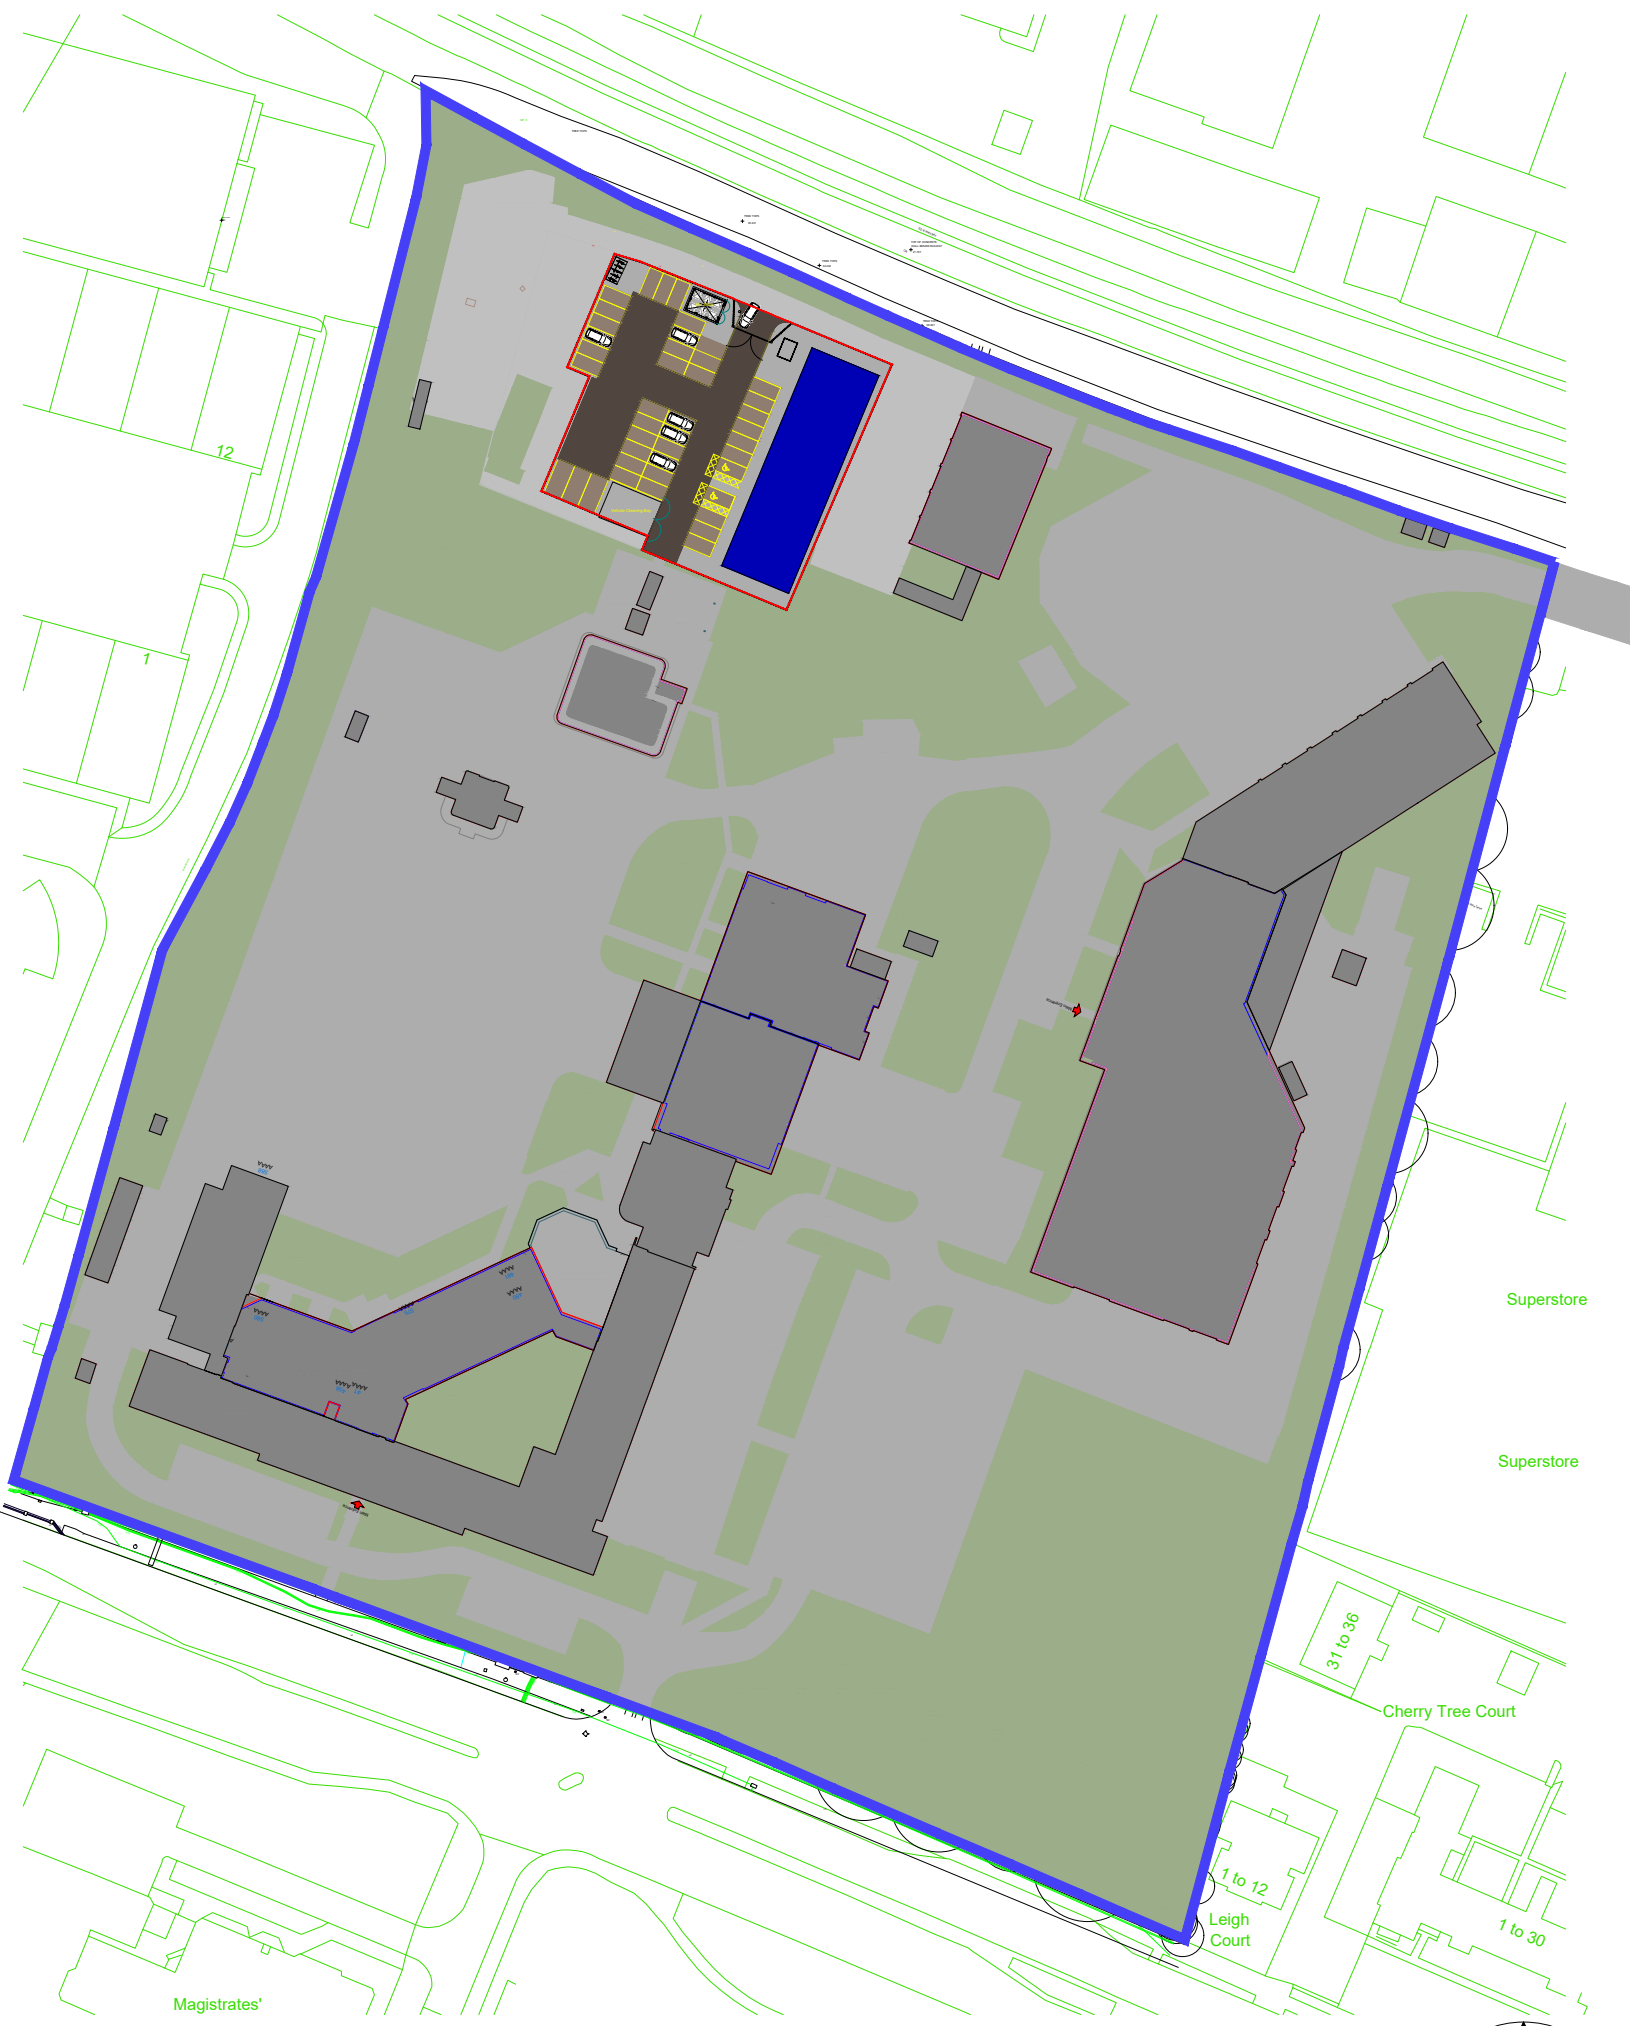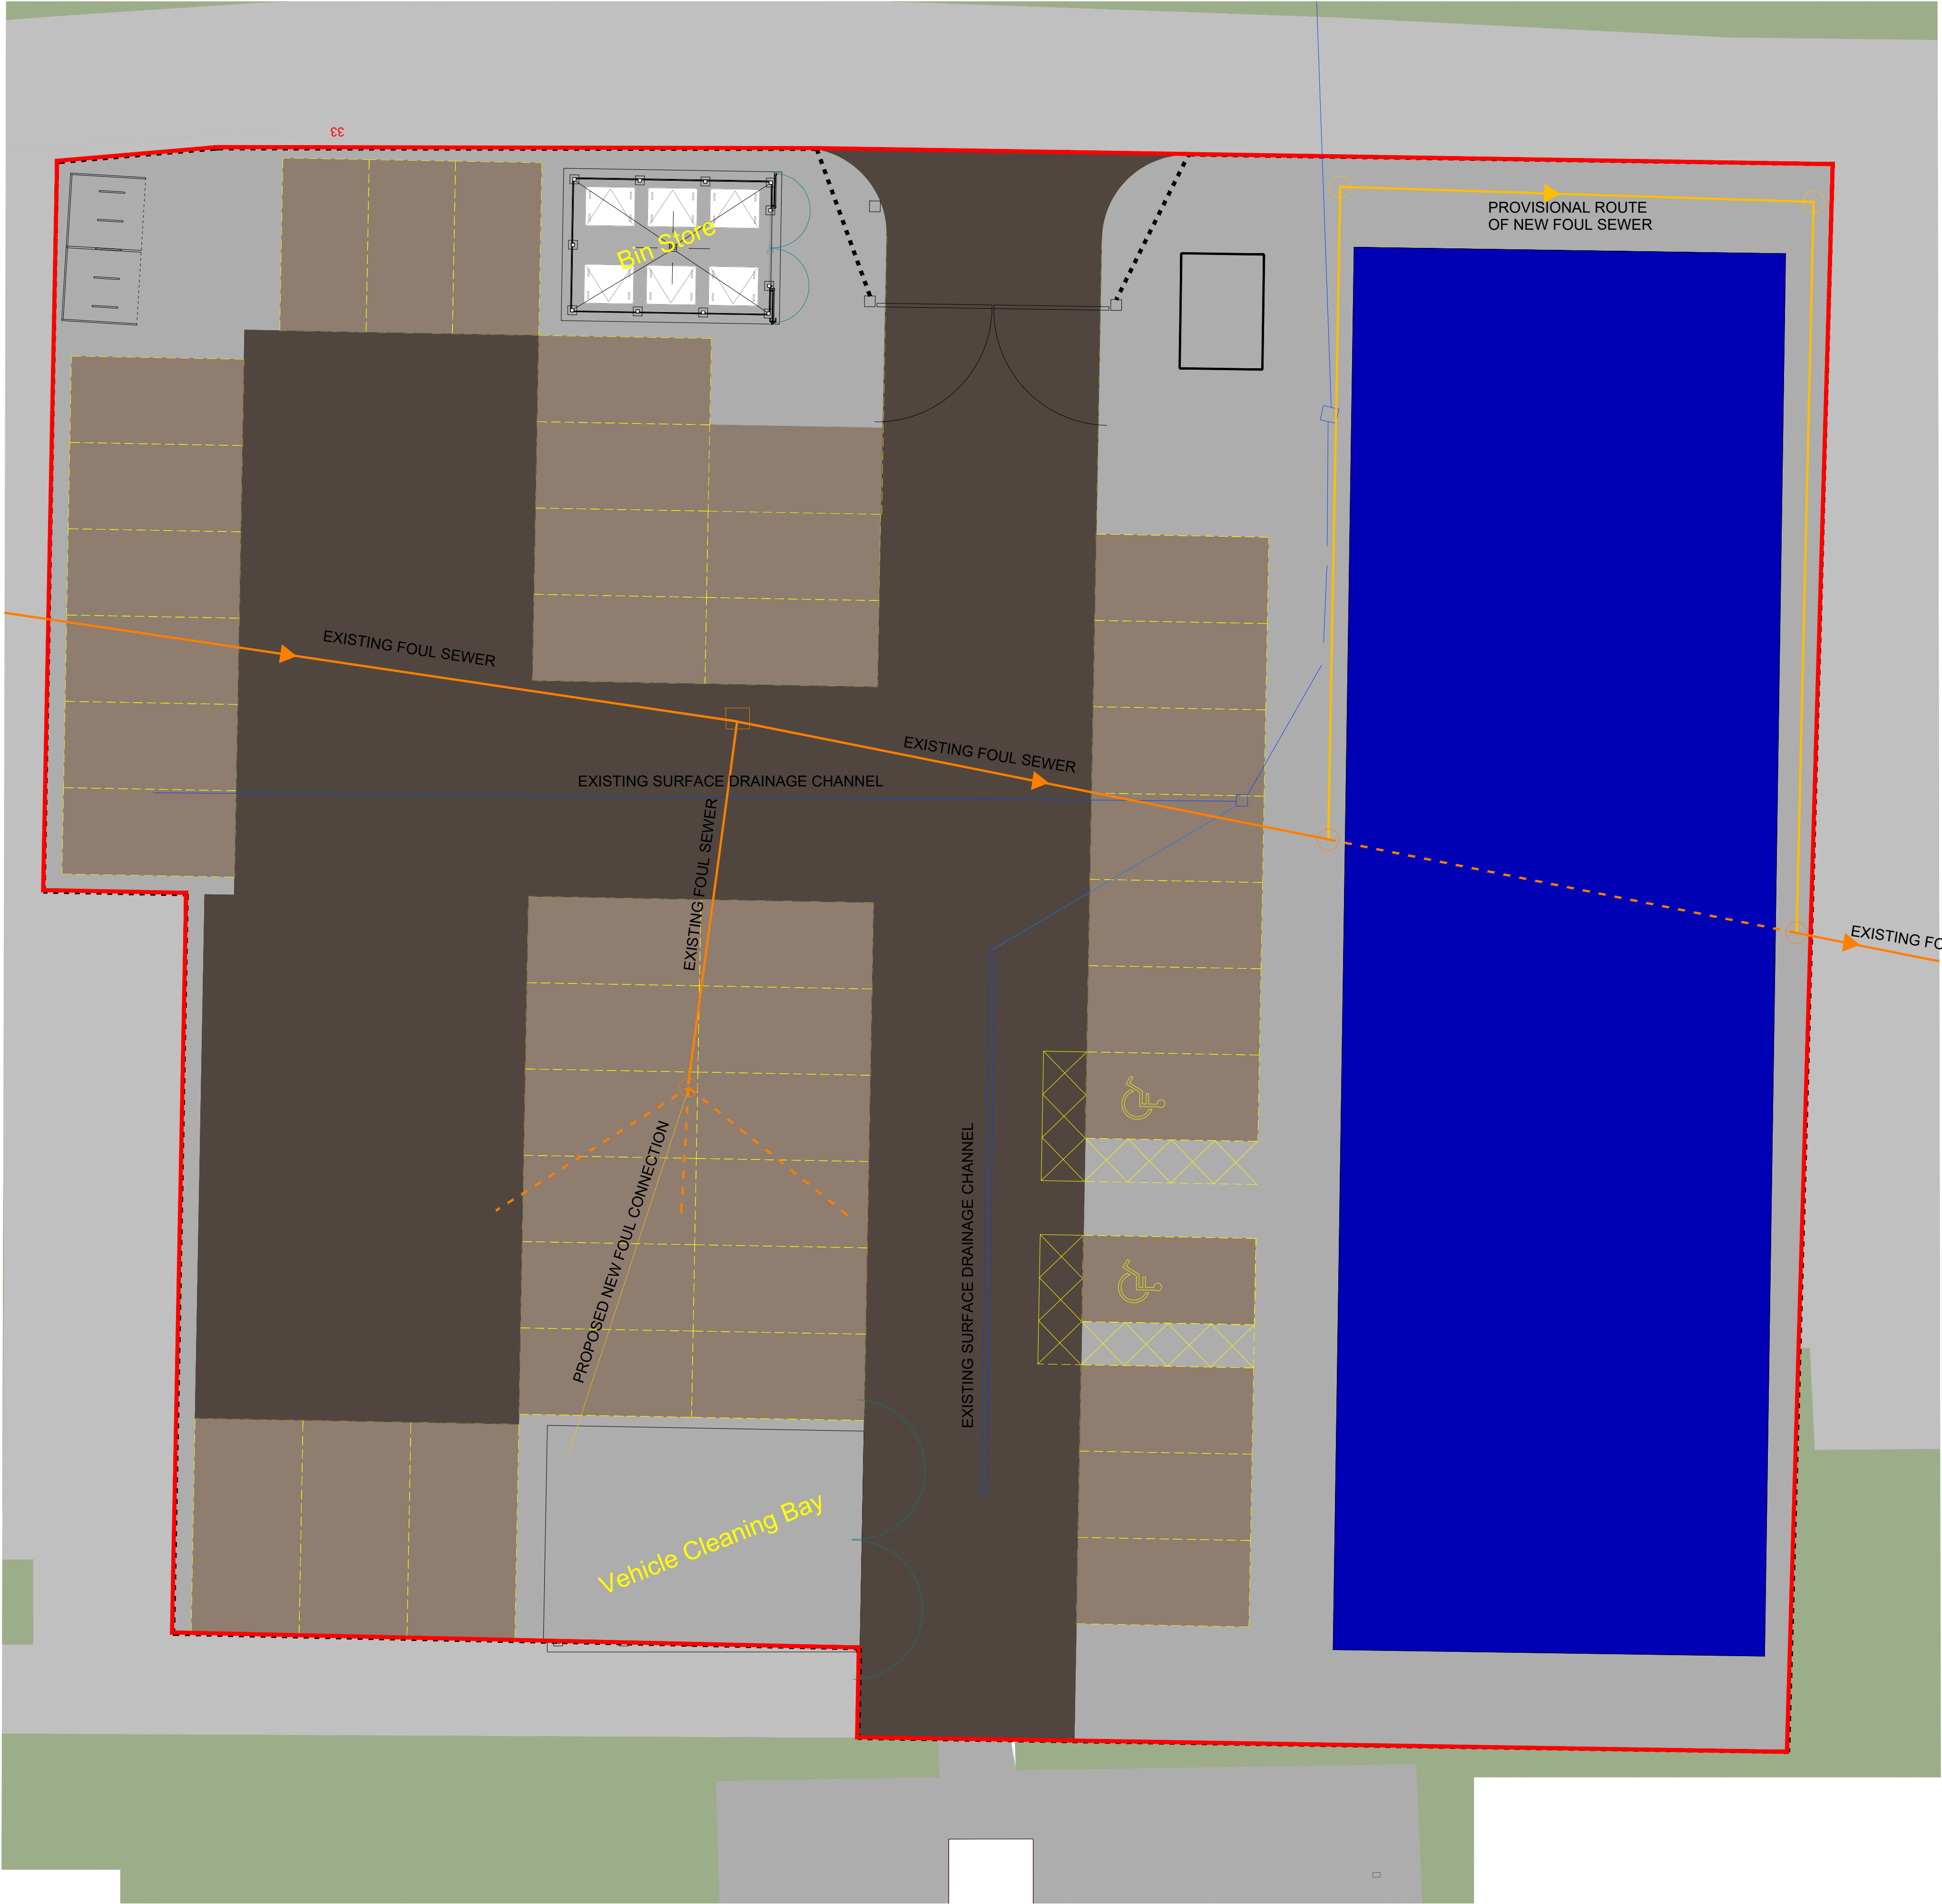

Site Location Plan

Scale 1:1250 @ A1, 1:2500 @ A3

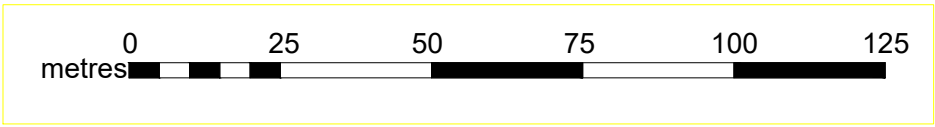

P1	A2 APPROVED FOR PLANNING STAGE	05.7.22	JJ	GC
Rev	Description	Date	By	Chkd

HCC Property Services,
Three Minsters House,
75 High Street, Winchester SO23 8UL
tel: (01962) 847801



PROJECT NAME
Kingsworthy Reprovision

SHEET NAME
HFRS Site
Drainage as Proposed

SCALE	DRAWN	CHKD	APRV
1:100/1250 @ A1	JJ	GC	
DRAWING No.			version
project code - originator - volume - level - type - role - number			
E05246-HCC-ZZ-DR-B-7700	P1	00	
SUITABILITY			
code description			

A2 APPROVED FOR PLANNING STAGE

