



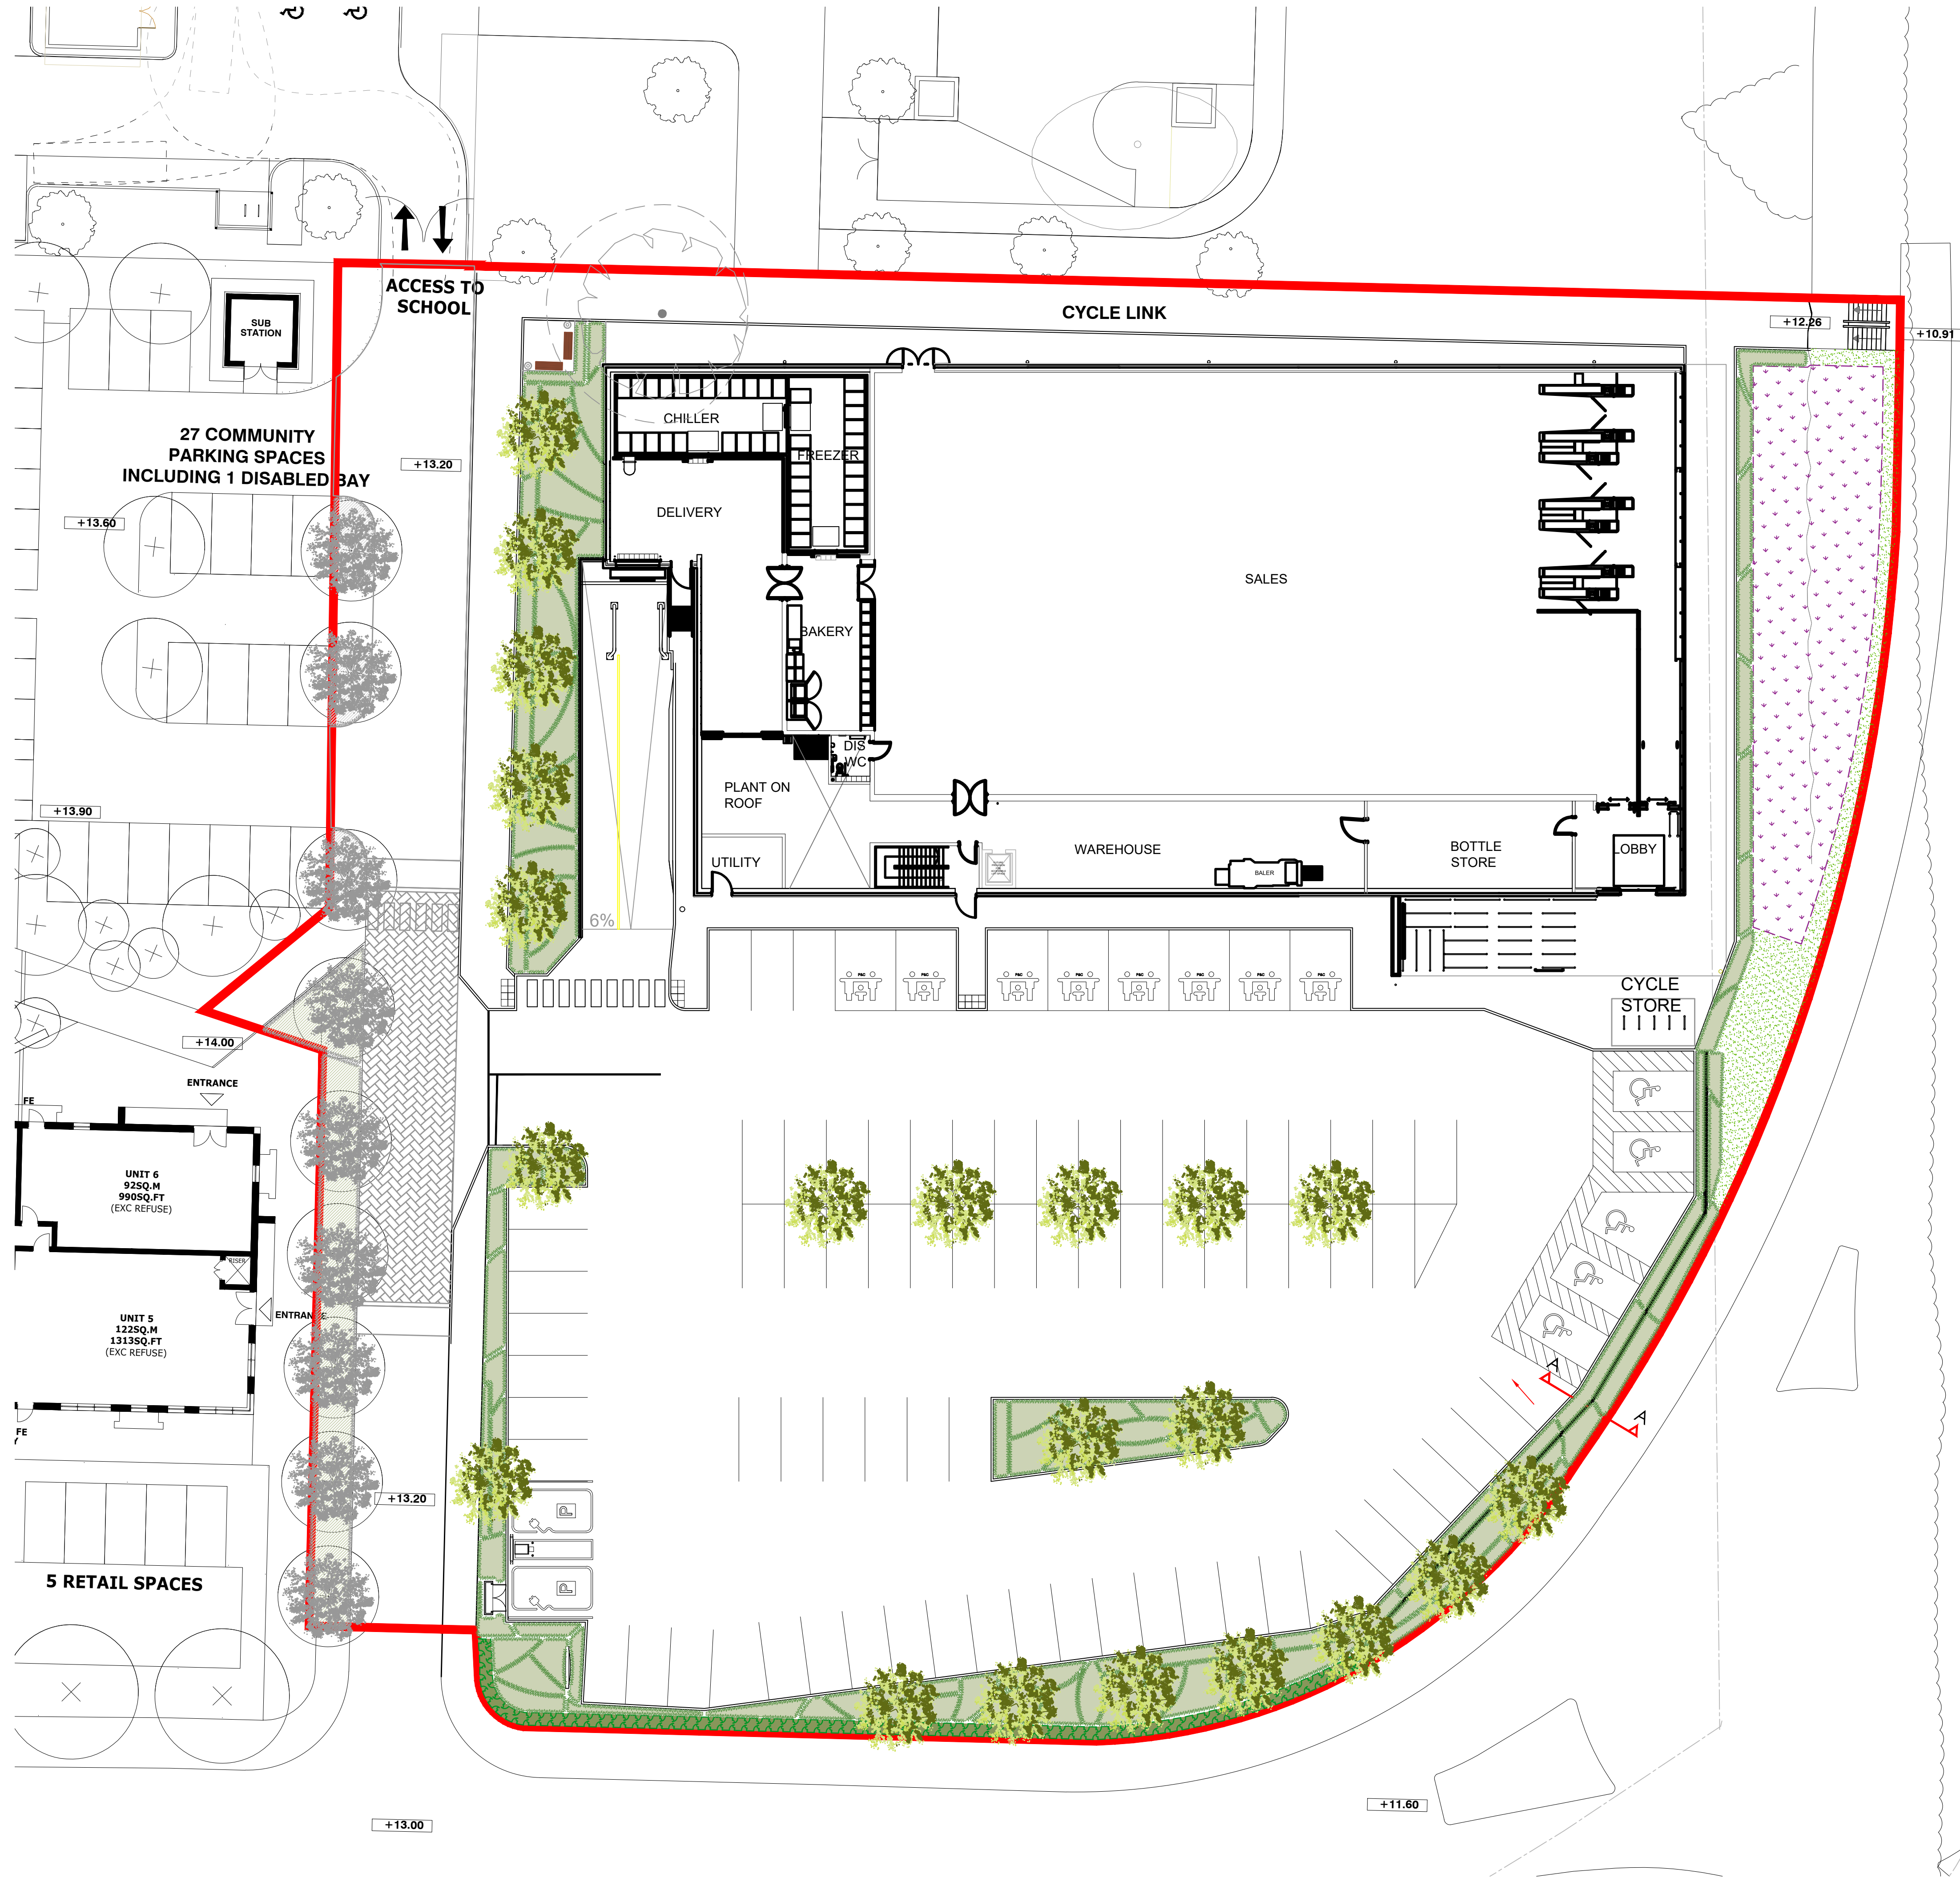

Planting to follow the estate landscape hierarchy and use a similar palette of plants and materials as adjacent units



Planting is to be a mixture of shrubs and herbaceous planting to create year-round ground cover. Feature planting is created with seasonal interest planting, with soft grasses and herbaceous planting breaking up more formal evergreen shrubs.

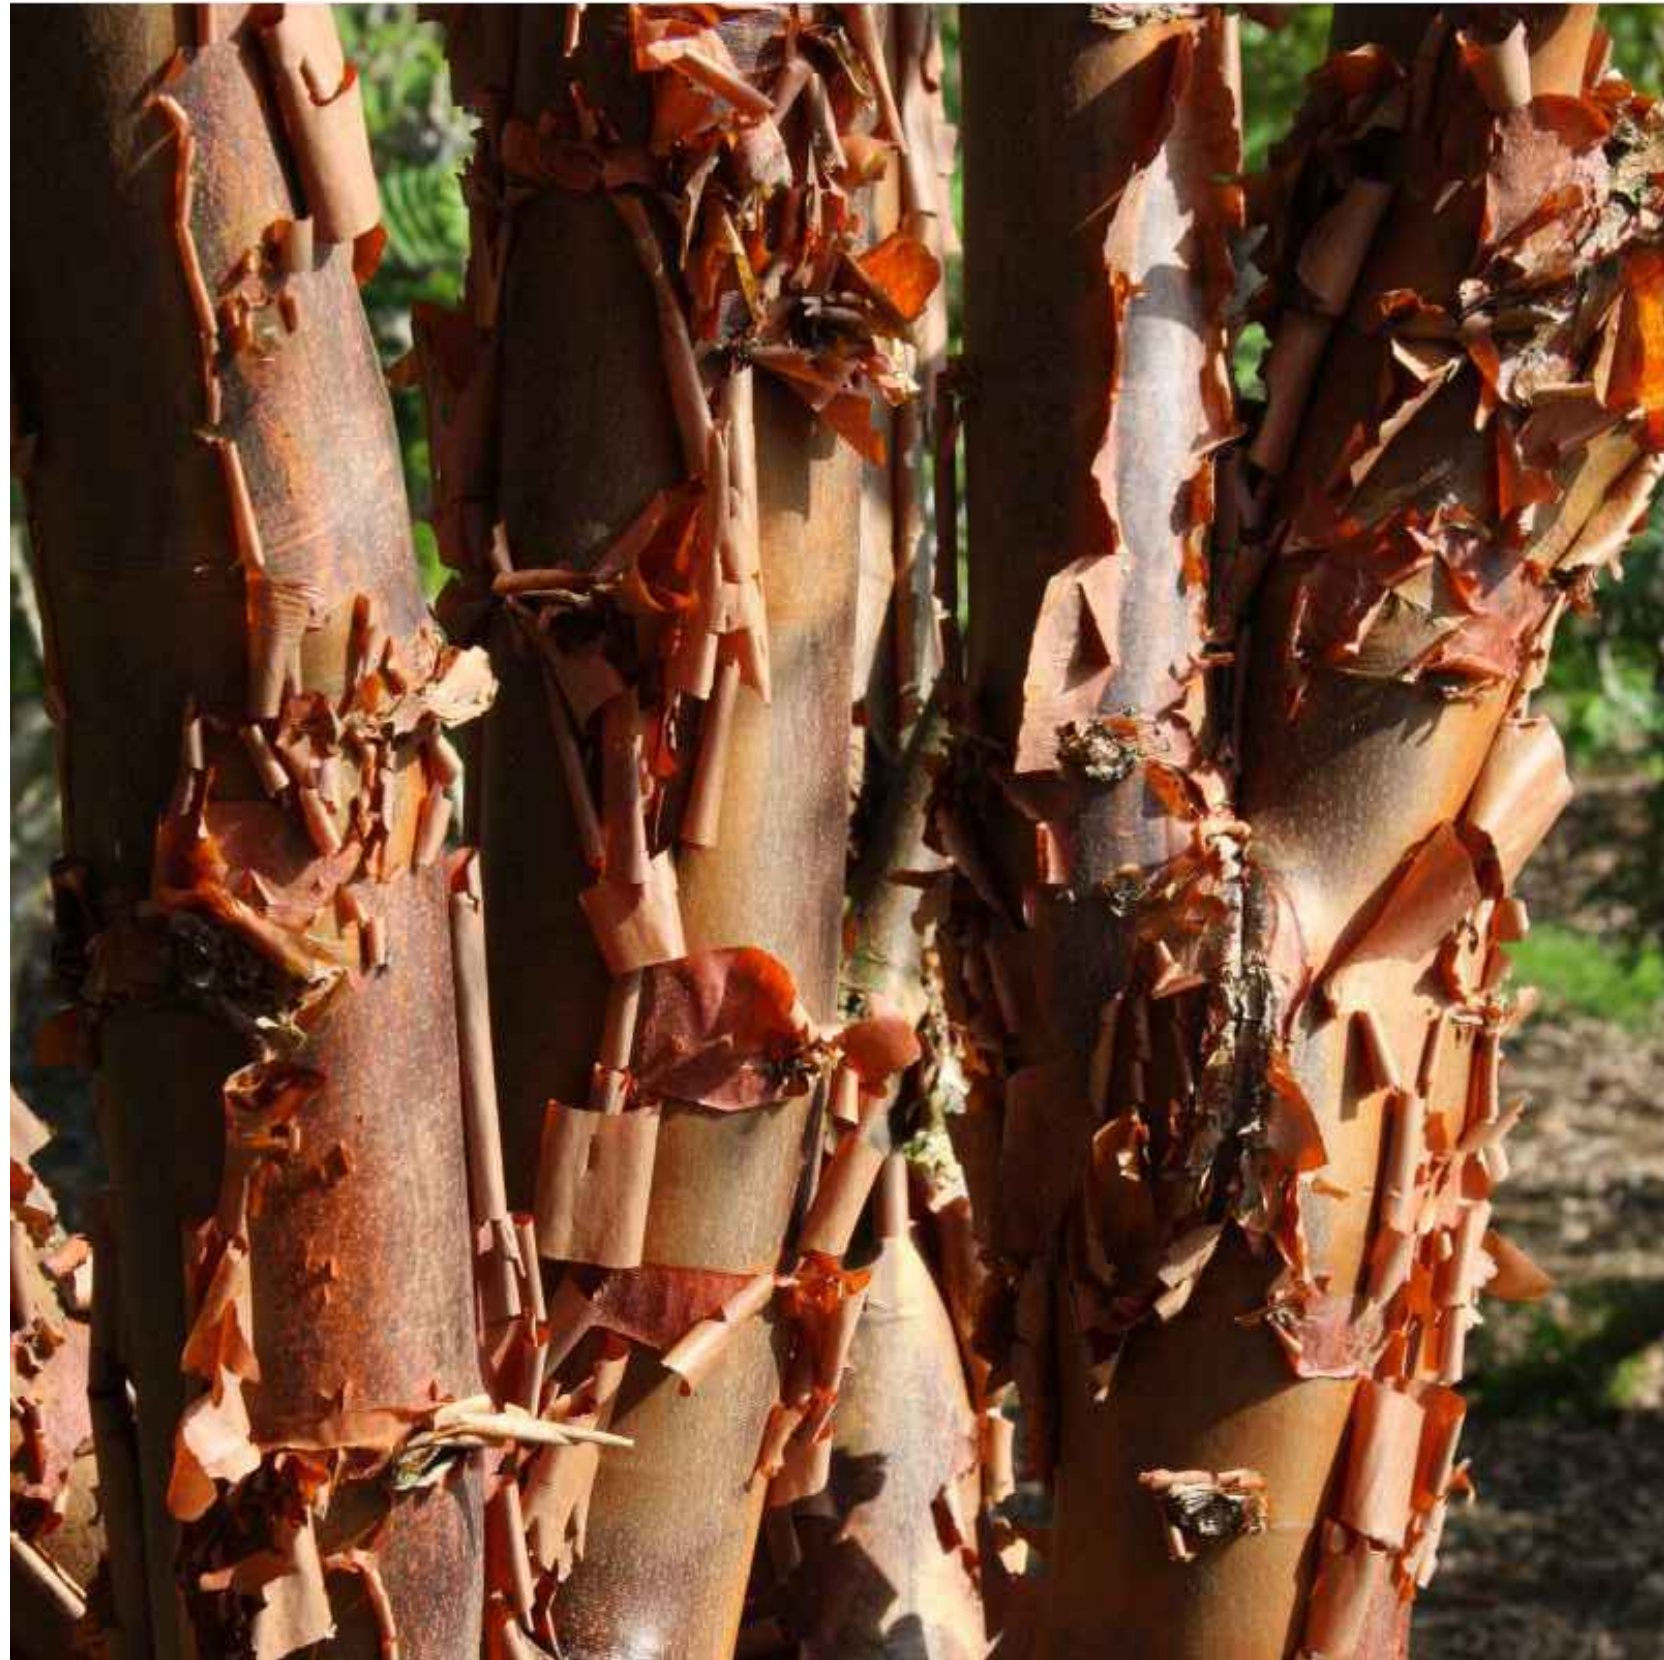

Tree species to include Acer griseum multi-stem, Betula pendula multi-stem, Pyrus calleryana 'Chanticleer', Prunus serrula multi-stem and Tilia cordata 'Green-spire'



© 2021 RPS Group

Notes

1. This drawing has been prepared in accordance with the scope of RPS's appointment with its client and is subject to the terms and conditions of that appointment. RPS accepts no liability for any use of this document other than by its client and only for the purposes for which it was prepared and provided.

2. If received electronically it is the recipient's responsibility to print to correct scale. Only written dimensions should be used.

3. This drawing should be read in conjunction with all other relevant drawings and specifications.

Drawing Scale Bar (ensure drawing is printed to the correct sheet size)

0 2m 4m 6m 8m 10m 12m 14m 16m 18m 20m

0 2m 4m 6m 8m 10m 12m 14m 16m 18m 20m

NORTH

PD2 Updated to latest site layout + inclusion of retaining wall.

PD1 First Issue

Rev Description

NG

NG

By

JBT

JBT

Ckd

27.07.22

17.08.22

Date

MAKING COMPLEX EASY

321 Bradford Street,
Birmingham, B5 6ET
T: 0121 6203550 E: rpswh@rpsgroup.com

Client

Project

Proposed Lidl Store
Stoneham Lane
Eastleigh

Title

Landscape Strategy

Status

Approval

Task Team Manager

JBT

Document Number

JSL4492-RPS-XX-EX-DR-L-9001

Project Code - Original - Zone - Level - Type - Role - Drawing Number

RPS Project Number

JSL4492

Scale

1:200 @A0

Information Author

NG

Suitability

S3

Date Created

Jun 2022

Task Information Manager

JBT

Revision

P02

rpsgroup.com