


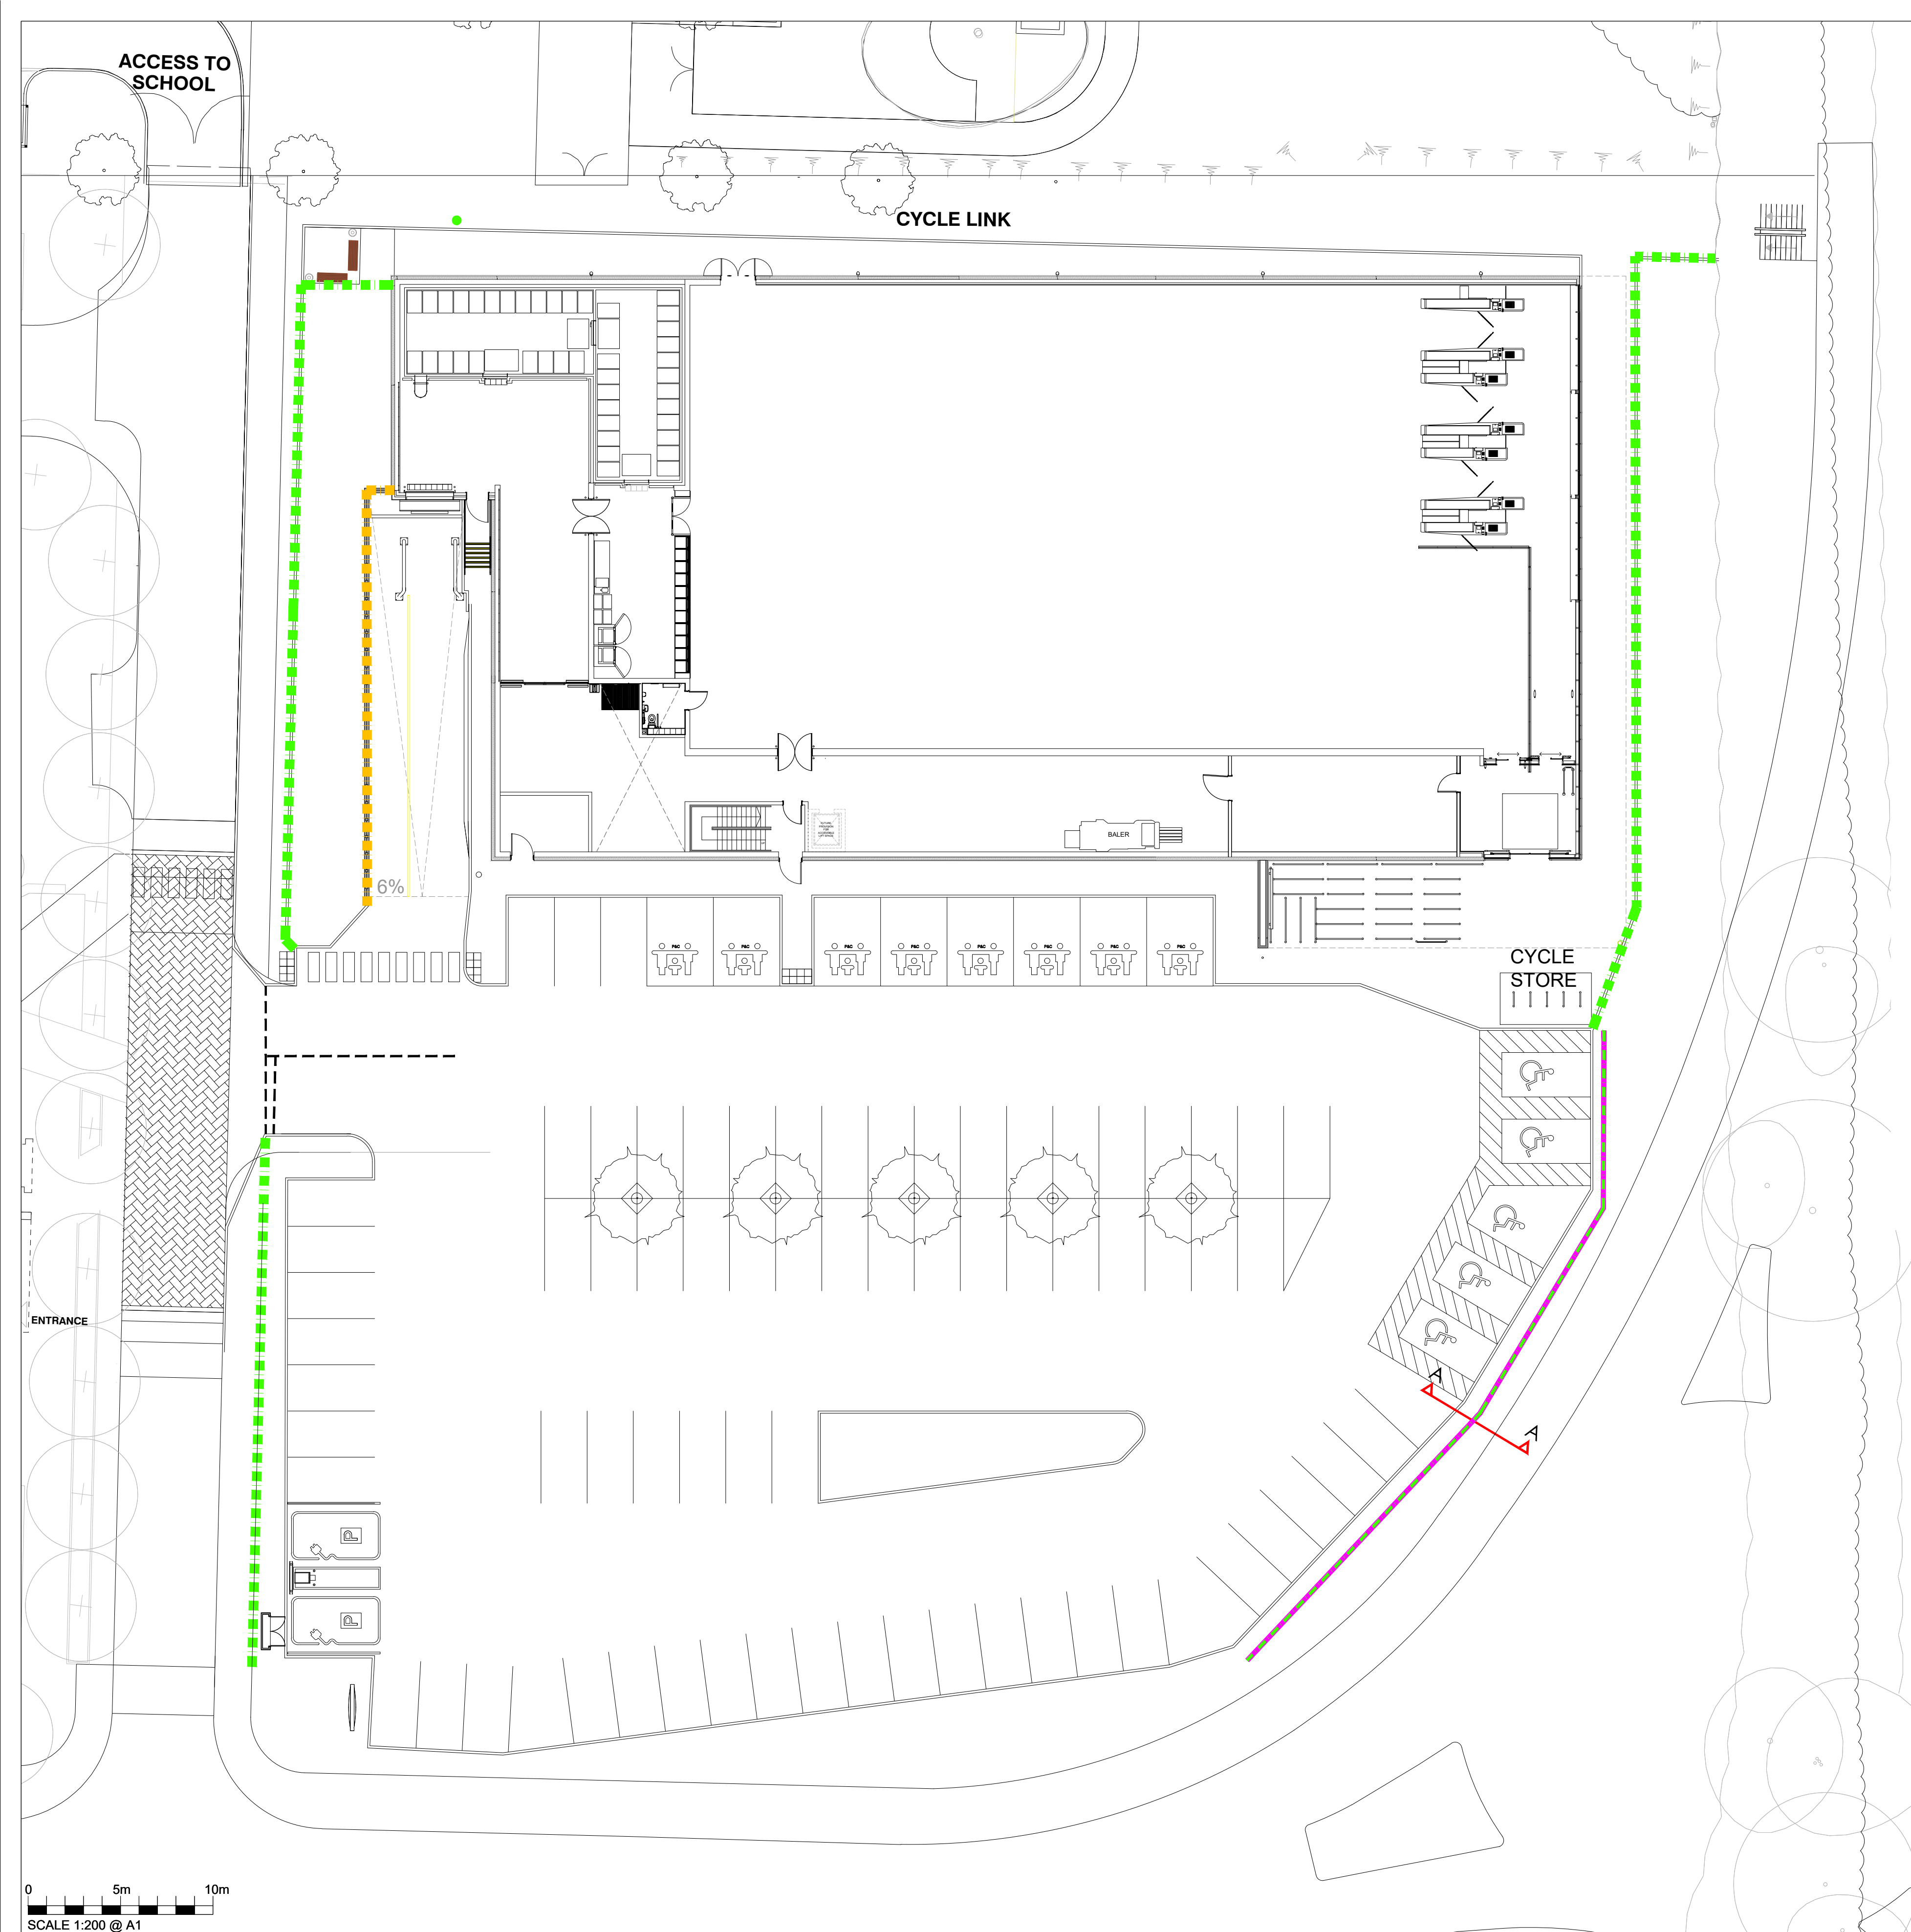




RAILING:
1100mm HIGH RAILING, TO MATCH RAILINGS THROUGHOUT LOCAL CENTRE AND ALONG RETAINING WALL..




ACOUSTIC TIMBER FENCE:
2000mm HIGH , AT APROX 3000MM CENTERS TO BE INSTALLED ON DELIVERY RAMP RETAINING WALL TO BUILDING INSPECTOR APPROVAL.



RETAINING WALL:
INDICATIVE 250MM THICK RETAINING WALL.

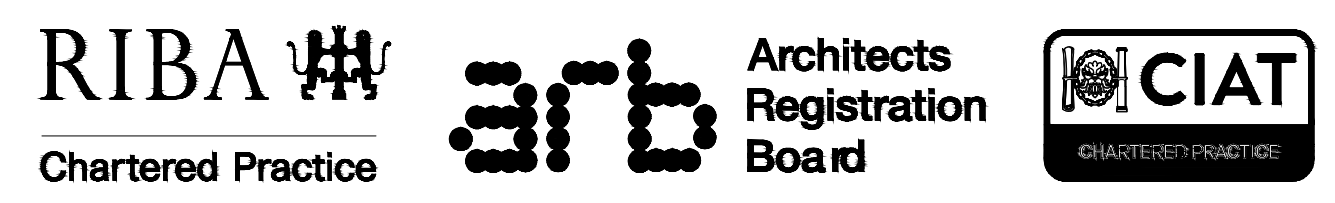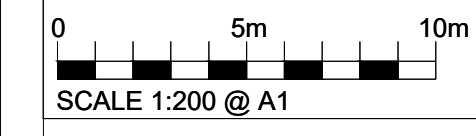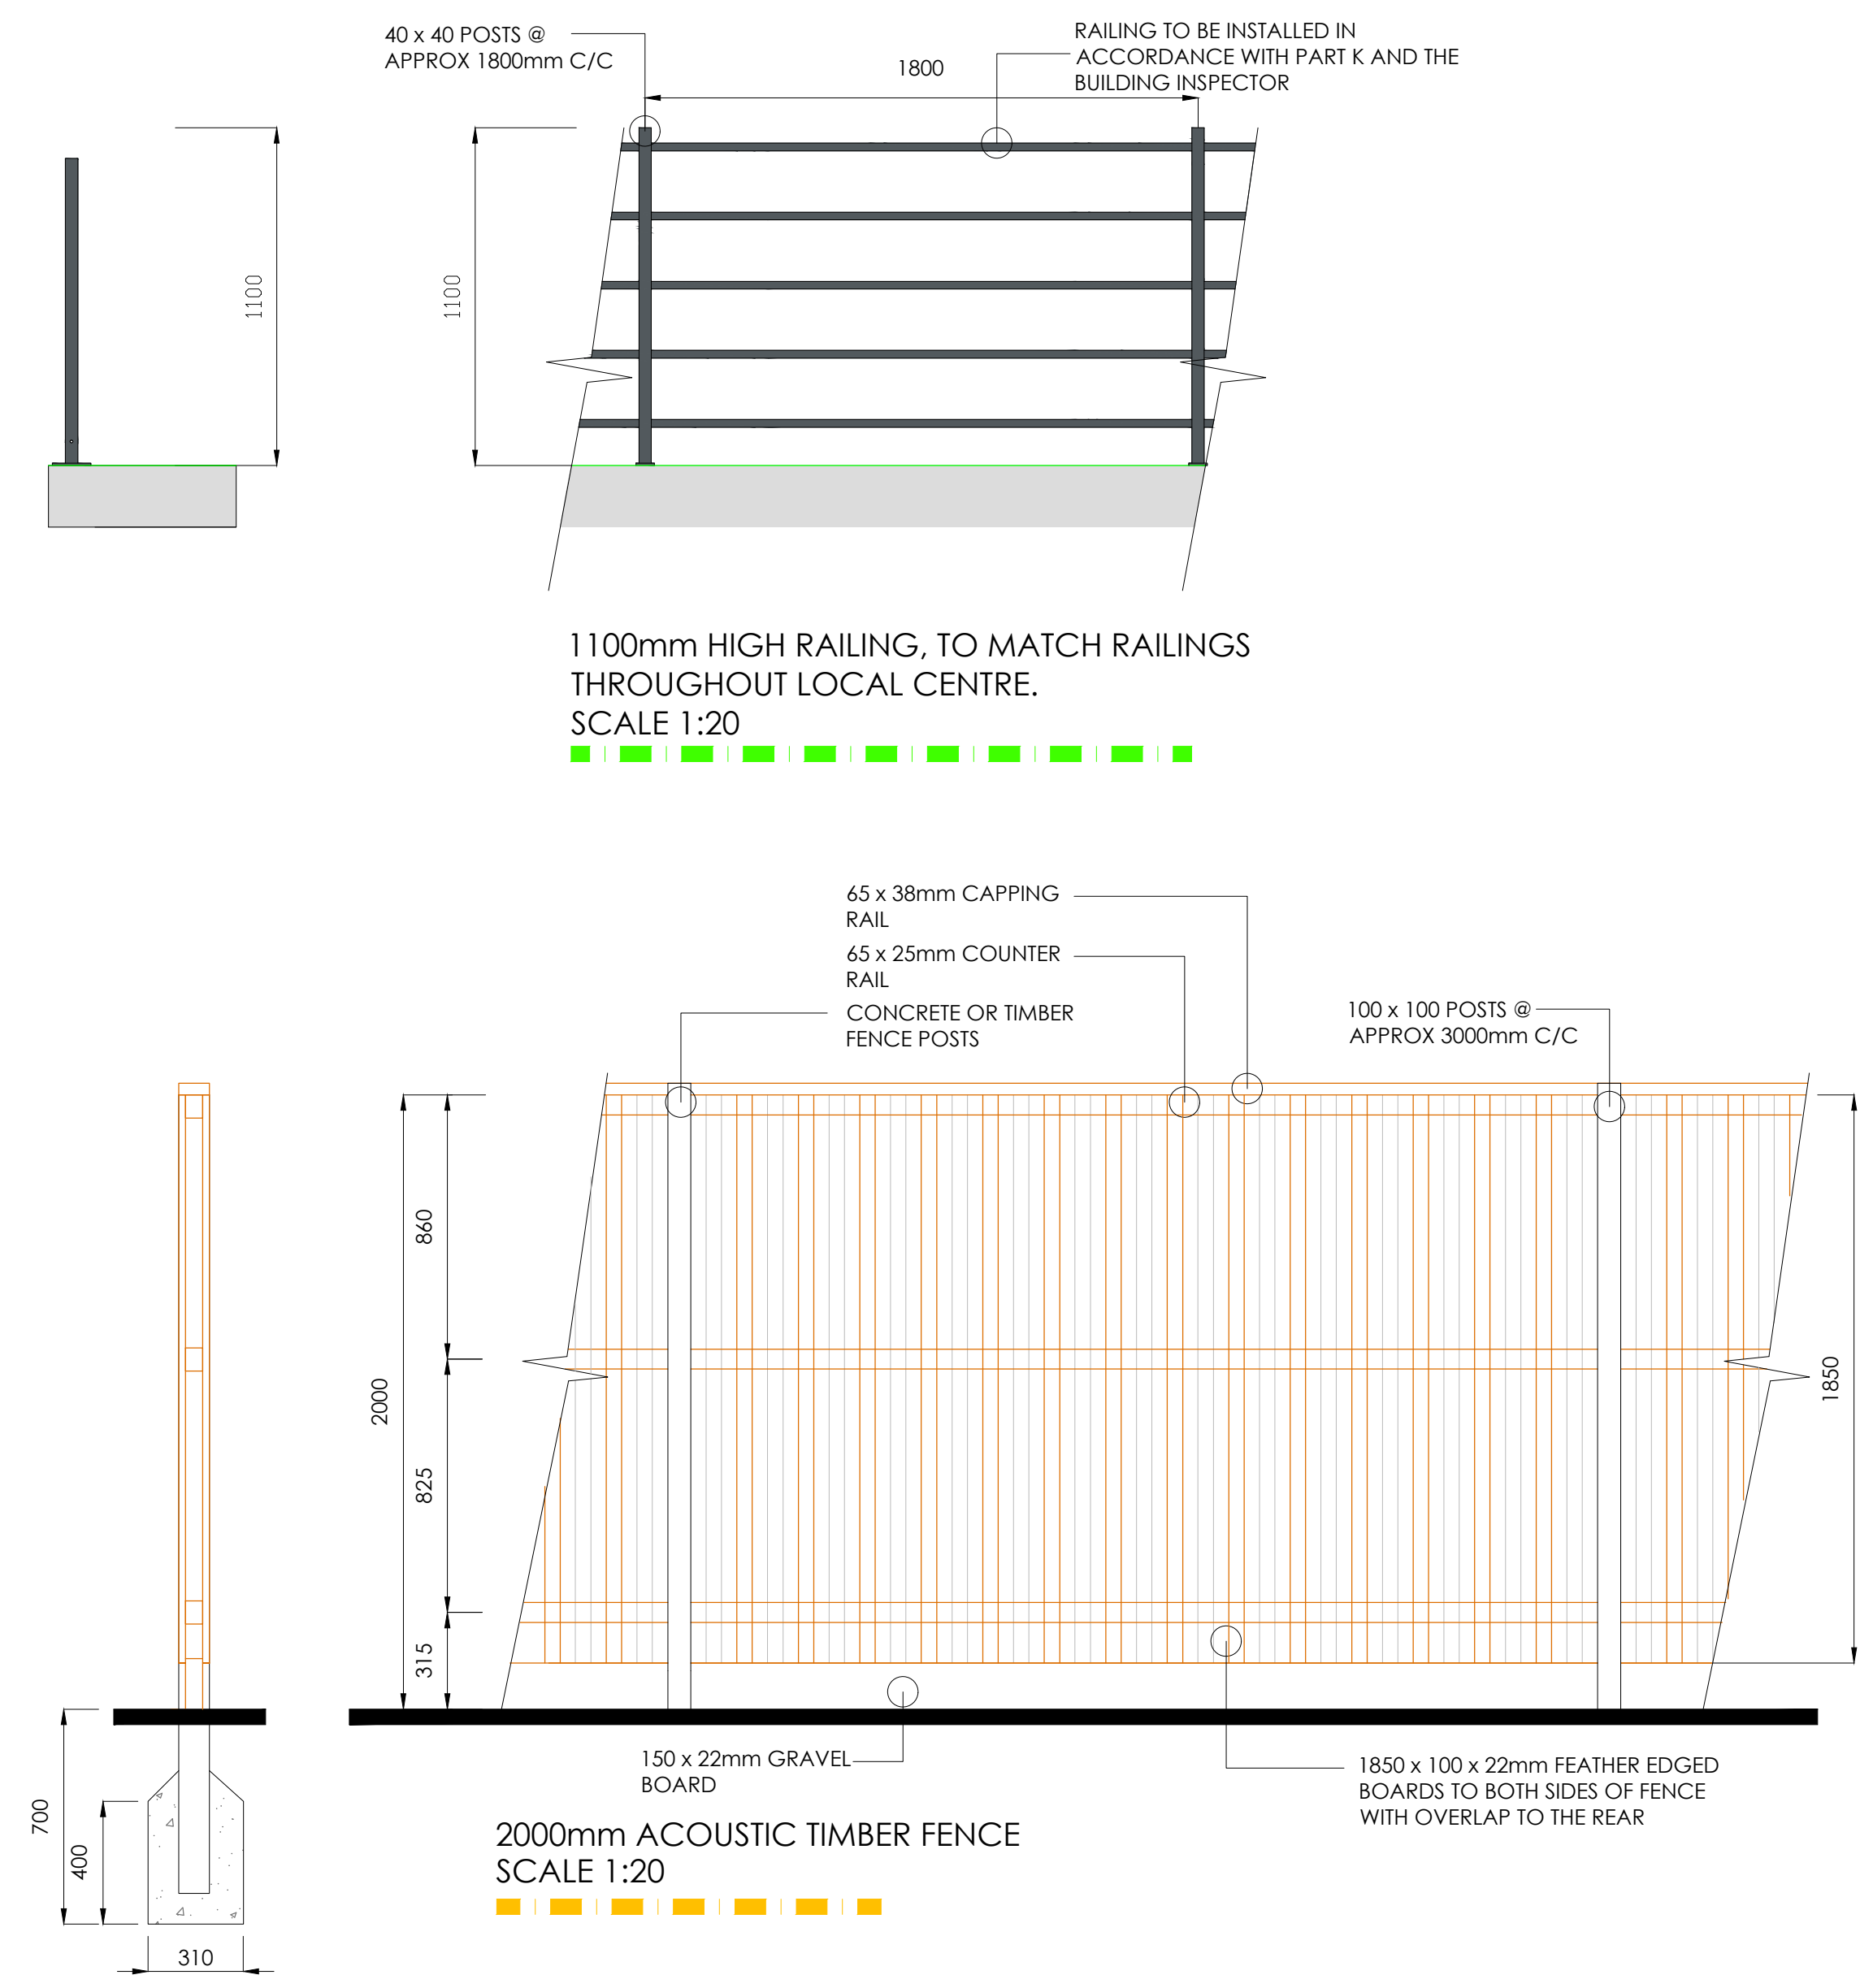

DIMENSIONS TO BE CONFIRMED ON SITE PRIOR TO START OF WORKS AND ODA TO BE INFORMED OF DISCREPANCIES IMMEDIATELY. NO DIMENSIONS TO BE SCALED FROM THIS DRAWING.
ALL MATERIALS AND WORKS ARE TO BE CARRIED OUT IN ACCORDANCE WITH THE LATEST REVISION OF THE APPROPRIATE BRITISH STANDARDS OR EURO CODE. PLANNING APPROVAL, CURRENT BUILDING REGULATIONS AND CODES OF PRACTICE.
PARTY WALL ACT - NOTICES UNDER THE PARTY WALL ACT ARE TO BE SERVED BY THE PROPERTY OWNER OR APPOINTED THIRD PARTY BY PROPERTY OWNER. HEALTH AND SAFETY - CDM 2015 REGULATIONS APPLY TO ALL CONSTRUCTION WORKS TO BE CARRIED OUT AND APPLY TO DESIGNERS, CONTRACTORS AND THE CLIENT, AS SUCH ALL PARTIES HAVE DUTIES UNDER THESE REGULATIONS.

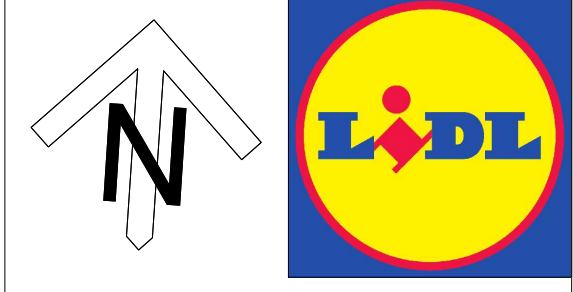

Rev	Description	Date	Rev	Chk	by
-----	-------------	------	-----	-----	----

Client
LIDL GREAT BRITAIN LTD.
Foxes Park, Brownhill Way,
Nursling, Hampshire, SO16 0AW
Project
STONEHAM LANE, EASTLEIGH
SOUTHAMPTON
Drawing
PROPOSED BOUNDARY TREATMENTS
Project No:
20321
Drawing No:
AD 114

Purpose of Issue
PLANNING
Scale @ A1
1:200
Drawn
NE
Checked
LMC
Revision
-
Date
MAY 2022

DO NOT USE FOR CONSTRUCTION

One Design Architects Ltd, Unit 5 Mercury Quays, Ashley Lane, Shipley,
West Yorkshire, BD17 7DB
Tel: 01274 591188
www.onedesignarchs.com mail@onedesignarchs.com
Registered in England & Wales No: 08355643
Architectural