


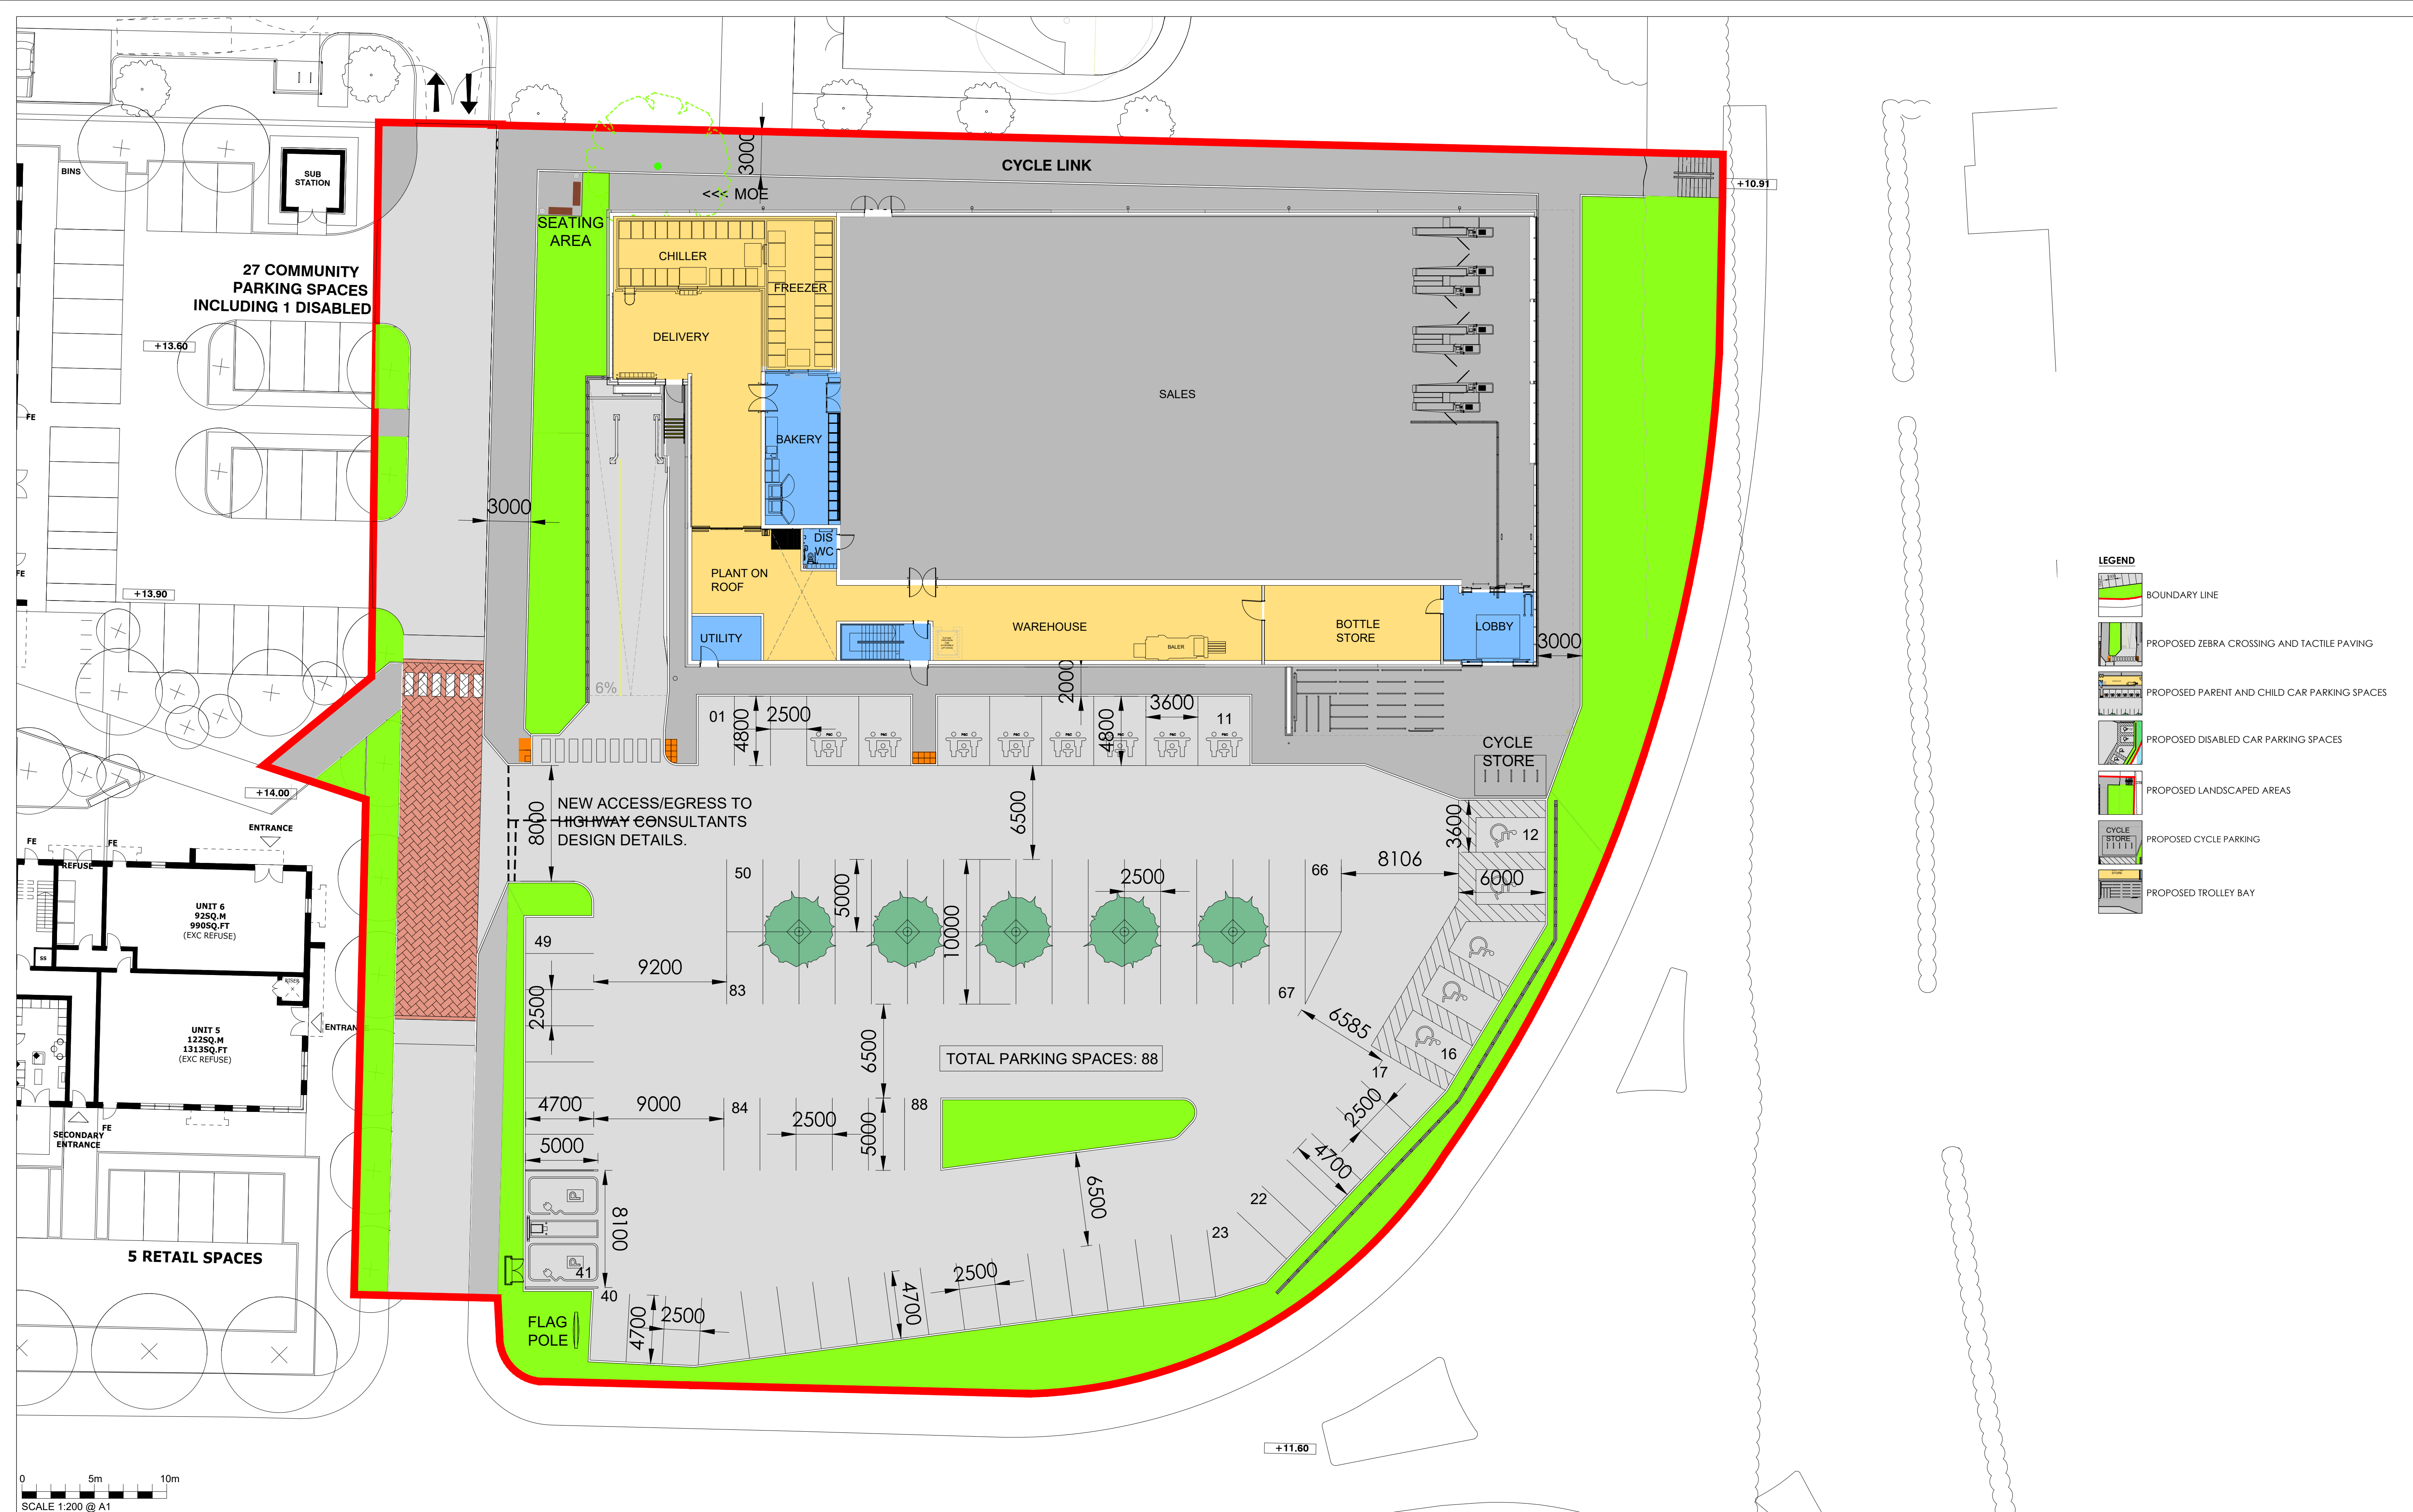

- LEGEND**
- BOUNDARY LINE
 - PROPOSED ZEBRA CROSSING AND TACTILE PAVING
 - PROPOSED PARENT AND CHILD CAR PARKING SPACES
 - PROPOSED DISABLED CAR PARKING SPACES
 - PROPOSED LANDSCAPED AREAS
 - PROPOSED CYCLE PARKING
 - PROPOSED TROLLEY BAY

