


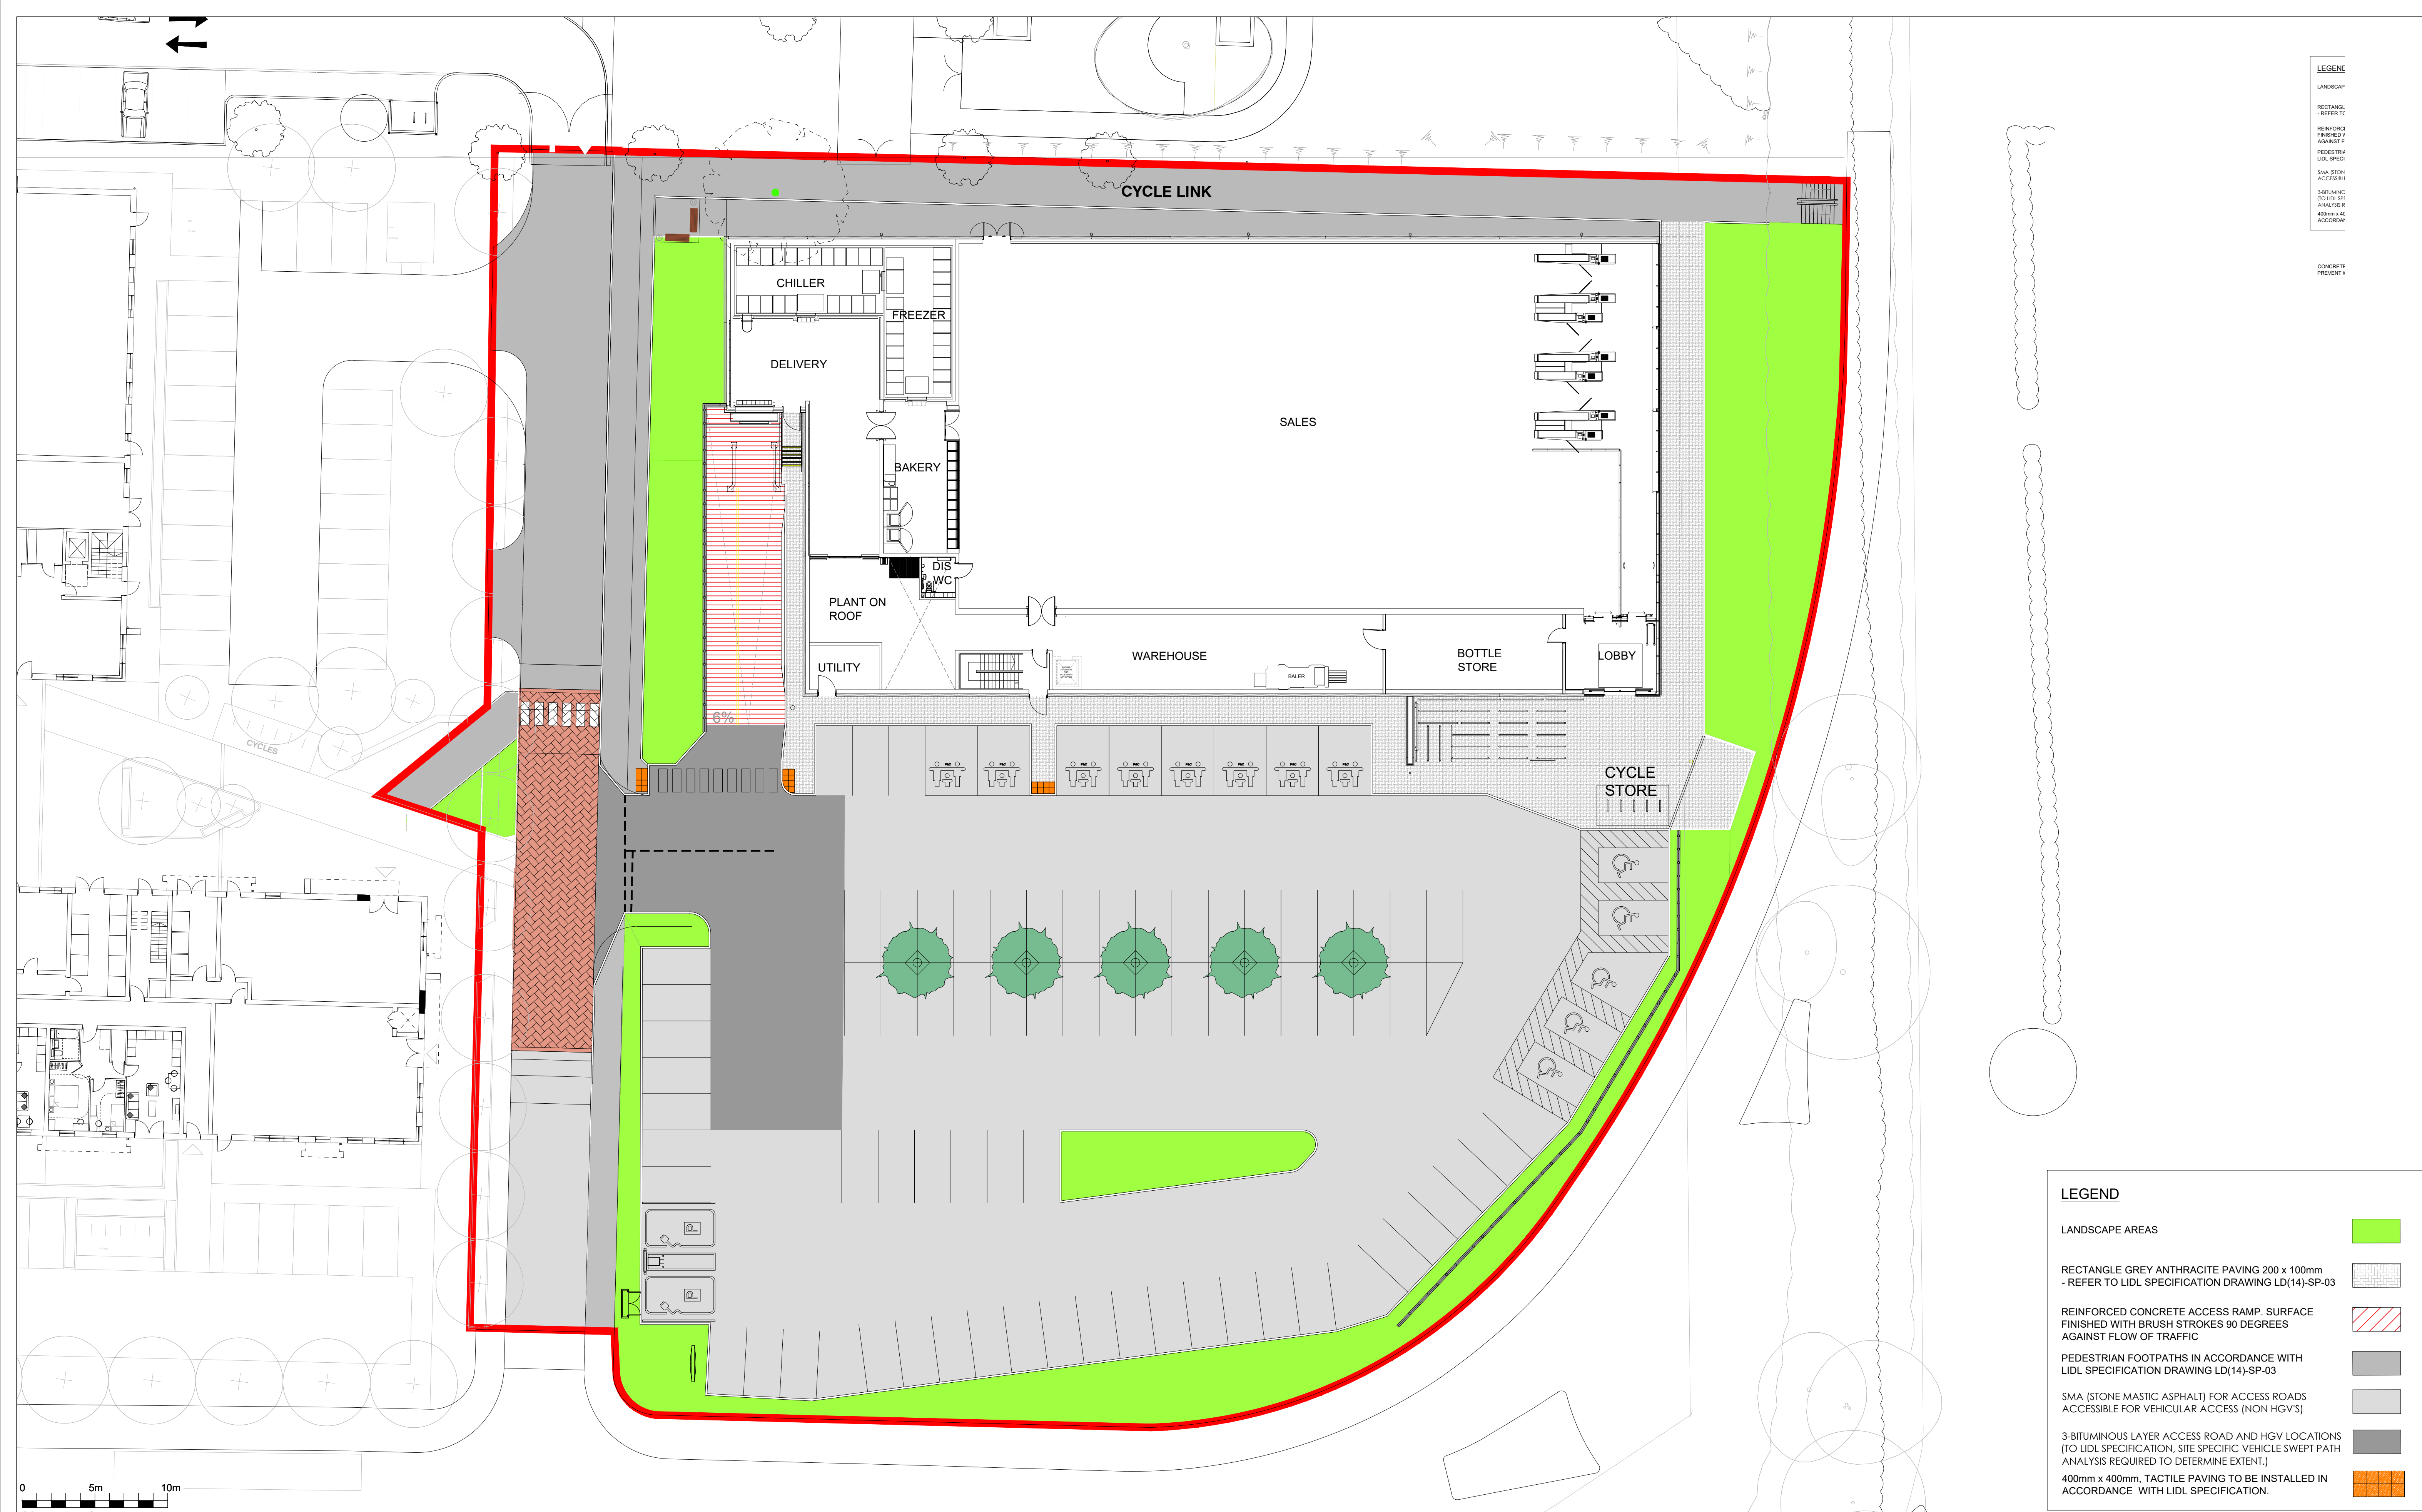

LEGEND

LANDSCAPE AREAS

RECTANGLE GREY ANTHRACITE PAVING 200 x 100mm
- REFER TO LIDL SPECIFICATION DRAWING LD(14)-SP-03

REINFORCED CONCRETE ACCESS RAMP. SURFACE
FINISHED WITH BRUSH STROKES 90 DEGREES
AGAINST FLOW OF TRAFFIC

PEDESTRIAN FOOTPATHS IN ACCORDANCE WITH
LIDL SPECIFICATION DRAWING LD(14)-SP-03

SMA (STONE MASTIC ASPHALT) FOR ACCESS ROADS
ACCESSIBLE FOR VEHICULAR ACCESS (NON HGV'S)

3-BITUMINOUS LAYER ACCESS ROAD AND HGV LOCATIONS
(TO LIDL SPECIFICATION, SITE SPECIFIC VEHICLE SWEEP PATH
ANALYSIS REQUIRED TO DETERMINE EXTENT.)

400mm x 400mm, TACTILE PAVING TO BE INSTALLED IN
ACCORDANCE WITH LIDL SPECIFICATION.

RIBA
Chartered Practice

arb
Architects
Registration
Board

CIAT
Chartered Institute of
Architects

DIMENSIONS TO BE CONFIRMED ON SITE PRIOR TO START OF WORKS AND ODA TO BE INFORMED OF DISCREPANCIES IMMEDIATELY. NO DIMENSIONS TO BE SCALED FROM THIS DRAWING.
ALL MATERIALS AND WORKS ARE TO BE CARRIED OUT IN ACCORDANCE WITH THE LATEST REVISION OF THE APPROPRIATE BRITISH STANDARDS OR EURO CODE. PLANNING APPROVAL, CURRENT BUILDING REGULATIONS AND CODES OF PRACTICE.
PARTY WALL ACT - NOTICES UNDER THE PARTY WALL ACT ARE TO BE SERVED BY THE PROPERTY OWNER OR APPOINTED THIRD PARTY BY PROPERTY OWNER. HEALTH AND SAFETY - CDM 2015 REGULATIONS APPLY TO ALL CONSTRUCTION WORKS TO BE CARRIED OUT AND APPLY TO DESIGNERS, CONTRACTORS AND THE CLIENT, AS SUCH ALL PARTIES HAVE DUTIES UNDER THESE REGULATIONS.

N

LIDL

Rev	Description	Date	Rev	Chk	by
Revisions					

Client
LIDL GREAT BRITAIN LTD.
Foxes Park, Brownhill Way,
Nursling, Hampshire, SO16 0AW
Project
STONEHAM LANE,
SOUTHAMPTON
Drawing
PROPOSED SITE FINISHES
Project No: 20321
Drawing No: AD 115

Purpose of Issue
PLANNING
Scale @ A1
1:200
Drawn
NE
Checked
LMC
Revision
-
Date
MAY 2022

ON1
DESIGN
architects

One Design Architects Ltd, Unit 5 Mercury Quays, Ashley Lane, Shipley,
West Yorkshire, BD17 7DB
Tel: 01274 591188
www.onedesignarchitects.com mail@onedesignarchitects.com
Registered in England & Wales No: 08355643
Architectural

DO NOT USE FOR CONSTRUCTION