


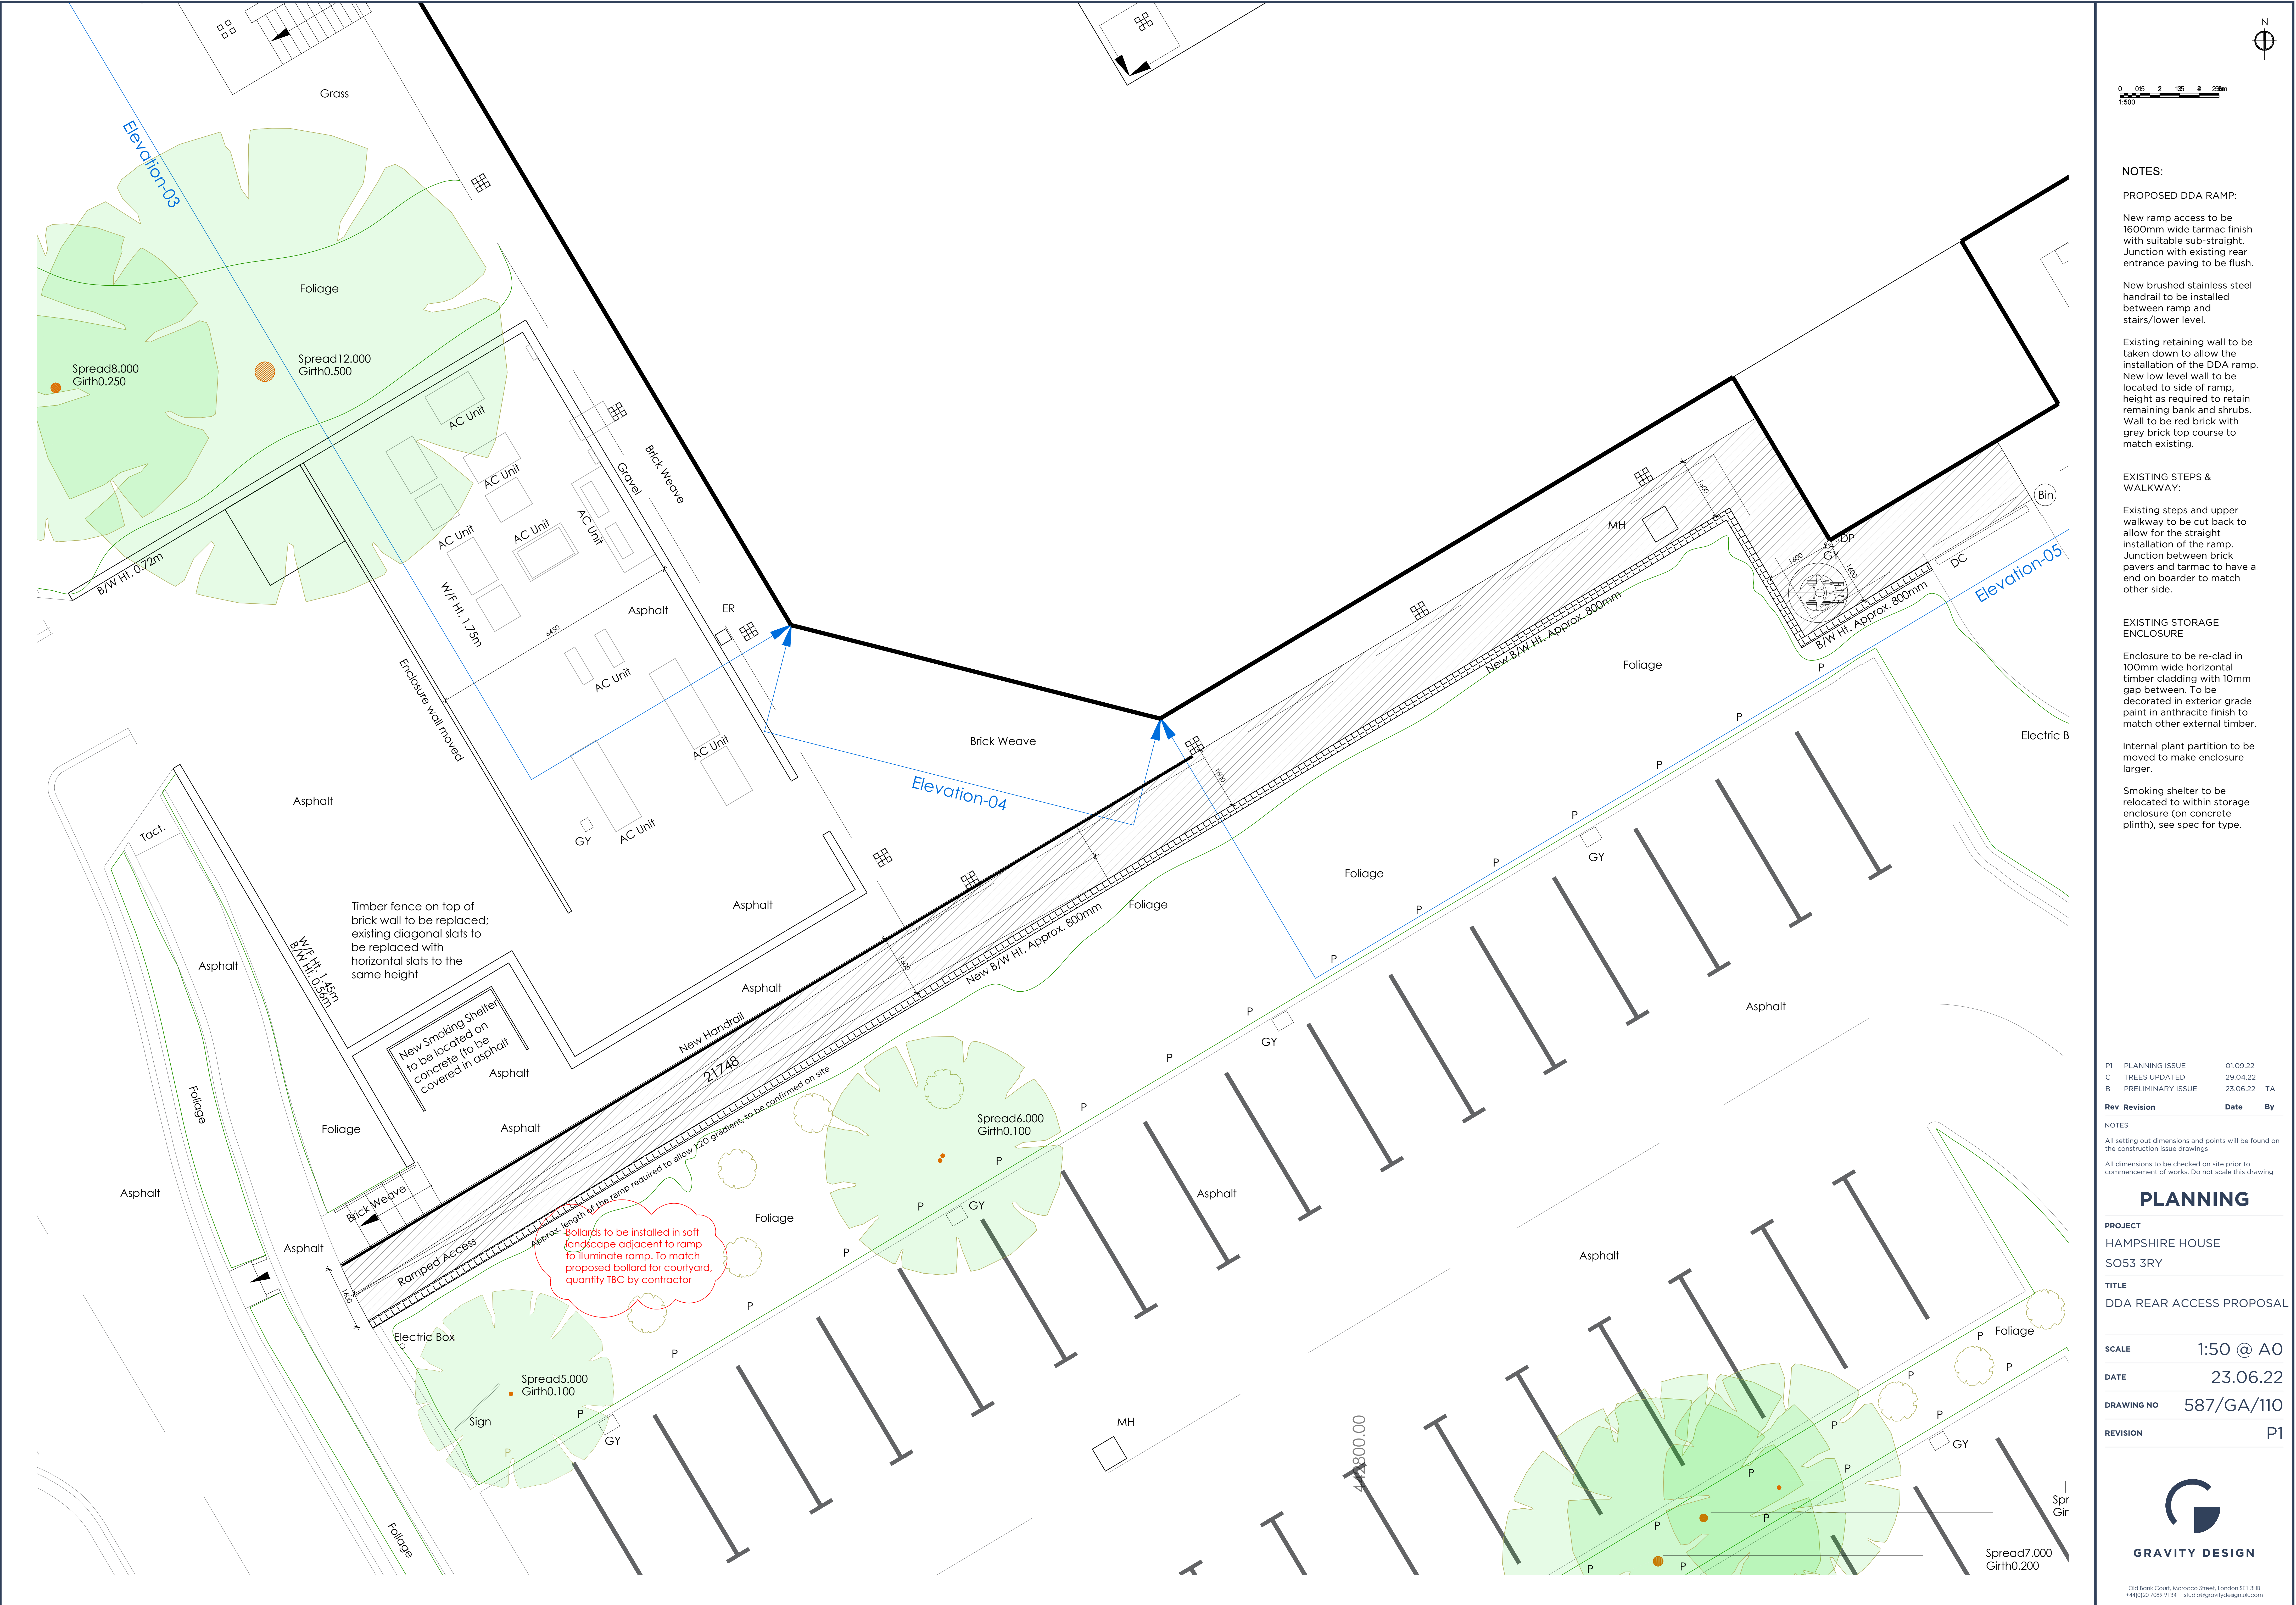

NOTES:

PROPOSED DDA RAMP:

New ramp access to be 1600mm wide tarmac finish with suitable sub-straight. Junction with existing rear entrance paving to be flush.

New brushed stainless steel handrail to be installed between ramp and stairs/lower level.

Existing retaining wall to be taken down to allow the installation of the DDA ramp. New low level wall to be located to side of ramp, height as required to retain remaining bank and shrubs. Wall to be red brick with grey brick top course to match existing.

EXISTING STEPS & WALKWAY:

Existing steps and upper walkway to be cut back to allow for the straight installation of the ramp. Junction between brick pavers and tarmac to have a end on boarder to match other side.

EXISTING STORAGE ENCLOSURE

Enclosure to be re-clad in 100mm wide horizontal timber cladding with 10mm gap between. To be decorated in exterior grade paint in anthracite finish to match other external timber.

Internal plant partition to be moved to make enclosure larger.

Smoking shelter to be relocated to within storage enclosure (on concrete plinth), see spec for type.

P1	PLANNING ISSUE	01.09.22
C	TREES UPDATED	29.04.22
B	PRELIMINARY ISSUE	23.06.22 TA

Rev	Revision	Date	By
-----	----------	------	----

NOTES
All setting out dimensions and points will be found on the construction issue drawings
All dimensions to be checked on site prior to commencement of works. Do not scale this drawing

PLANNING

PROJECT
HAMPSHIRE HOUSE
SO53 3RY

TITLE
DDA REAR ACCESS PROPOSAL

SCALE 1:50 @ A0

DATE 23.06.22

DRAWING NO 587/GA/110

REVISION P1



GRAVITY DESIGN

Old Bank Court, Morocco Street, London SE1 3RB
+44(0)20 7099 1134 - studio@gravitydesignuk.com