


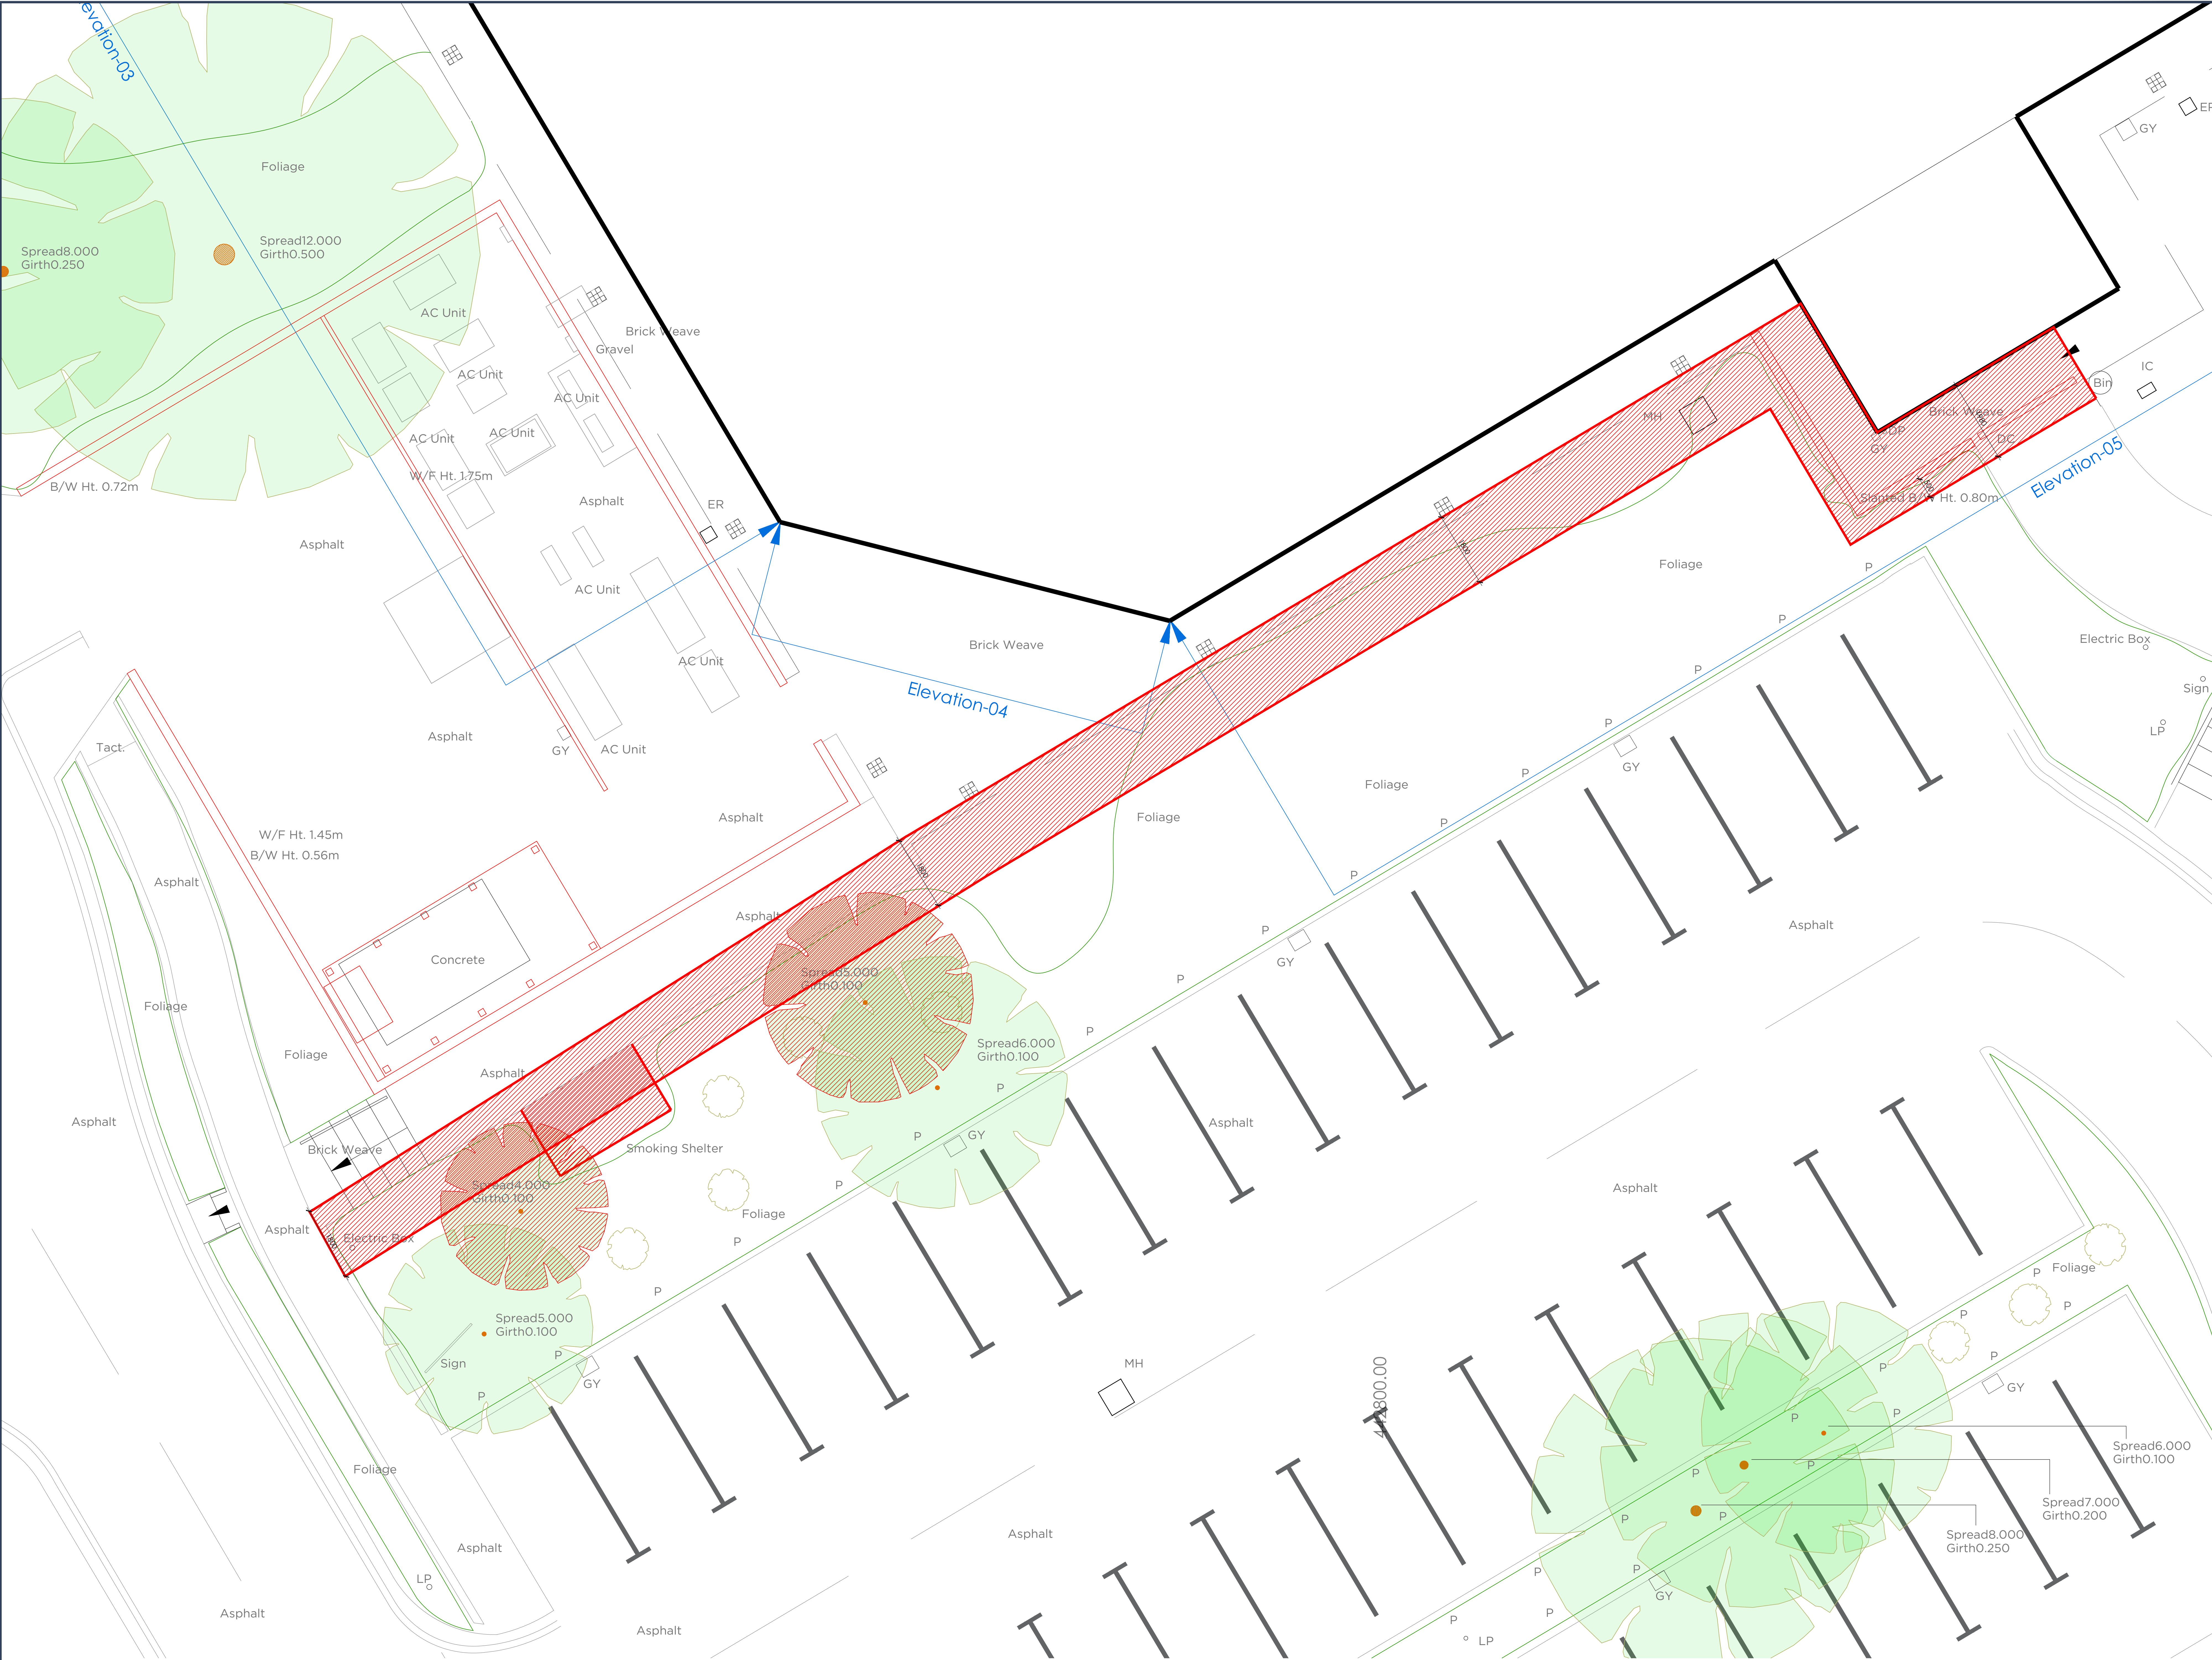

KEY

DEMOLITION AREA
The banked area to be excavated is to be done with minimal damage to retained planting.
The bank will need to be propped up temporarily during construction.

Timber enclosure cladding to be removed. If main structure is in good condition then retain and use to fix new cladding to.
Open timber framework within enclosure to be removed but concrete base to remain for new smoking shelter.

DEMOLITION TREES
2 Trees to be removed

P1	PLANNING ISSUE	01.09.22	TA
X	PRELIMINARY ISSUE	23.06.22	TA
Rev	Revision	Date	By
NOTES			
All setting out dimensions and points will be found on the construction issue drawings.			
All dimensions to be checked on site prior to commencement of works. Do not scale this drawing			
PLANNING			
PROJECT			
HAMPSHIRE HOUSE			
SO53 3RY			
TITLE			
DDA RAMP DEMOLITION PLAN			
SCALE			
1:50 @ A0			
DATE			
23.06.22			
DRAWING NO			
GD587/GA/112			
REVISION			
P1			