
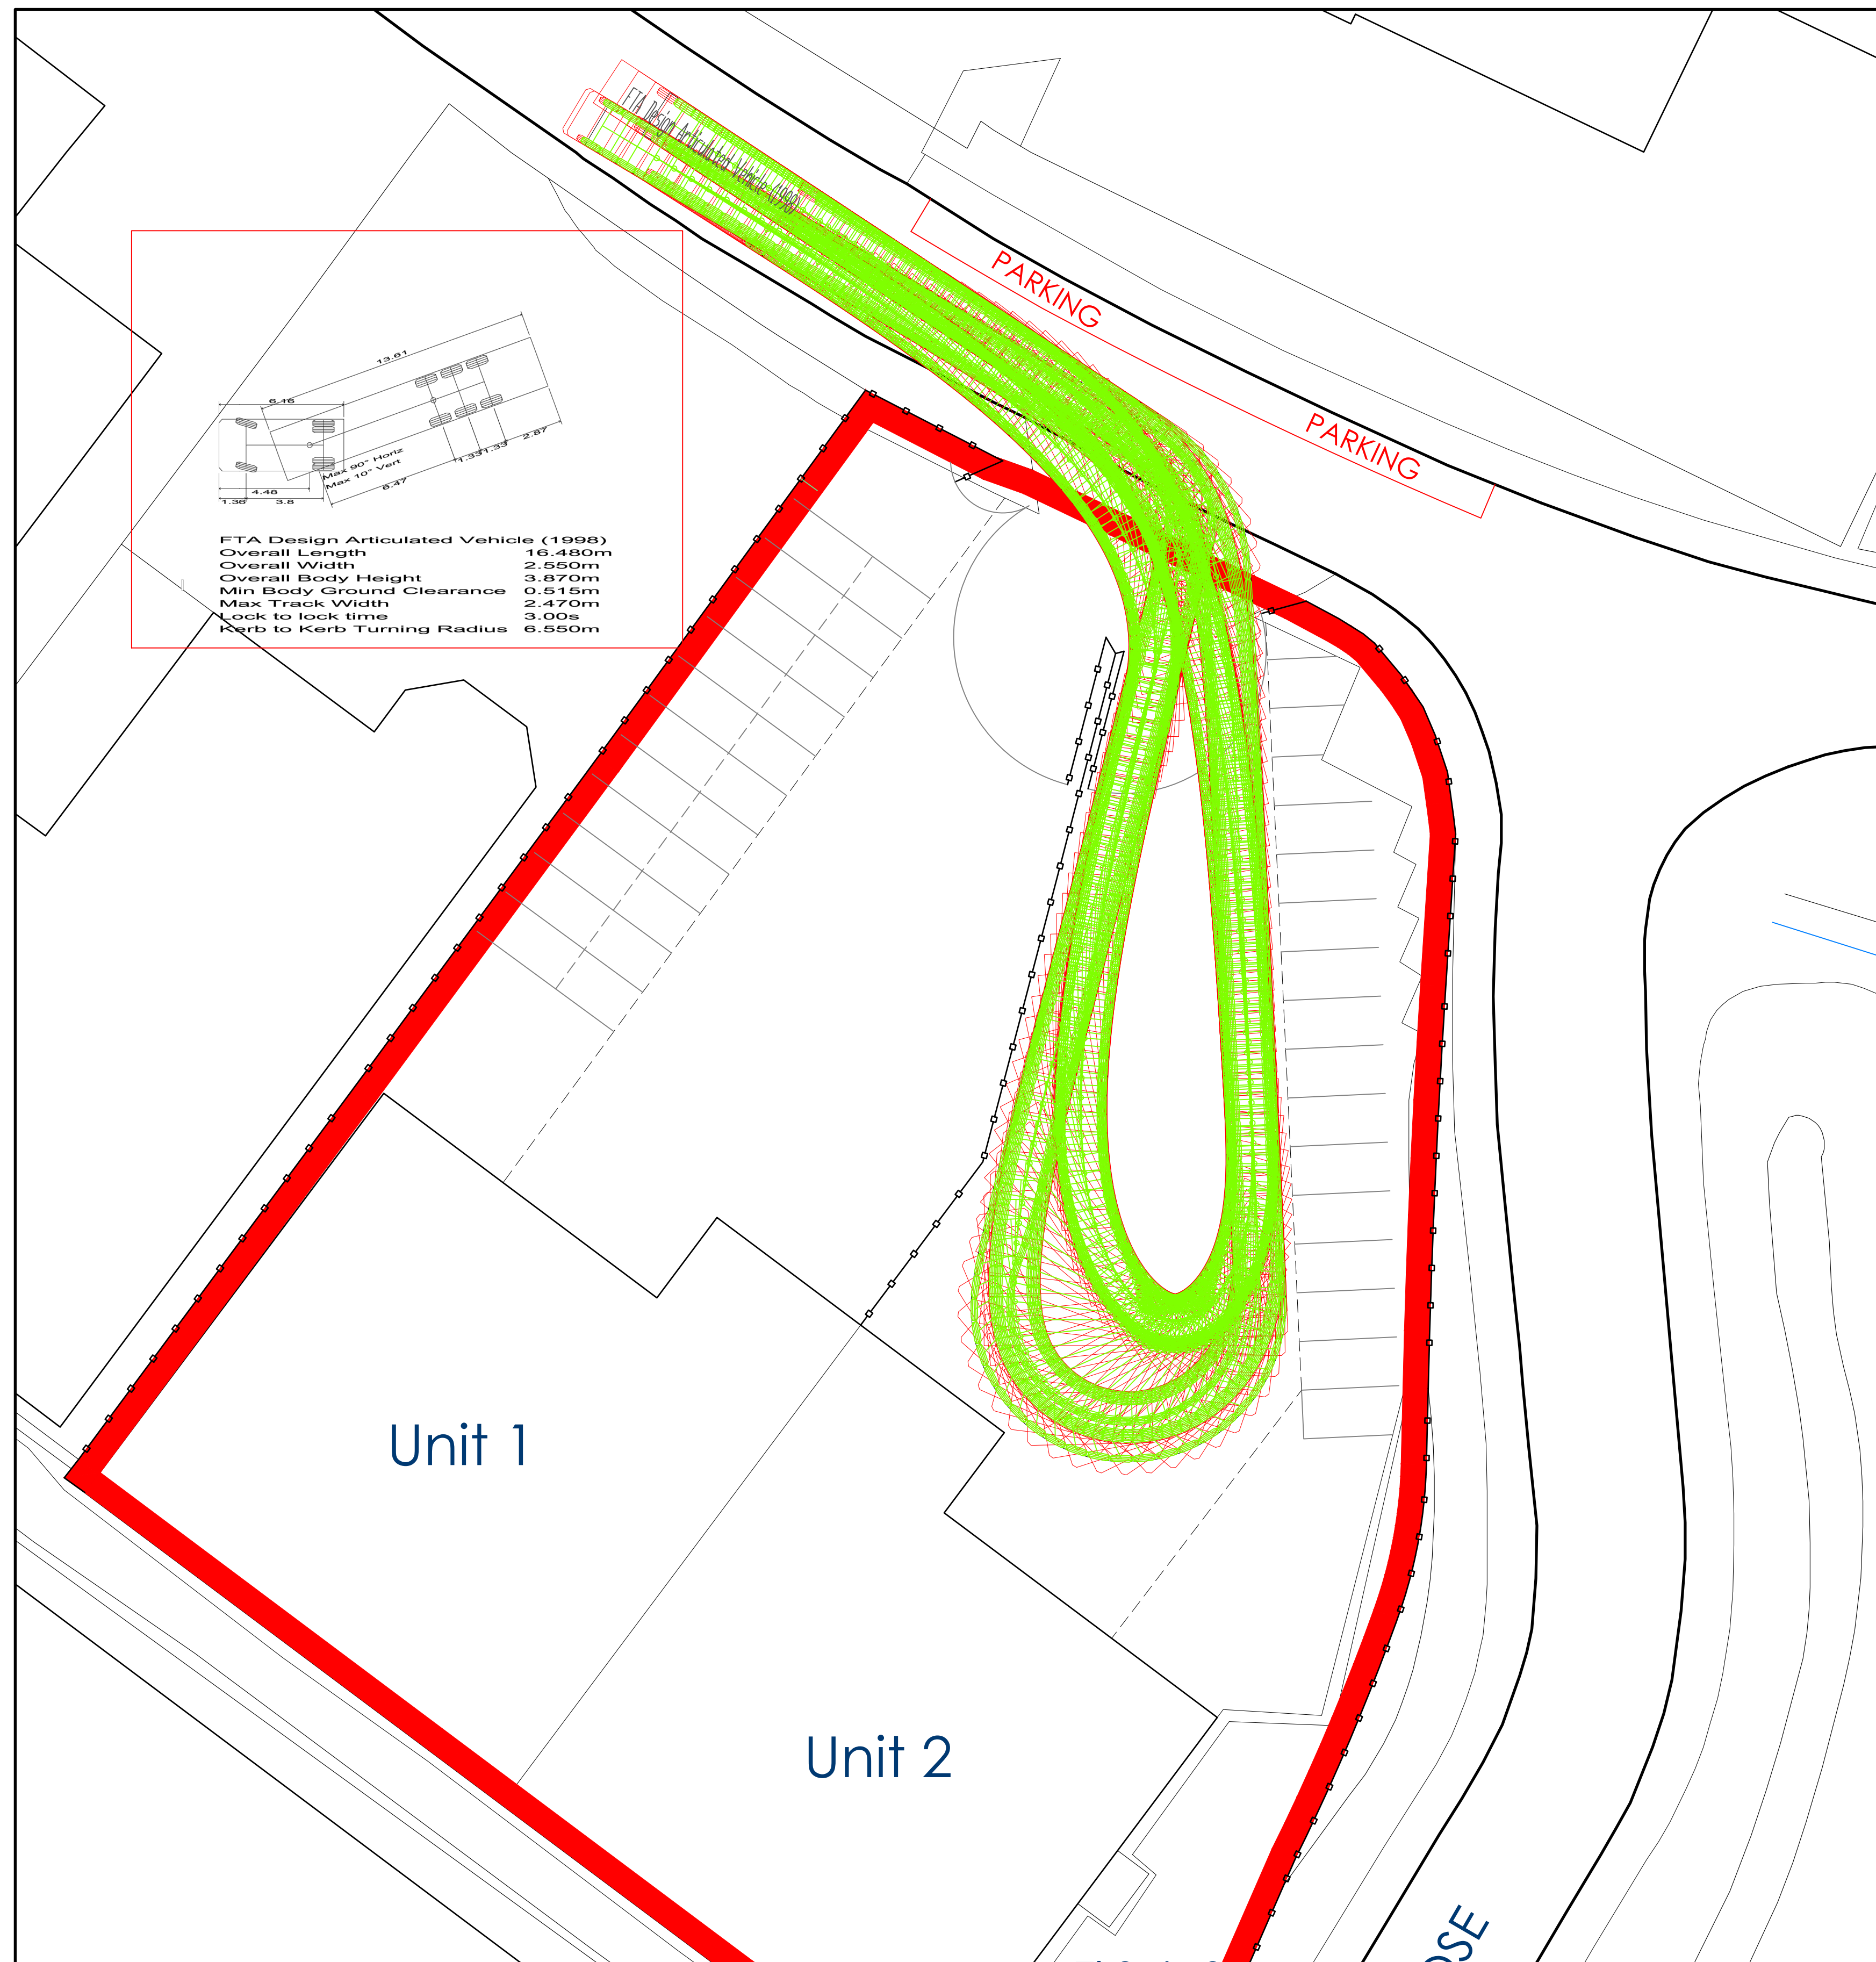


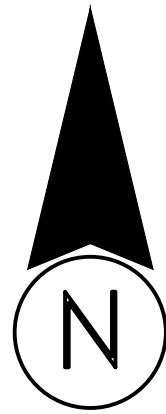

Rev	Date	Revision
DMMason Engineering Consultants 161 Marlborough Road Old Town, SWINDON SN3 1NJ Tel. 01793 611712		
Client Forelle Estates		
Project 1-2 Mayflower Close, Eastleigh		
Drawing Title HGV Access Unit 2		
Scale 1:200	Date Sept 2022	Drawn DMM
Drawing No. F.092/2		Checked DMM
		Rev