
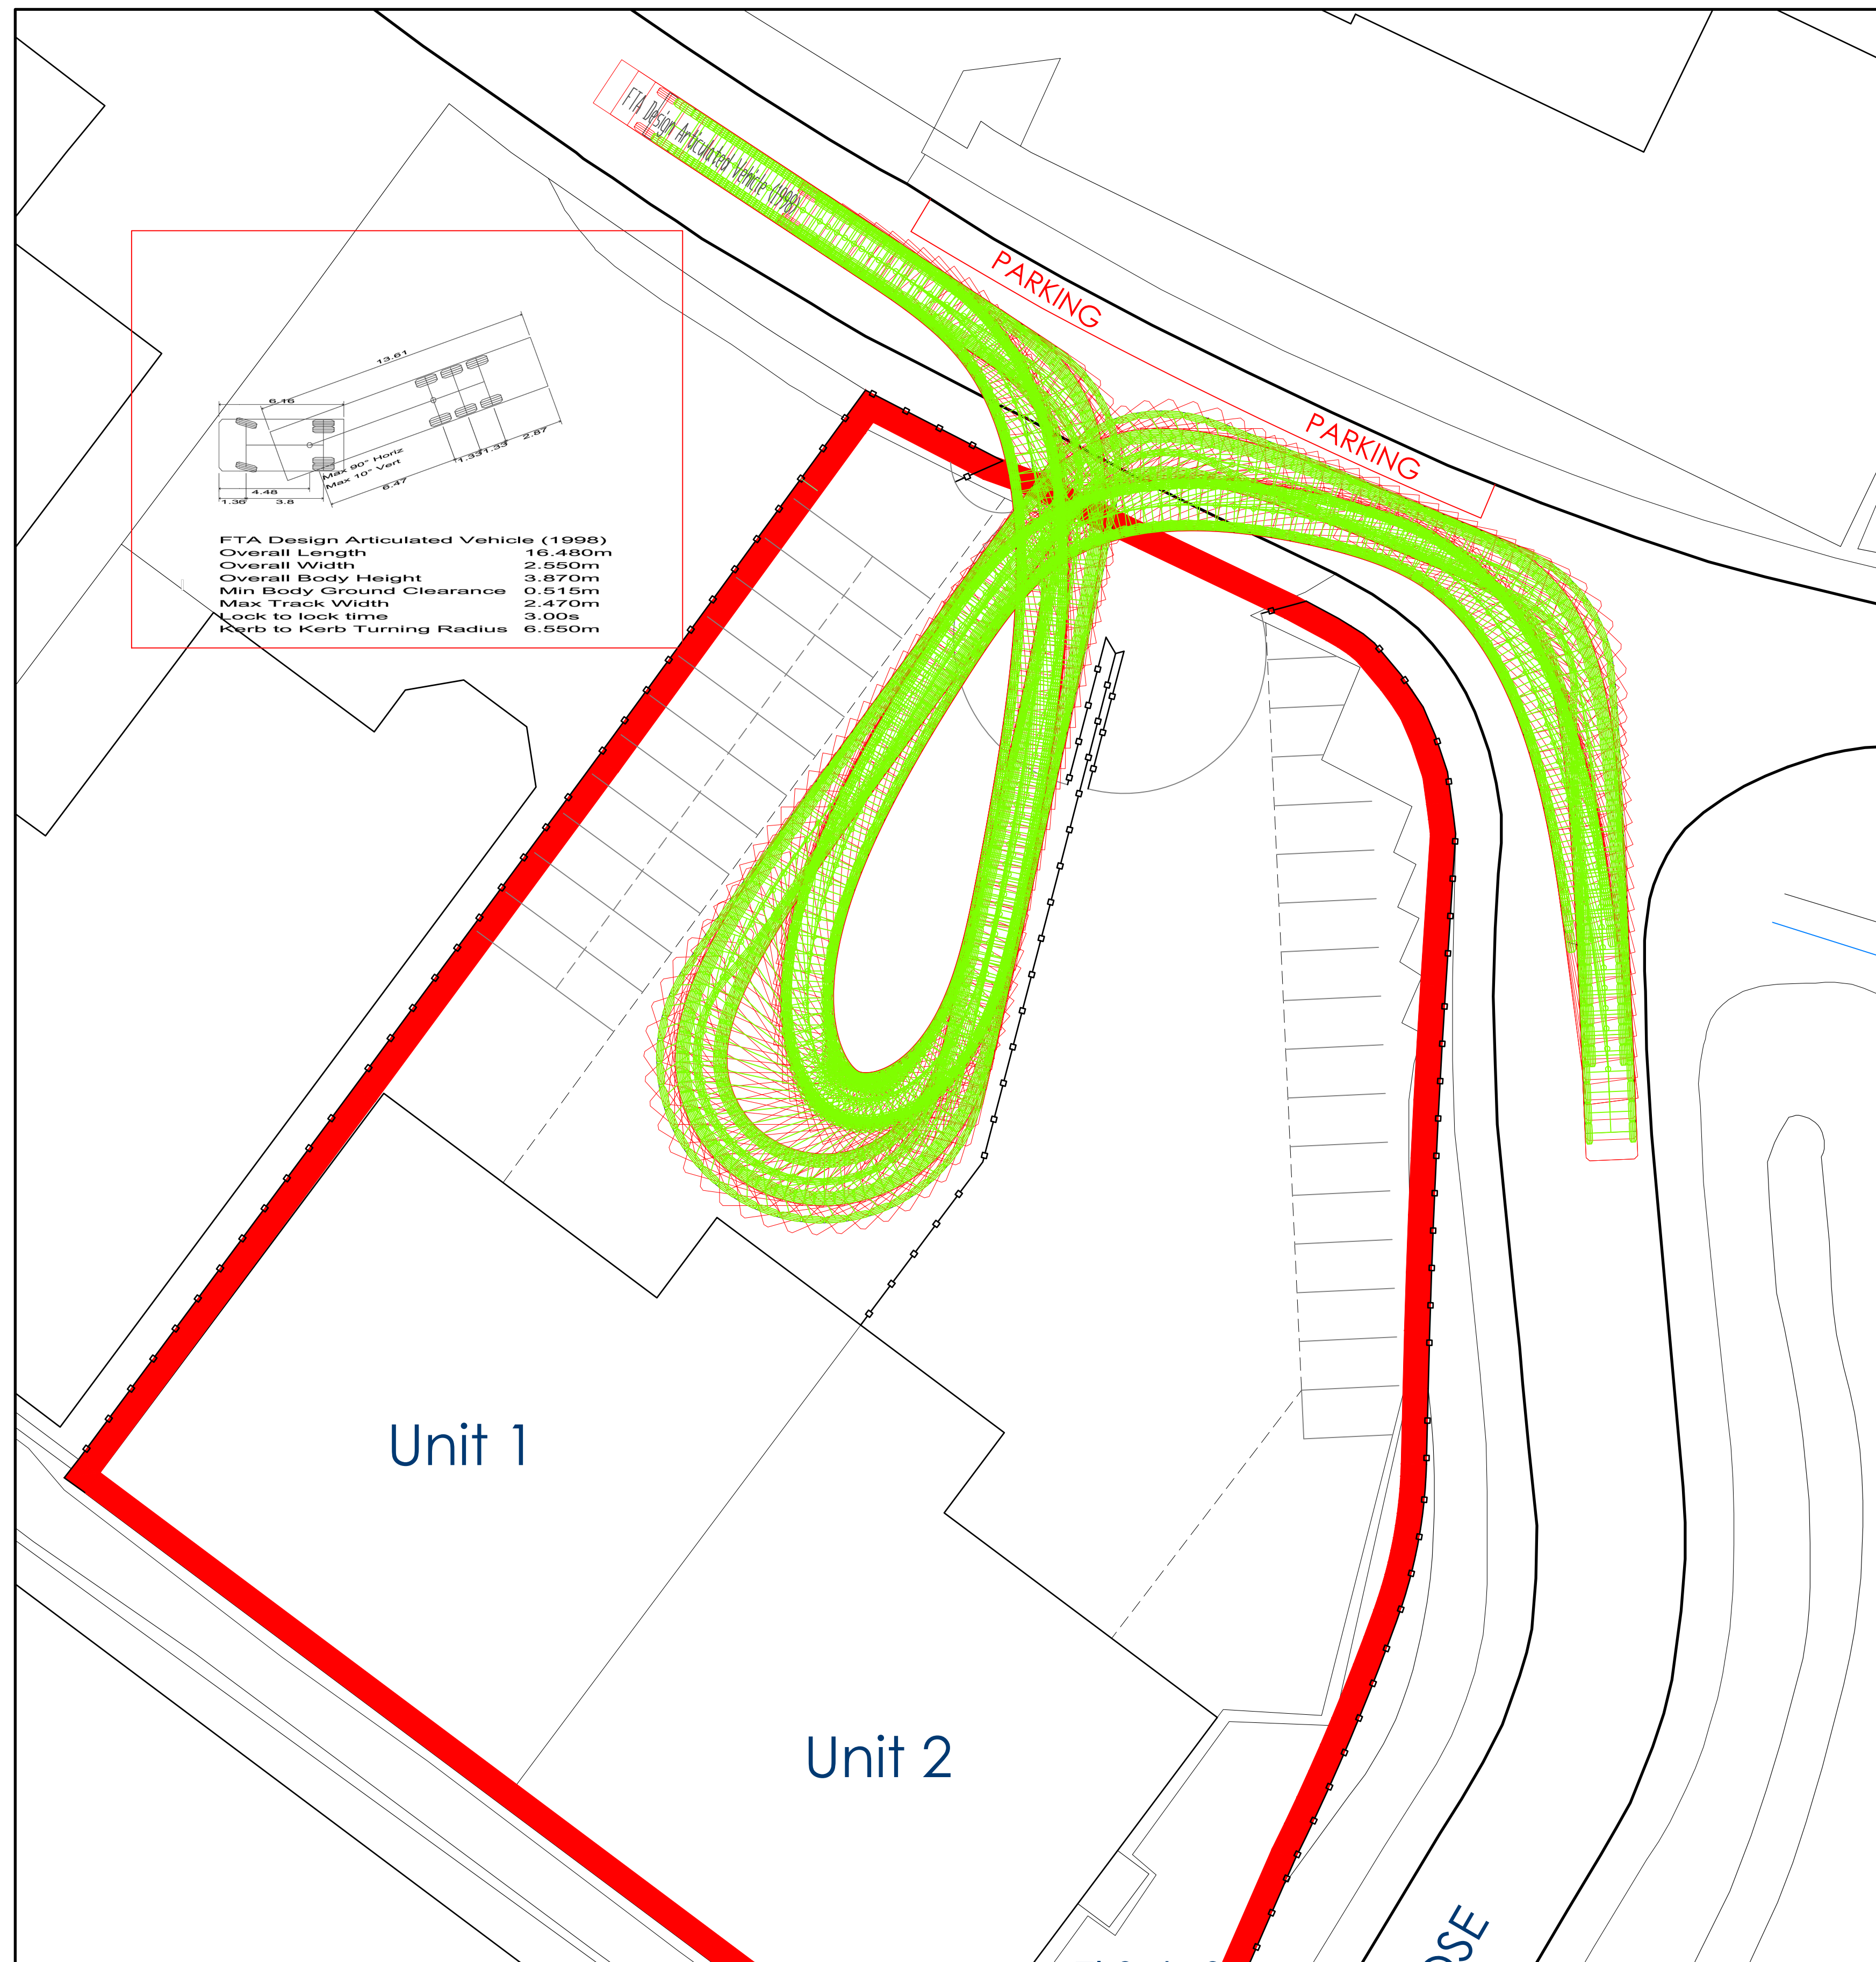


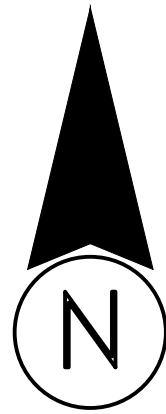

Rev		Date		Revision	
DMMason Engineering Consultants 161 Marlborough Road Old Town, SWINDON SN3 1NJ Tel. 01793 611712					
Client					
Forelle Estates					
Project1-2 Mayflower Close, Eastleigh					
Drawing Title					
HGV Access Unit 1					
Scale		Date		Drawn	
1:200		Sept 2022		DMM	
Drawing No.				Checked	
F.092/1				DMM	
				Rev	