


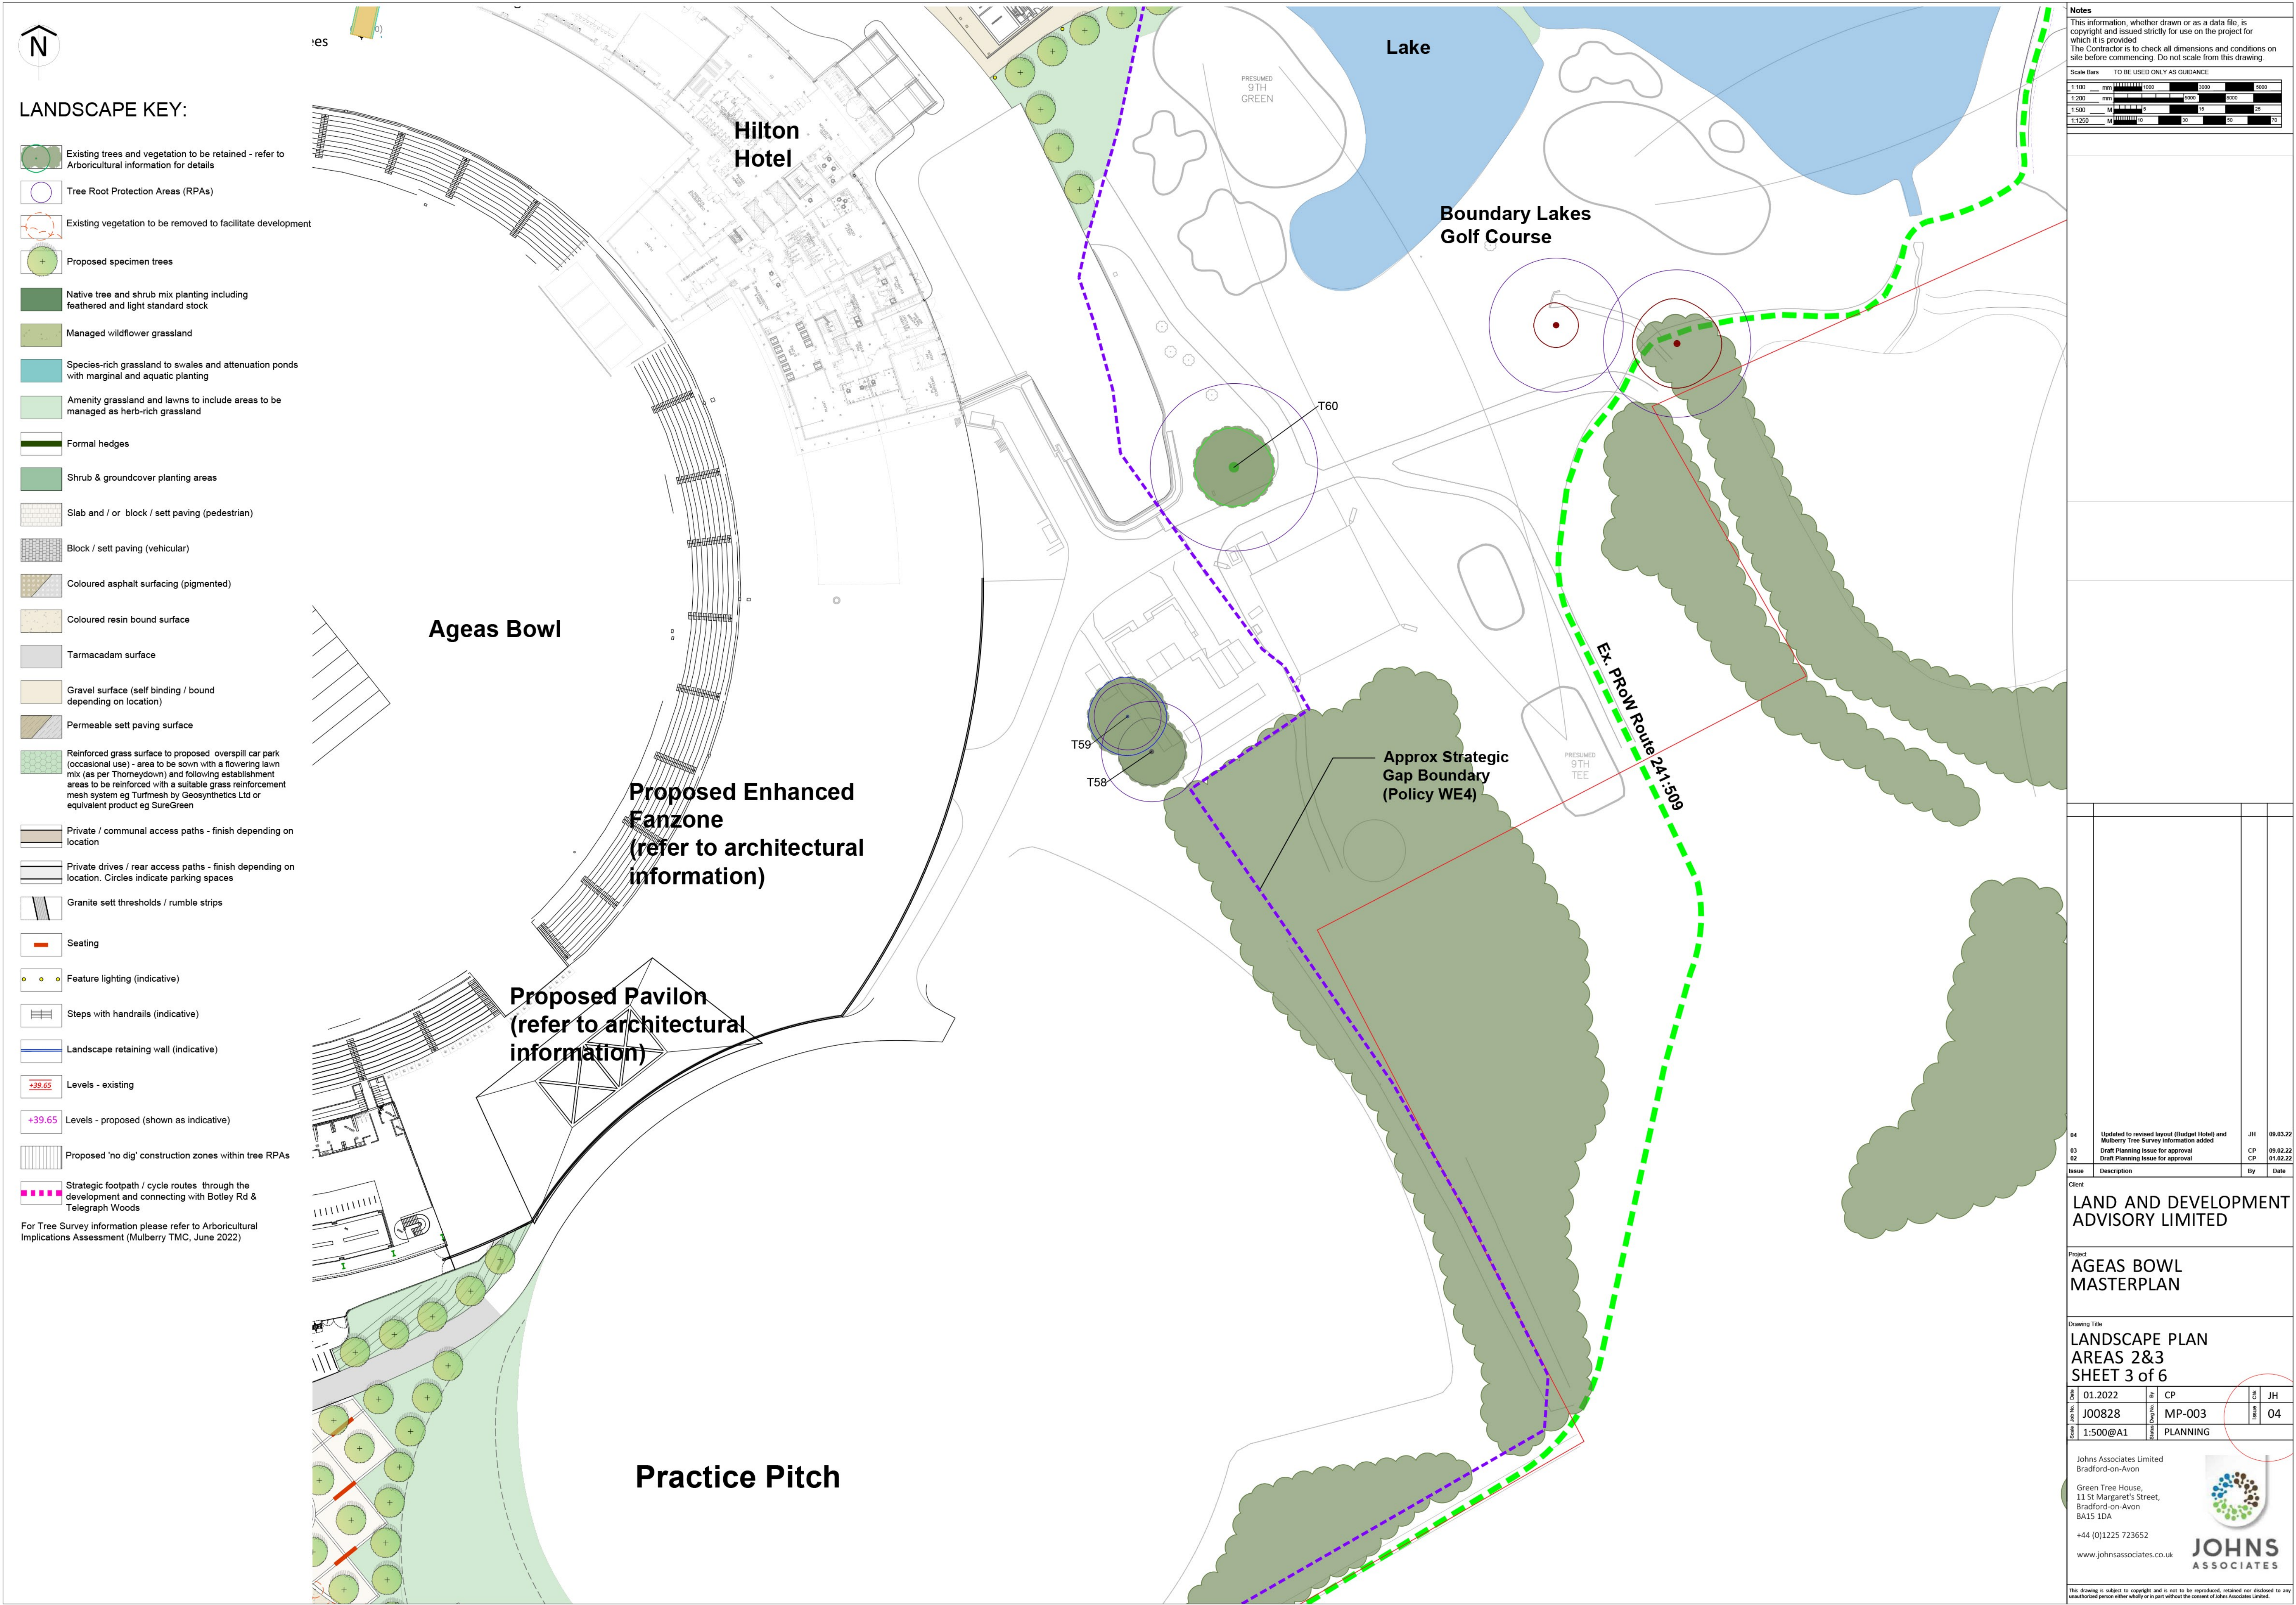

Notes

This information, whether drawn or as a data file, is copyright and issued strictly for use on the project for which it is provided.
The Contractor is to check all dimensions and conditions on site before commencing. Do not scale from this drawing.

Scale Bars

TO BE USED ONLY AS GUIDANCE

1:100

mm

0 1000 2000

1:200

mm

0 1000 2000

1:500

m

0 10 20

1:1250

m

0 10 20

04

Updated to revised layout (Budget Hotel) and Mulberry Tree Survey information added

JH

09.03.22

03

Draft Planning Issue for approval

CP

09.02.22

02

Draft Planning Issue for approval

CP

01.02.22

Issue

Description

By

Date

Client

LAND AND DEVELOPMENT ADVISORY LIMITED

Project

AGEAS BOWL MASTERPLAN

Drawing Title

LANDSCAPE PLAN AREAS 2&3 SHEET 3 of 6

Rev

01

01.2022

CP

JH

Rev

02

J00828

MP-003

04

Rev

03

1:500@A1

PLANNING

Johns Associates Limited
Bradford-on-Avon

Green Tree House,
11 St Margaret's Street,
Bradford-on-Avon
BA15 1DA

+44 (0)1225 723652

www.johnsassociates.co.uk

JOHNS ASSOCIATES

This drawing is subject to copyright and is not to be reproduced, retained nor disclosed to any unauthorised person either wholly or in part without the consent of Johns Associates Limited.