


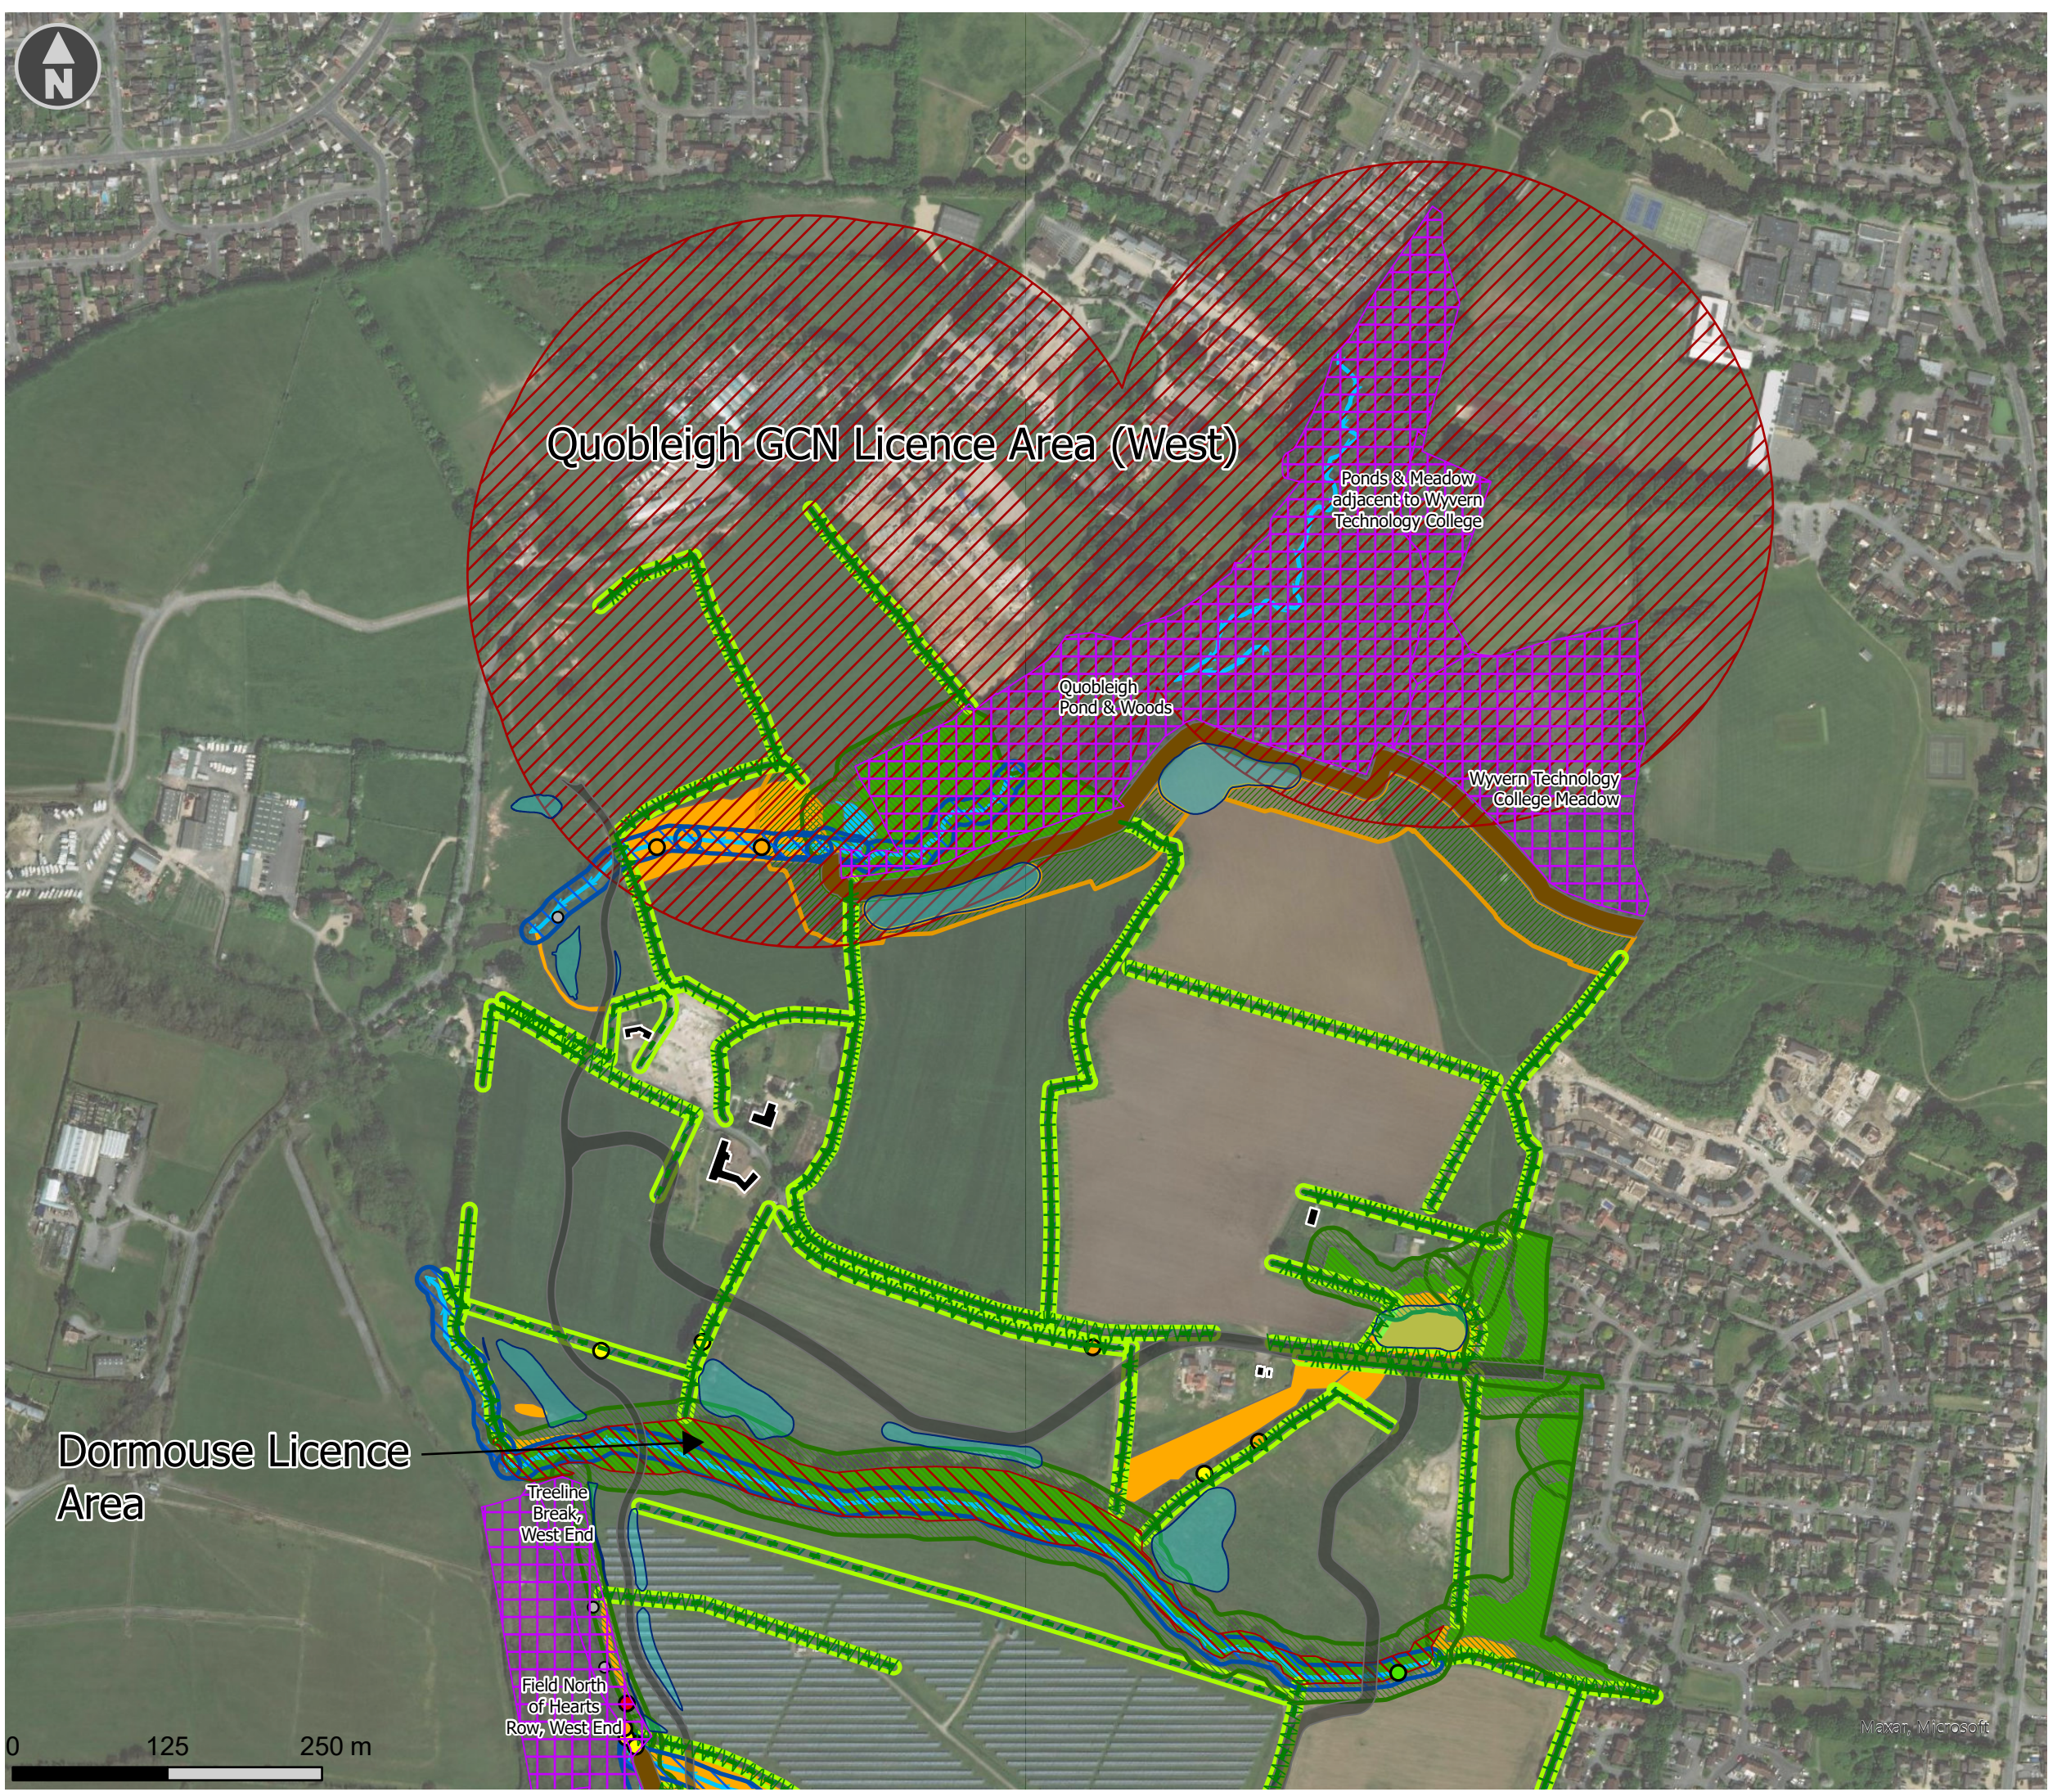

-  SINC
- Development Areas**
 -  SUDS
 -  Infrastructure
- EPS Licence Species**
 - Bat Roosts (Trees)**
 -  Confirmed Brown Long Eared Roost
 -  High Suitability
 -  Moderate Suitability
 -  Low Suitability
 -  Negligible Suitability
 -  Bat Roosts Buildings
- Dormouse Licence Area**
 -  Dormouse Licence Area
 -  GCN - 250m Licence Areas
- Habitat Buffers**
 -  Buffer - Ancient Woodland - GI - 0-15m
 -  Buffer - Water Course - 10m
 -  Buffer - Woodland - 15m
 -  Buffer - Hedgerow - 5m (excl. tree RPAs)
 -  Buffer - Woodland - GI - 15-35m
- High Value Habitats**
 -  G2 - Running water
 -  A1.1.1 - Broadleaved woodland - semi-natural
 -  B5 - Marsh/marshy grassland
 -  G1 - Standing water

CLIENT Eastleigh Borough Council		
PROJECT OHH OPA - Post Submission Ecology Support		
TITLE Ecological Constraints Plan North		
SCALE @ A3 1:5,000	CREATED BY JS	CHECKED BY NM
REFERENCE J00689-011	REVISION	DATE ISSUED 11/3/2022