



Stratton Park House, Wanborough Road
Swindon, SN3 4HG

Telephone
01793 828000
Website
www.pfaplpc.com

For Technical Approval
These drawings are produced for the purposes of obtaining the approval of an adopting or maintaining authority, and reliance on this drawing for whatever purpose, is at the developer's/contractor's risk until formal technical approval has been received.


NOTES

- All pipe diameters/culvert sizes in millimetres unless otherwise shown.
- Pipe materials as follows:
Type CLUT = Clay pipes to BS EN 295-1, Strength Class 160 or above (where relevant)
Type CCNC = Concrete pipes to BS 5911-1: 2002 + A2: 2010, Strength Class 120
- All pipe bed and surrounds to be Type S unless otherwise shown.
- All sewers shown are to be offered for adoption under a S104 Agreement unless otherwise shown.
- S104 systems to be adopted by Icoso Water.
- All drainage works shall be constructed in accordance with the Design and Construction Guidance (DCG) published by Water UK. Any conflict between the proposal and the DCG then the DCG shall override.
- Existing ground levels are potentially filled with material from previous phases - refer to the existing and as-built topographical surveys.
- Subject to Technical Approval.


KEY

- S1 S104 Storm System
- F1 S104 Foul Sewer
- H1 Highway Drainage (HCC or Management Co.)
- S1 Previous or subsequent S104 Agreement

PRIMARY

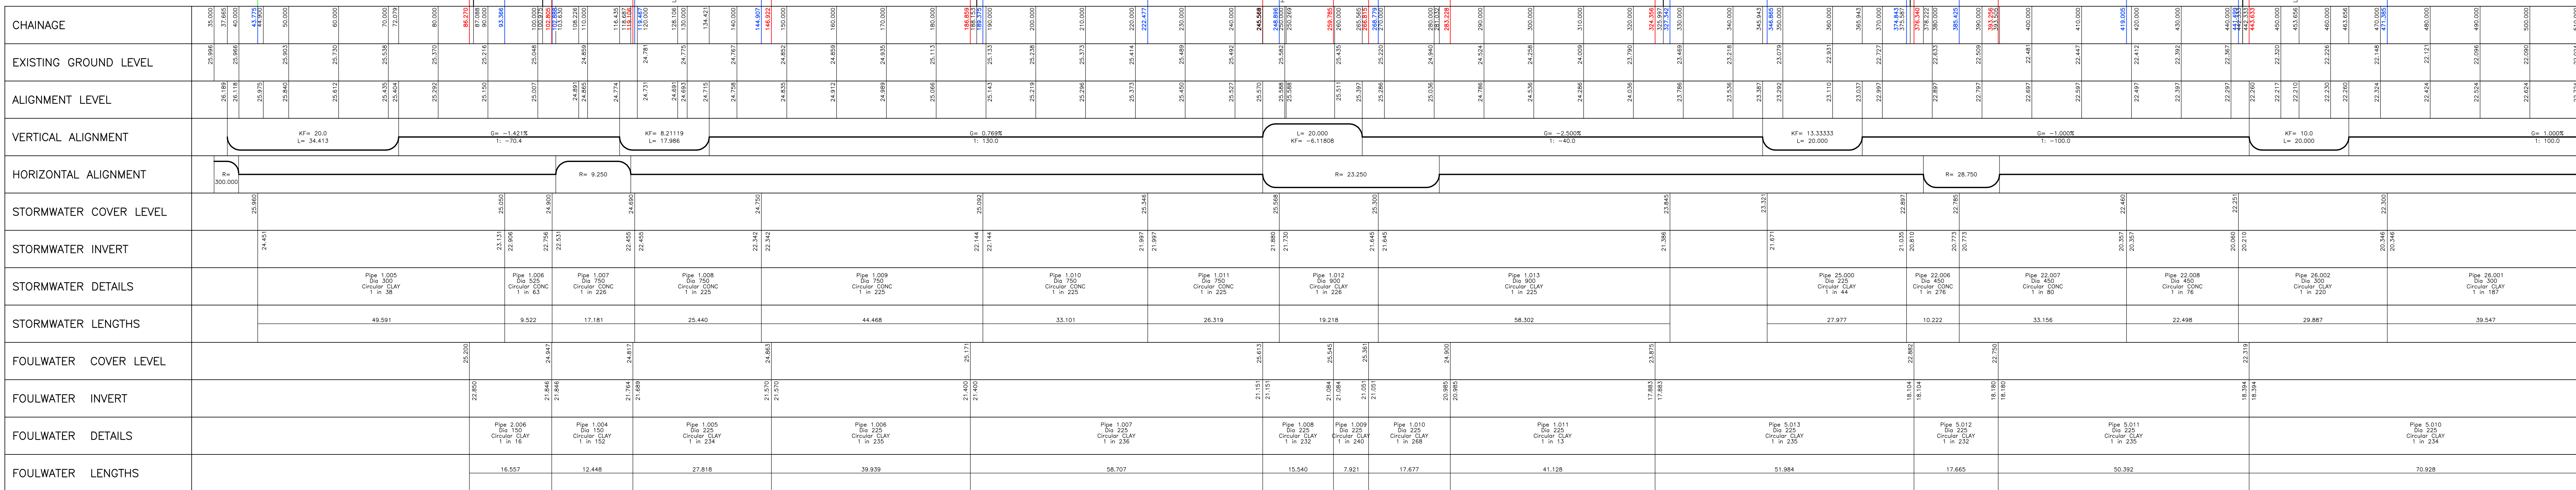

PRIMARY

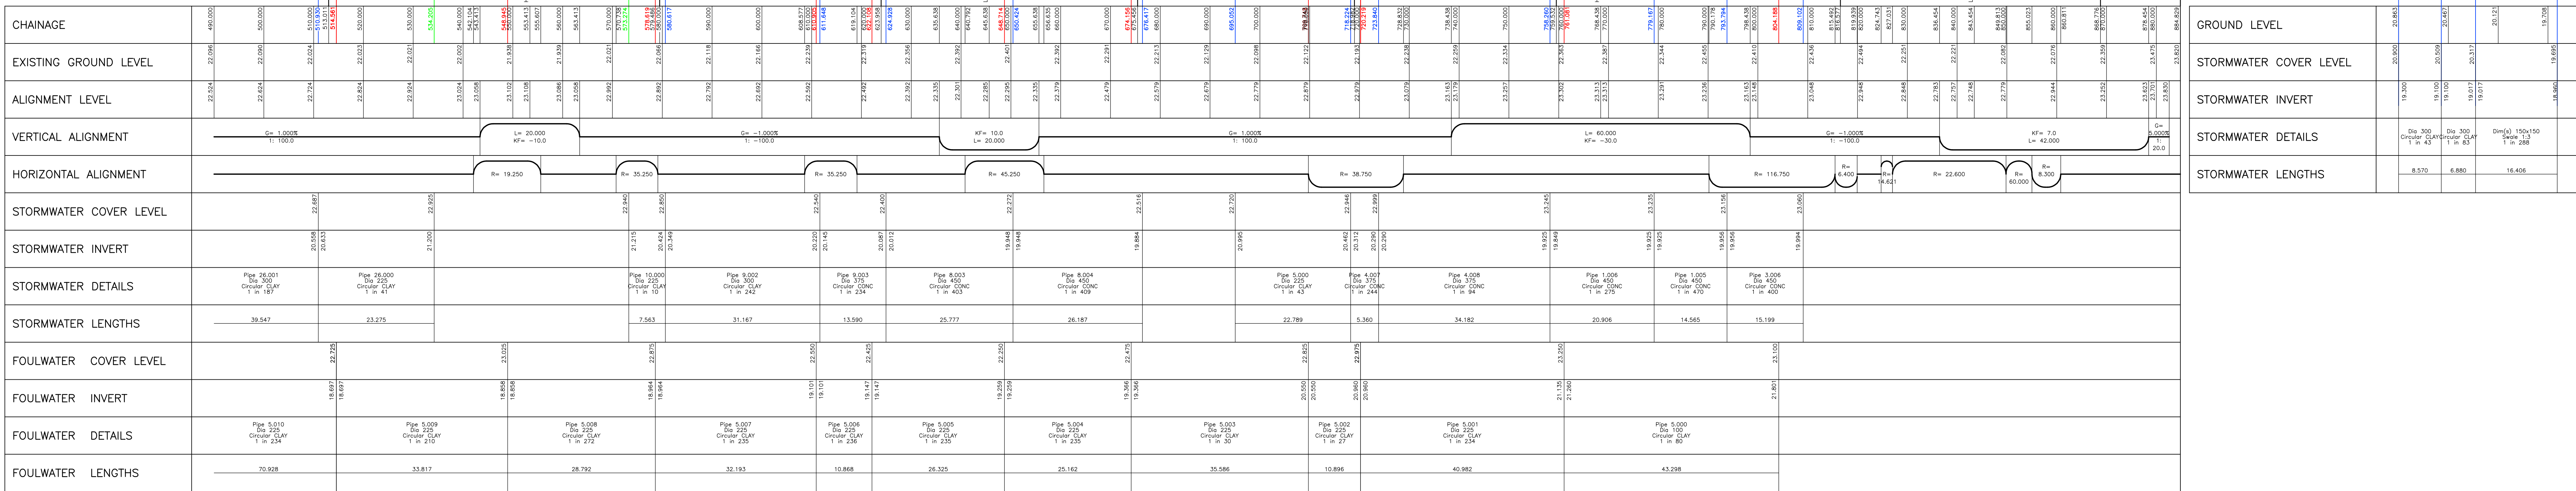

DATUM 16.000

GROUND LEVEL	20.861	20.861	20.861
STORMWATER COVER LEVEL	20.861	20.861	20.861
STORMWATER INVERT	19.305	19.305	19.305
STORMWATER DETAILS	Chg 300 Circular CLAY 1 in 43	Dw 300 Circular CLAY 1 in 83	Dw(a) 100x150 Circular CLAY 1 in 388
STORMWATER LENGTHS	6.570	6.880	18.408

Rev	Date	Description	Drawn	Check
#	03/01/22	First Issue	JW	DR
A	07/02/22	Water main location added on Primary Road section (near road T13).	DRB	CI
B	21/04/22	S104 colouring updated as required by Icoso, plus amendments for value engineering.	DRB	CI
C	28/06/22	Additional Longitudinal Sections Drawing added (M434/110).	DRB	CI

Status
FOR TECHNICAL APPROVAL

Client
millerhomes
Bellway

Project
Boorley Gardens
Winchester Road
Hedge End
S38-1

Drawing Title
Longitudinal Sections
Sheet 1 of 5

Drawing No. **M434/86** Rev C

Date: January 2022 Scale: 1:500H; 1:50V @ A0

E-Mail: dbrock@pfaplpc.com