



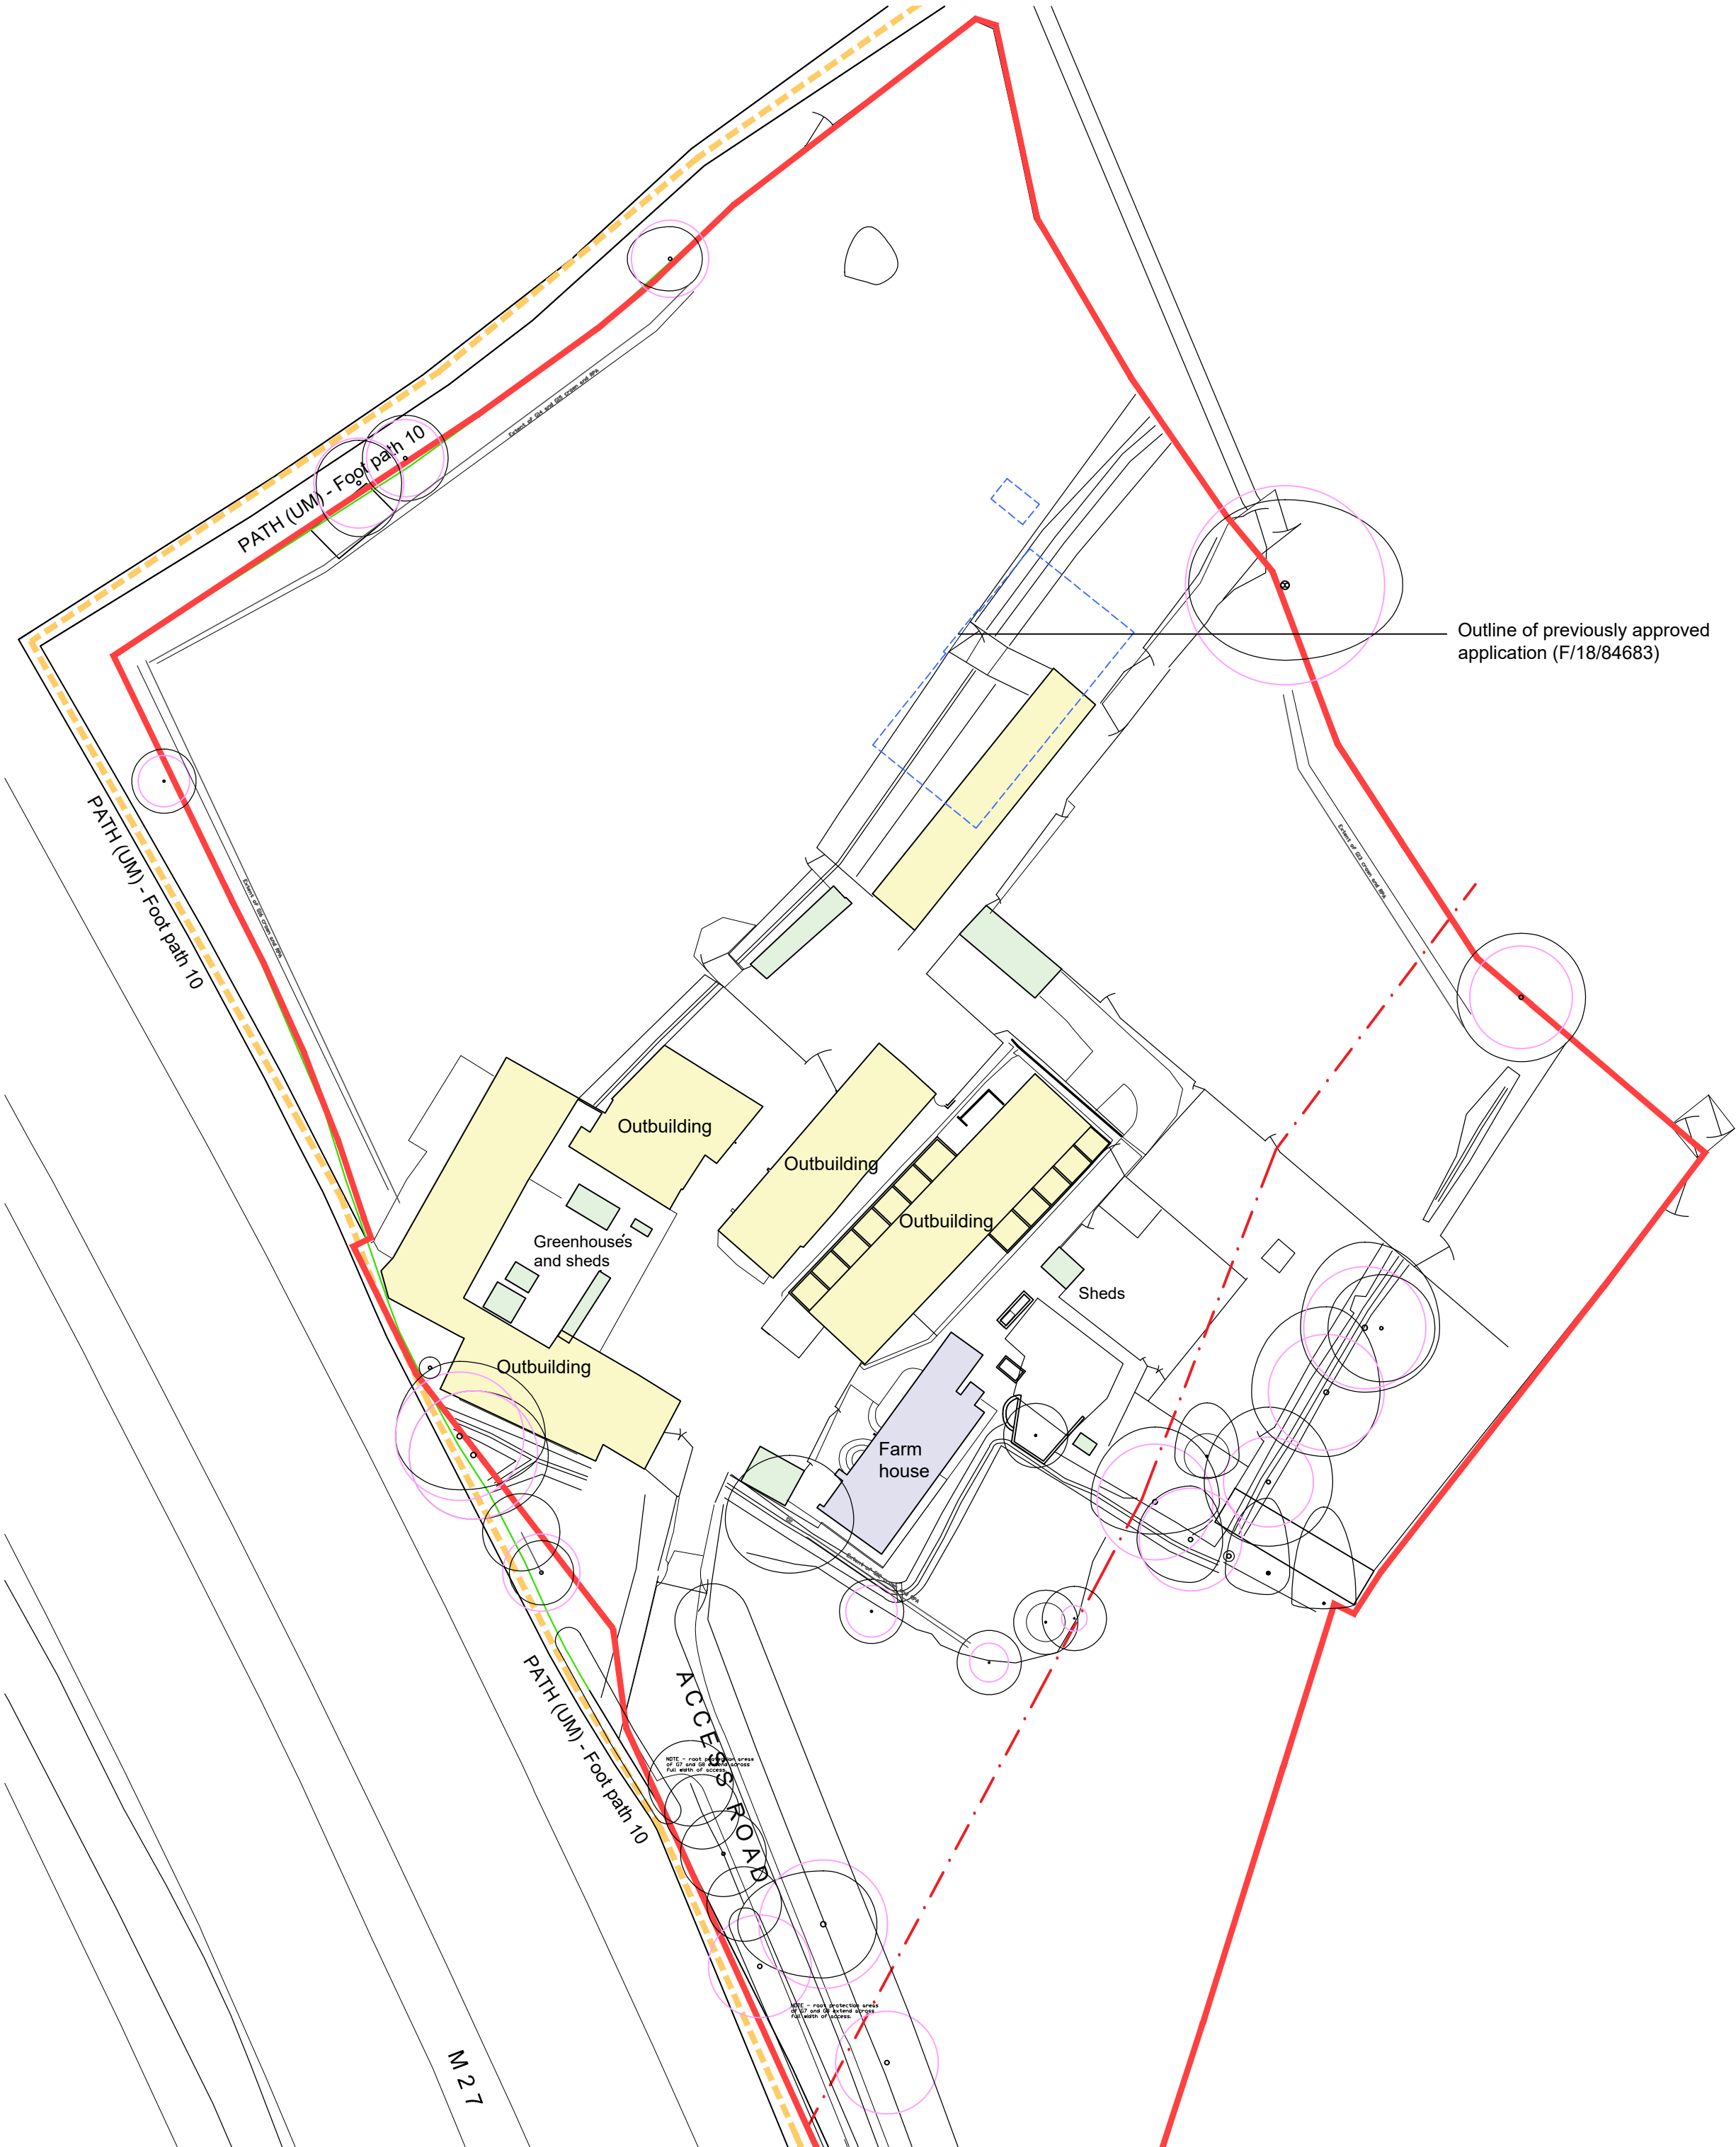

Outline of previously approved application (F/18/84683)

EXISTING AREAS (assumed)	GIA
FARMHOUSE	182.46m²
OUTBUILDINGS	1040.53m²
GREENHOUSES/SHEDS	58.15m²
TOTAL	1281.14m²

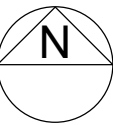

REVISIONS

PLANNING

**RADLEY
HOUSE**

PARTNERSHIP

CHARTERED
ARCHITECTS

t. 01962842228
e. architects@radleyhouse.co.uk
w. www.radleyhouse.co.uk

20 Staple Gardens | Winchester | SO23 8SR

JOB | Moorlands Farm

DWG | EXISTING SITE PLAN
PART 1 OF 2

S | 1:500@A2
D | JAN 2021 No. | 7912_E01